


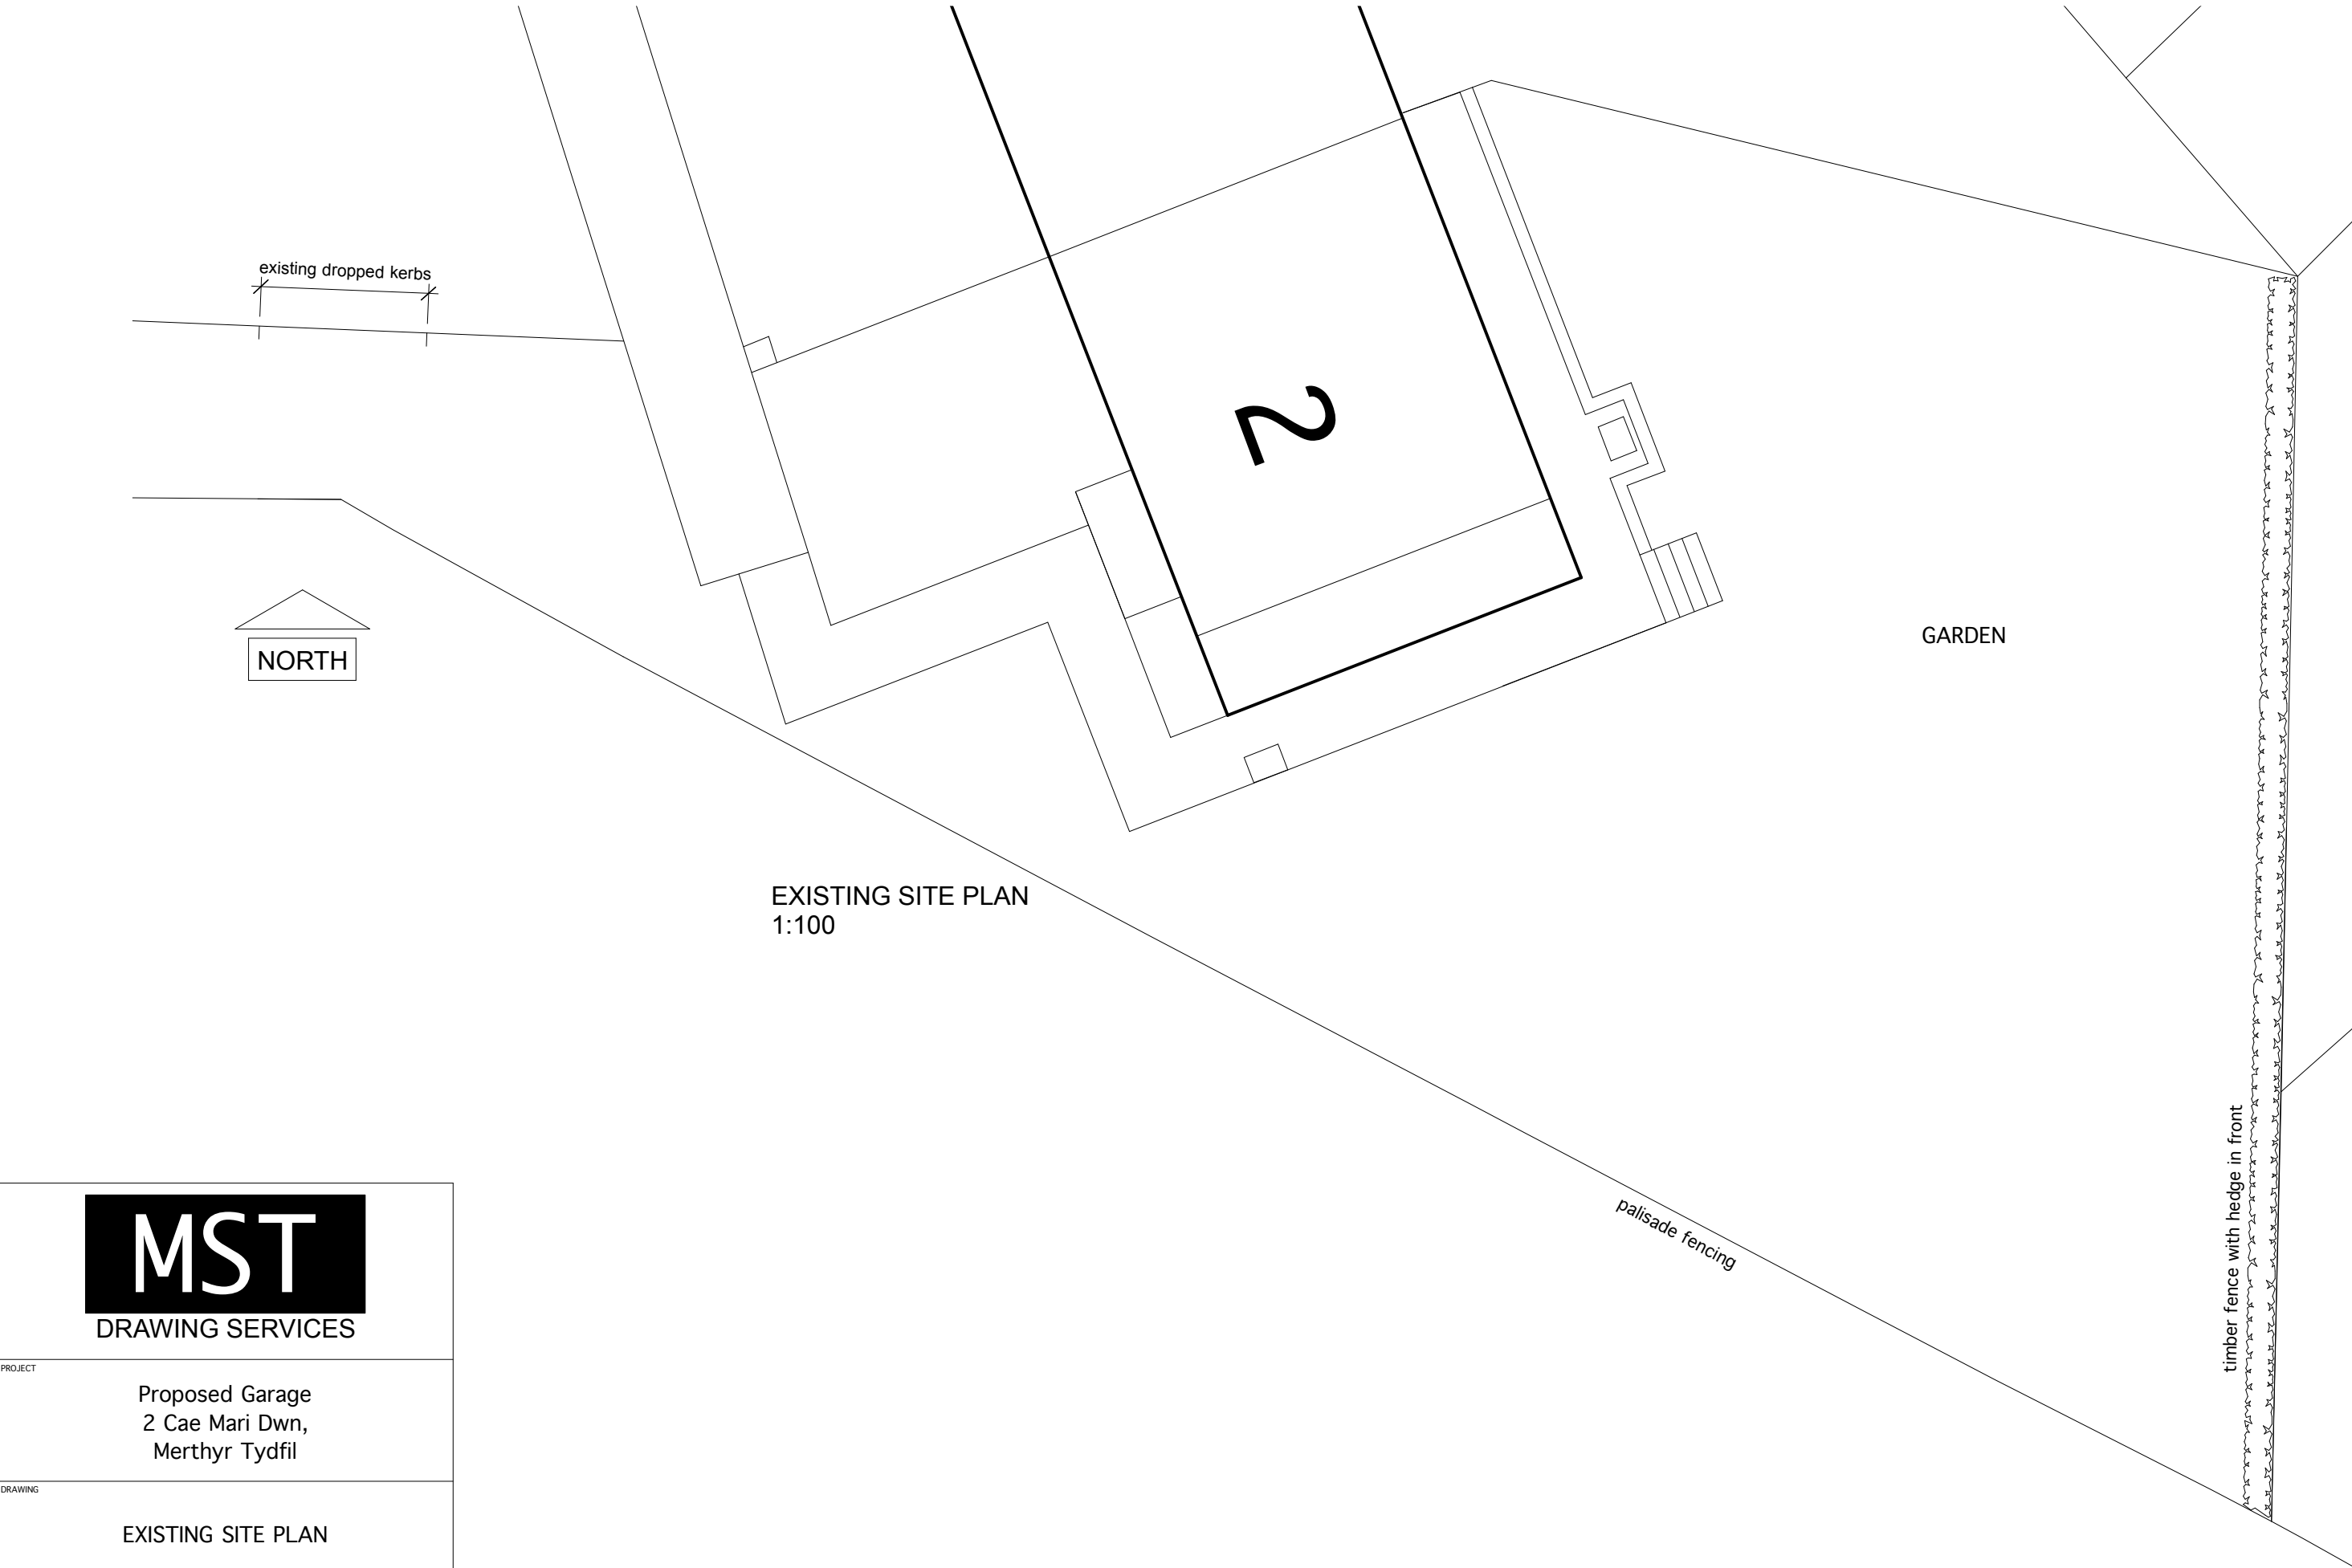

MST

DRAWING SERVICES

PROJECT

Proposed Garage
2 Cae Mari Dwn,
Merthyr Tydfil

DRAWING

EXISTING SITE PLAN

DATE

August 2022

SCALE

1:100 @ A3

DRAWING No.

SC04