



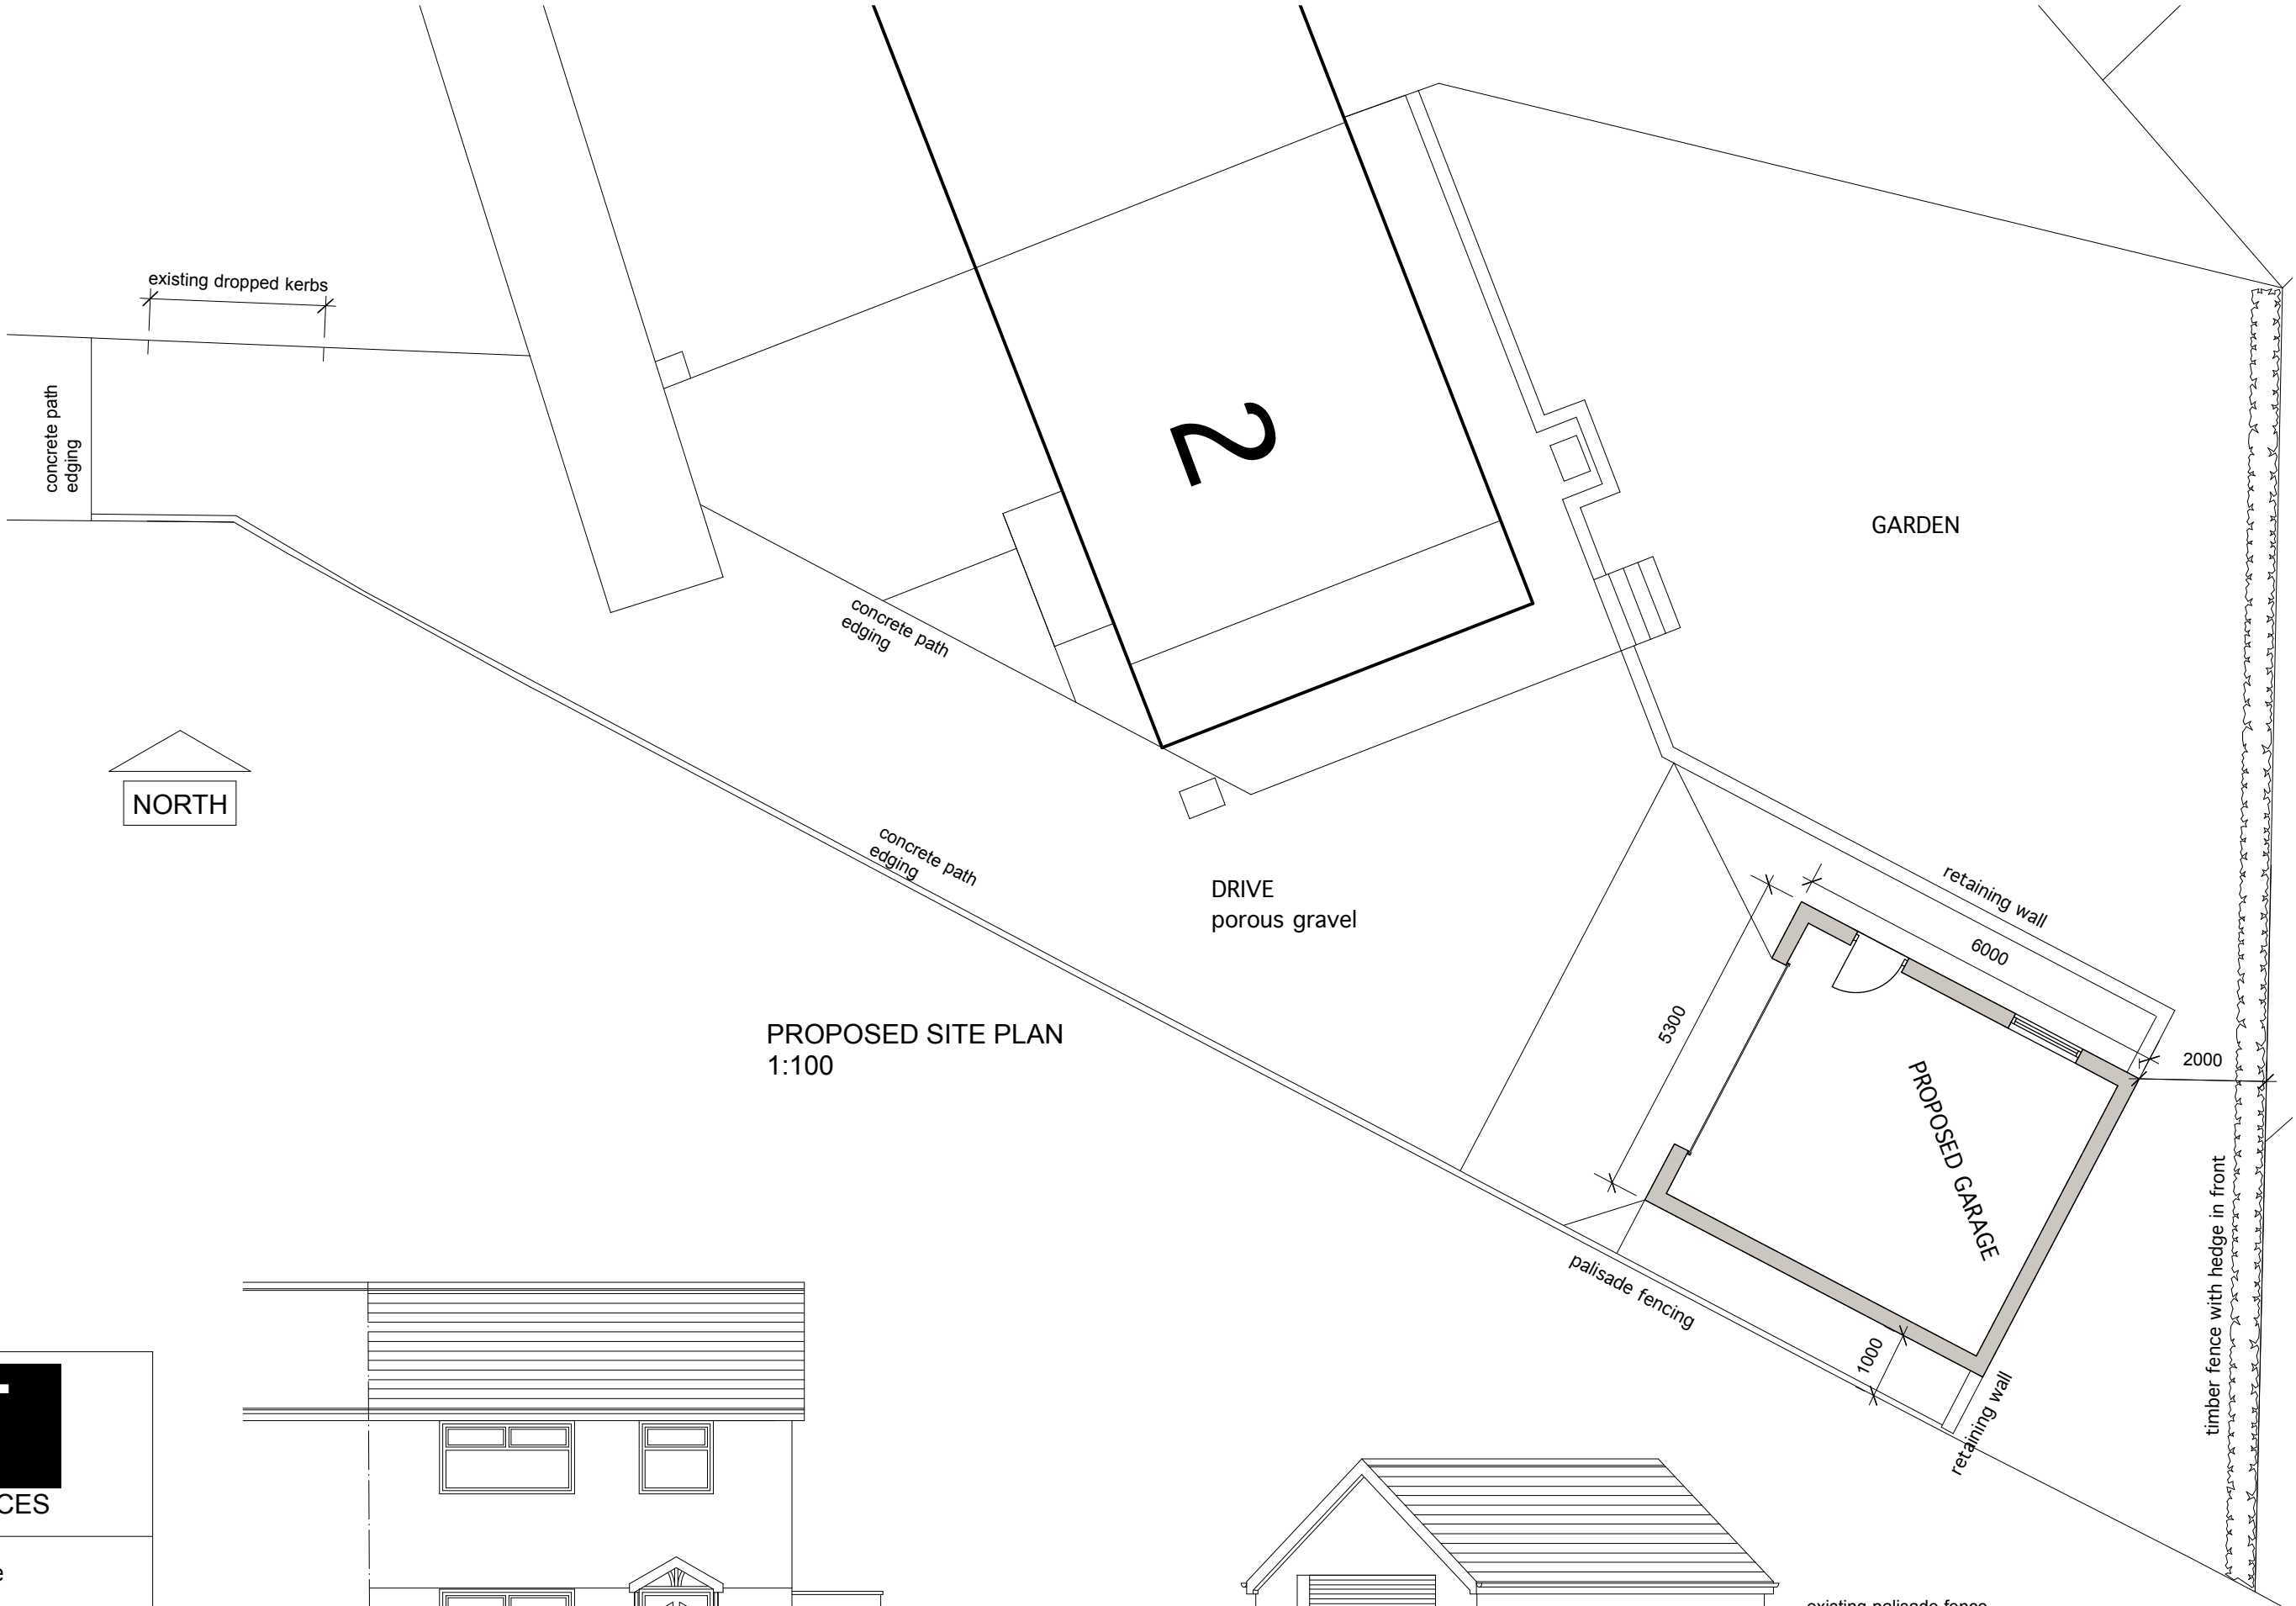

PROPOSED SITE PLAN
1:100

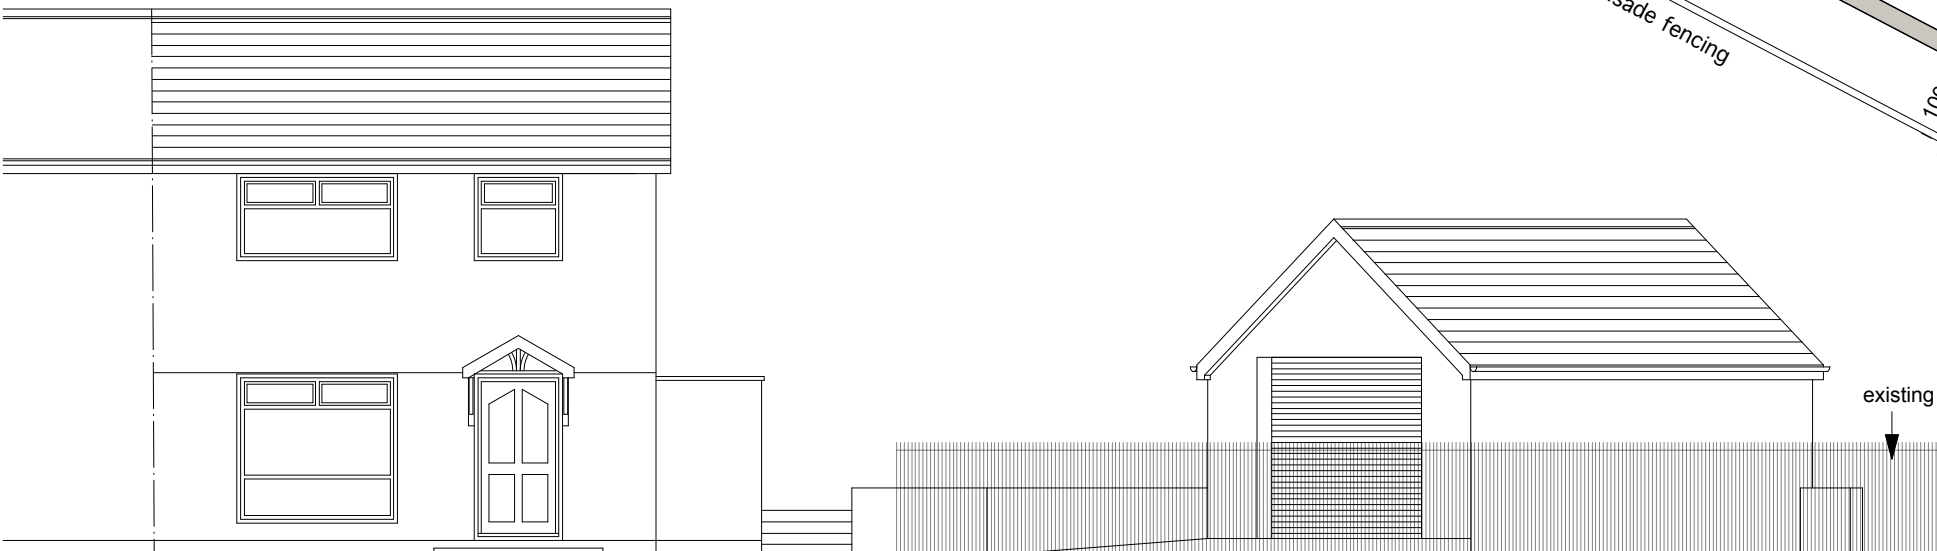

STREET ELEVATION
1:100



DRAWING SERVICES

PROJECT
Proposed Garage
2 Cae Mari Dwn,
Merthyr Tydfil

DRAWING
PROPOSED SITE PLAN AND STREET
ELEVATION

DATE	SCALE	DRAWING No.
August 2022	1:100 @ A3	SC05