
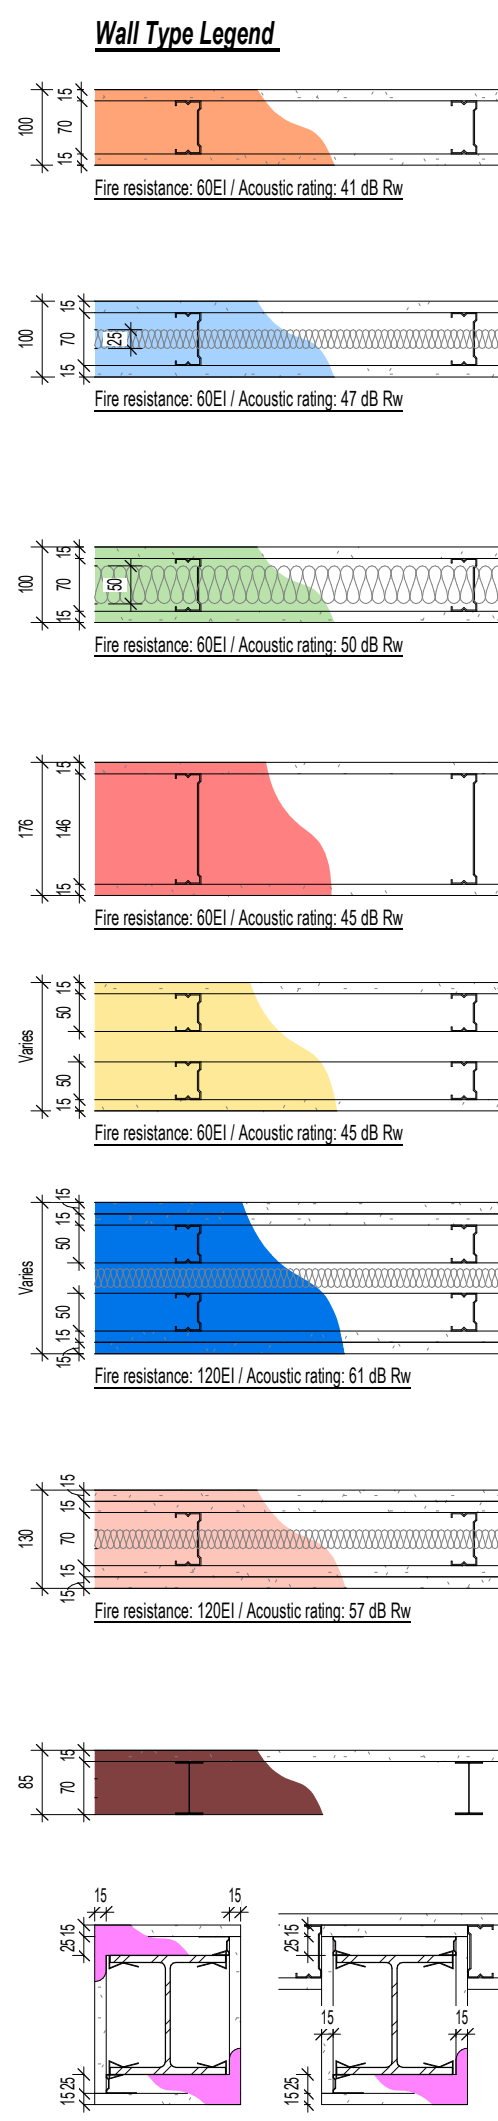


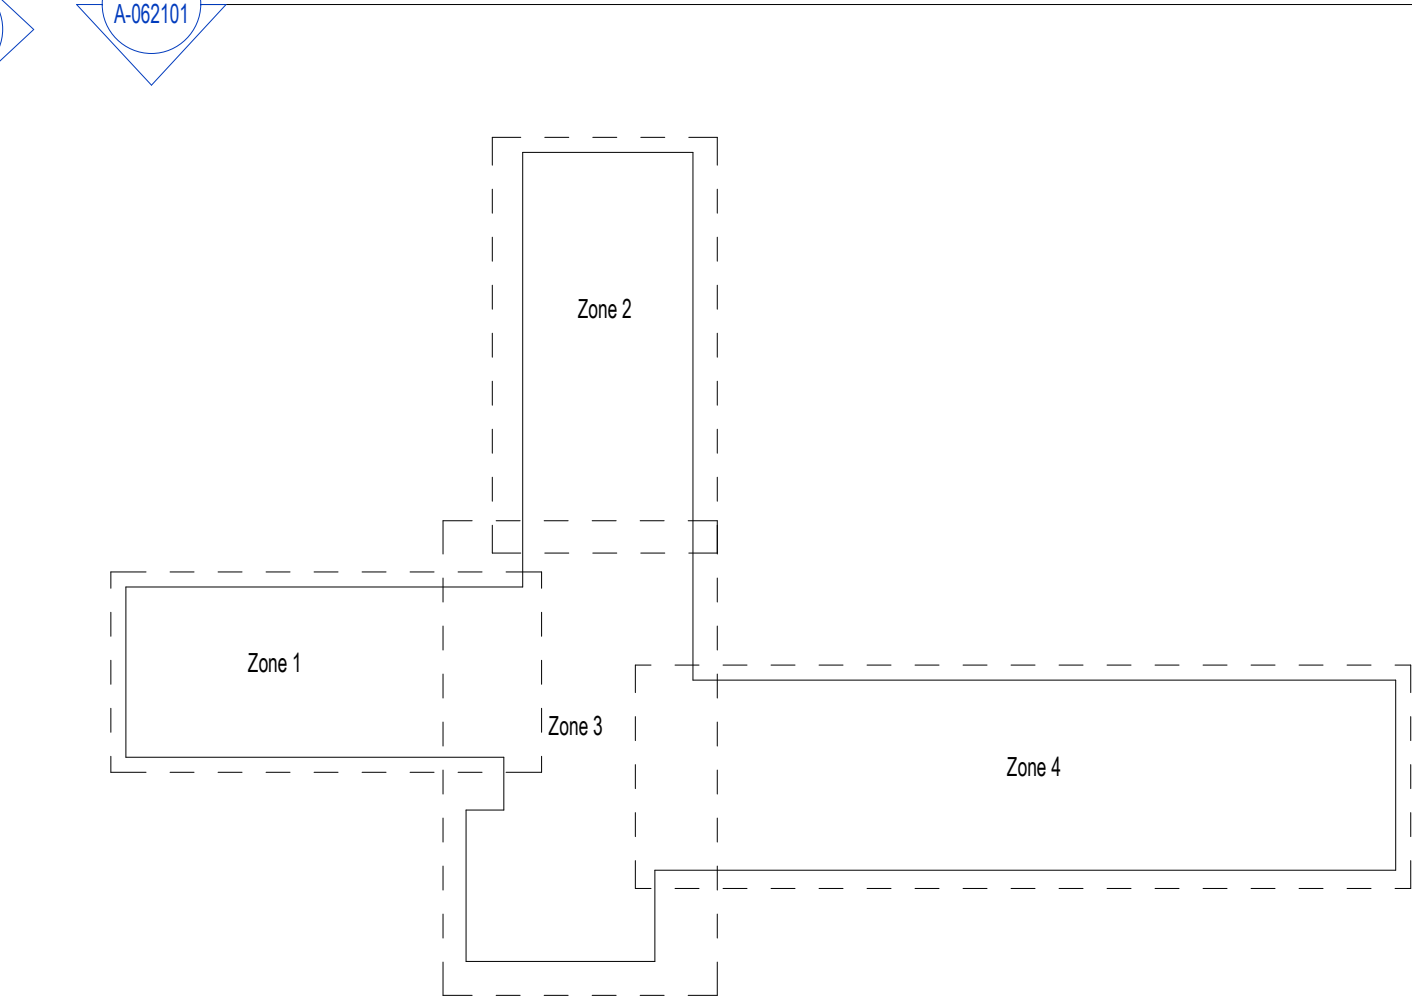

GA Note Legend:
All setting out dimensions are taken to stud (unless otherwise noted). Any discrepancies, please notify the architect.

Drawing to be read in conjunction with Acoustic Engineer's report
 All internal wall systems are to be approved by Acoustic Engineer prior to construction.
 All partition head, base and plan details are based on standard details indicated within Siniat Project Pack and Siniat Drywall Manual.
 Siniat standard details should be strictly adhered to to ensure Acoustic and Fire properties of all internal partitions are maintained.

Internal Partitions and Linings

1. Pulltesting to be performed between studs where required to suit fixing locations for FFSE and heavy duty equipment
2. Partition widths are nominal only & do not allow for applied decorative finishes.
3. All internal doors to have 150mm ribs unless otherwise dimensioned.
4. Wall types are notional only & subject to detail design development.
5. Structural openings for internal and external doors are to be obtained from the respective door schedule.

--- Parapet Handrill
 [] Gutter Location

C15	Switch to LRBs omitted [D] [K] [J] [K]	29/12/2002
C16	Wall between stair and table store omitted [D] [K] [J] [K]	29/12/2002
C17	Combi - Hinge room door locations amended [D] [K] [J] [K]	08/03/2003
C18	Combi - Hinge room door locations amended to type 1A to accommodate fire dampers [D] [K] [J] [K]	08/03/2003
C19	Shift added to GJ18 in layout change update and wall setting out for GJ18 in layout change update to type 1A to accommodate immersion tanks and other lobby areas to accommodate accommodation of 1000 people [D] [K] [J] [K]	22/01/2003
C20	Wall types amended following accreditation review as bubbled [D] [K] [J] [K]	17/07/2002
C21	Revised acoustic layout changes around LRBs rooms and kitchen changing rooms [D] [K] [J] [K]	17/07/2002
C22	Layout changes to Flying Start and community rooms incorporated [D] [K] [J] [K]	17/07/2002
C23	Revised acoustic layout changes around reception [D] [K] [J] [K]	24/06/2002
C24	Plan updated to pop up changes in internal door positions and wall types [D] [K] [J] [K]	24/06/2002
C25	GJ6 layout changed, door - window amended, other changes layout amended [D] [K] [J] [K]	05/06/2002
C26	Revised to capture latest layout [D] [K] [J] [K]	10/06/2002
C27	Stage 5 Construction Issue - Updated Information [D] [K] [J] [K]	10/06/2002
C28	Wall types amended following Accreditation Engineers review [D] [K] [J] [K]	10/06/2002

PURPOSE OF ISSUE - SUITABLE FOR ...	STATUS or SUITABILITY
Construction	Status: E2, Deficiency: Taxpayers Information

MORGAN
SINDALL



lawray architects

CARDIFF 029 2052 8140
LONDON 0207 138 3560
WREXHAM 01978 357 887
www.lawray.co.uk
CLIENT
Morgan Sindall

PROJECT TITLE
Goetre Primary School

DRAWING TITLE
MASTER GA Pla

PROJECT No 26CB01		SCALE @ A0 As indicated	
DRAWING No 8011422201 1102 Prop'd - Originator - Volume - Level - Type - Role - Number 19902 Prop'd - Originator - Functional - Spatial - Form - Discipline - Number 8011422201 & 8011422201		REVISION 26CB01-LAW-31-00-D-A-061108 C13	
DO NOT SCALE	Any discrepancy or query concerning this drawing should be referred to the Architect. Copyright © LAURIM LITTON Registered Office: Greenmeadows Springs, 1 Cass Gwynt, Tenterden, CARDFDD CF7 2TQ Reg. Co. No. 274178, VAT Reg. No. 314 2145 010		