


Proposed North Elevation
1 : 200



Proposed East Elevation
1 : 200



Proposed South Elevation
1 : 200

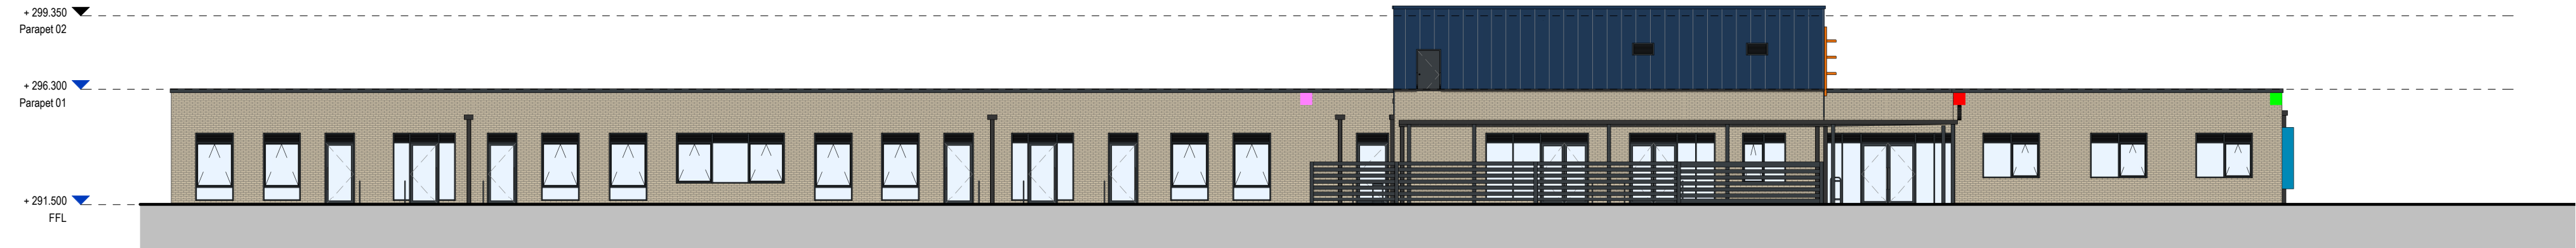

Proposed West Elevation
1 : 200

Construction (Design and Management) Regulations
Design risk assessments are carried out throughout the design stage of this project in accordance with company procedures and manuals. Where reasonably possible all areas of risk applicable to design and end use of the construction have been identified and then eliminated, mitigated or recorded as a residual risk. Note that general risks of which a competent designer or contractor should be aware are not included. This drawing is to be read in conjunction with the Pre-construction Information and all related documents prepared in accordance with the current Construction (Design and Management) Regulations 2015 and all applicable Health and Safety legislation as currently amended.

Legend

- Metal insulating sandwich panel cladding systems
Ss_25_20_14_54
 - Facing Brickwork
Ss_25_13_50_51 Masonry wall leaf systems
 - Location of the 2FR Schwagler Bat Tube
 - Location of Schwagler Type 24 Bird Brick
 - Location of Vivara Pro WoodStone House Sparrow Nest Box
- Refer to 'Goetre Field School - Bat & Bird Enhancements V2.pdf'

C04	Updated for NMA planning submission DP KJ KJ	01/10/2025
C03	Drawing reissued to capture recent structural opening changes DP KJ KJ	02/07/2025
C02	G.026 layout changed, door + window amended, other changes bubbled DP KJ KJ	15/05/2025
C01	Stage 5 Construction Issue - Updated Information CK KJ KJ	28/02/2025
C00	Stage 5 Construction Issue RE KJ	14/10/2024
P03	Batbird enhancements added to elevations RE RE KJ	15/05/2024
P02	Door / Window Arrangements Amended JS RE KJ	14/02/2024
P01	PLANNING SUBMISSION	07/02/2024
P00	RIBA Stage 3 Issue ST RE KJ	14/12/2023
REV. DESCRIPTION DRAWN BY CHECKED BY APPROVED BY DATE		
RIBA PLAN OF WORK WORKSTAGE	LEVEL OF MODEL DEFINITION (LoD)	
Stage 5 - Manufacturing & Construction	LoD 3 - Approximate Model	
PURPOSE OF ISSUE - SUITABLE FOR...	STATUS or SUITABILITY	
Planning Submission	Status S2 - Delivery Team Information	

MORGAN
SINDALL

lawray architects

CARDIFF 029 2052 8140
LONDON 0207 138 3560
WREXHAM 01978 357 887
www.lawray.co.uk
CLIENT
Morgan Sindall

PROJECT TITLE
Goetre Primary School

DRAWING TITLE
North, West, East & South Elevation

PROJECT No
26CB01
SCALE @ A1
1 : 200

DRAWING No	1190 Project Originator - Volume	Level	Type	Role	Number	REVISION
1851702/007	1950 Project Originator - Functional - Spatial - Form - Discipline - Number	Architectural	Structural			
A42018/6	26CB01-LAW-32-XX-D-A-062100					C04

DO NOT SCALE
Any discrepancy or query concerning this drawing should be referred to the Architect
Copyright © LAWRAY LIMITED
Registered Office: Greenmeadow Springs, 1 Cae Gwydd, Tongwynlais, CARDIFF CF15 7AB
Reg. Co. No. 2724178. VAT Reg. No. 134 2146 06