


Construction (Design and Management) Regulations  
Design risk assessments are carried out throughout the design stage of this project in accordance with company procedures and manuals. Where reasonably possible all areas of risk applicable to design and end use of the construction have been identified and then eliminated, mitigated or recorded as a residual risk. Note that general risks of which a competent designer or contractor should be aware are not included. This drawing is to be used in conjunction with the Pre-construction Information and all related documents prepared in accordance with the current Construction (Design and Management) Regulations 2015 and all applicable Health and Safety legislation as currently amended.

Legend

- Brickwork- darker contrast  
Ss\_25\_13\_50\_51 Masonry wall leaf systems
- Metal insulating sandwich panel cladding systems  
Ss\_25\_20\_14\_54
- Facing Brickwork  
Ss\_25\_13\_50\_51 Masonry wall leaf systems




Proposed North Elevation - Left Side  
1 : 100

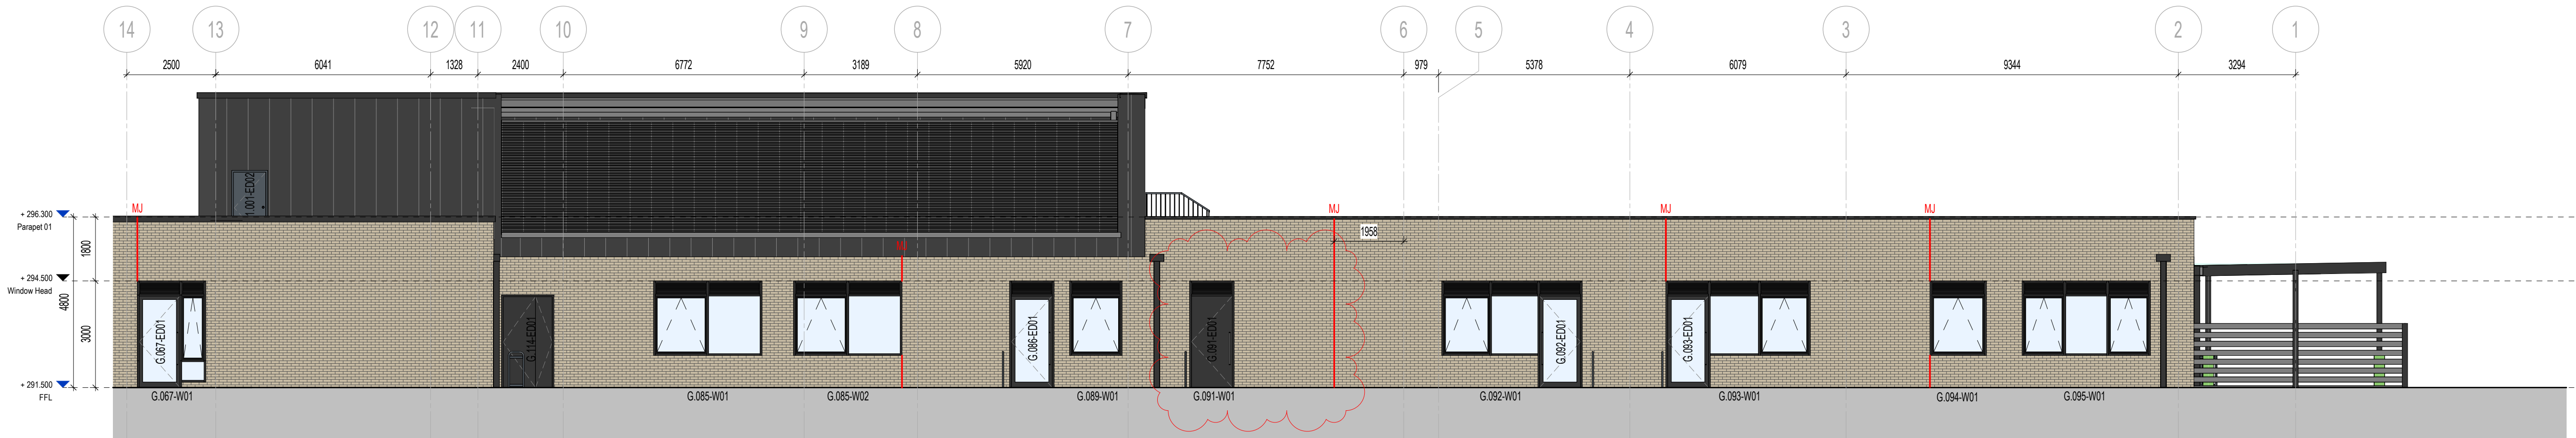

Proposed North Elevation - Right Side  
1 : 100



Proposed South Elevation - Left Side  
1 : 100

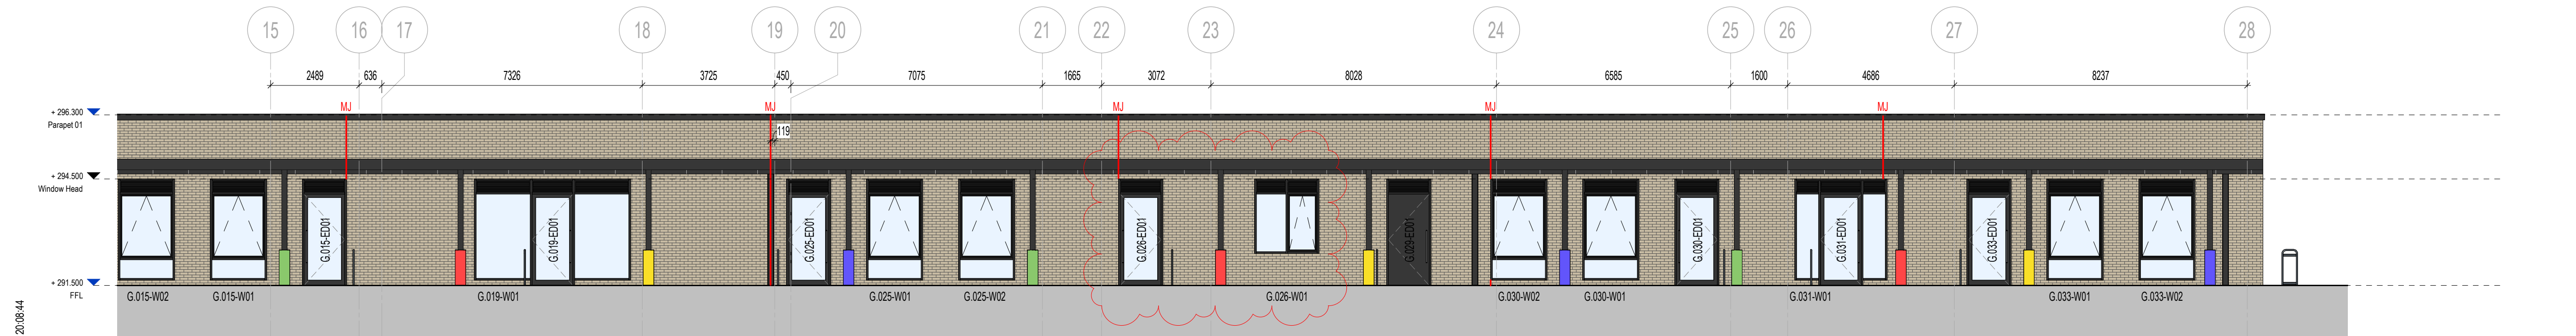

Proposed South Elevation - Right Side  
1 : 100

|                                        |                                                               |                         |
|----------------------------------------|---------------------------------------------------------------|-------------------------|
| C02                                    | Drawing reissued to capture recent structural opening changes | 02/07/2025              |
| DP                                     | KJ   KJ                                                       |                         |
| C01                                    | Stage 5 Construction Issue - Updated Information              | CK   KJ   KJ 28/02/2025 |
| C00                                    | Stage 5 Construction Issue   RE   RE   KJ                     | 14/10/2024              |
| P00                                    | Stage 4 Issue   ST   RE   KJ                                  | 21/03/2024              |
| REV.                                   | DESCRIPTION   DRAWN BY   CHECKED BY   APPROVED BY             | DATE                    |
| RIBA PLAN OF WORK WORKSTAGE            | LEVEL OF MODEL DEFINITION (LOD)                               |                         |
| Stage 5 - Manufacturing & Construction | LOD 3 - Approximate Model                                     |                         |
| PURPOSE OF ISSUE - SUITABLE FOR...     | STATUS or SUITABILITY                                         |                         |
| Construction                           | Status S2 - Delivery Team Information                         |                         |

**MORGAN**  
**SINDALL**

**lawray architects**

CARDIFF 029 2052 8140  
LONDON 0207 138 3560  
WREXHAM 01978 357 887

www.lawray.co.uk  
CLIENT  
Morgan Sindall

PROJECT TITLE  
Goetre Primary School

DRAWING TITLE  
Proposed North and South Elevation

|              |                                                                                      |                                                                           |              |
|--------------|--------------------------------------------------------------------------------------|---------------------------------------------------------------------------|--------------|
| PROJECT No   | 26CB01                                                                               | SCALE @ A1                                                                | As indicated |
| DRAWING No   | 1192 Project Originator - Volume Level - Type - Revision                             | 1950 Project Originator - Functional - Scale - Form - Discipline - Number | REVISION     |
| 18/10/2024   | 26CB01-LAW-32-XX-D-A-062101                                                          | C02                                                                       |              |
| 42/2018      |                                                                                      |                                                                           |              |
| 18/10/2024   |                                                                                      |                                                                           |              |
| DO NOT SCALE | Any discrepancy or query concerning this drawing should be referred to the Architect |                                                                           |              |
|              | Copyright © LAWRA Y LIMITED                                                          |                                                                           |              |
|              | Registered Office: Greenmeadow Springs, 1 Cae Gwydd, Tonypandy, Cardiff CF15 7AB     |                                                                           |              |
|              | Reg. Co. No. 2724178 VAT Reg No. 134 2146 06                                         |                                                                           |              |