


Legend


- Brickwork- darker contrast
Ss_25_13_50_51 Masonry wall leaf systems
- Metal insulating sandwich panel cladding systems
Ss_25_20_14_54
- Facing Brickwork
Ss_25_13_50_51 Masonry wall leaf systems

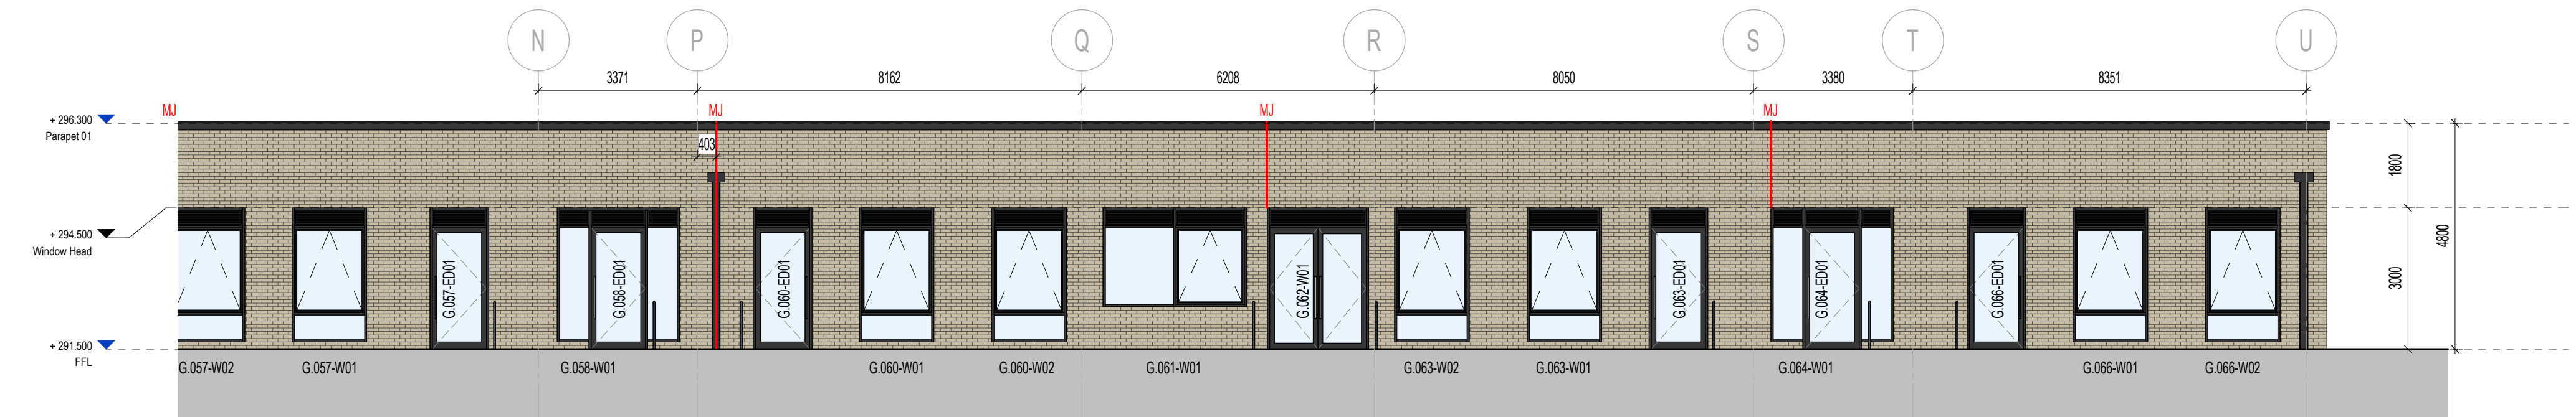


Proposed East Elevation - Left Side
1 : 100



Proposed East Elevation - Right Side
1 : 100

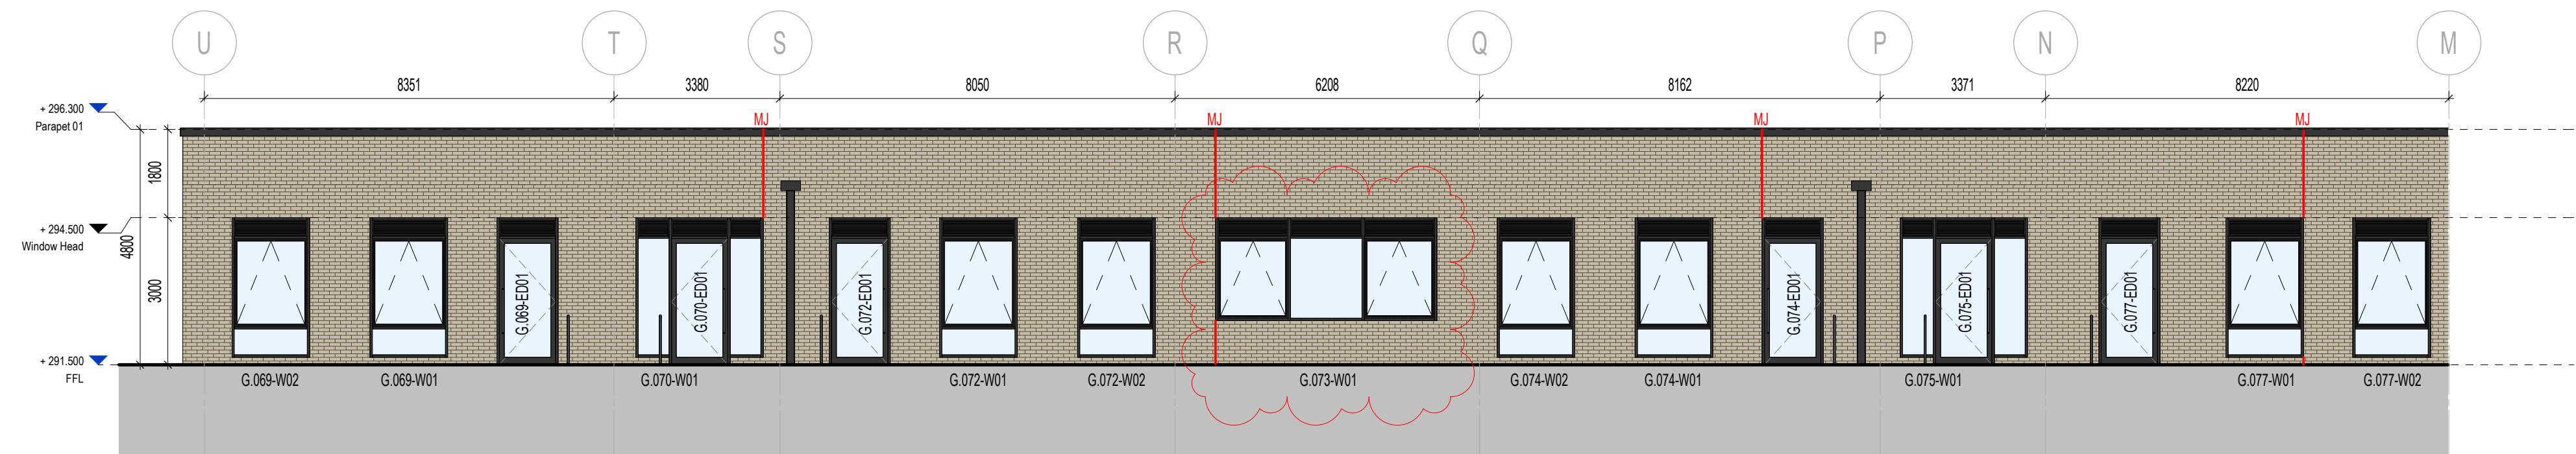

Proposed West Elevation - Left Side
1 : 100

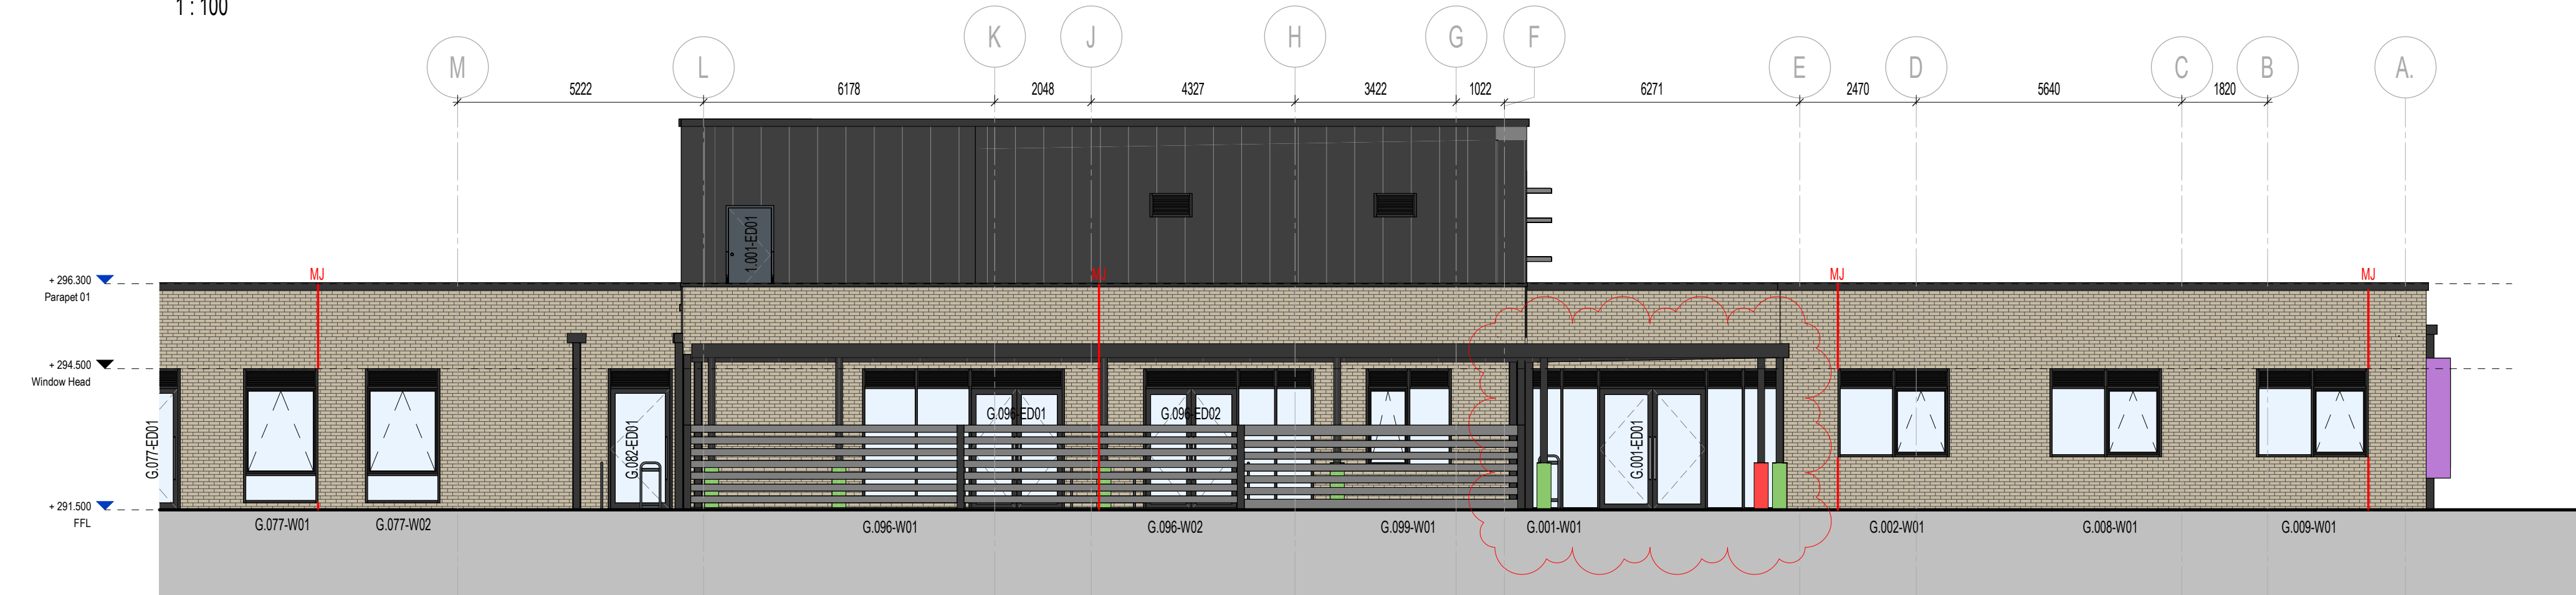

Proposed West Elevation- Right Side
1 : 100

C02 Drawing reissued to capture recent structural opening changes | 02/07/2025
DP | KJ | KJ
C01 Stage 5 Construction Issue - Updated Information | CK | KJ | KJ 28/02/2025
C00 Stage 5 Construction Issue | RE | RE | KJ 14/10/2024
P00 Stage 4 Issue | ST | RE | KJ 21/03/2024
REV. DESCRIPTION | DRAWN BY | CHECKED BY | APPROVED BY | DATE
RIBA PLAN OF WORK WORKSTAGE LEVEL OF MODEL DEFINITION (LoD)
Stage 5 - Manufacturing & Construction LoD 3 - Approximate Model
PURPOSE OF ISSUE - SUITABLE FOR... STATUS or SUITABILITY
Construction Status S2 - Delivery Team Information

**MORGAN
SINDALL**

lawray architects

CARDIFF 029 2052 8140
LONDON 0207 138 3560
WREXHAM 01978 357 887
www.lawray.co.uk
CLIENT
Morgan Sindall

PROJECT TITLE
Goetre Primary School

DRAWING TITLE
Proposed East & West Elevation

PROJECT No 26CB01 SCALE @ A1 As indicated
DRAWING No 1190 Project Originator - Volume Level - Type - Role Number
1851702.007 1950 Project Originator - Functional - Scale - Form - Discipline - Number
42.2018.6 18.03.03.000 26CB01-LAW-32-XX-D-A-062102 C02
DO NOT SCALE Any discrepancy or query concerning this drawing should be referred to the Architect
Copyright © LAWRA Y LIMITED
Registered Office: Greenmeadow Springs, 1 Cae Gwydd, Tongwynlais, CARDIFF CF15 7AB
Reg. Co. No. 2724178 VAT Reg. No. 134 2146 06