



NOTE THE PROPERTY OF THIS DRAWING AND DESIGN IS VESTED IN H. D. WILLIAMS Ltd. AND MUST NOT BE COPIED OR REPRODUCED IN ANY WAY WITHOUT THEIR WRITTEN CONSENT. Copyright © H. D. Williams Ltd. All Rights Reserved




EXISTING REAR ELEVATION
scale 1:100

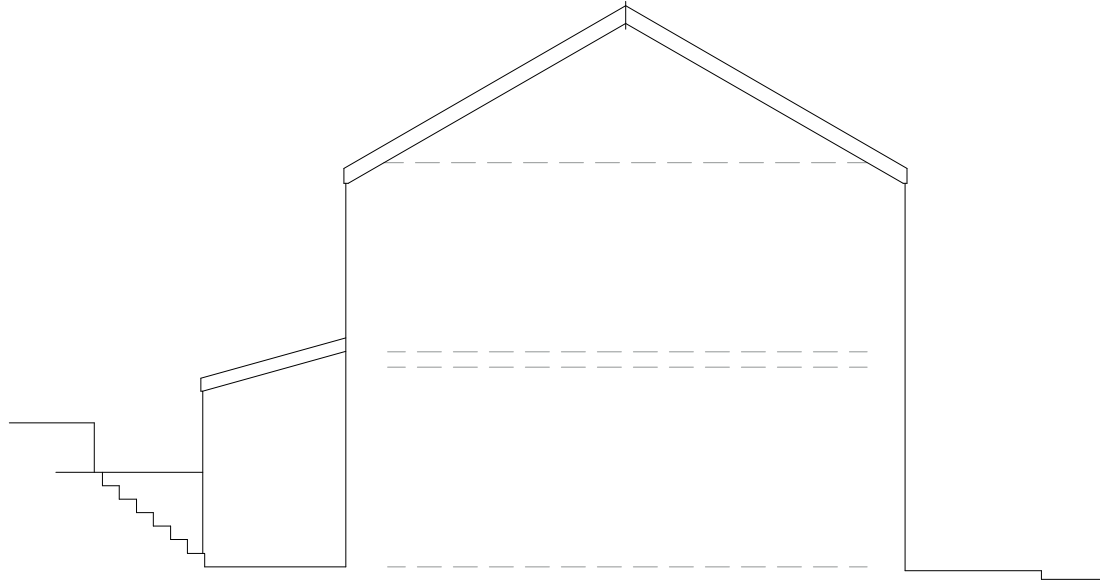


EXISTING SIDE ELEVATION
scale 1:100

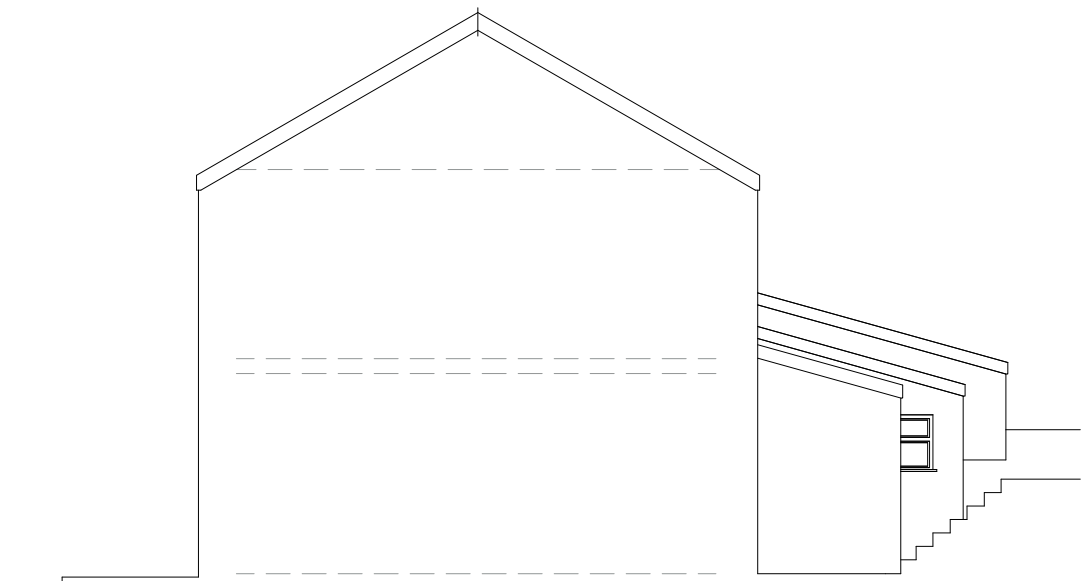


EXISTING SIDE ELEVATION
scale 1:100

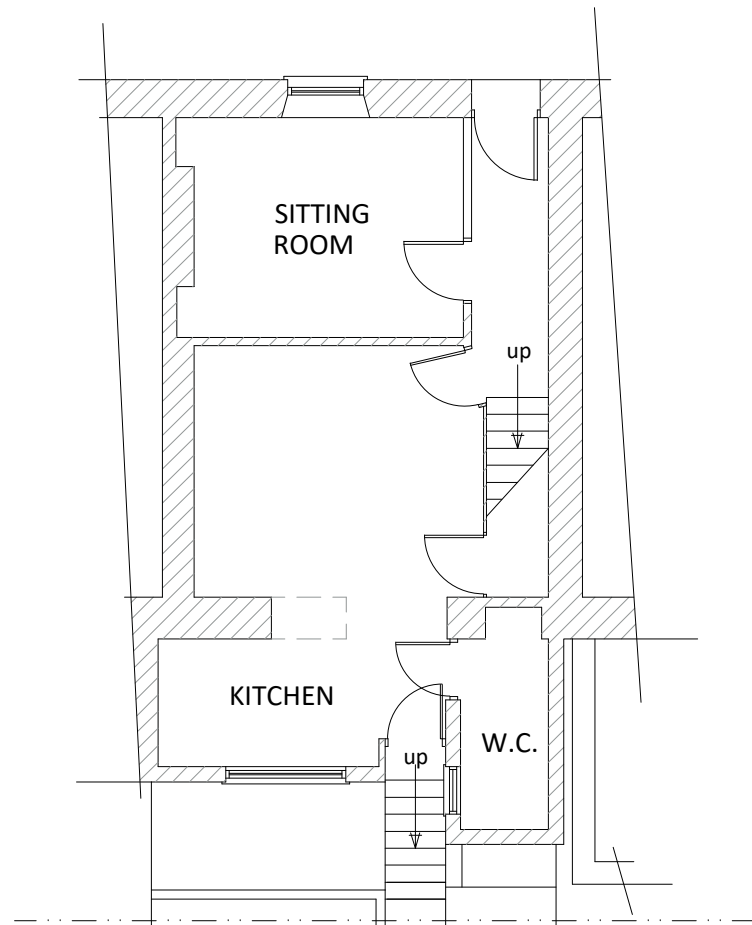

EXISTING GROUND FLOOR PLAN
scale 1:100

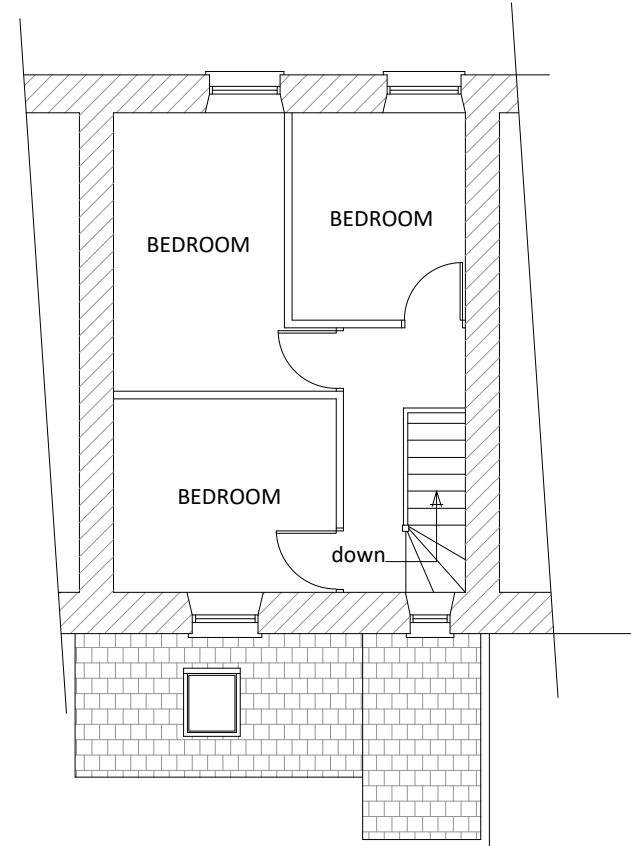


EXISTING FIRST FLOOR PLAN
scale 1:100

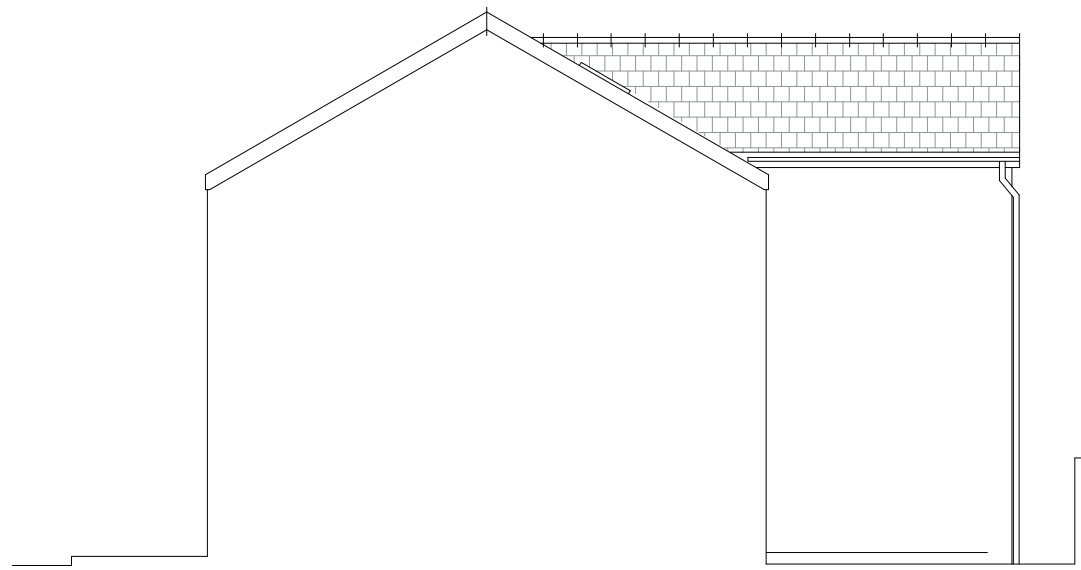


PROPOSED SIDE ELEVATION
scale 1:100




PROPOSED REAR ELEVATION
scale 1:100

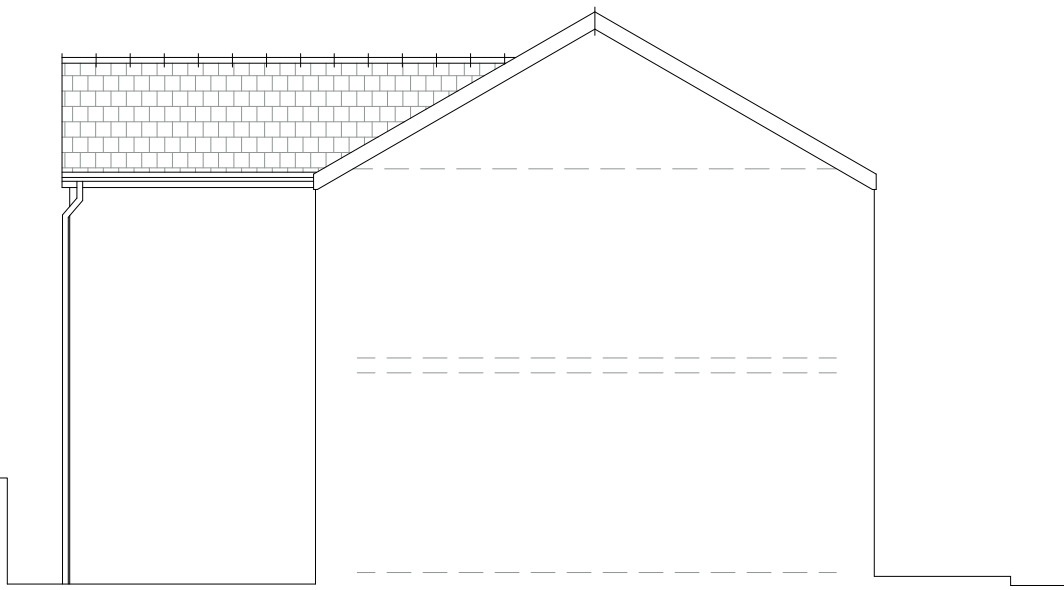


PROPOSED SIDE ELEVATION
scale 1:100

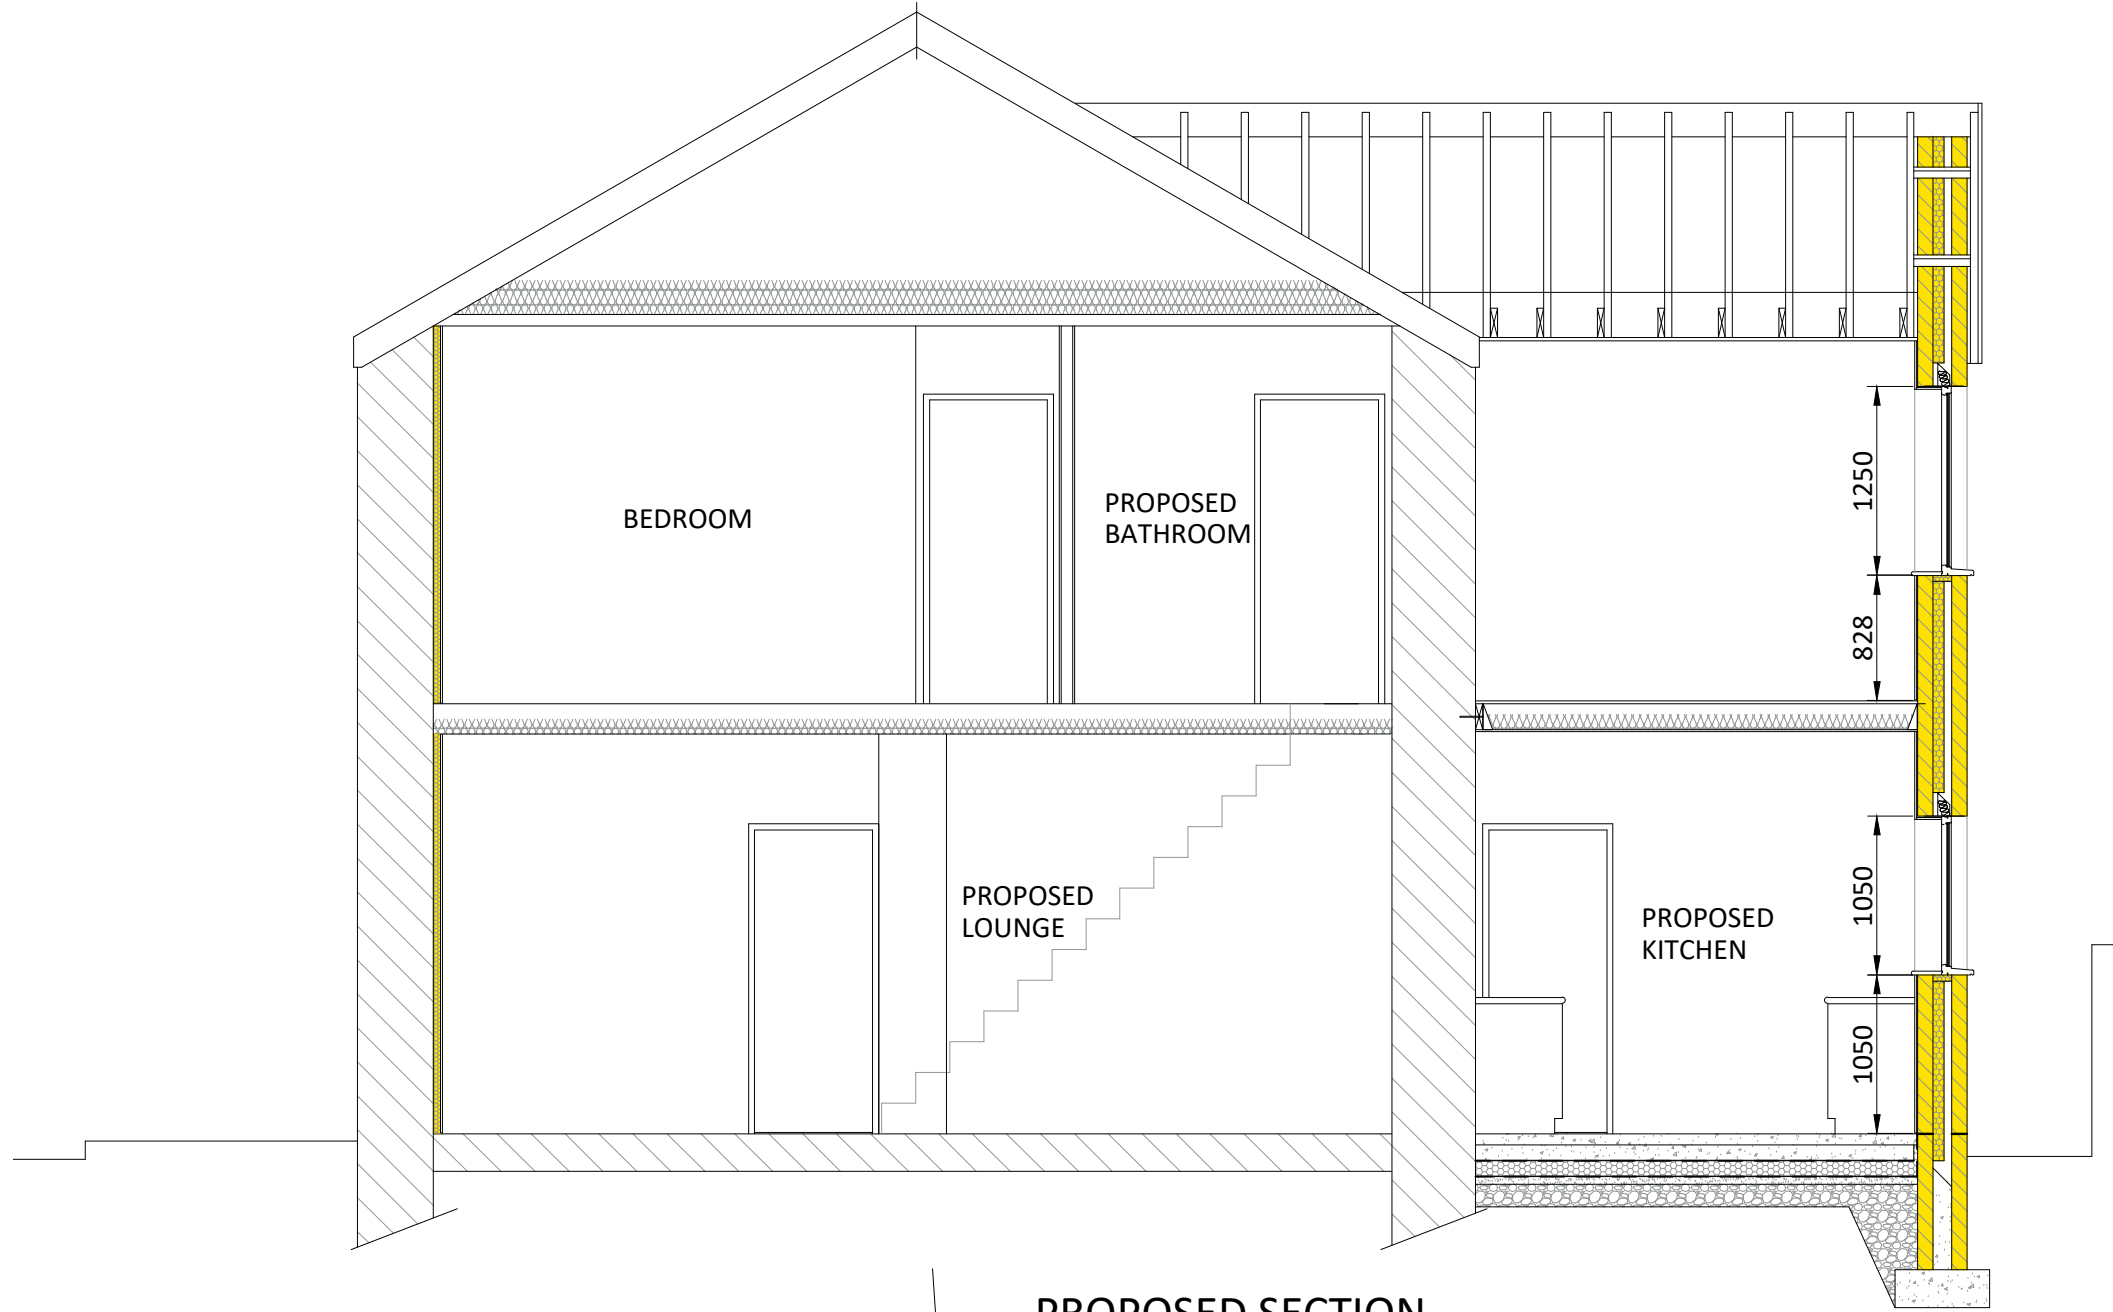

PROPOSED SECTION
scale 1:50

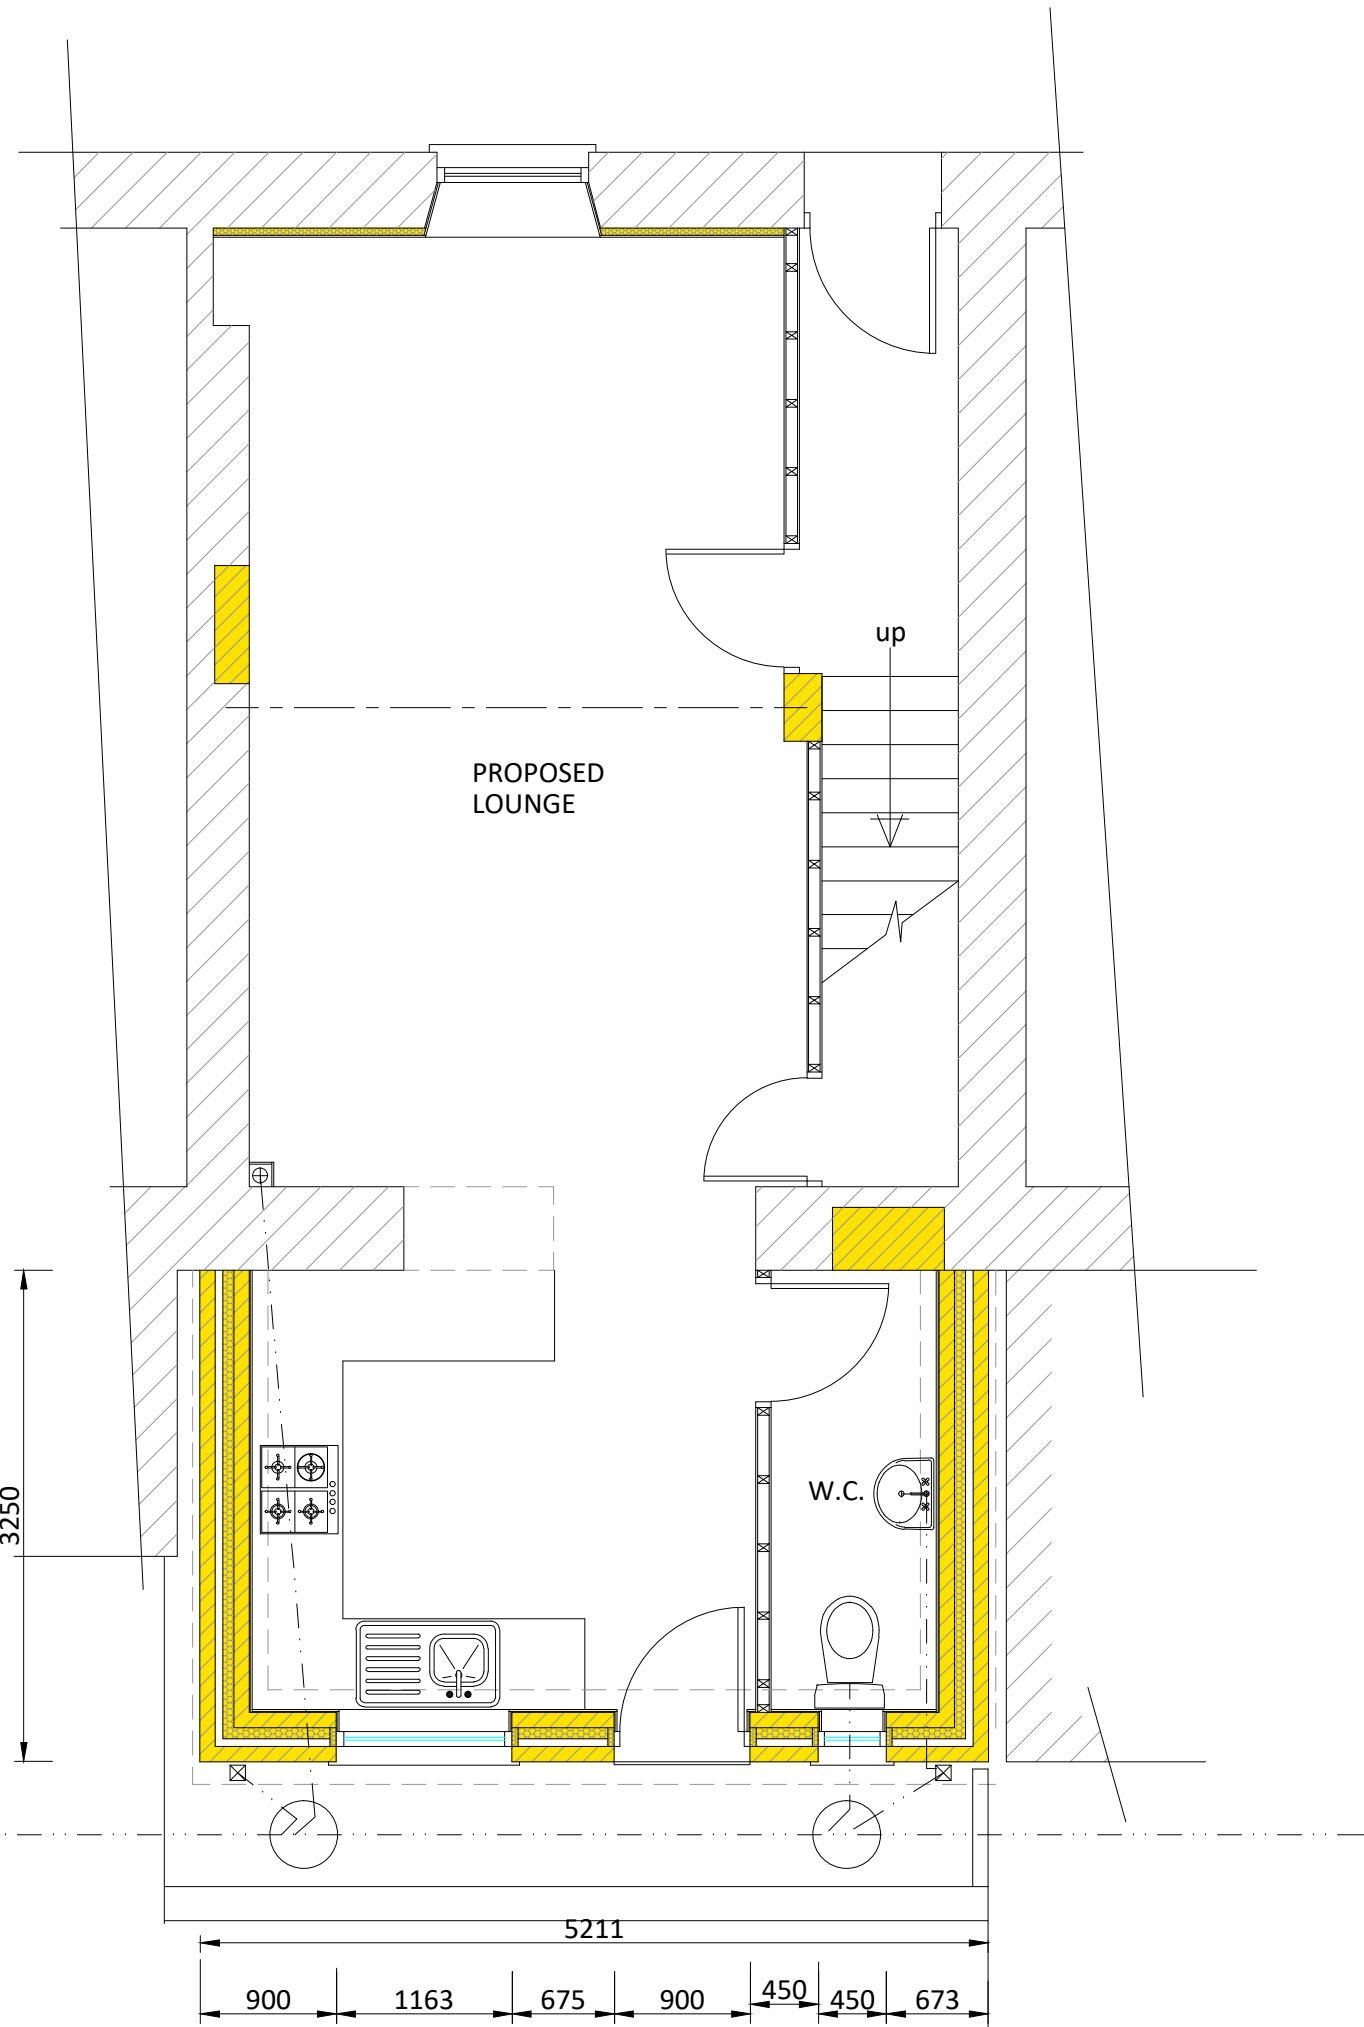

PROPOSED GROUND FLOOR PLAN
scale 1:50

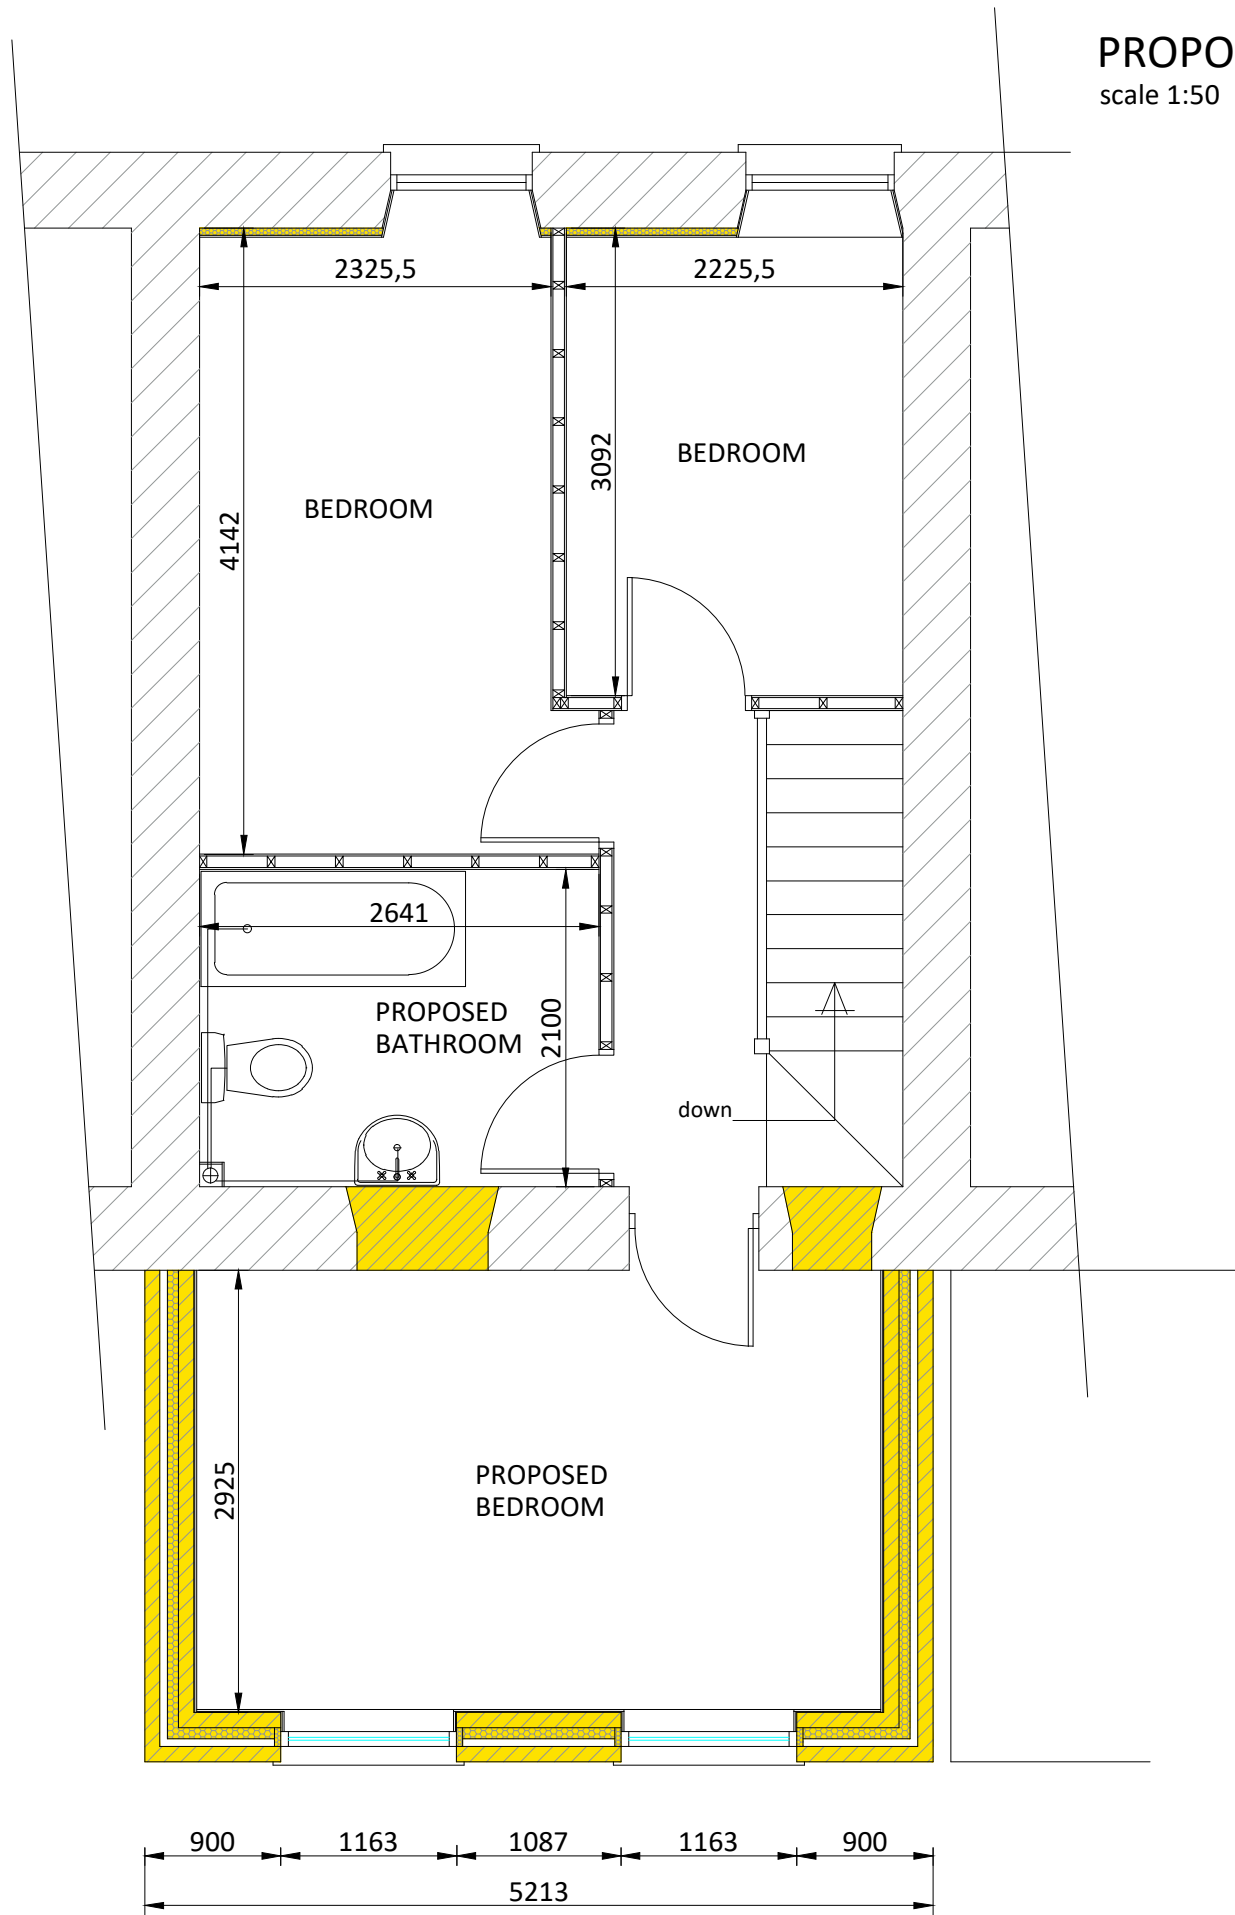

PROPOSED FIRST FLOOR PLAN
scale 1:50

PLANNING DRAWING

Revision	Date	Description
H. D. WILLIAMS Ltd. F.R.I.C.S. CHARTERED QUANTITY SURVEYOR MAINTFESURWR SIARTREDIG 123, Trealaw Road, Tonypandy, Mid Glam., CF40 2NP. Tel. (01443) 441078 Fax (01443) 434191 email: hdwilliams1@hotmail.co.uk		
Client	Mr. D. Jeffery 21, Edwards Street, Treharris. CF36 5LF	
Project	Proposed Two Storey Rear Extension at 21, Edwards Street, Treharris CF36 5LF	
Title	EXISTING AND PROPOSED FLOOR PLANS AND ELEVATIONS	
Date	Feb. 2022	Scale as noted at A1
Drawing Number	hdw/ph/dj.01	Revision
		the mark of property professionalism worldwide