




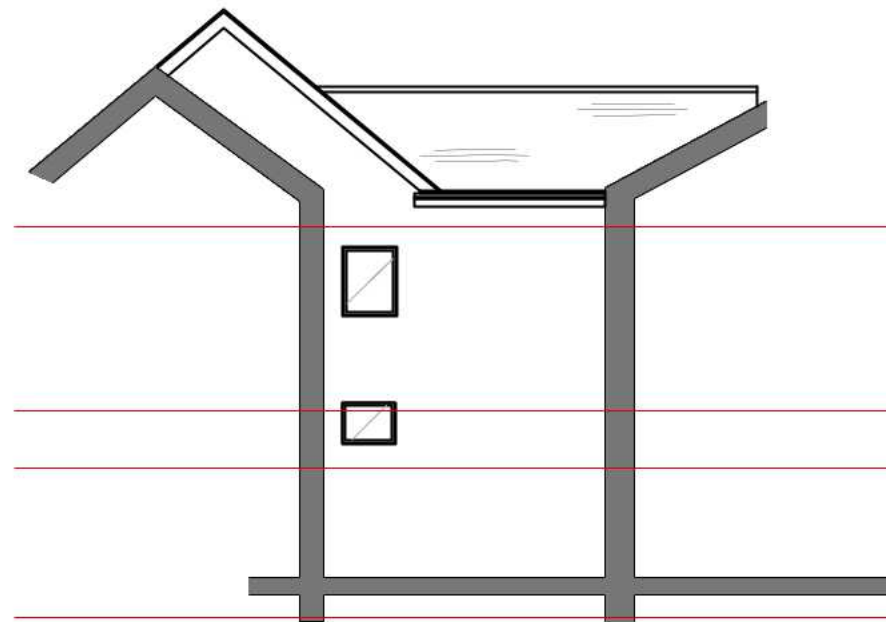

SIDE COURTYARD NW ELEVATION
(section AA)

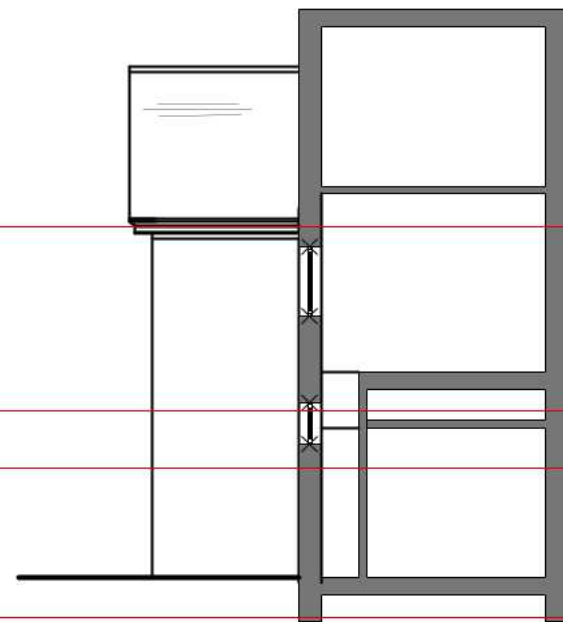

SIDE COURTYARD SW ELEVATION
(section BB)

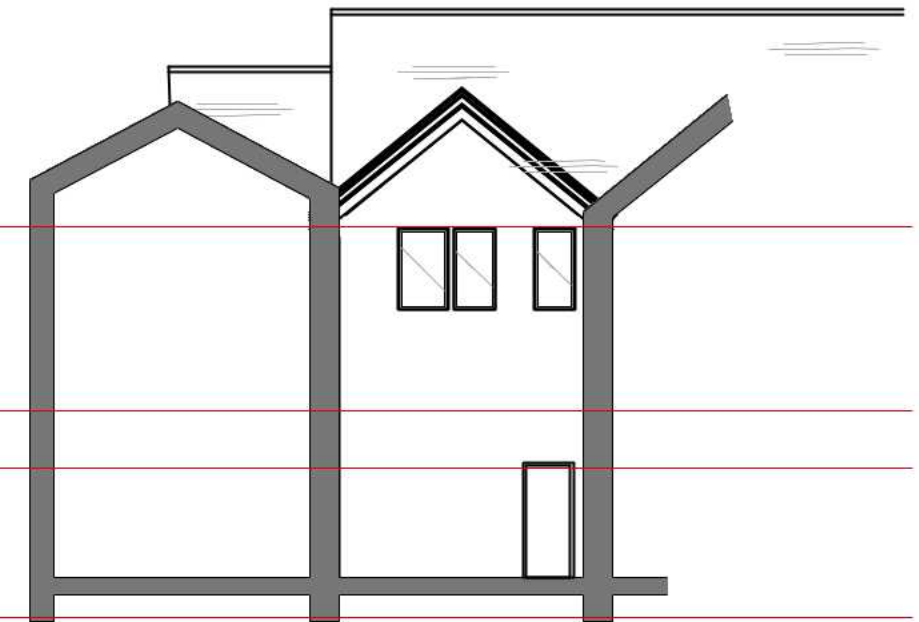


REAR COURTYARD NW ELEVATION
(section CC)




FRONT ELEVATION



SIDE ELEVATION

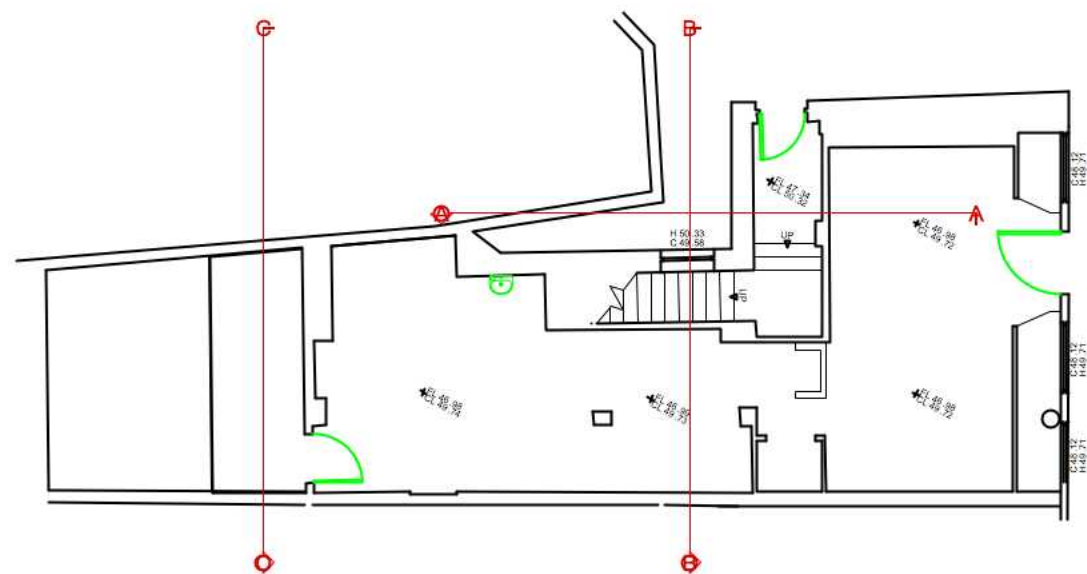

GROUND FLOOR

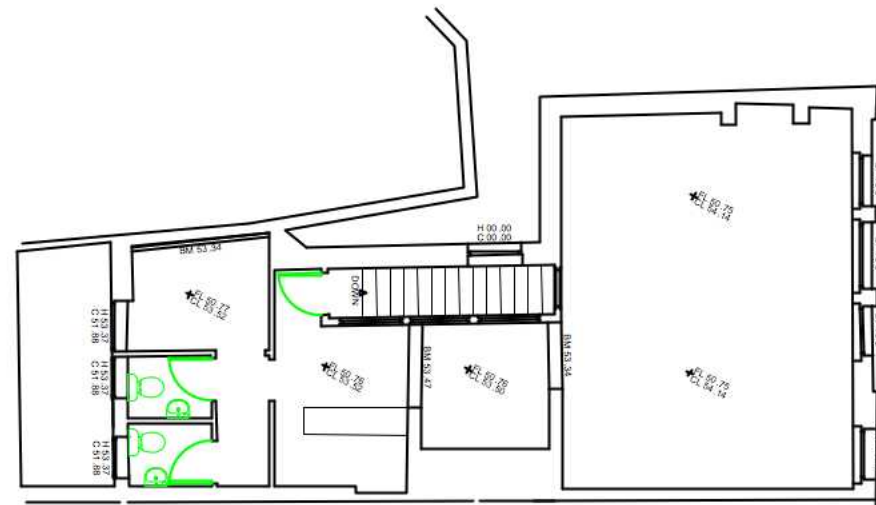

FIRST FLOOR

Revisions :	
☐ PRELIMINARY	☒ PLANNING
☐ COMMENTS	☐ BUILDING CONTROL
☐ INFORMATION	☐ WELSH WATER
PROJECT Proposed Renovation , 143B High Street Merthyr Tydfil	
TITLE As existing	
SCALE 1:100 @ A2	
PROJECT NUMBER	DRAWN
DATE	CHECKED
DRAWING NUMBER PL 01	REVISION **

Robert Coles

4B Castle Parade

Usk

NP15 1AA

TELEPHONE 01291 873535

e mail : bobcolesarchitect@btinternet .com

studio
4b
ARCHITECT