




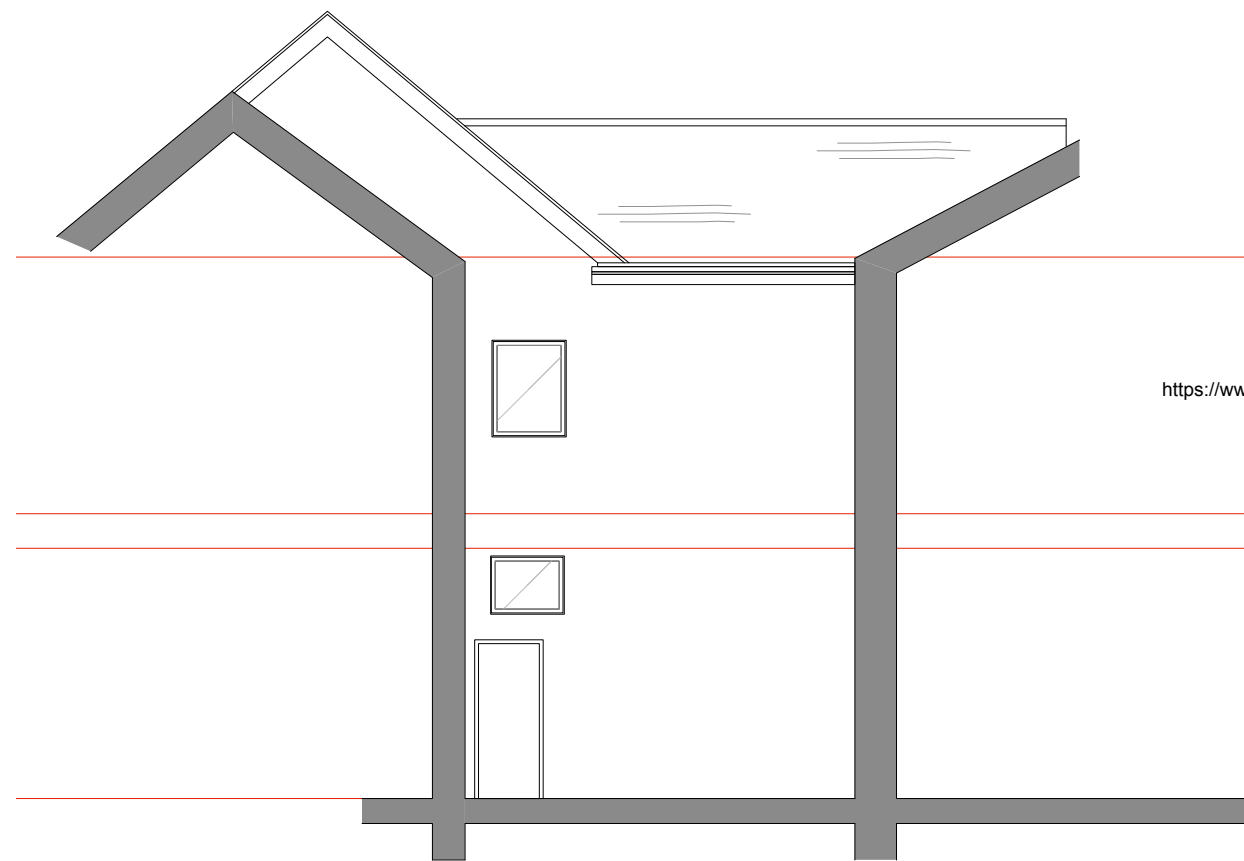

SIDE COURTYARD NW ELEVATION
(section AA)

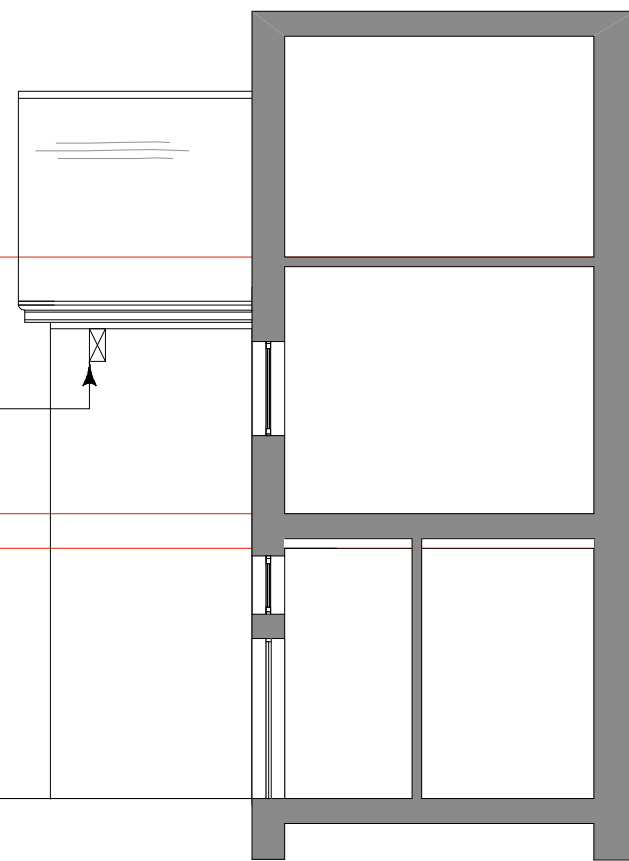

SIDE COURTYARD SW ELEVATION
(section BB)

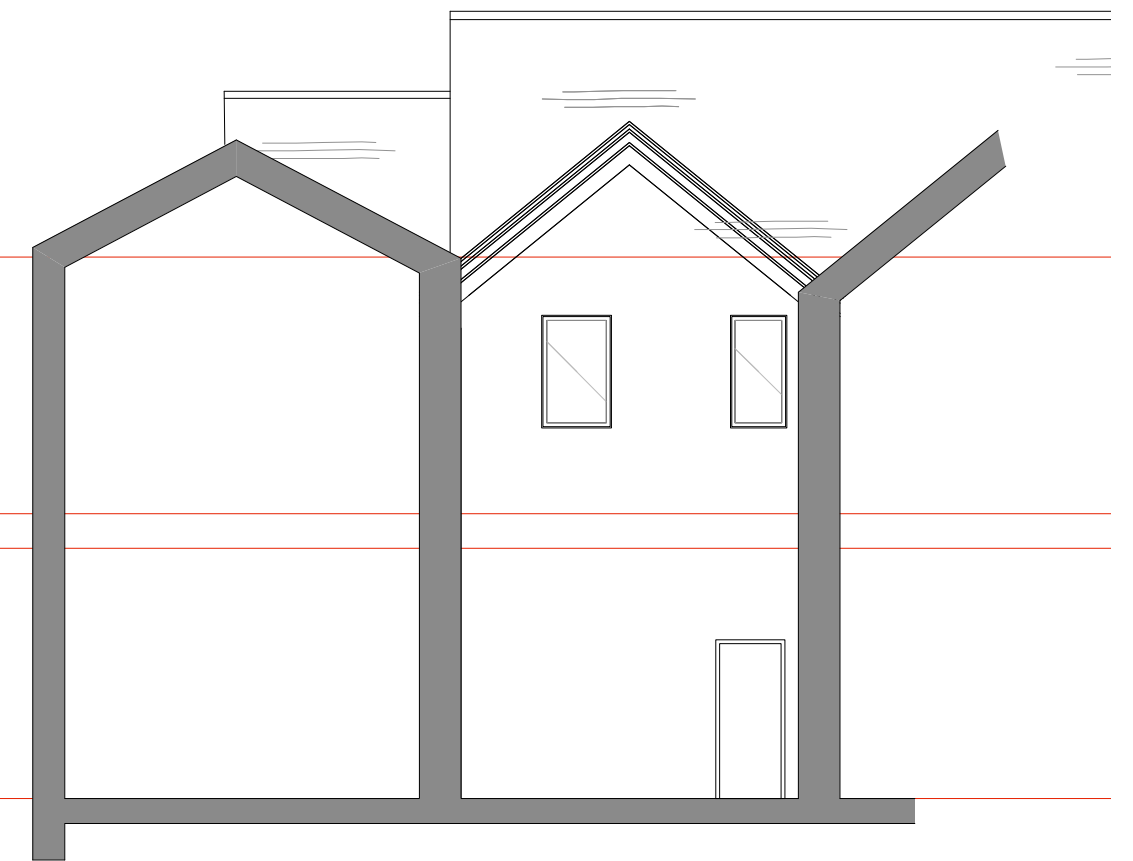


REAR COURTYARD NW ELEVATION
(section CC)

<https://www.greenwoodsecohabitats.co.uk/shop>
single crevice bat box



FRONT ELEVATION

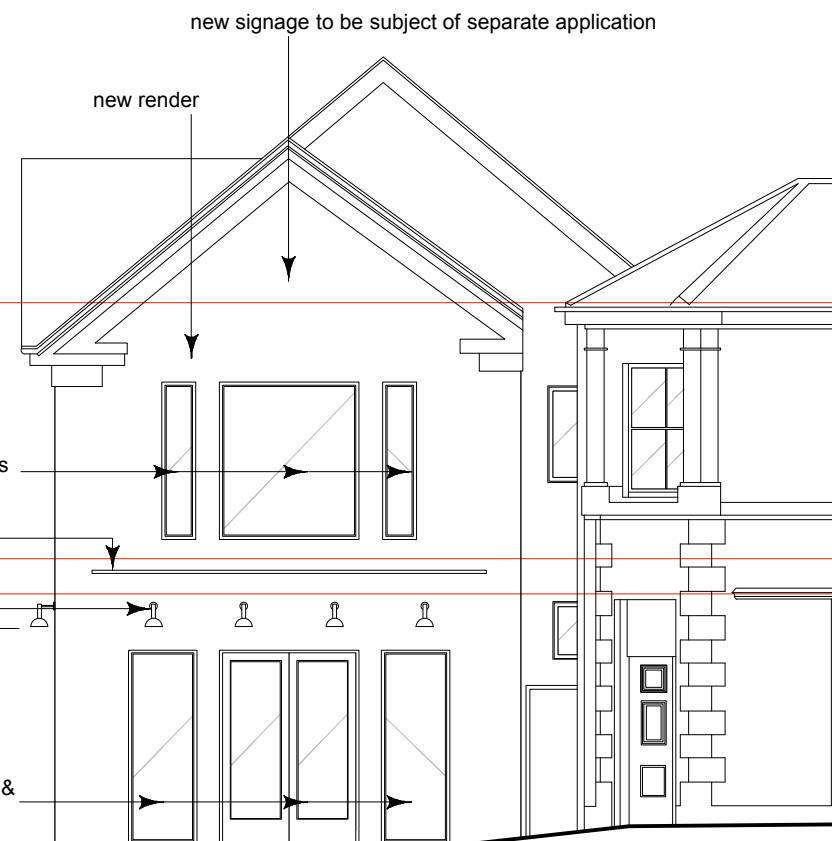

SIDE ELEVATION

existing front elevation renovated,
all openings and detailing retained

new signage to be subject of separate application

new render


new windows

new integrated retractable awnings


2850 min

new door & windows

new light fittings

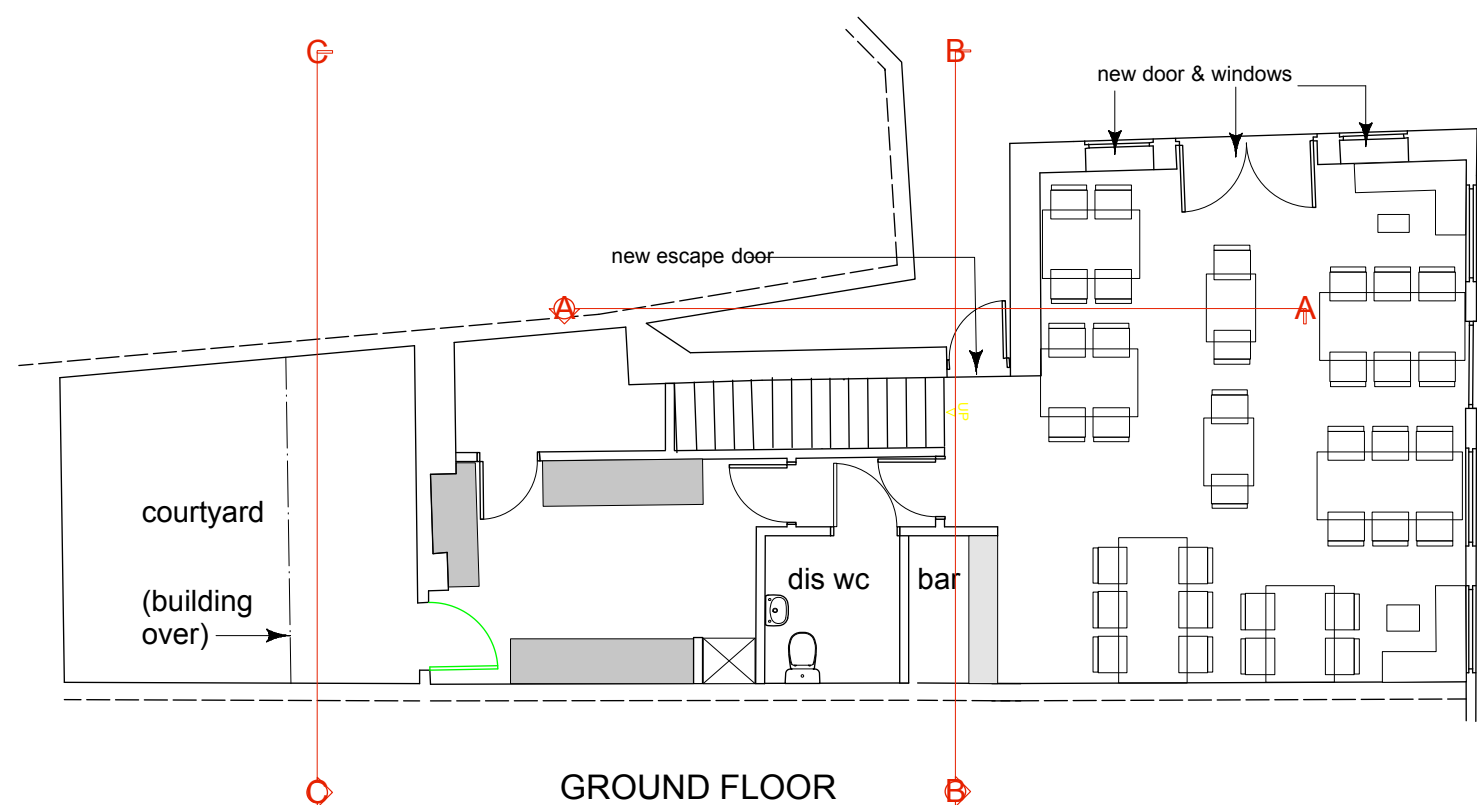

GROUND FLOOR

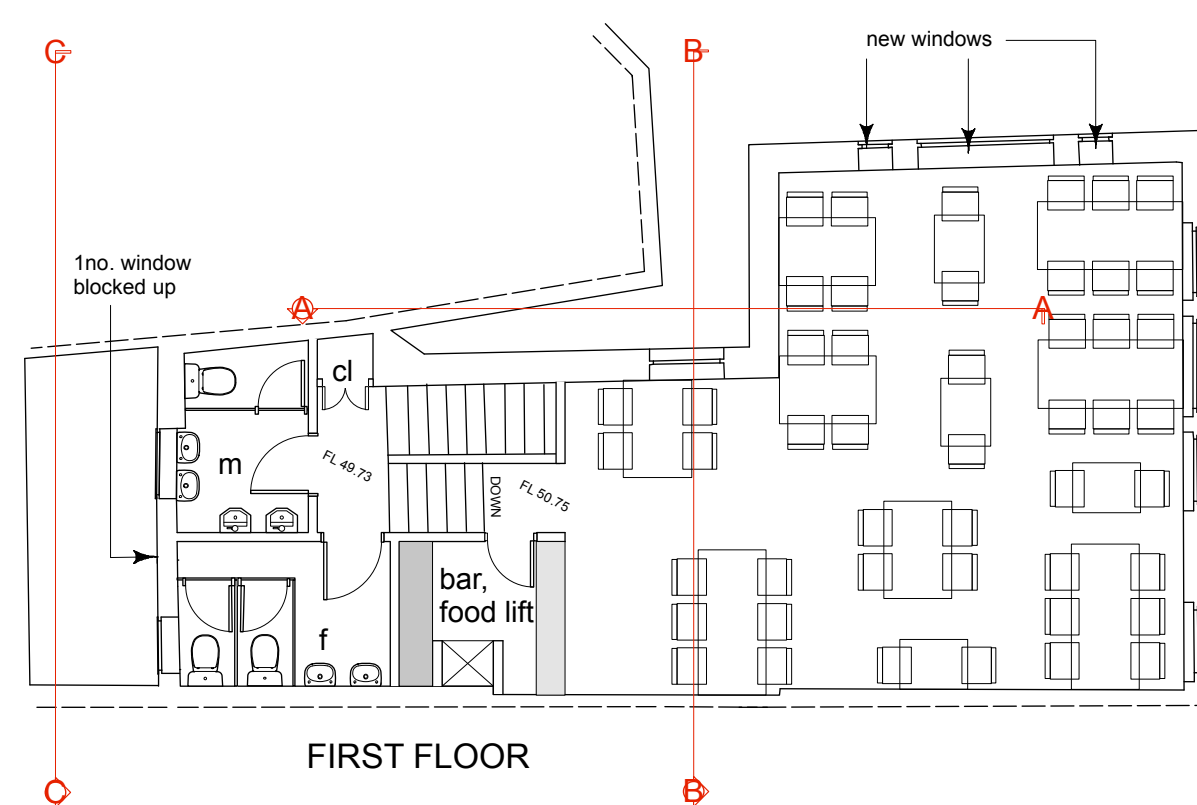

FIRST FLOOR

Revisions : A 28/9/22 notes added	
☐ PRELIMINARY ☐ COMMENTS ☐ INFORMATION	☒ PLANNING ☐ BUILDING CONTROL ☐ WELSH WATER
PROJECT Proposed Renovation, 143B High Street Merthyr Tydfil	
TITLE As existing	
SCALE 1:100 @ A2	
PROJECT NUMBER	DRAWN
DATE	CHECKED
DRAWING NUMBER PL 02	REVISION A

Robert Coles

4B Castle Parade
Usk
NP15 1AA
TELEPHONE 01291 673535
e mail : bobcolesarchitect@btinternet.com

studio
4b
ARCHITECT