

Revisions		
Name	Date	Notes

Revisions		
Name	Date	Notes

Answered Nov
Received: 12/04/21
11/21/0045

Project No.	2020-13
Project:	Aberfan Fawr
Client:	Mr. Damon Owens
Drawing Title:	Existing Site Plan

Drawing Number: P002


Job No.:	2020-13	Scale: 1:100 @ A3
----------	---------	-------------------

Date: 12/04/21	Revision: B
----------------	-------------

Drawn By: RRS	Checked By: NM
---------------	----------------

VISION MILL
ARCHITECTS
LEARNING - LIVING - PLAYING - WORKING

15 Gloucester Street, Stroud, Gloucestershire, GL5 1QG
01453 760074
info@valormillard.co.uk

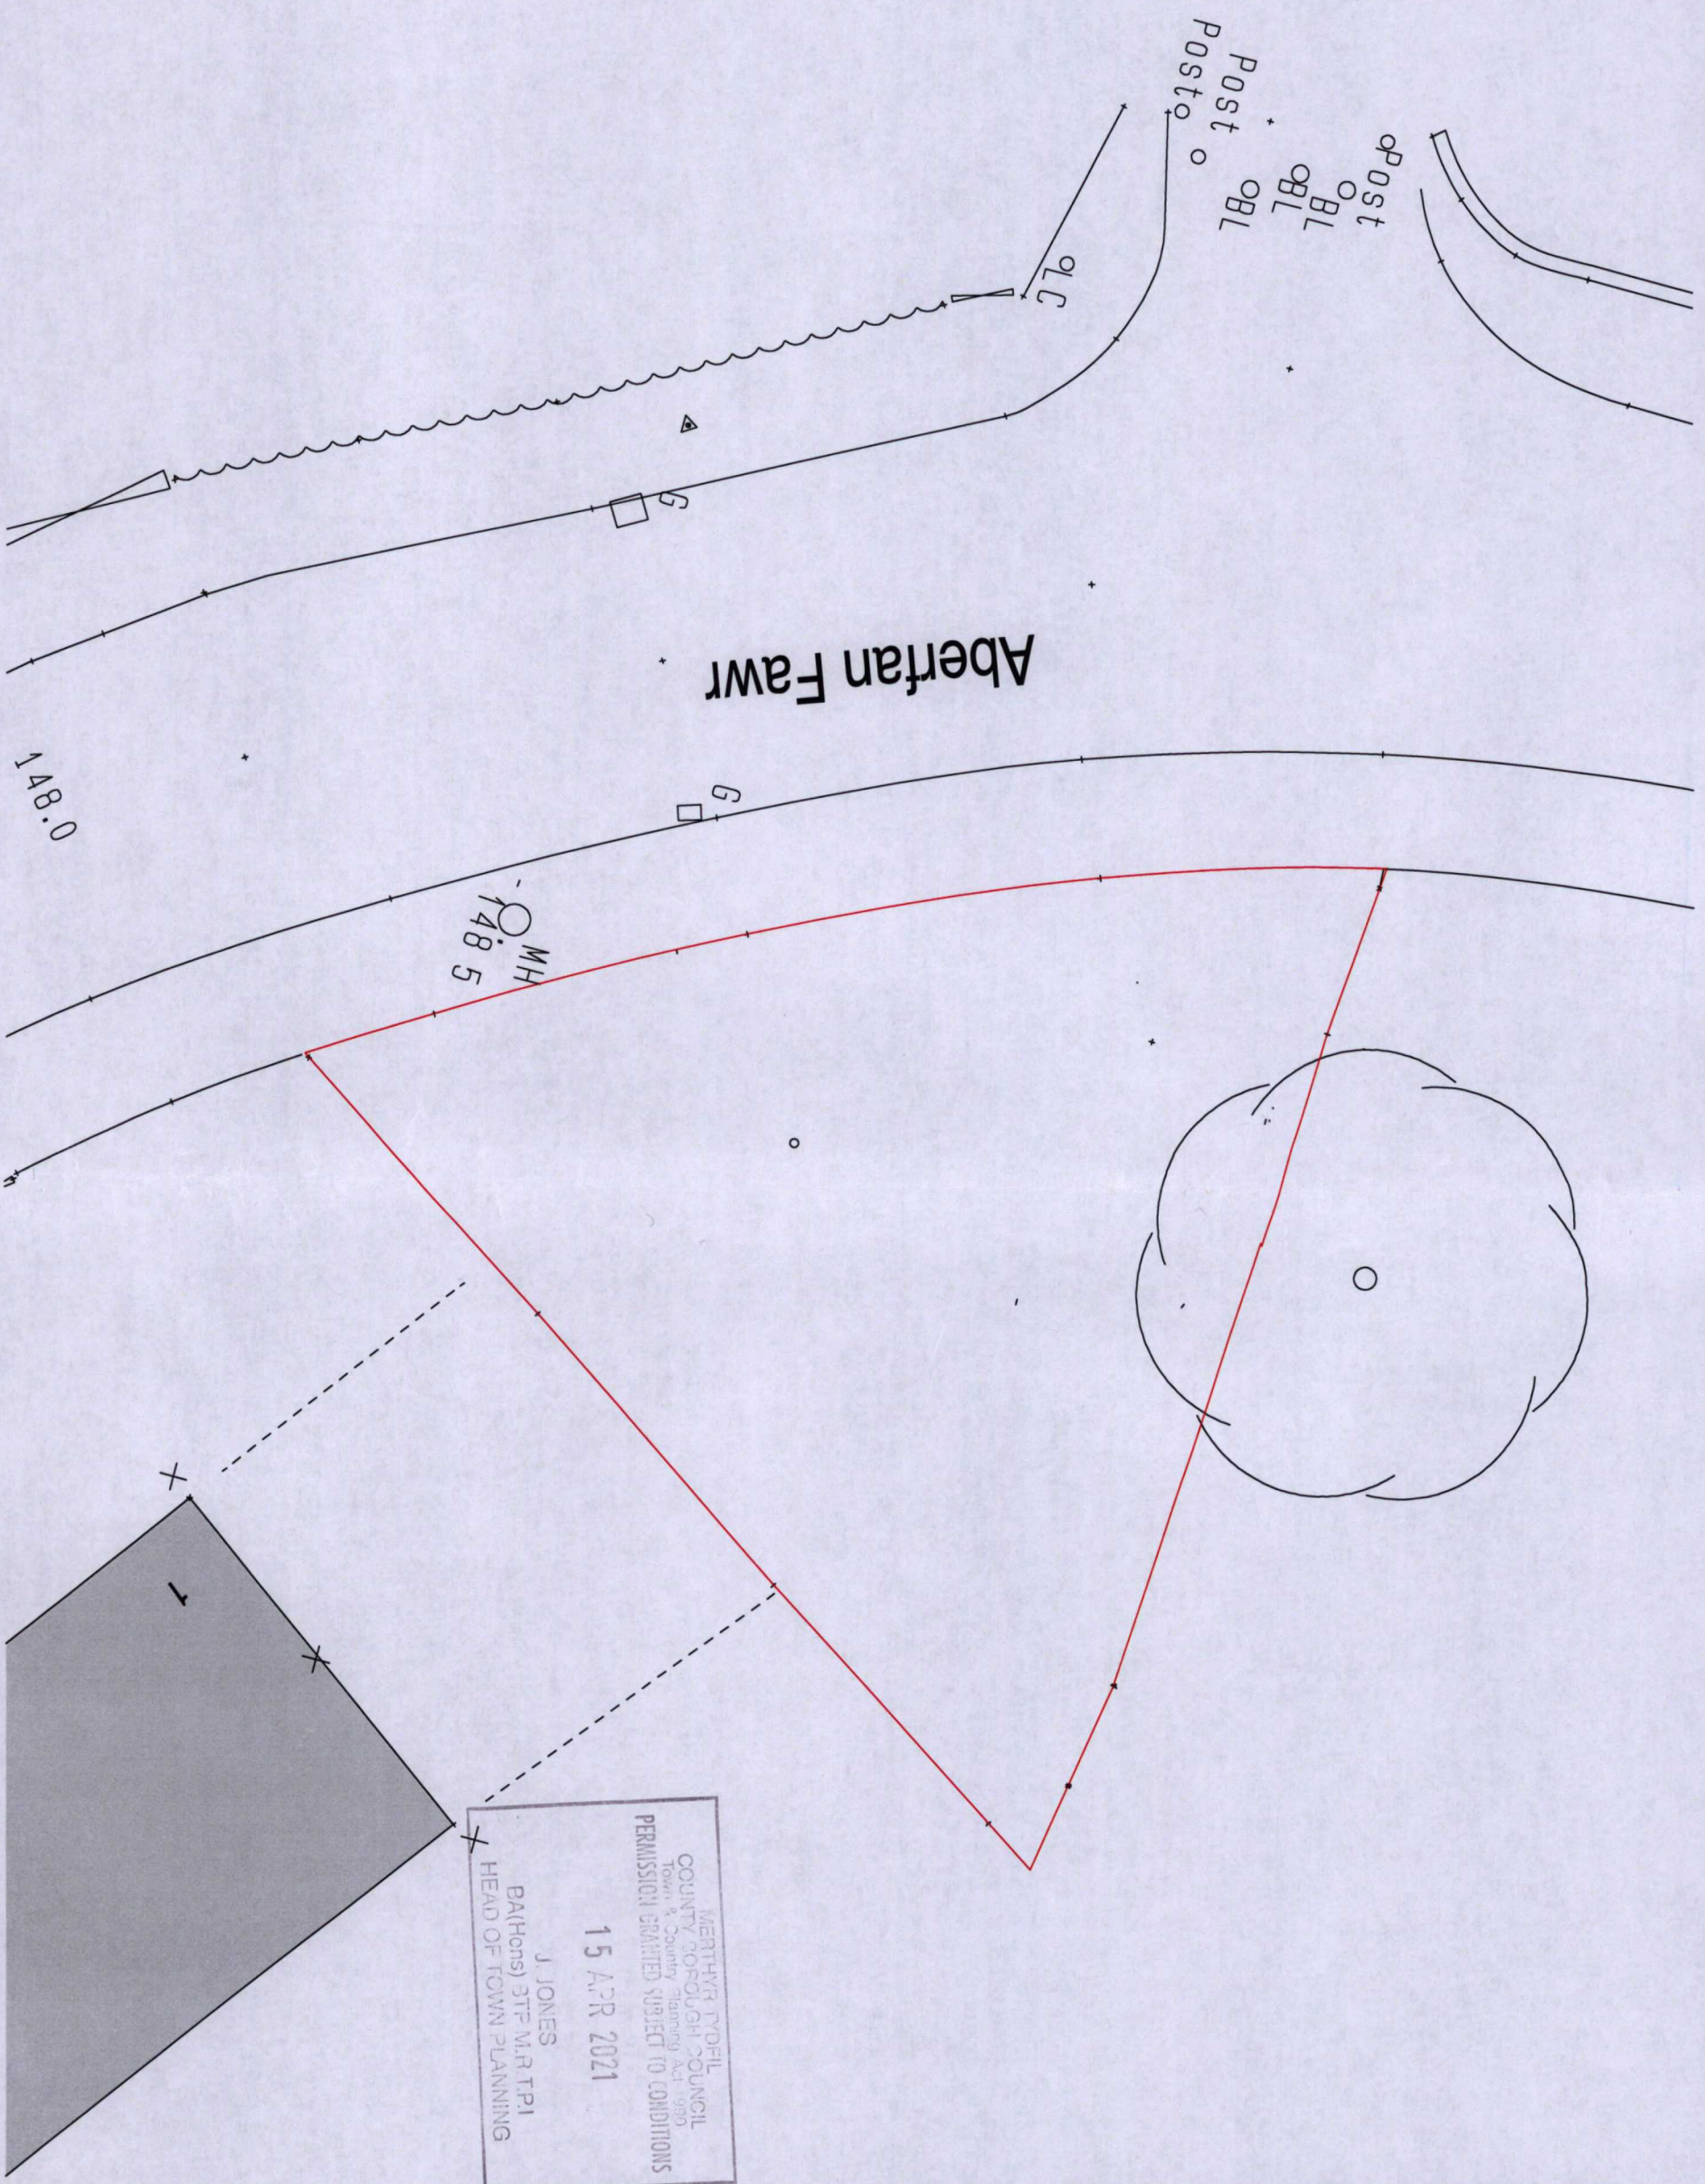

EXISTING SITE PLAN
SCALE 1:100

