


PROPOSED GROUND FLOOR PLAN

This drawing is copyright and must not be reproduced without the written consent of Vision Mill Architects Ltd. Do not scale from this drawing. All dimensions to be checked on site prior to commencement of works, any discrepancies to be reported to Vision Mill Architects Ltd. immediately.

Revisions

Name	Date	Notes
------	------	-------

MERTHYR TYDFIL
COUNTY BOROUGH COUNCIL
Town & Country Planning Act 1990
PERMISSION GRANTED SUBJECT TO CONDITIONS
15 APR 2021
J JONES
RA(Hons) 3TP M, R TPI
HEAD OF TOWN PLANNING

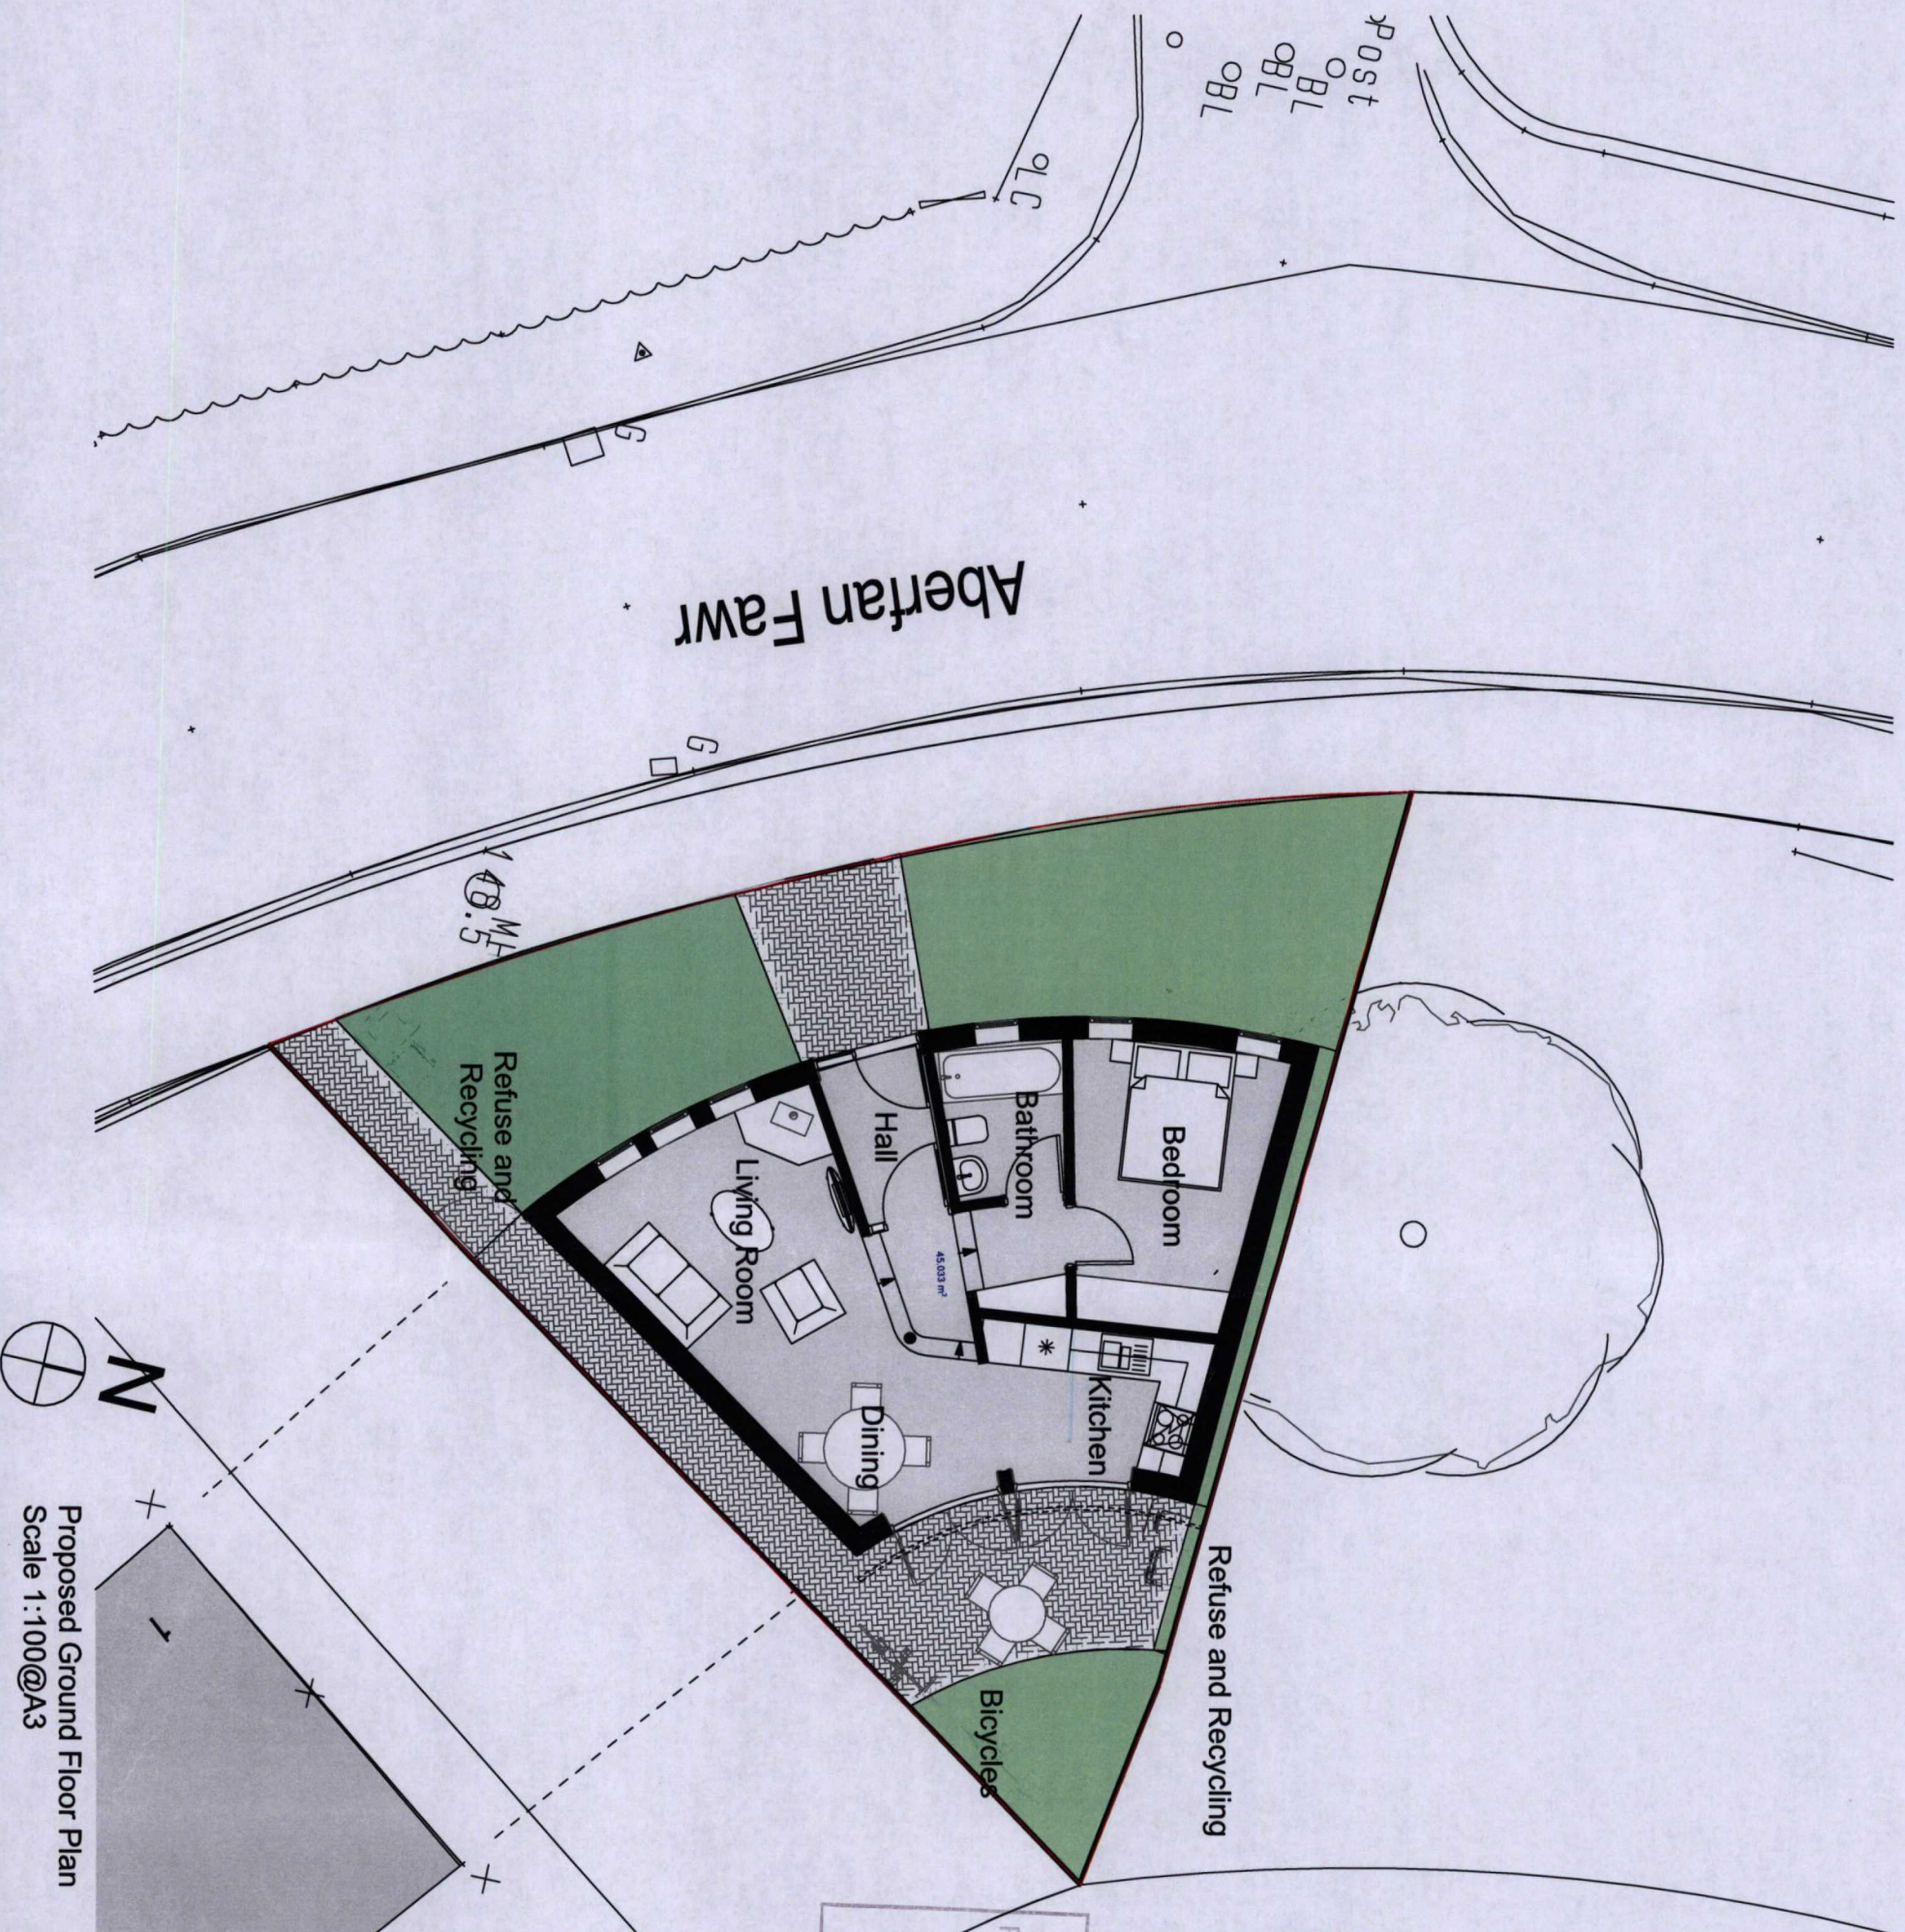

Proposed Ground Floor Plan
Scale 1:100@A3



Amended Plan
Issued: 12/04/21
012110045

Project No. 2020-13
Project: Aberfan Fawr
Client: Mr. Darron Owens
Drawing Title: Proposed Ground Floor Plan

Drawing Number: P010
Job No.: 2020-13
Date: 12/04/21
Scale: 1:100 @ A3
Revision: B
Drawn By: RRS
Checked By: NM

ARCHITECTS
VISION MILL
15 Gwynedd Road, Llanelli, Carmarthenshire, SA11 3SD
01453 770074
info@visionmillarchitects.co.uk