



PROPOSED EAST AND WEST ELEVATIONS

Materials Key

- 1. Render
- 2. Standing seam zinc
- 3. Aluminium Composite Doors
- 4. Aluminium Composite Windows
- 5. Timber Fence
- 6. Metal Flue

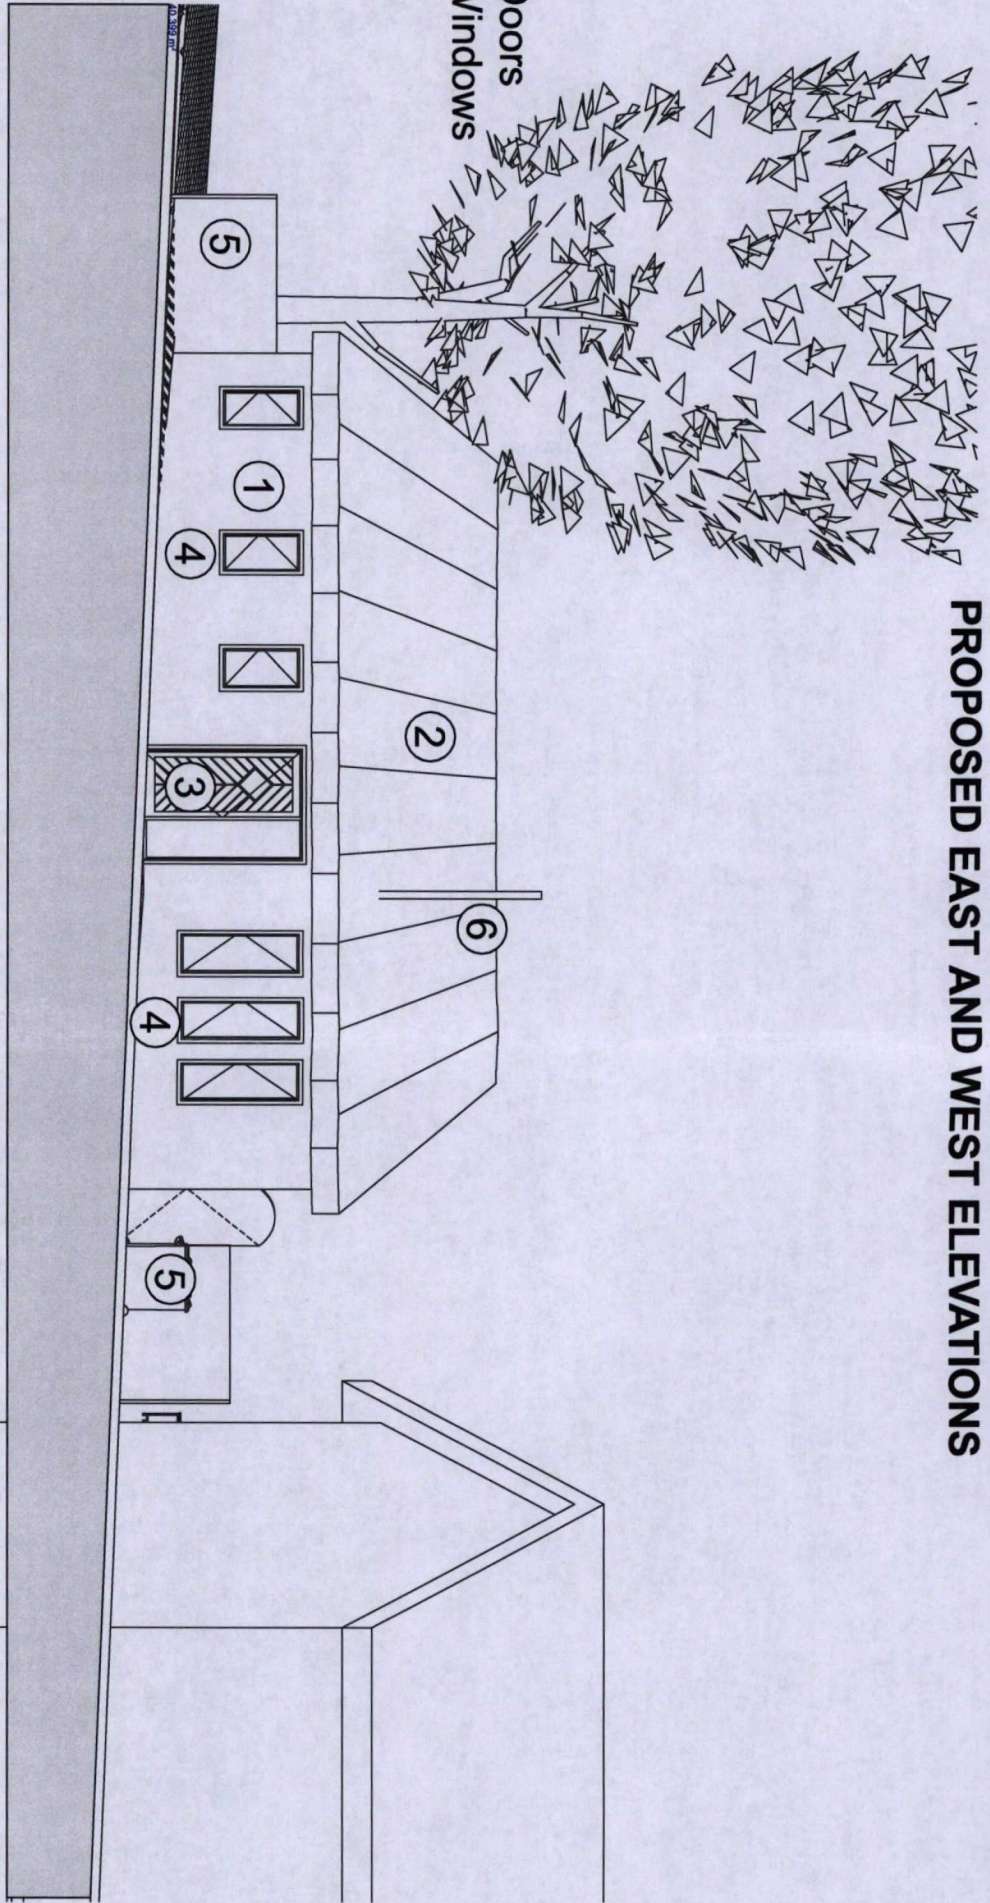


Proposed West Elevation
Scale 1:100@A3

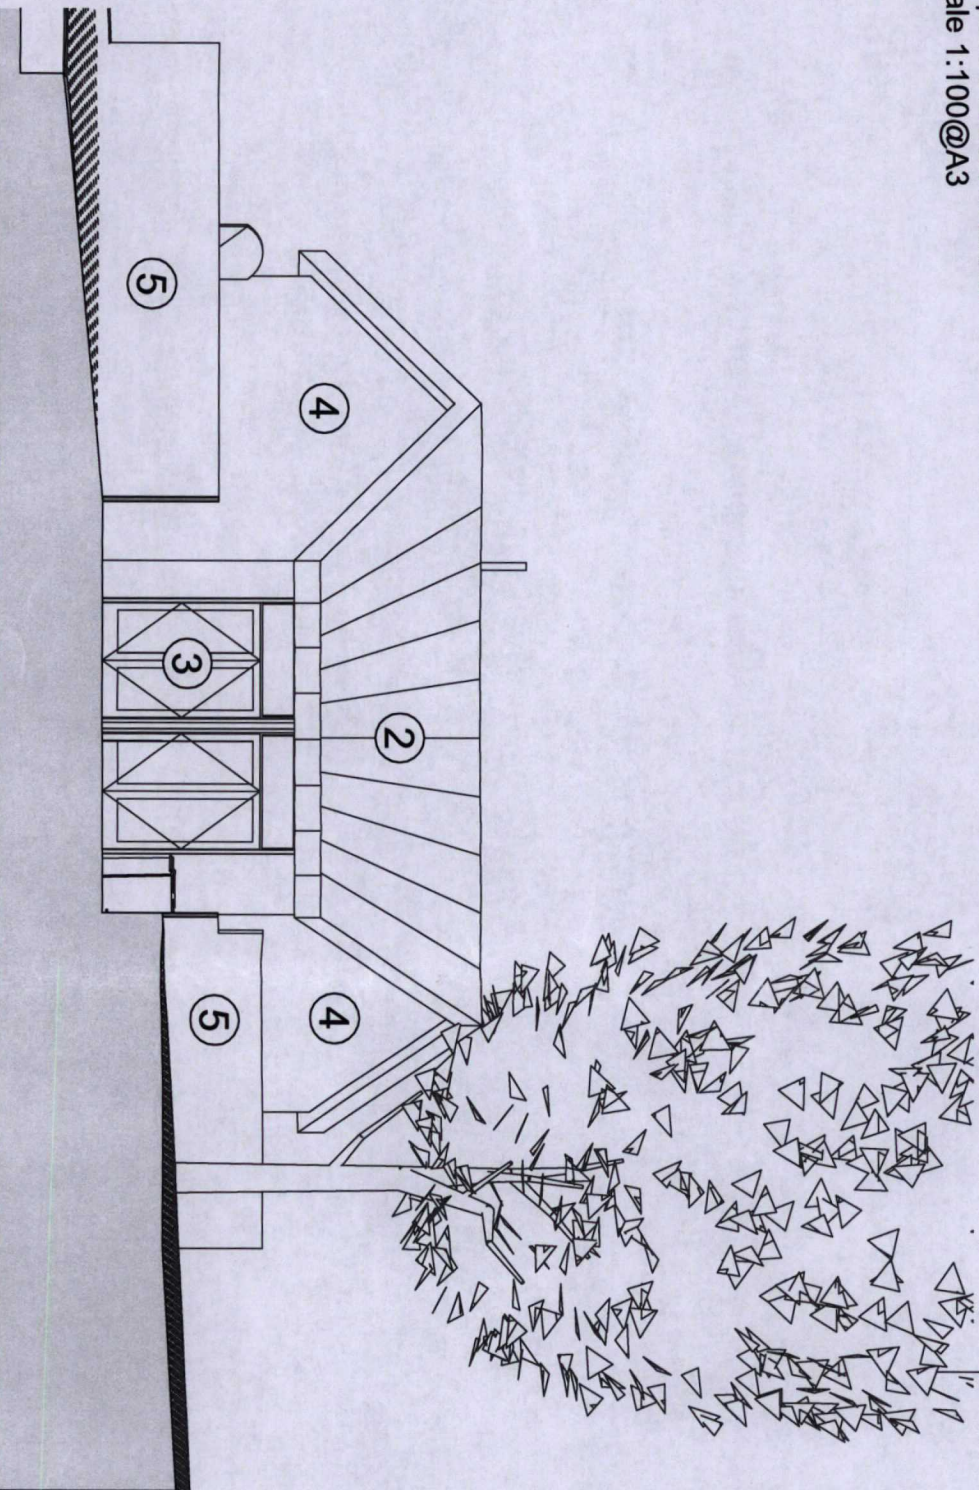

Proposed East Elevation
Scale 1:100@A3

MERTHYR TIDFIL
COUNTY BOROUGH COUNCIL
Town & Country Planning Act 1990
PERMISSION GRANTED SUBJECT TO CONDITIONS
15 APR 2021
J JONES
BA(Hons) BTP M.R.T.P.I
HEAD OF TOWN PLANNING

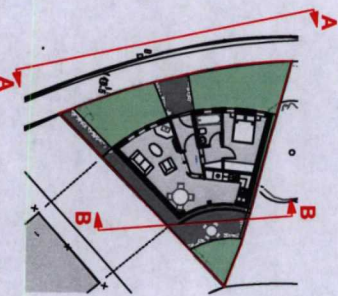

This drawing is copyright and must not be reproduced without the written consent of Vision Mill Architects Ltd. Do not scale from this drawing. All dimensions to be checked on site prior to commencement of works, any discrepancies to be reported to Vision Mill Architects Ltd. immediately.

Revisions

Name	Date	Notes
C	12/04/21	Roof Ridge Level lowered

Amended Plans
Received: 12/04/21
12/04/21

Planning

Project No. 2020-13
Project: Aberfan Fawr
Client: Mr. Damon Owens
Drawing Title:

Drawing Number: P060
Job No.: 2020-13
Date: 12/04/21
Scale: 1:100 @ A3
Revision: C
Drawn By: RRS
Checked By: NM