



PROPOSED NORTH AND SOUTH ELEVATIONS

Materials Key

- 1. Render
- 2. Standing seam zinc
- 3. Aluminium Composite Doors
- 4. Aluminium Composite Windows
- 5. Timber Fence
- 6. Metal Flue

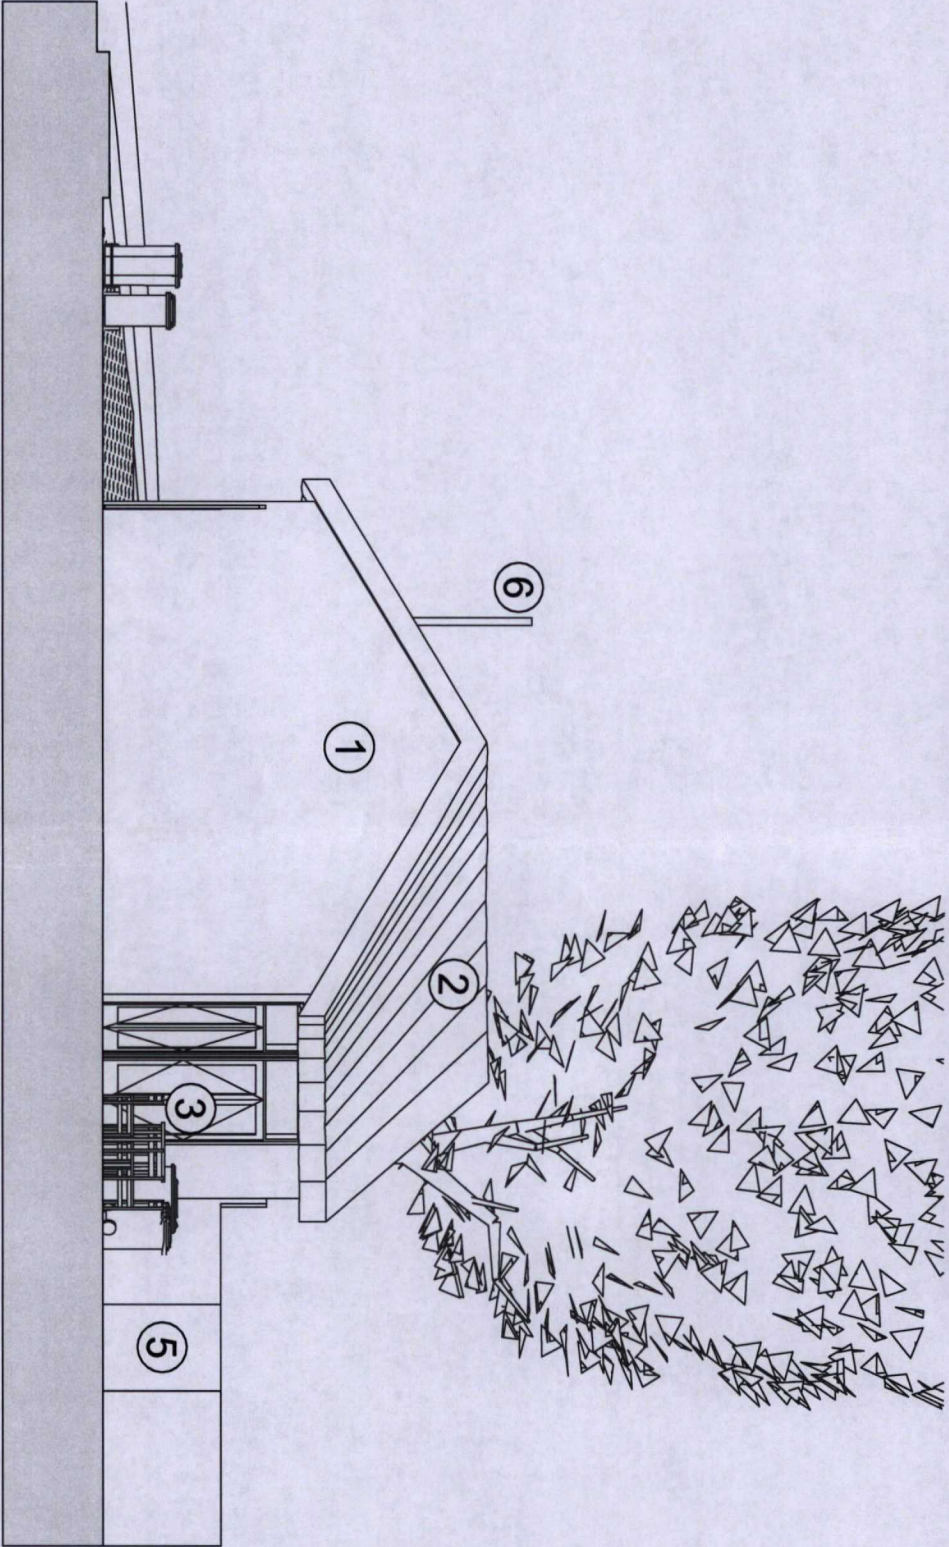

Proposed South Elevation
Scale 1:100@A3

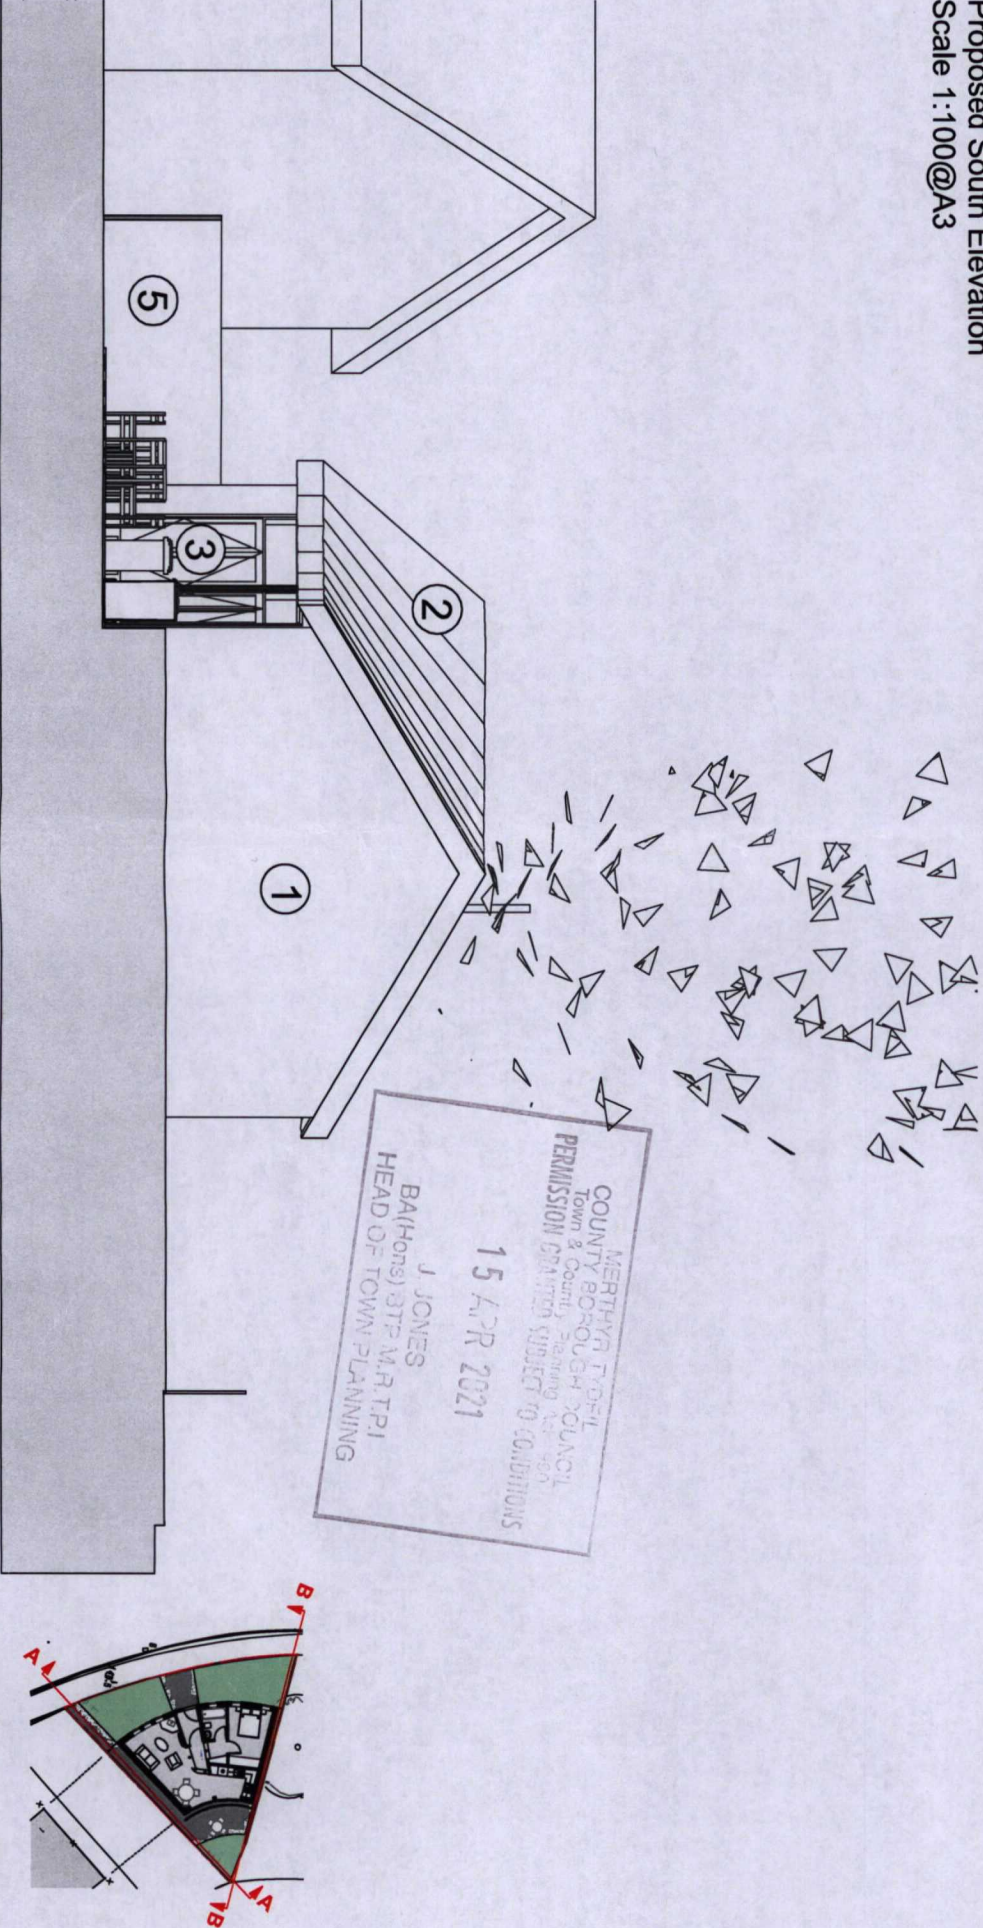

Proposed North Elevation
Scale 1:100@A3

This drawing is copyright and must not be reproduced without the written consent of Vision Mill Architects Ltd. Do not scale from this drawing. All dimensions to be checked on site prior to commencement of works, any discrepancies to be reported to Vision Mill Architects Ltd. immediately.

Revisions

Name	Date	Notes
C	12/04/21	Roof Ridge Level lowered

Amended Rev
Record: 12/04/21
P121/0045

Planning

Project No.	2020-13
Project:	Aberfan Fawr
Client:	Mt. Daron Owens
Drawing Title:	Proposed North and South Elevations
Drawing Number:	P061
Job No.:	2020-13
Date:	12/04/21
Drawn By:	RRS
Checked By:	NM