




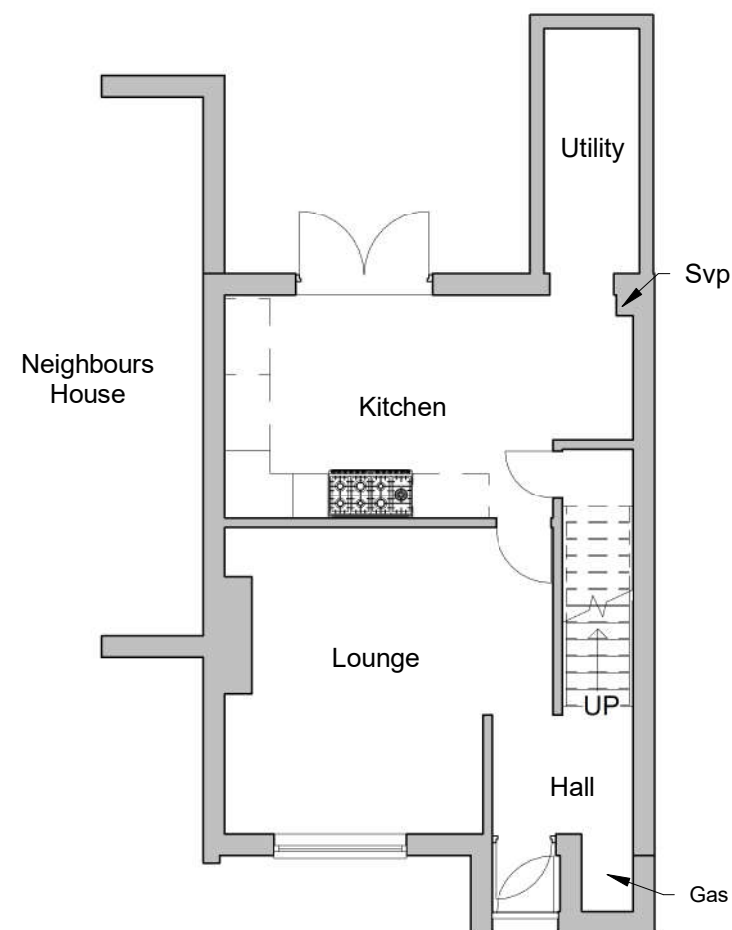


Existing Ground Floor

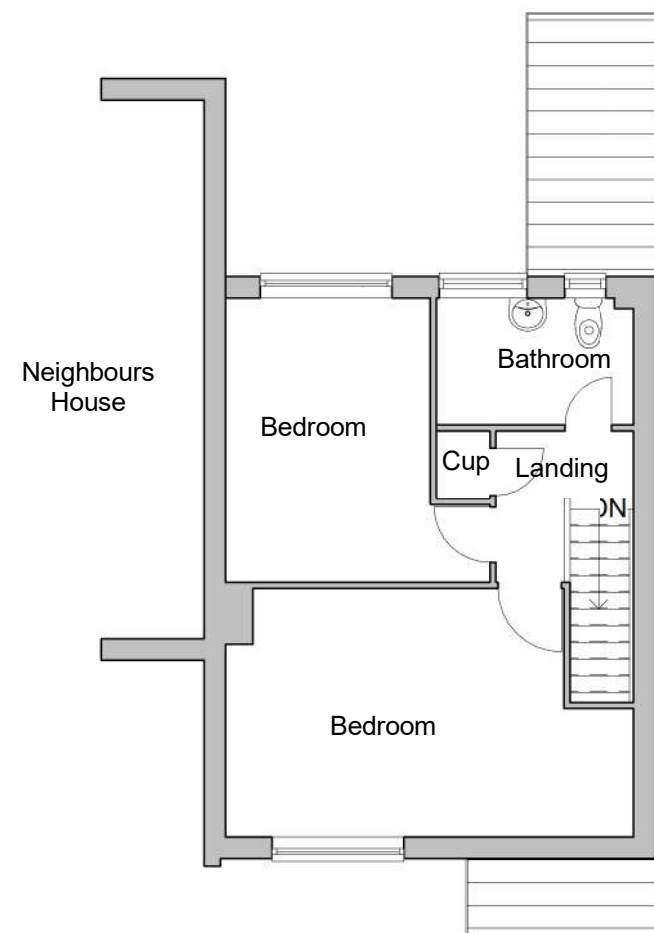


Existing First Floor

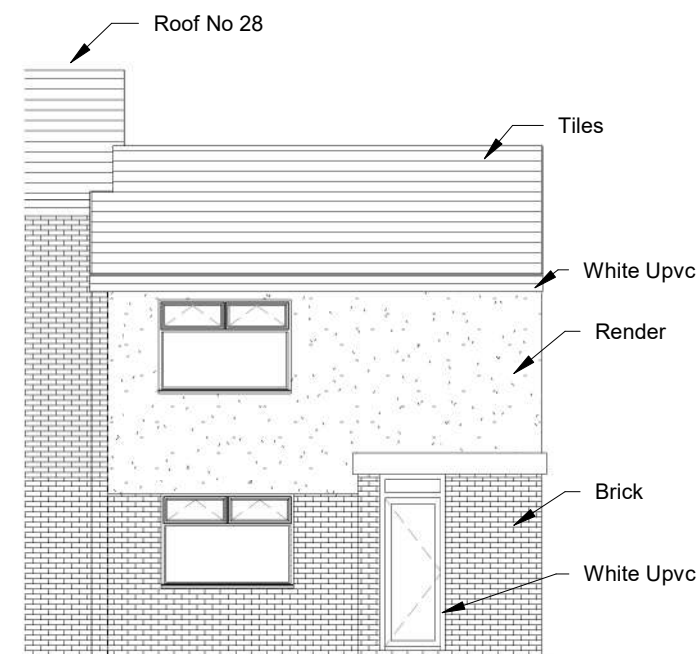


Existing Front Elevation

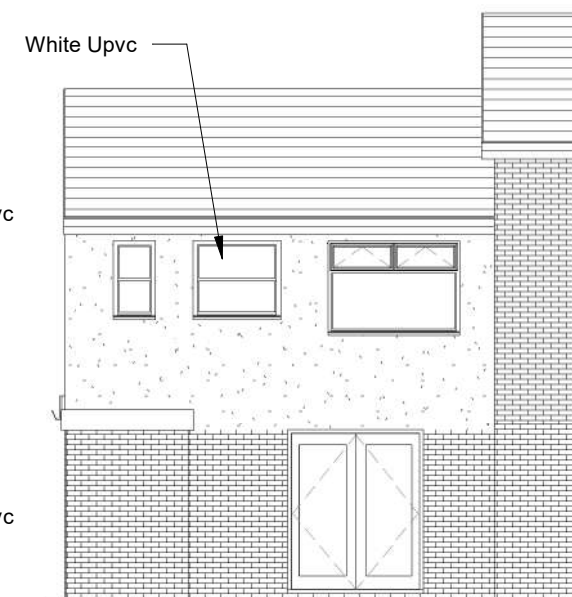


Existing Rear Elevation

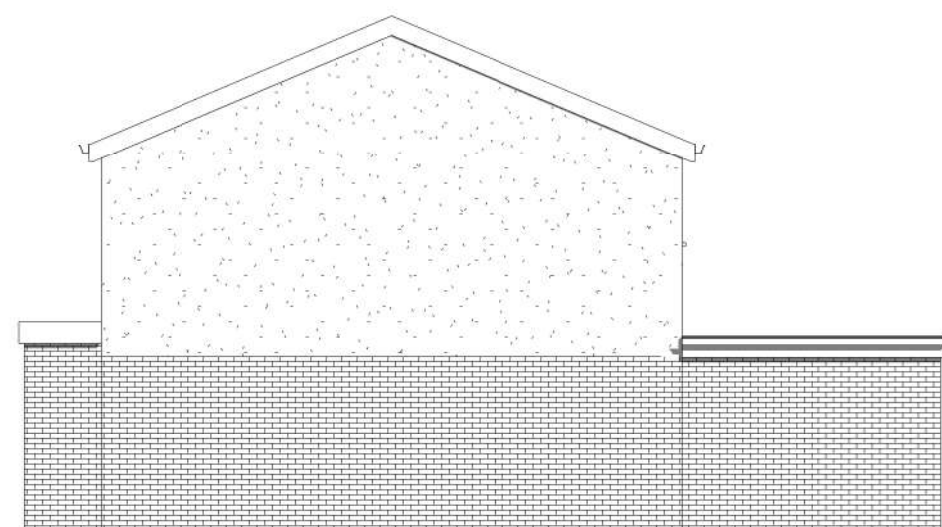

Existing Side 1 Elevation

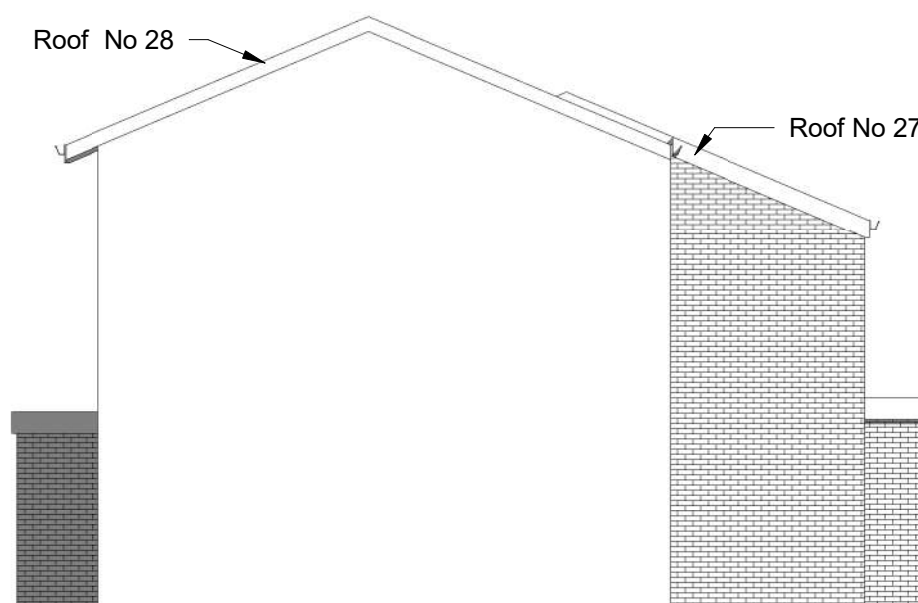

Existing Side 2 Elevation Inc Neighbours

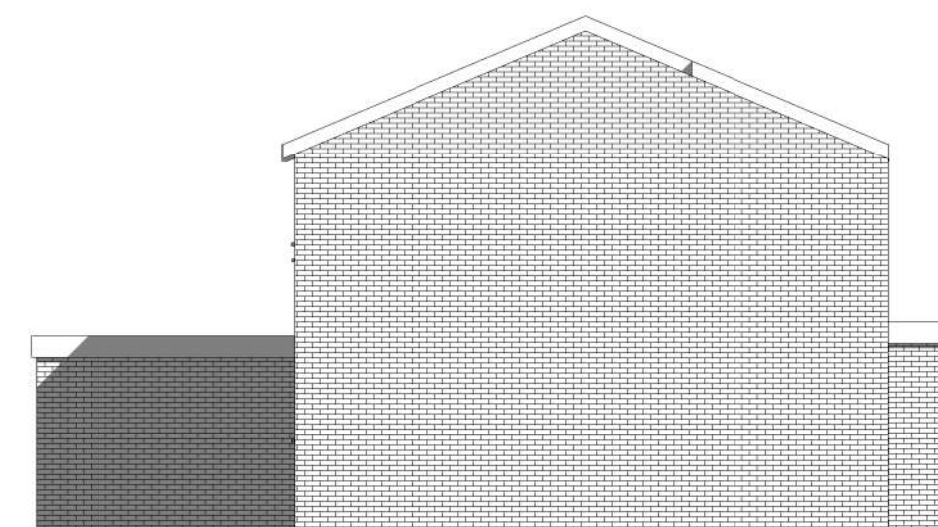

Existing Side 2a Elevation


|   |                                                           |
|---|-----------------------------------------------------------|
| PROJECT   | Two storey rear extension & single storey front extension |
| INDIGO DESIGN (Part of 3dcadwales Ltd) 5 Ashlea Drive, Merthyr Tydfil, CF47 0NY Tele 01685 385746 Mob - 07940913216 Email: enquiries@indigo-3d-design.co.uk |                                                           |

|         |                                              |
|---------|----------------------------------------------|
| SHEET   | Existing plans and elevations                |
| Address | 27 The Hafod, Pant, Merthyr Tydfil. CF48 2EB |

|                                                                                              |
|----------------------------------------------------------------------------------------------|
| This Drawing is Copyright, Dimensions to be checked on site and not scaled from this drawing |
| PURPOSE OF ISSUE                                                                             |
| Planning Approval                                                                            |

|                                                                                       |
|---------------------------------------------------------------------------------------|
|  |
| DRWAING NUMBER                                                                        |
| 91022103-01                                                                           |

|            |             |              |
|------------|-------------|--------------|
| Checked by | Drawn by    | Scale (@ A3) |
| JH         | PH          | 1 : 100      |
| Rev No     | Description | Date         |
| A          | Issue       | 14/01/20     |
|            |             |              |
|            |             |              |

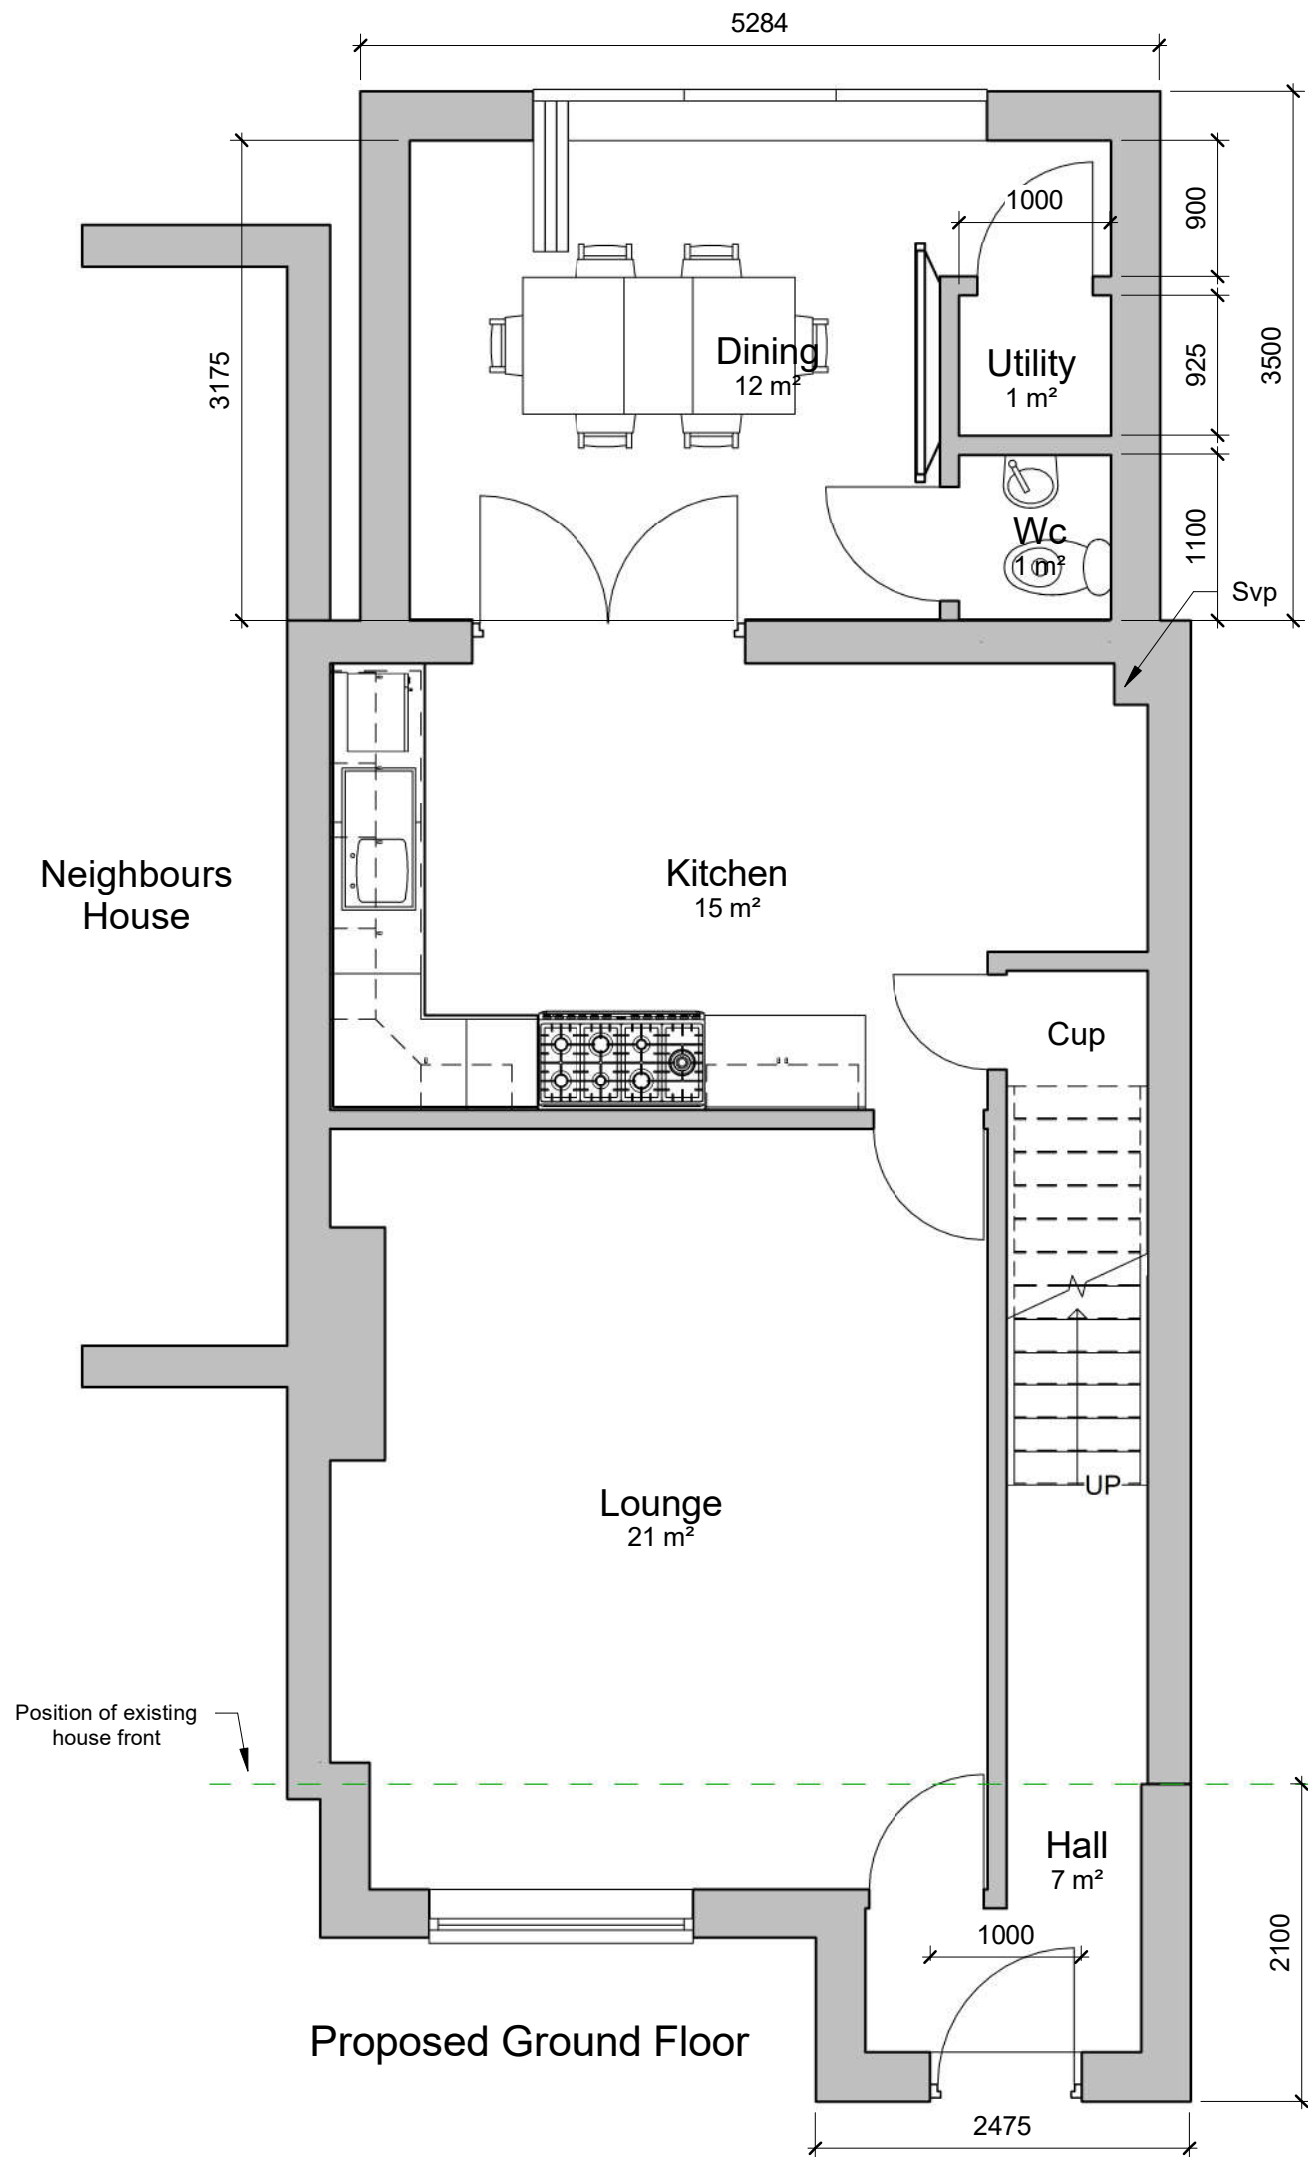

INDIGO DESIGN (Part of 3dcadwales Ltd) 5 Ashlea Drive,  
Merthyr Tydfil, CF47 0NY Tele 01685 385746 Mob -  
07940913216 Email: enquiries@indigo-3d-design.co.uk

This Drawing is Copyright,  
Dimensions to be checked  
on site and not scaled from  
this drawing



| PURPOSE OF ISSUE  | DRWAING NUMBER |
|-------------------|----------------|
| Planning Approval | 91022103-02    |


| PROJECT                                                   |
|-----------------------------------------------------------|
| Two storey rear extension & single storey front extension |

| SHEET                 |
|-----------------------|
| Proposed Ground Floor |

| Address                                         |
|-------------------------------------------------|
| 27 The Hafod, Pant, Merthyr Tydfil.<br>CF48 2EB |

| Checked by | Drawn by | Scale (@ A3) |
|------------|----------|--------------|
| JH         | PH       | 1 : 50       |

| Rev No | Description | Date     |
|--------|-------------|----------|
| A      | Issue       | 14/01/20 |
|        |             |          |
|        |             |          |
|        |             |          |

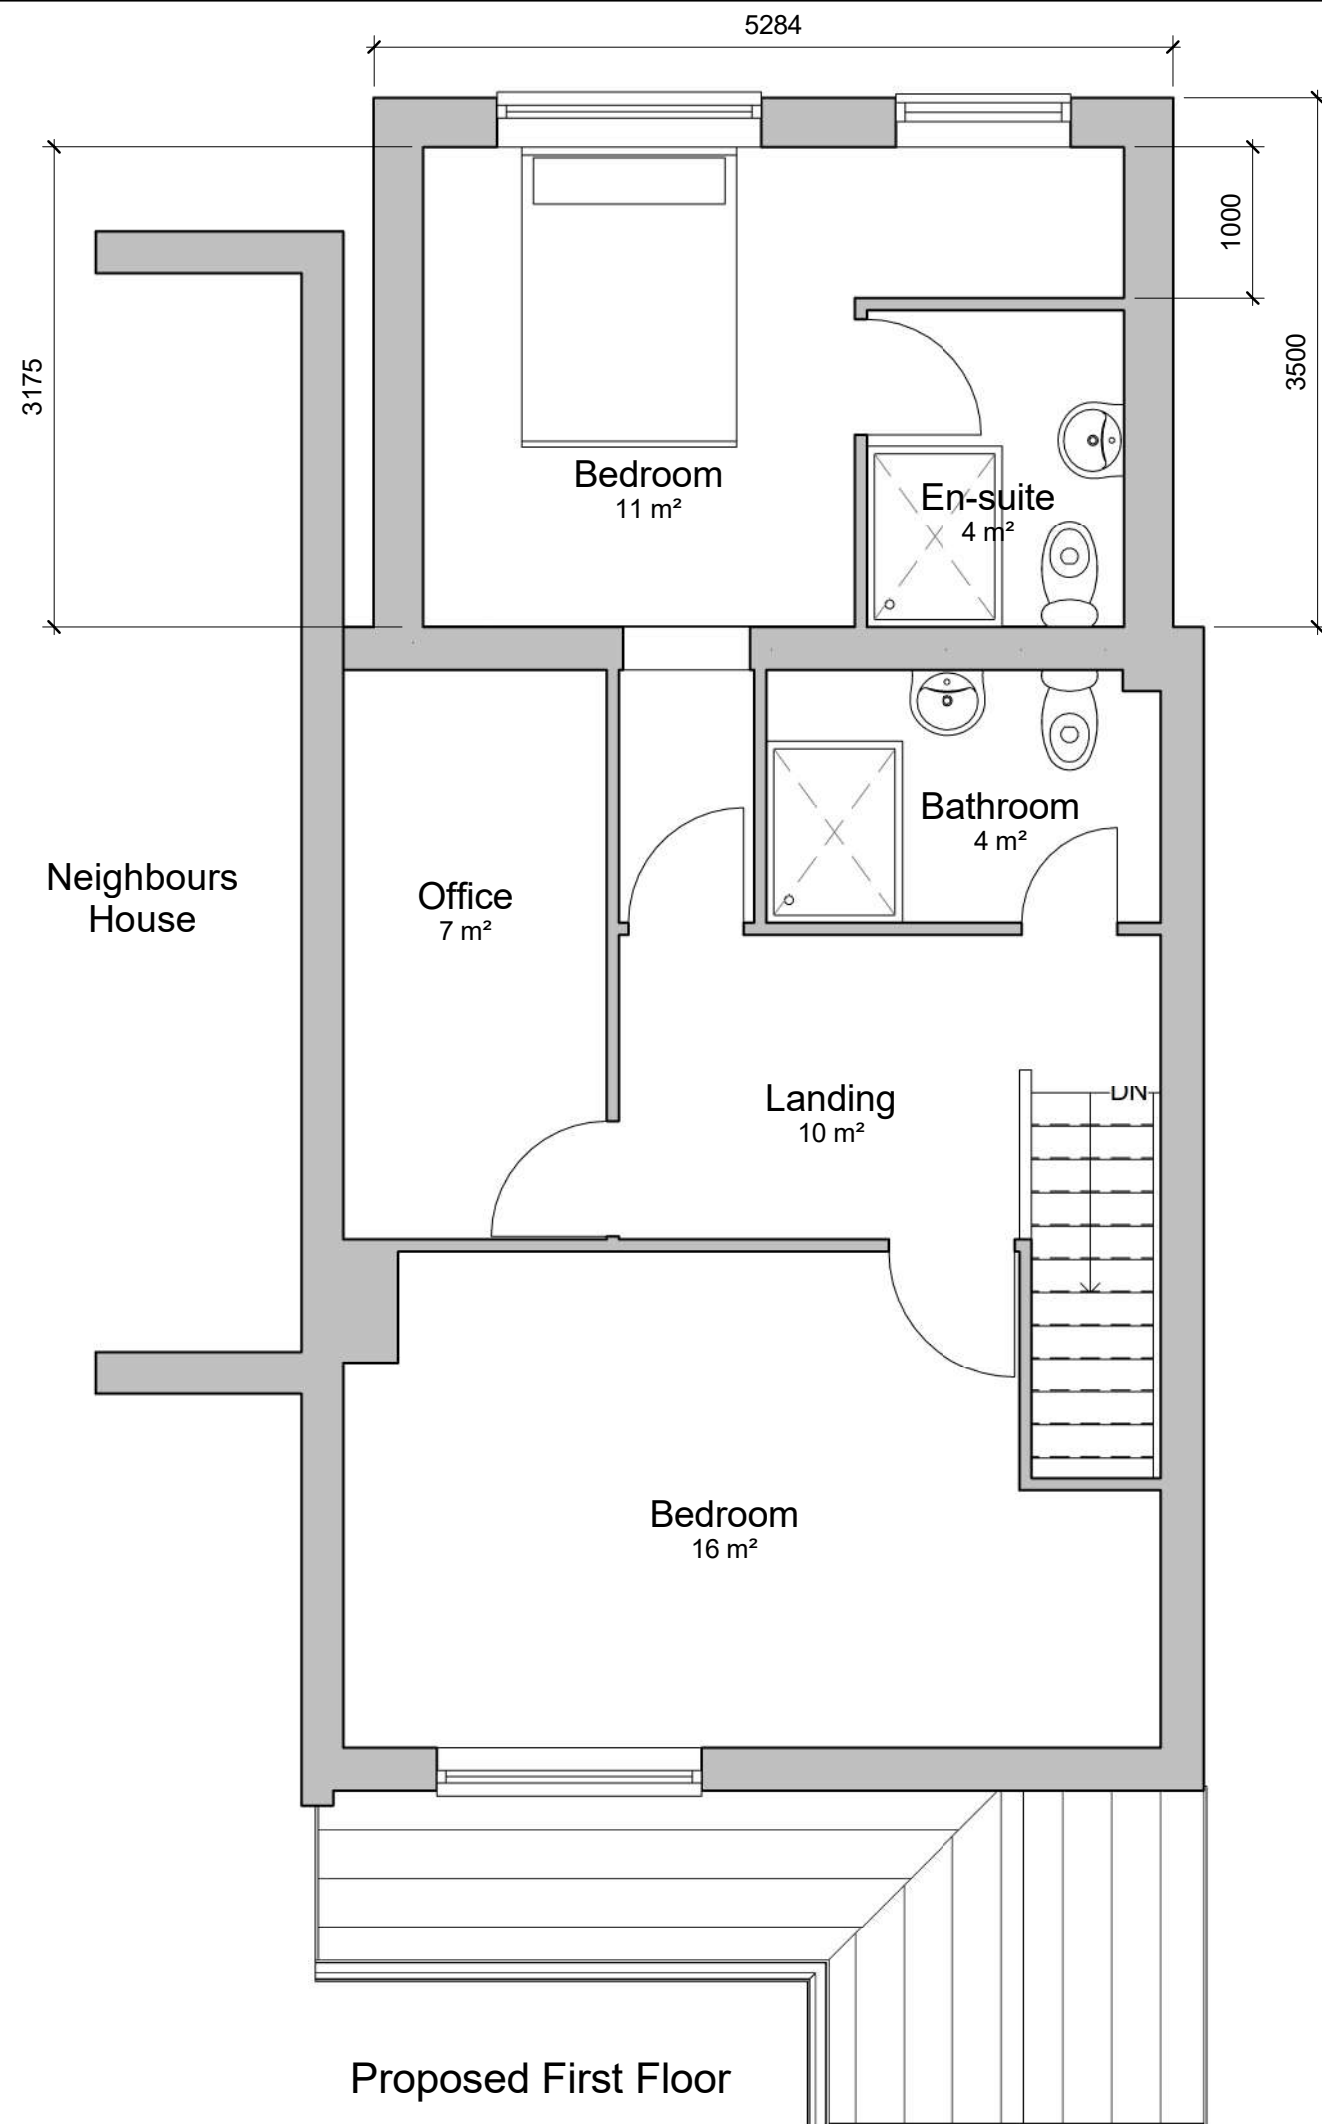

INDIGO DESIGN (Part of 3dcadwales Ltd) 5 Ashlea Drive,  
Merthyr Tydfil, CF47 0NY Tele 01685 385746 Mob -  
07940913216 Email: enquiries@indigo-3d-design.co.uk

This Drawing is Copyright.  
Dimensions to be checked  
on site and not scaled from  
this drawing



| PURPOSE OF ISSUE  | DRWAING NUMBER |
|-------------------|----------------|
| Planning Approval | 91022103-03    |


| PROJECT                                                   |
|-----------------------------------------------------------|
| Two storey rear extension & single storey front extension |

| SHEET                |
|----------------------|
| Proposed First Floor |


| Address                                         |
|-------------------------------------------------|
| 27 The Hafod, Pant, Merthyr Tydfil.<br>CF48 2EB |

| Checked by | Drawn by | Scale (@ A3) |
|------------|----------|--------------|
| JH         | PH       | 1 : 50       |

| Rev No | Description | Date     |
|--------|-------------|----------|
| A      | Issue       | 14/01/20 |
|        |             |          |
|        |             |          |
|        |             |          |

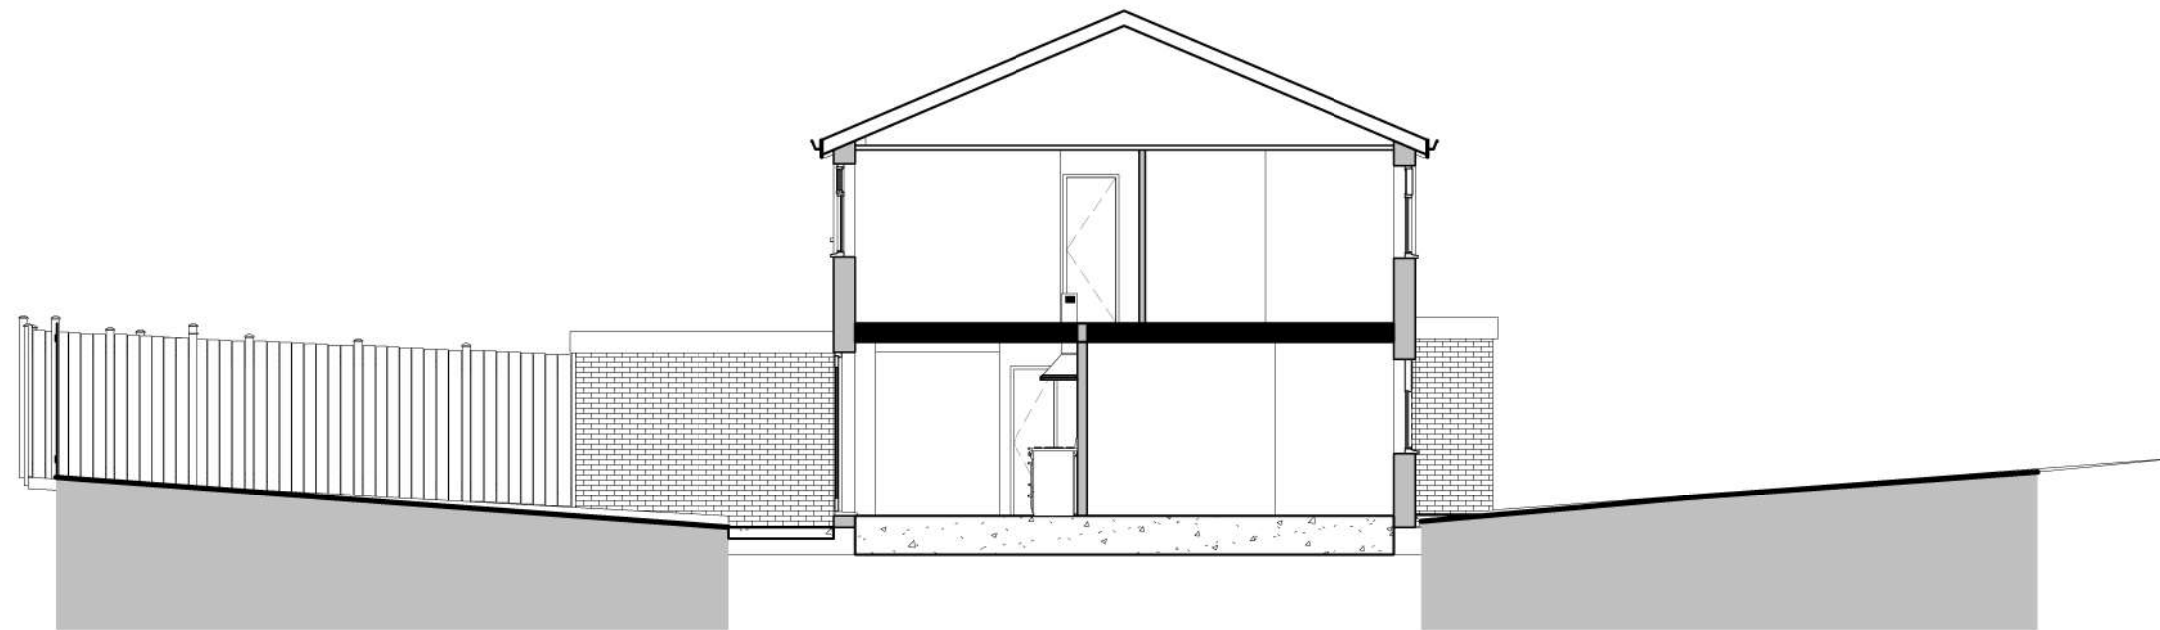

Existing Section

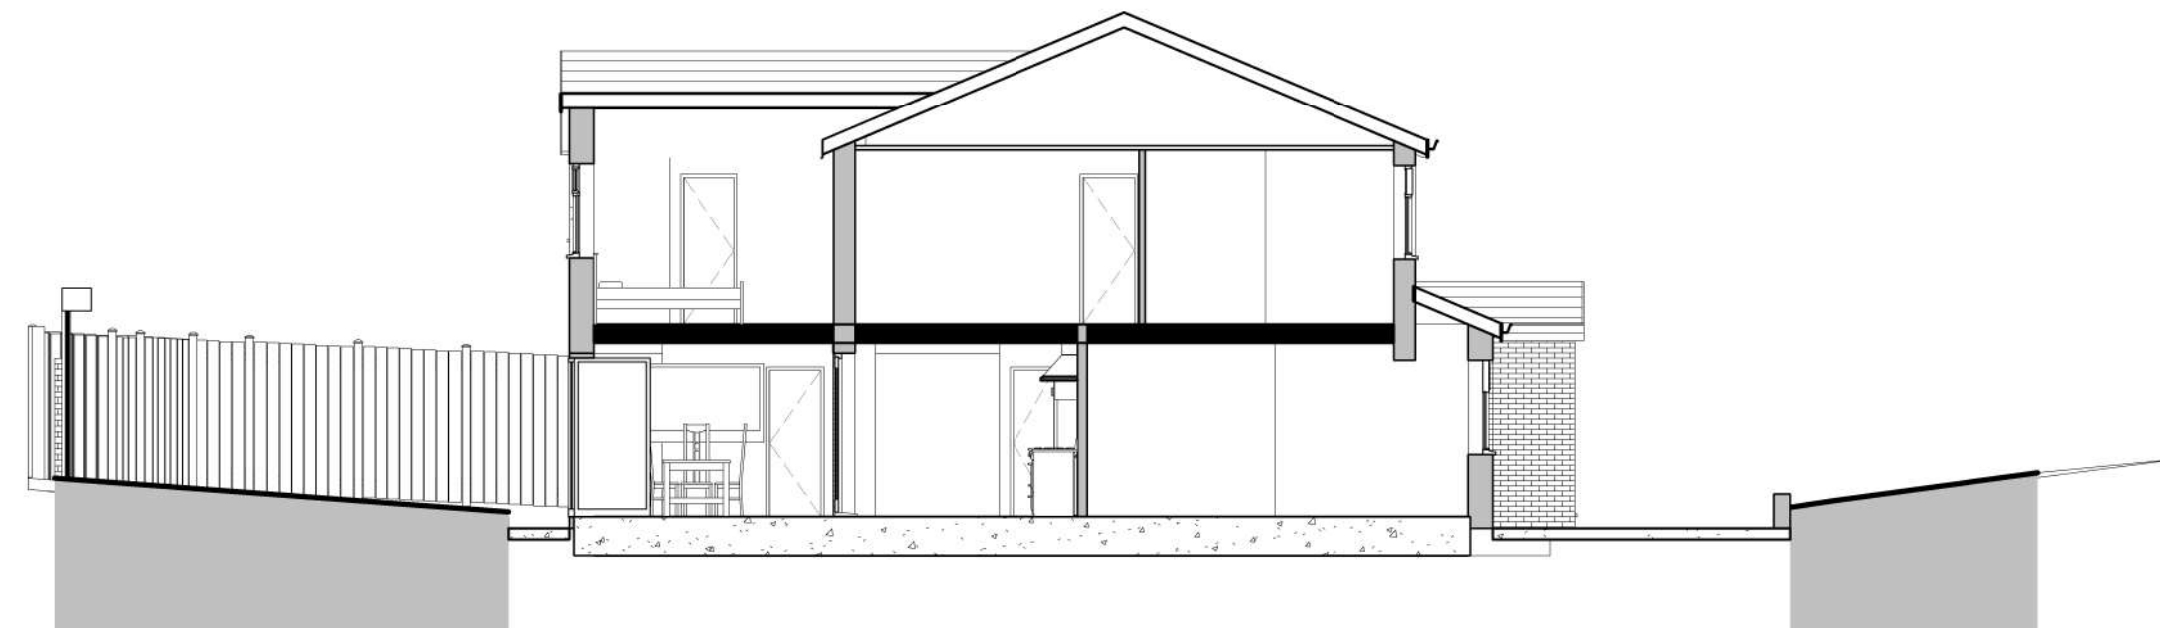

Proposed Section

INDIGO DESIGN (Part of 3dcadwales Ltd) 5 Ashlea Drive,  
Merthyr Tydfil, CF47 0NY Tele 01685 385746 Mob -  
07940913216 Email: enquiries@indigo-3d-design.co.uk

This Drawing is Copyright,  
Dimensions to be checked  
on site and not scaled from  
this drawing



|                   |                |
|-------------------|----------------|
| PURPOSE OF ISSUE  | DRWAING NUMBER |
| Planning Approval | 91022103-04    |


|                                                           |
|-----------------------------------------------------------|
| PROJECT                                                   |
| Two storey rear extension & single storey front extension |

|       |          |
|-------|----------|
| SHEET | Sections |
|-------|----------|


|         |                                                 |
|---------|-------------------------------------------------|
| Address | 27 The Hafod, Pant, Merthyr Tydfil.<br>CF48 2EB |
|---------|-------------------------------------------------|

|            |          |              |
|------------|----------|--------------|
| Checked by | Drawn by | Scale (@ A3) |
| JH         | PH       | 1 : 100      |


| Rev No | Description | Date     |
|--------|-------------|----------|
| A      | Issue       | 14/01/20 |
|        |             |          |
|        |             |          |
|        |             |          |

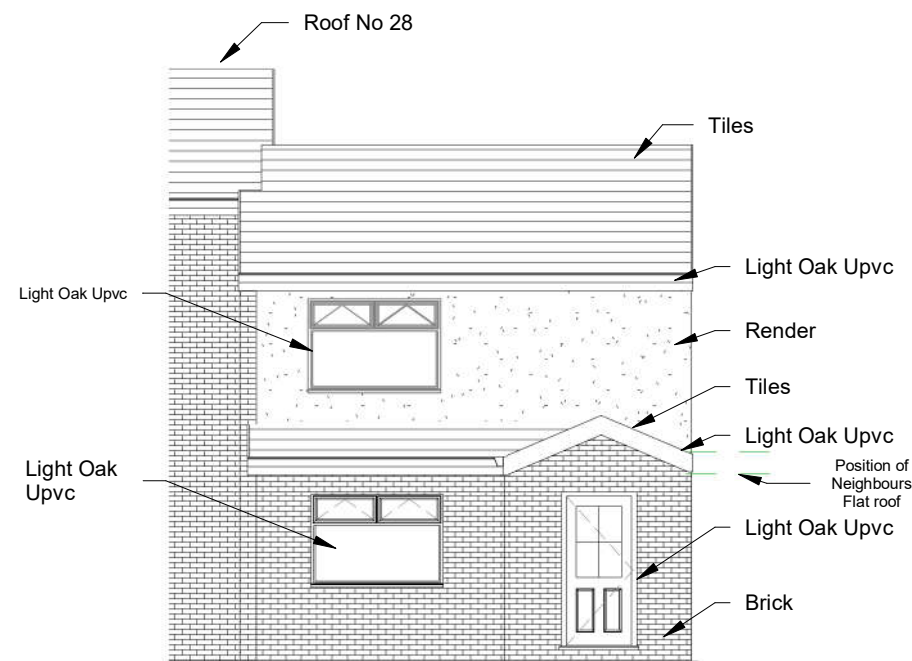


Proposed Front Elevation

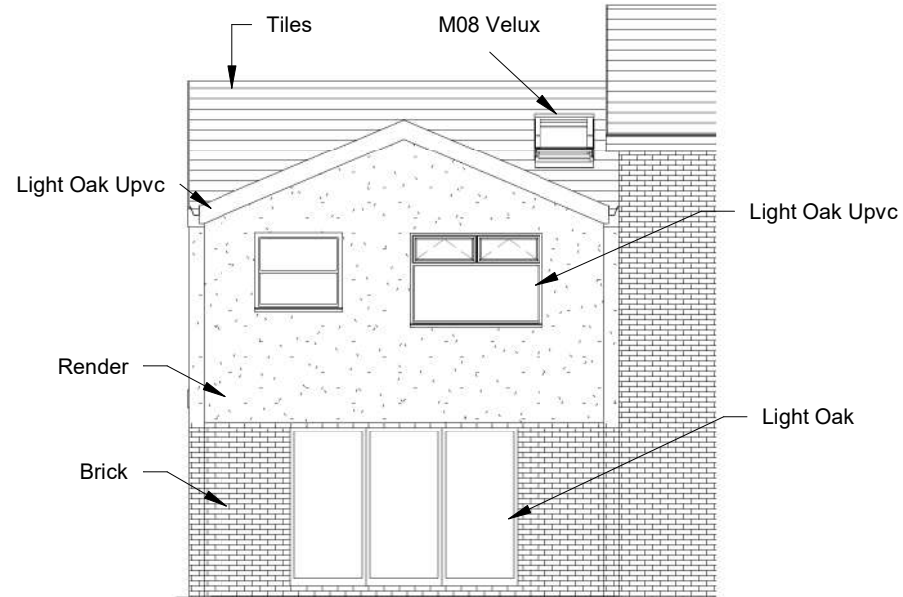


Proposed Rear Elevation

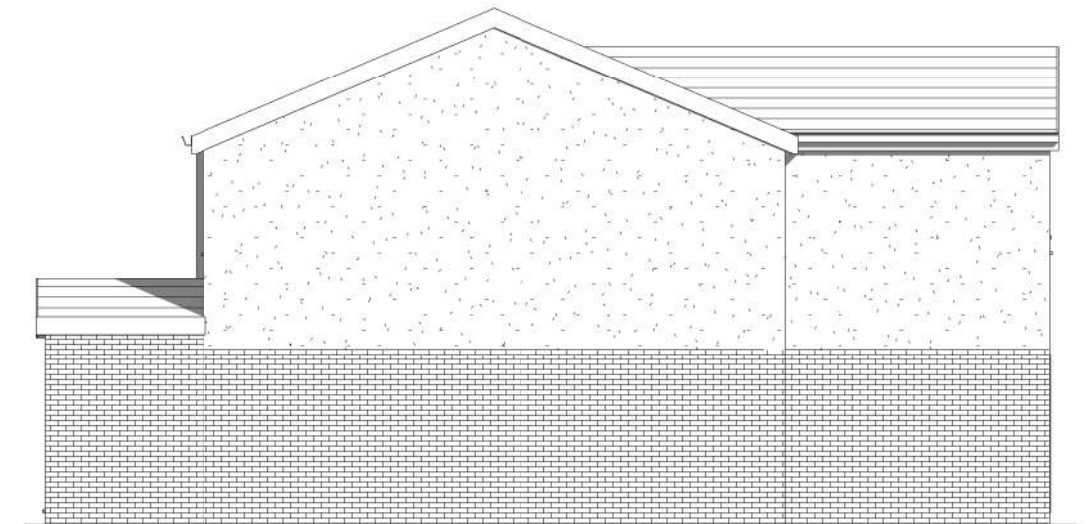


Proposed Side 1 Elevation

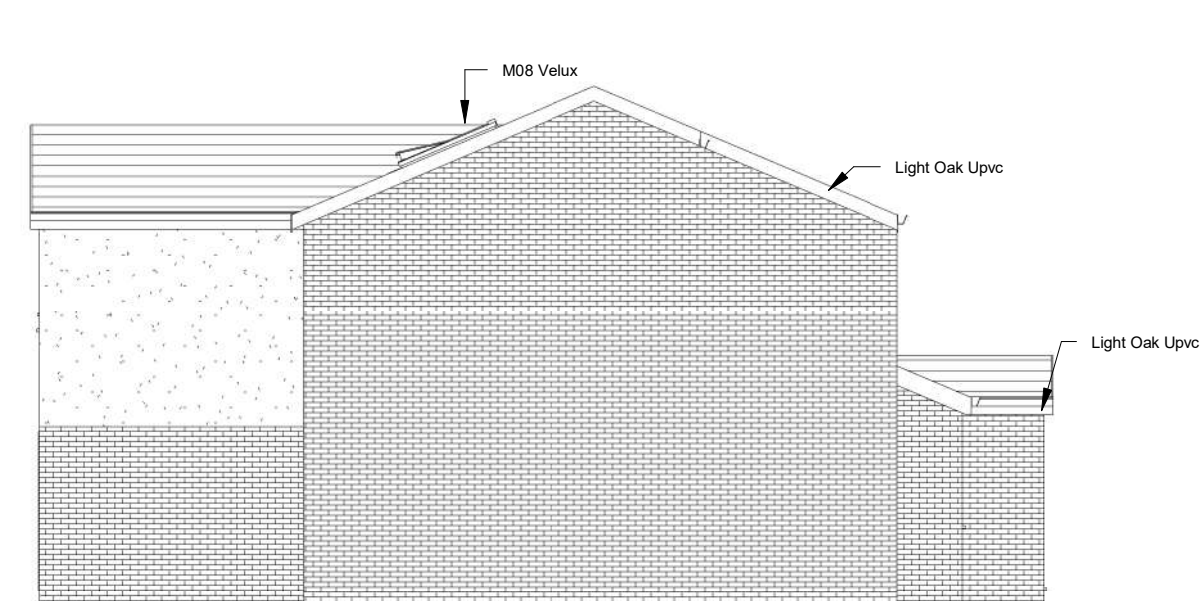

Proposed Side 2a Elevation

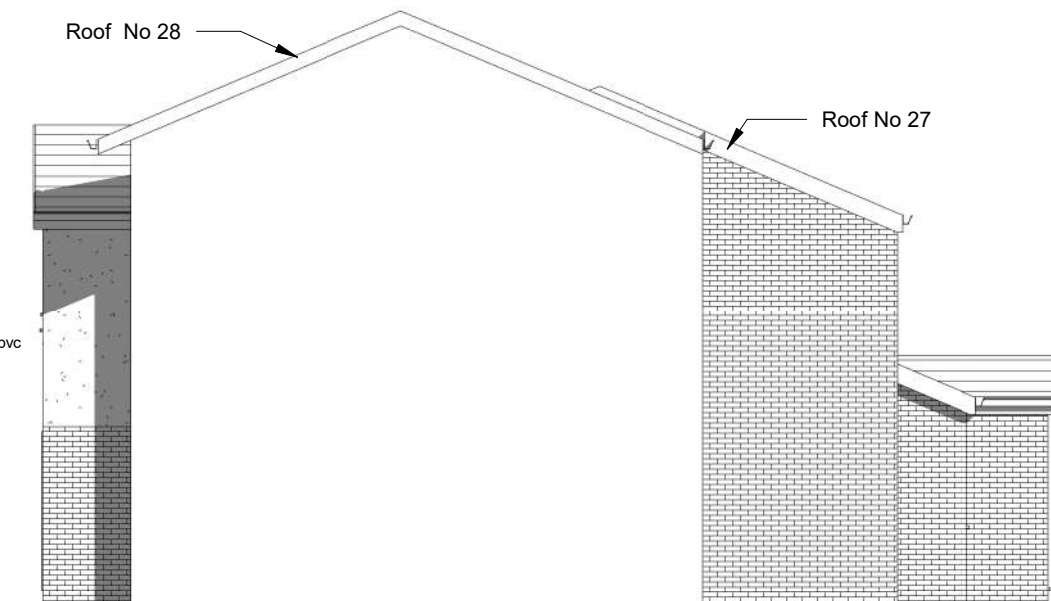

Proposed Side 2 Elevation Inc Neighbours

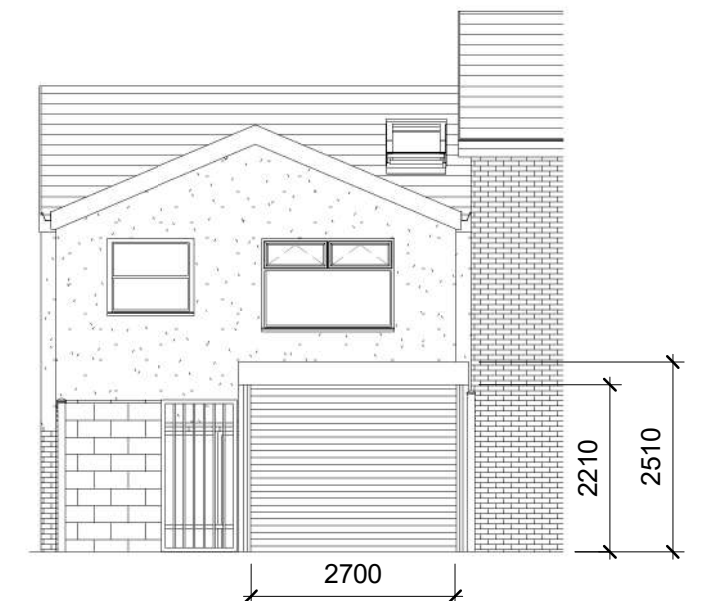

Proposed Roller Shutter Elevation

PROJECT  
Two storey rear extension & single storey front extension

INDIGO DESIGN (Part of 3dcadwales Ltd) 5 Ashlea Drive,  
Merthyr Tydfil, CF47 0NY Tele 01685 385746 Mob -  
07940913216 Email: enquiries@indigo-3d-design.co.uk

SHEET

Proposed Elevations

Address

27 The Hafod, Pant, Merthyr Tydfil.  
CF48 2EB

This Drawing is Copyright,  
Dimensions to be checked  
on site and not scaled from  
this drawing

PURPOSE OF ISSUE  
Planning Approval




DRWAING NUMBER  
91022103-05

Checked by  
JH


Drawn by  
PH

Scale (@ A3)  
1 : 100

| Rev No | Description | Date     |
|--------|-------------|----------|
| A      | Issue       | 14/01/20 |
|        |             |          |
|        |             |          |

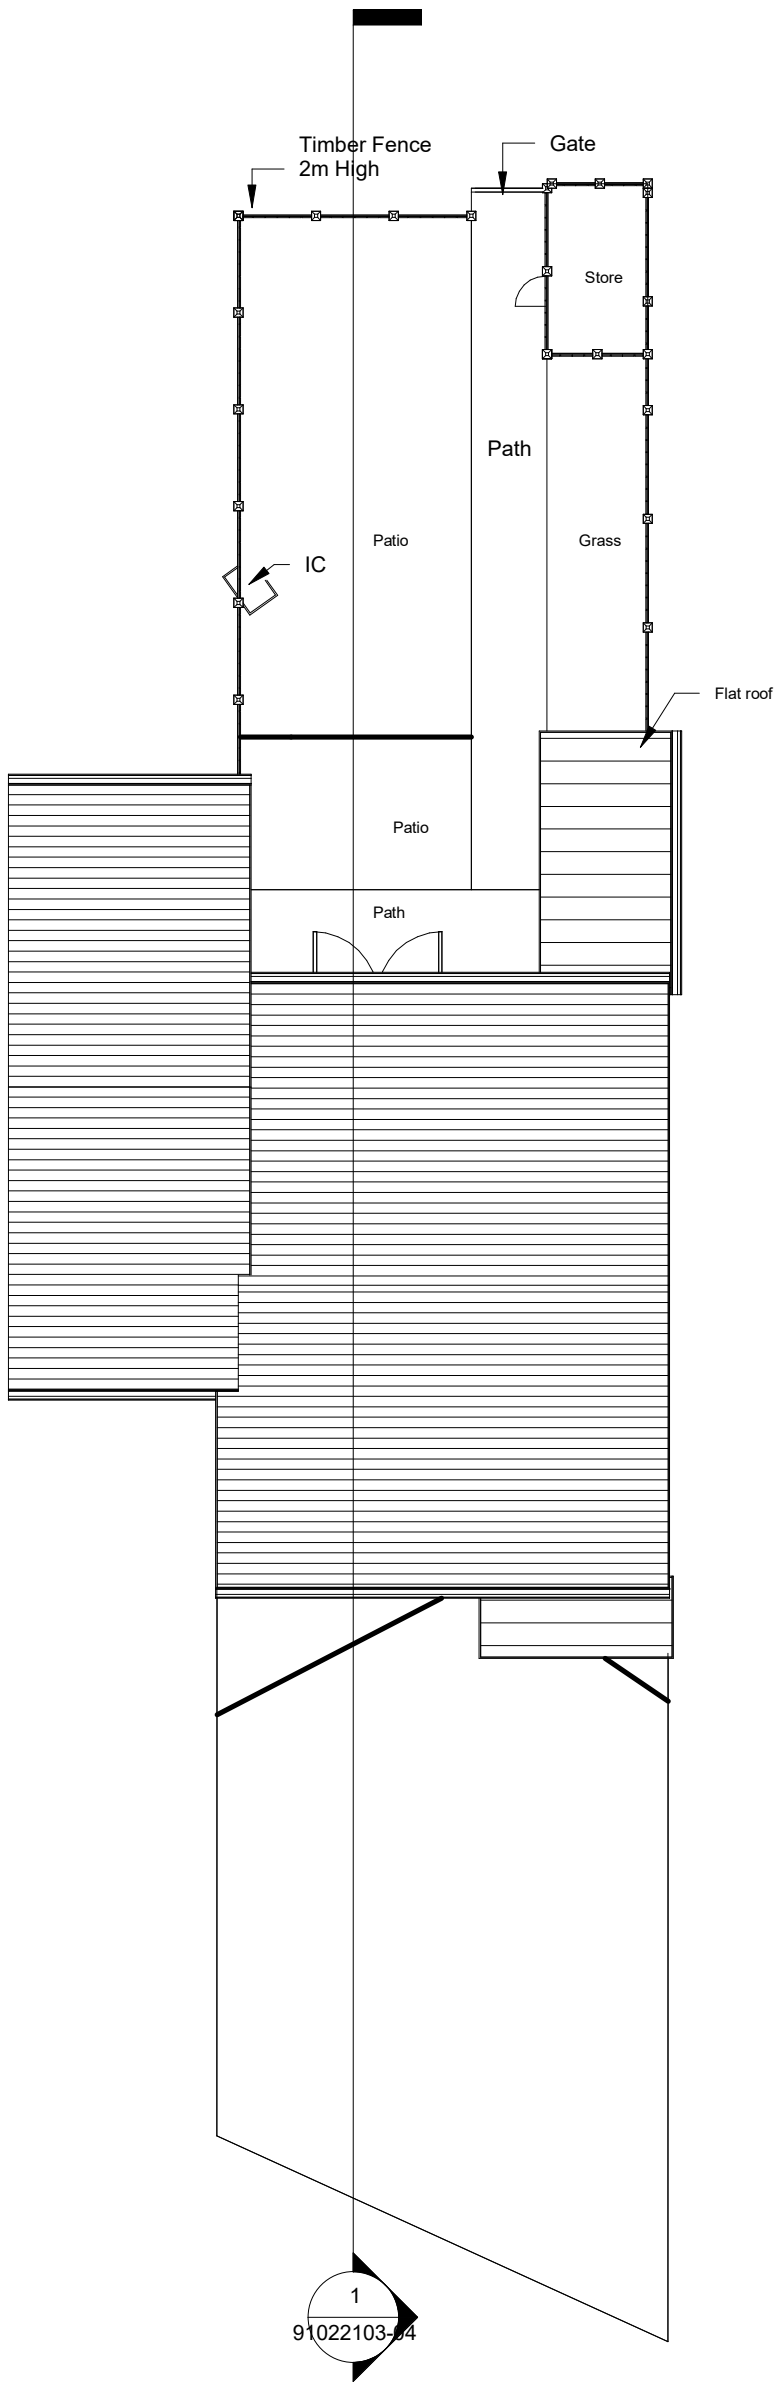

Existing Site

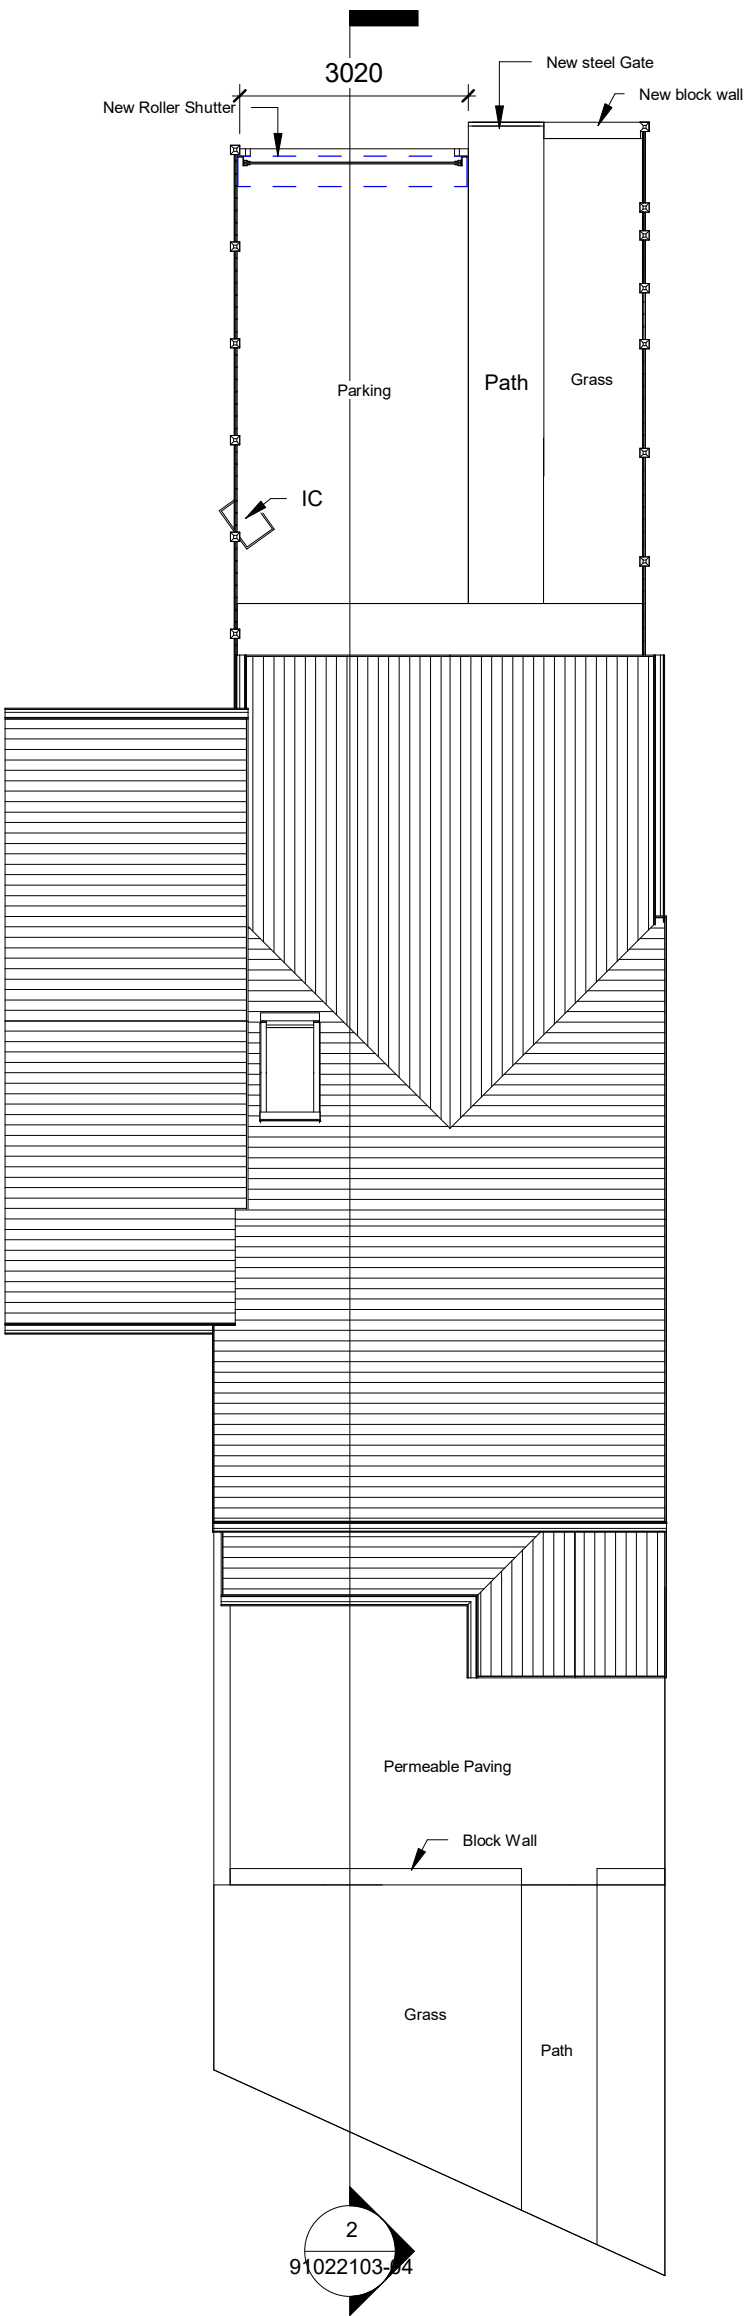

Proposed Site

|   |                                                           |                                                                                       |
|---|-----------------------------------------------------------|---------------------------------------------------------------------------------------|
| INDIGO DESIGN (Part of 3dcadwales Ltd) 5 Ashlea Drive, Merthyr Tydfil, CF47 0NY Tele 01685 385746 Mob 07940913216 Email: enquiries@indigo-3d-design.co.uk |                                                           |                                                                                       |
| This Drawing is Copyright, Dimensions to be checked on site and not scaled from this drawing                                                              |                                                           |  |
| PURPOSE OF ISSUE   | DRAWING NUMBER                                            |                                                                                       |
| Planning Approval   | 91022103-06                                               |                                                                                       |
| PROJECT   | Two storey rear extension & single storey front extension |                                                                                       |
| SHEET   | Site Plans                                                |                                                                                       |
| Address   | 27 The Hafod, Pant, Merthyr Tydfil. CF48 2EB              |                                                                                       |
| Checked by   | Drawn by                                                  | Scale (@ A3)                                                                          |
| JH   | PH                                                        | 1 : 100                                                                               |
| Rev No   | Description                                               | Date                                                                                  |
| A   | Issue                                                     | 14/01/20                                                                              |