




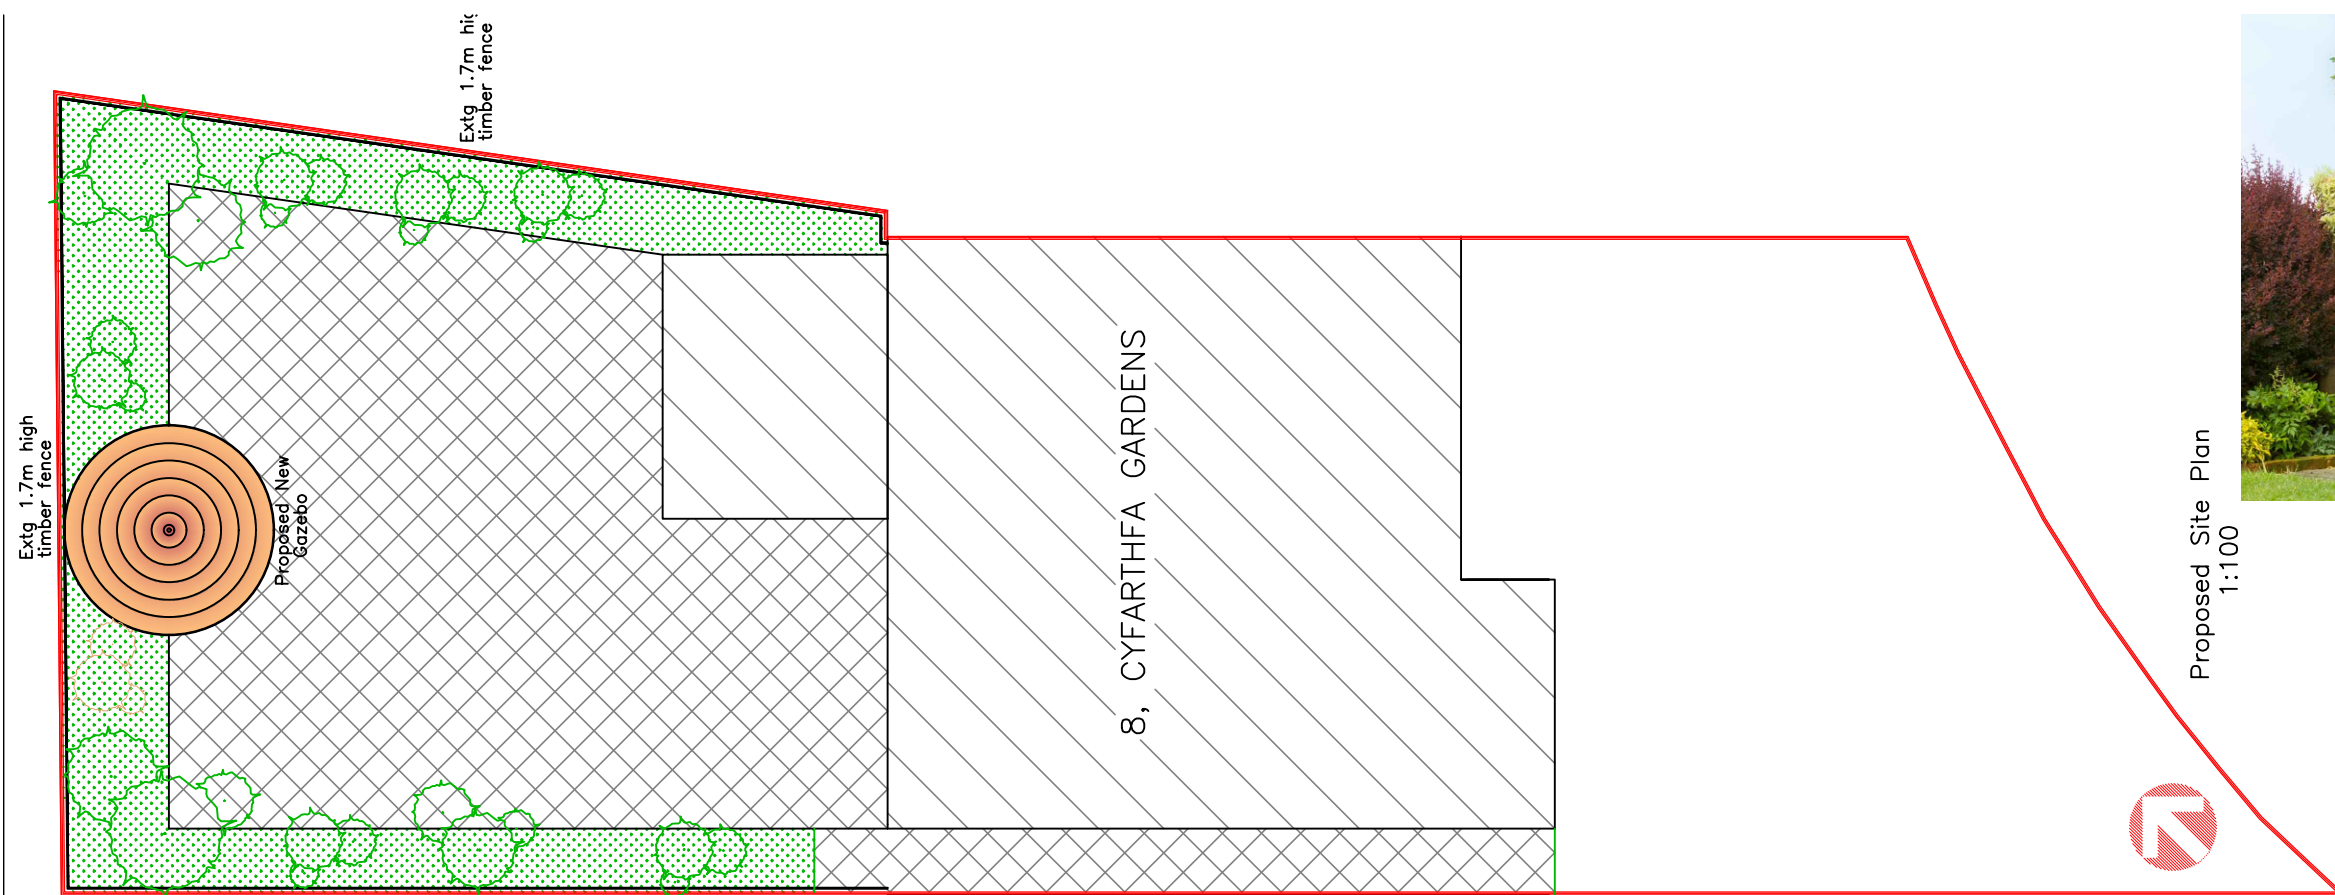


Indicative Gazebo Image

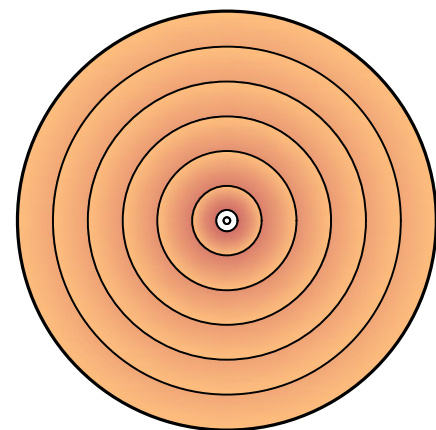


Proposed Roof Plan 1:50

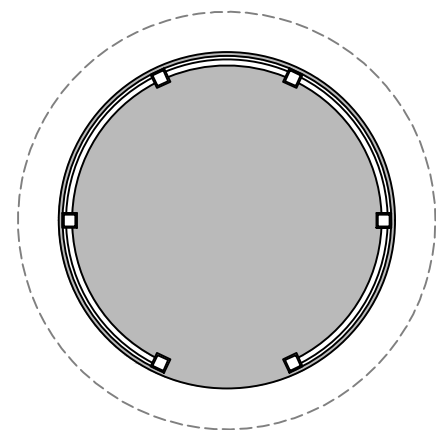


Proposed Floor Plan 1:50

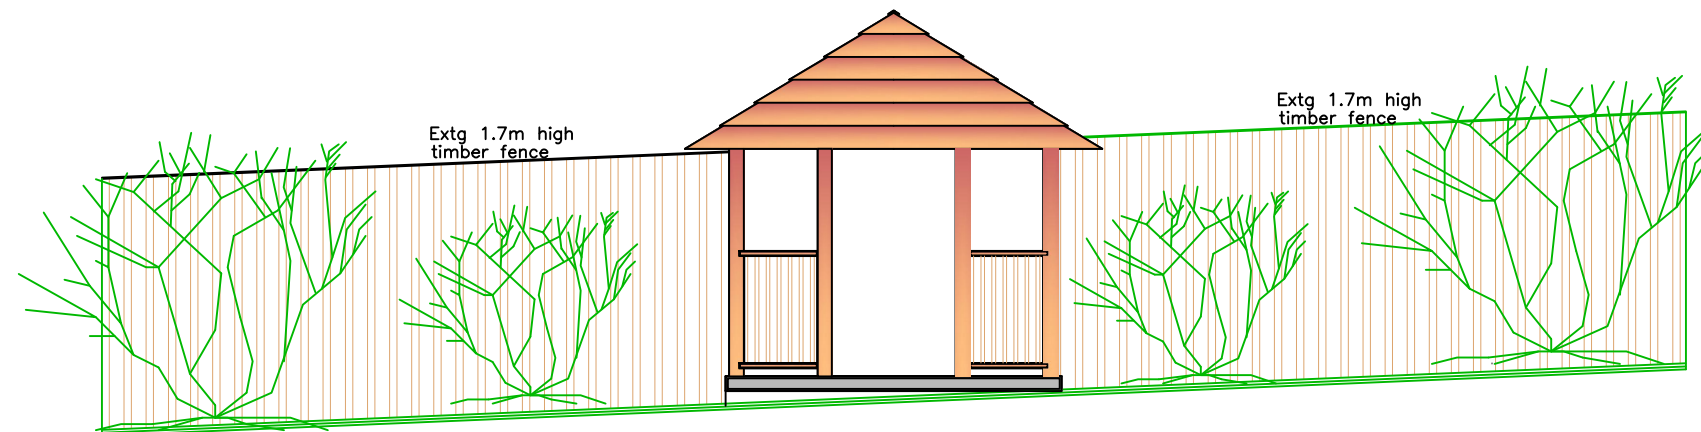


Proposed Elevation 1:50

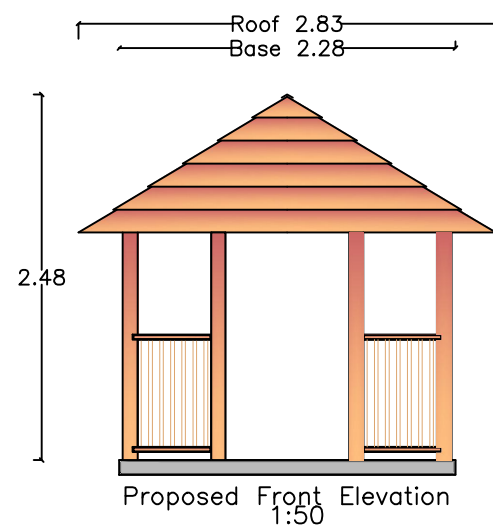


Proposed Front Elevation 1:50

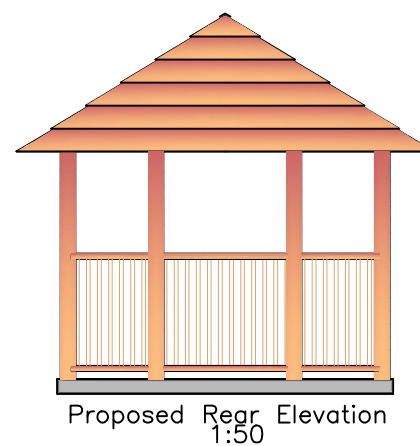

Proposed Rear Elevation 1:50

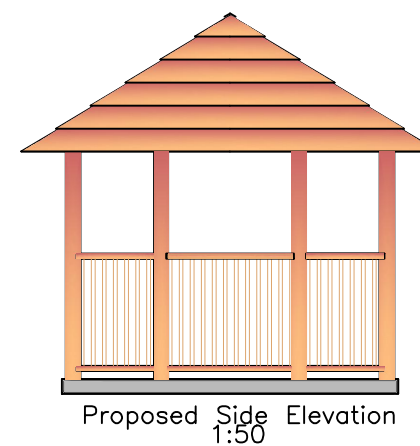

Proposed Side Elevation 1:50

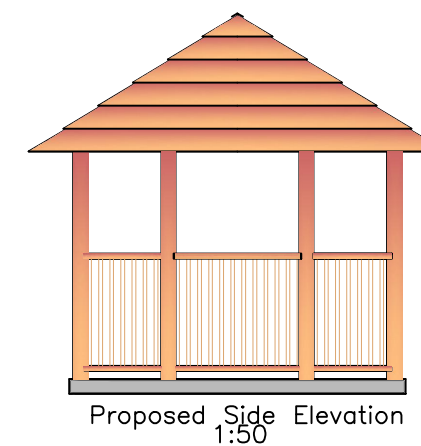

Proposed Side Elevation 1:50

FINISHES:

Roof:	Natural Finish Timber
External walls:	Natural Finish Timber
Floor:	100mm Concrete Base

Utopia Design Architectural Services			
Building Planning Application Support Paul Thomas: BSc (Hons) Tel: 01685 559230, Mob: 07908 725065			
Issued Only for Purpose Indicated Drawing Status: FOR PLANNING/BUILD CONTROL PURPOSES ONLY			
Address: 8, CYFARTHFA GARDENS Cefn Coed Merthyr Tydfil CF48 2SE			
Project: Proposed New Garden Gazebo			
Drawn by	Paper	Date	
PT	A3	22.12.2021	
Title	Scale		
Proposed Plans & Elevations	1:50 1:100		
Dwg No		CYF GDNS 8 01	