




STREET ELEVATION EXISTING




REAR ELEVATION EXISTING

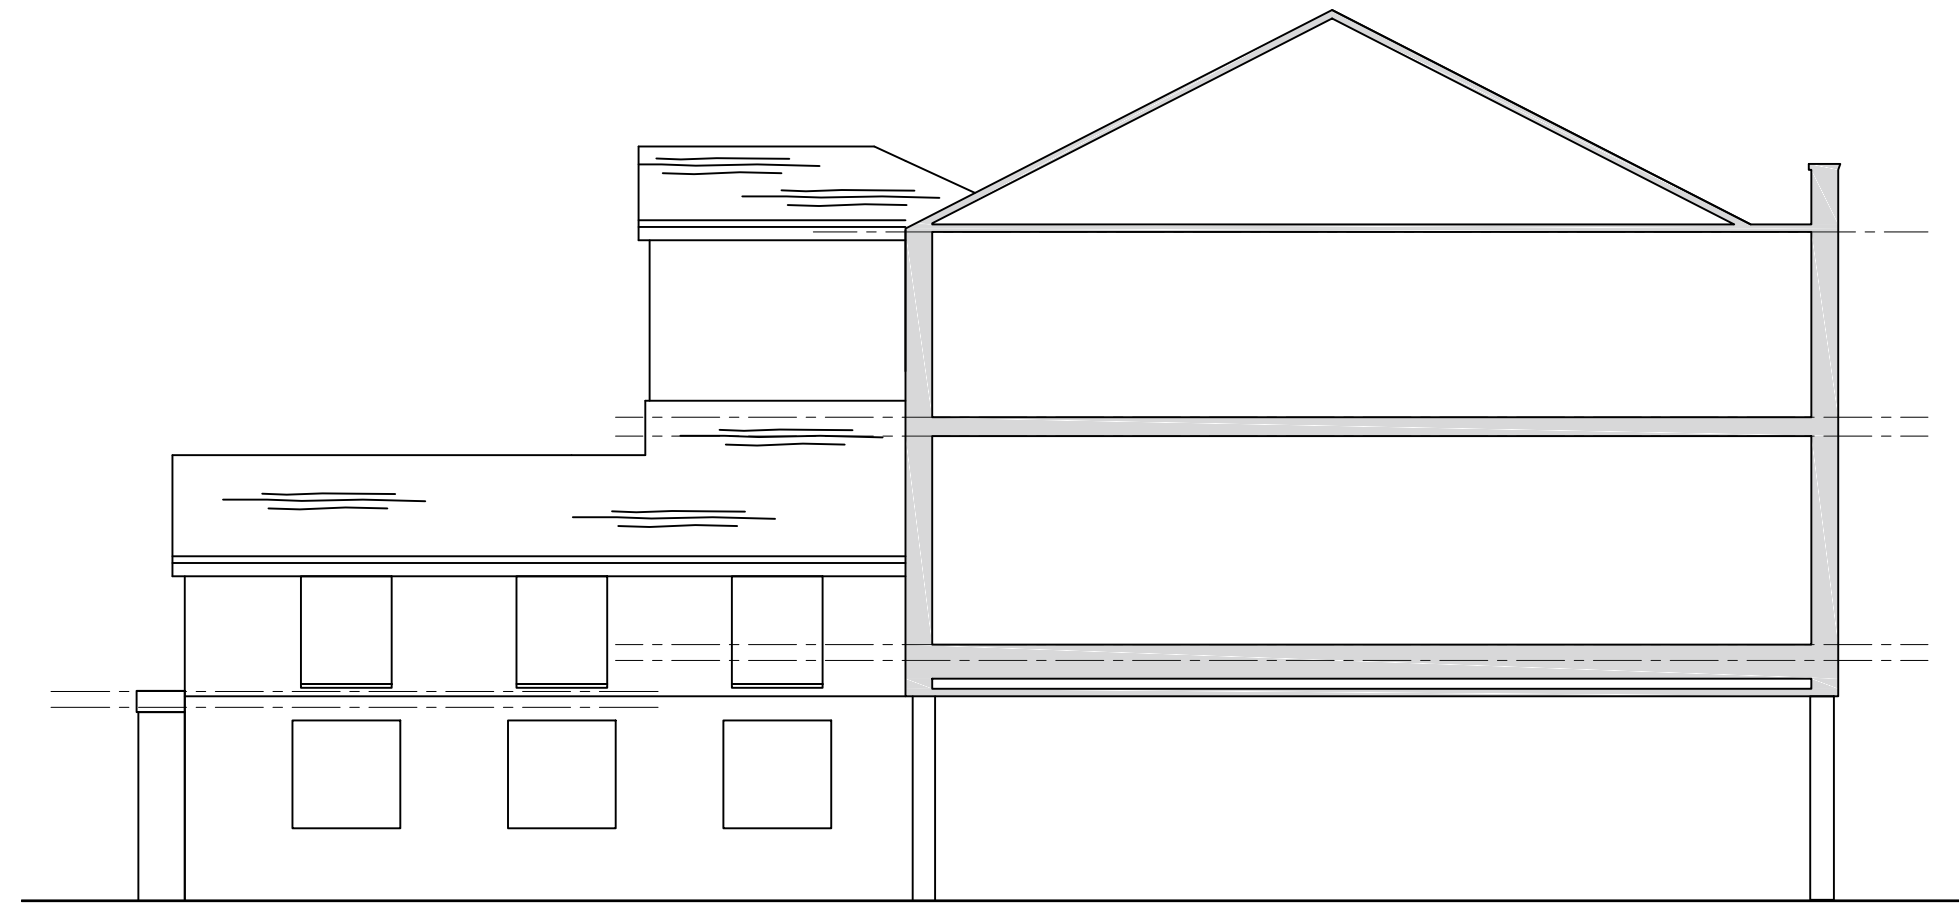


ALLEYWAY SECTION/ELEVATION EXISTING




STREET ELEVATION PROPOSED

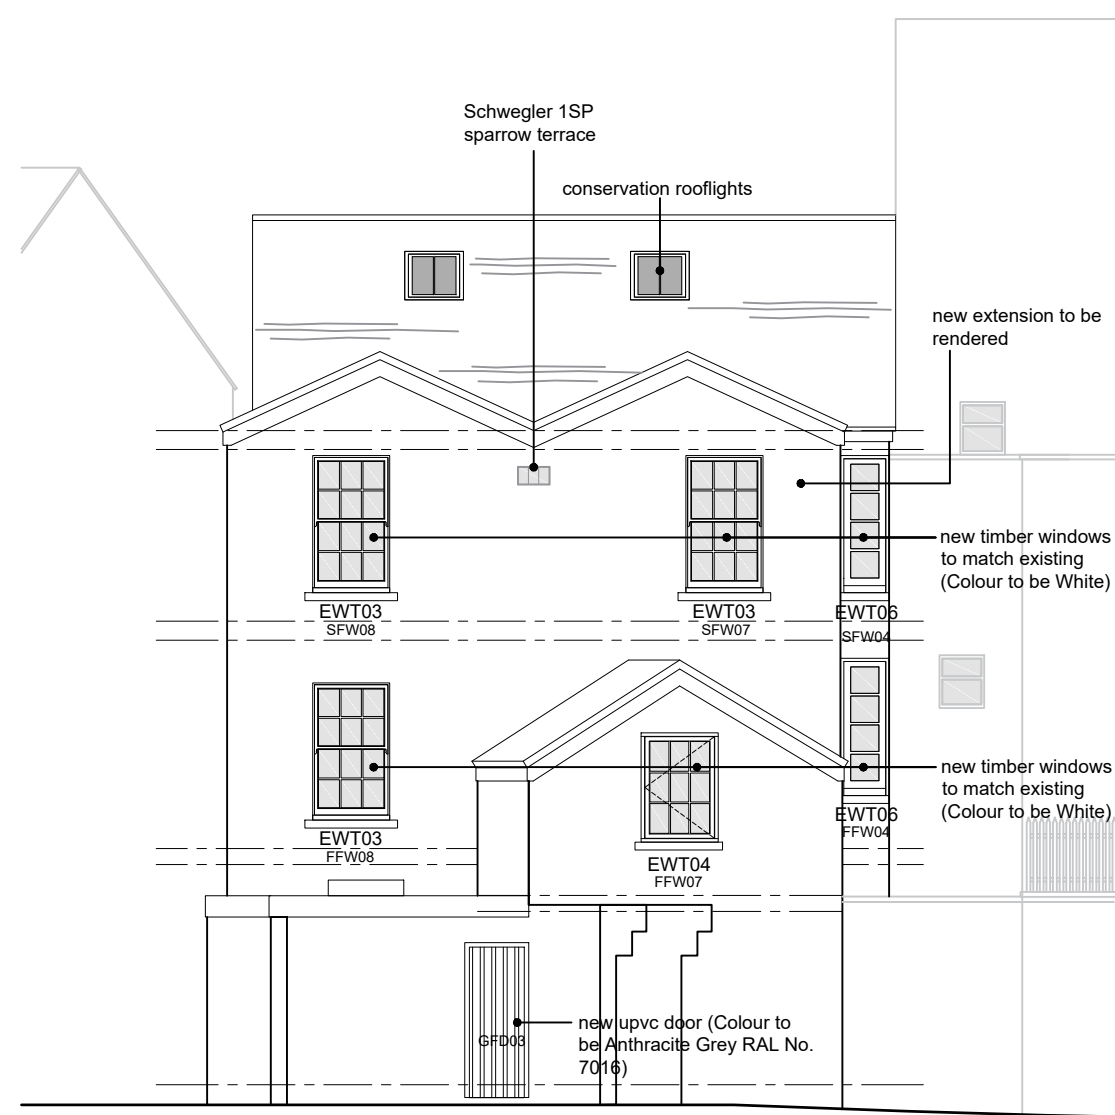


REAR ELEVATION PROPOSED

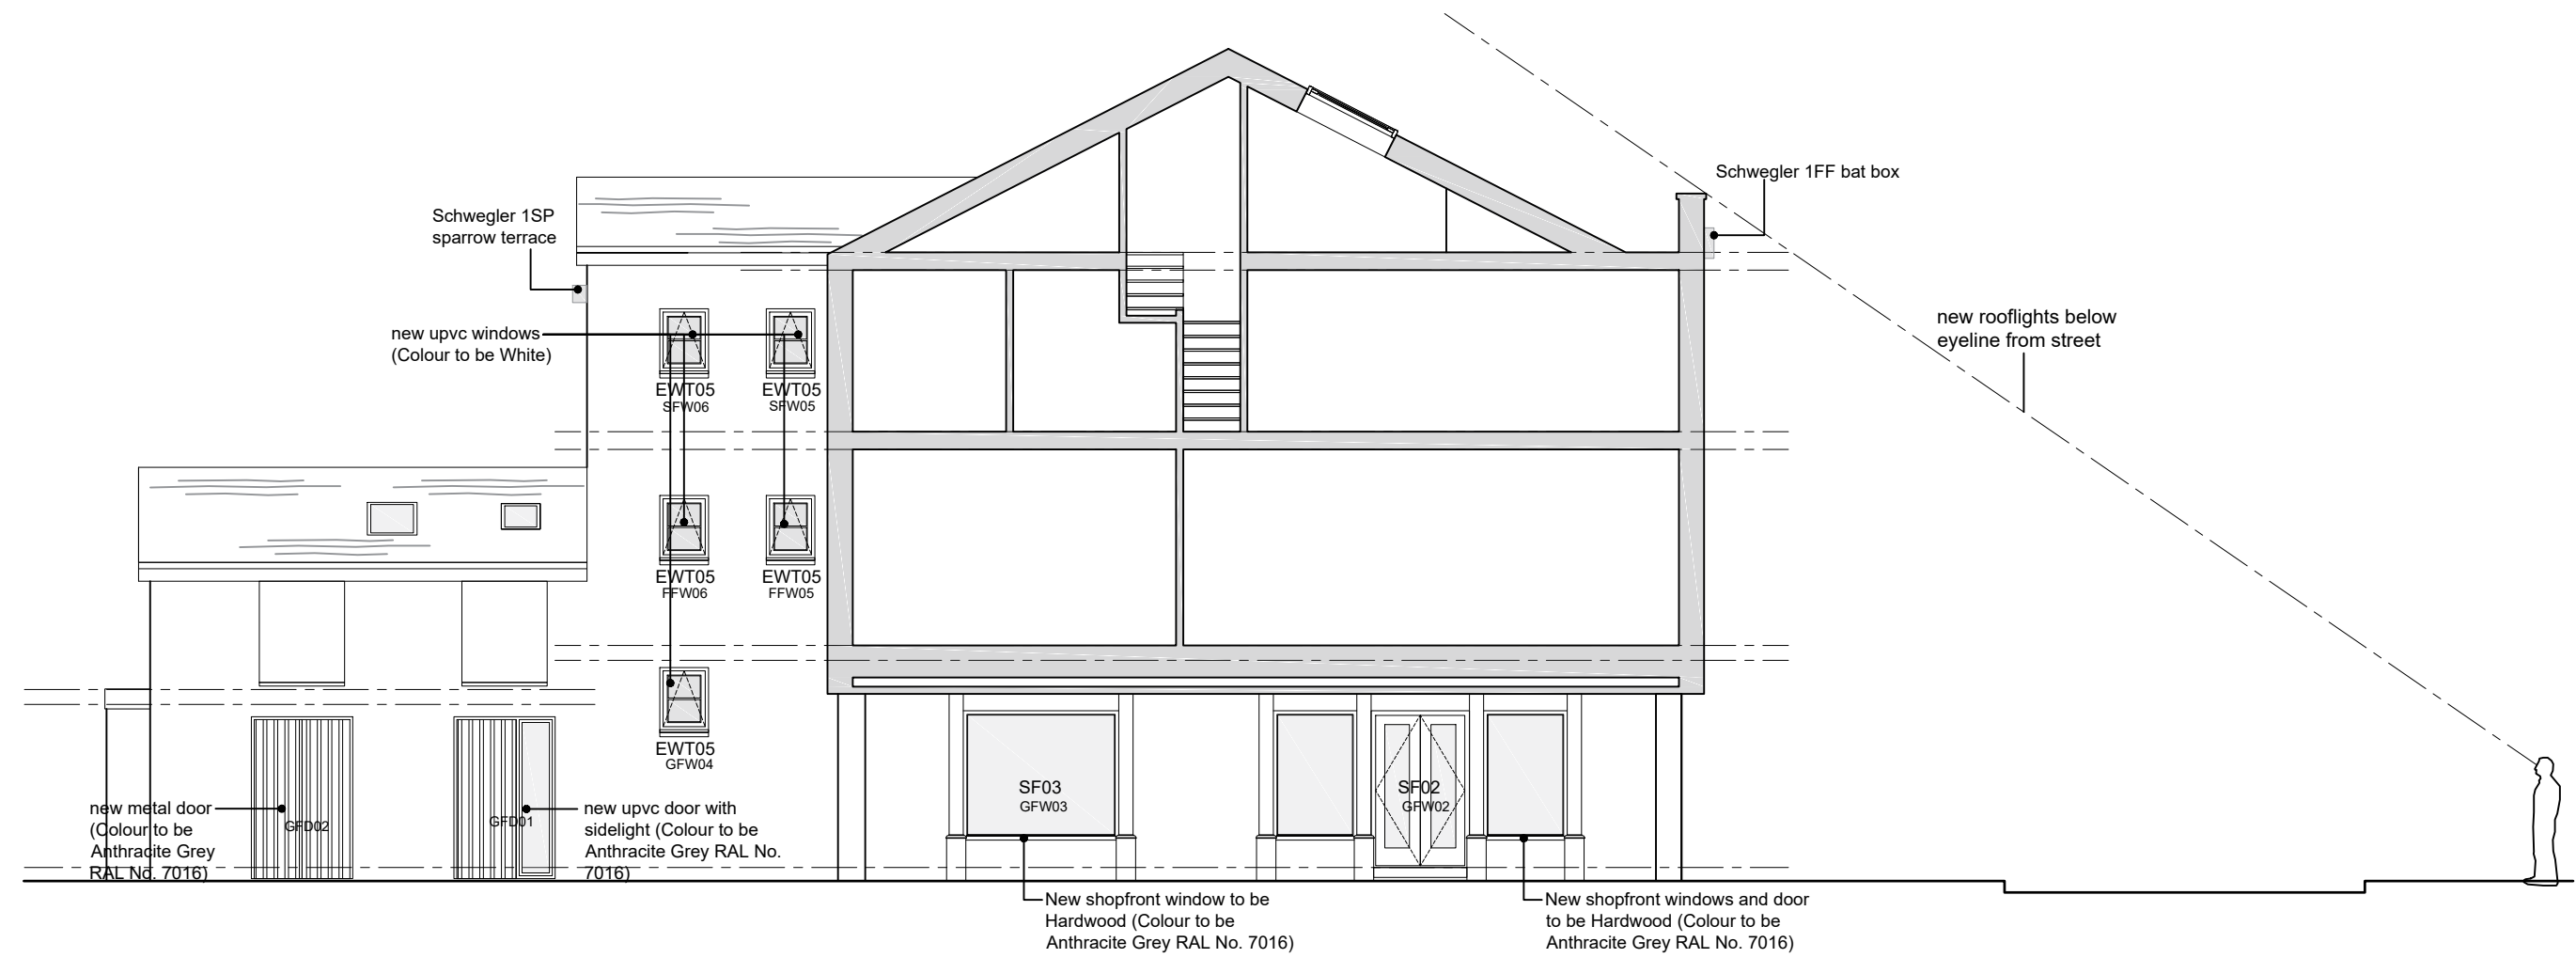

ALLEYWAY SECTION/ELEVATION PROPOSED

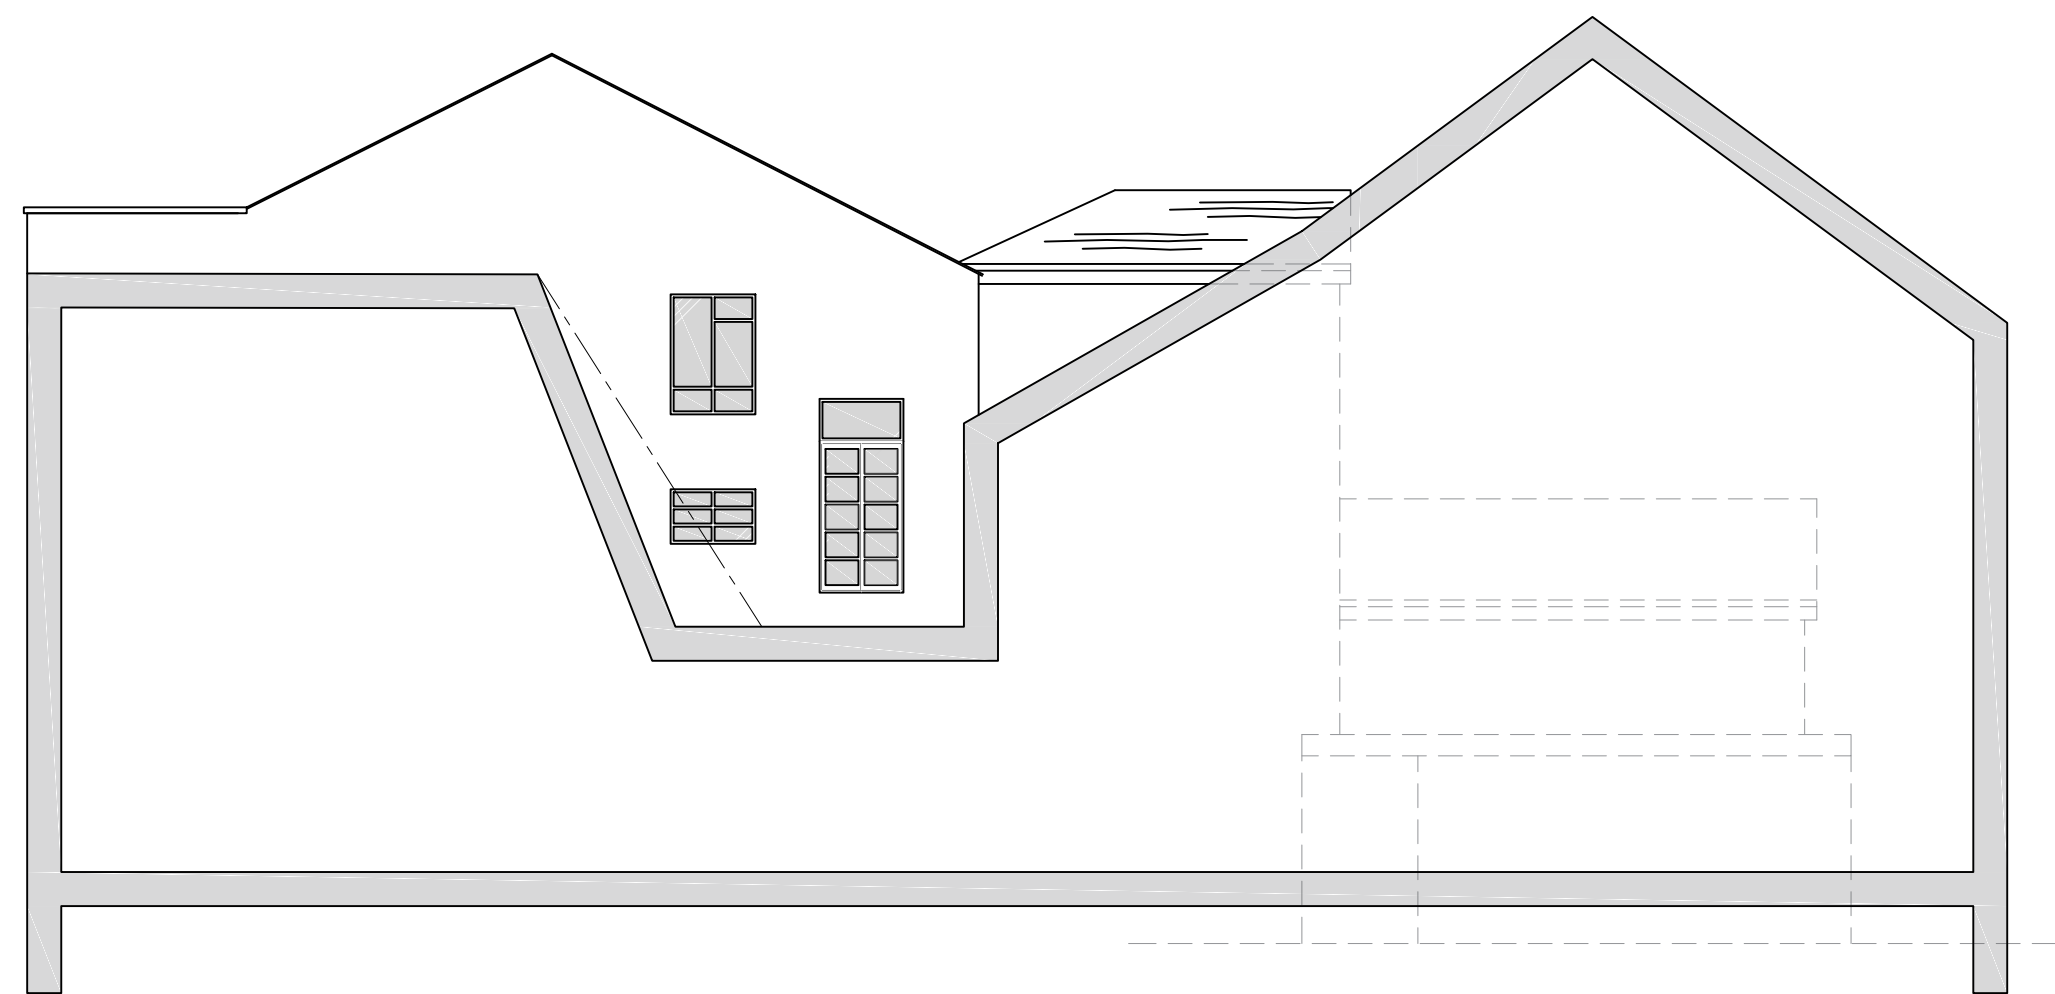

PUB SECTION/SIDE ELEVATION EXISTING

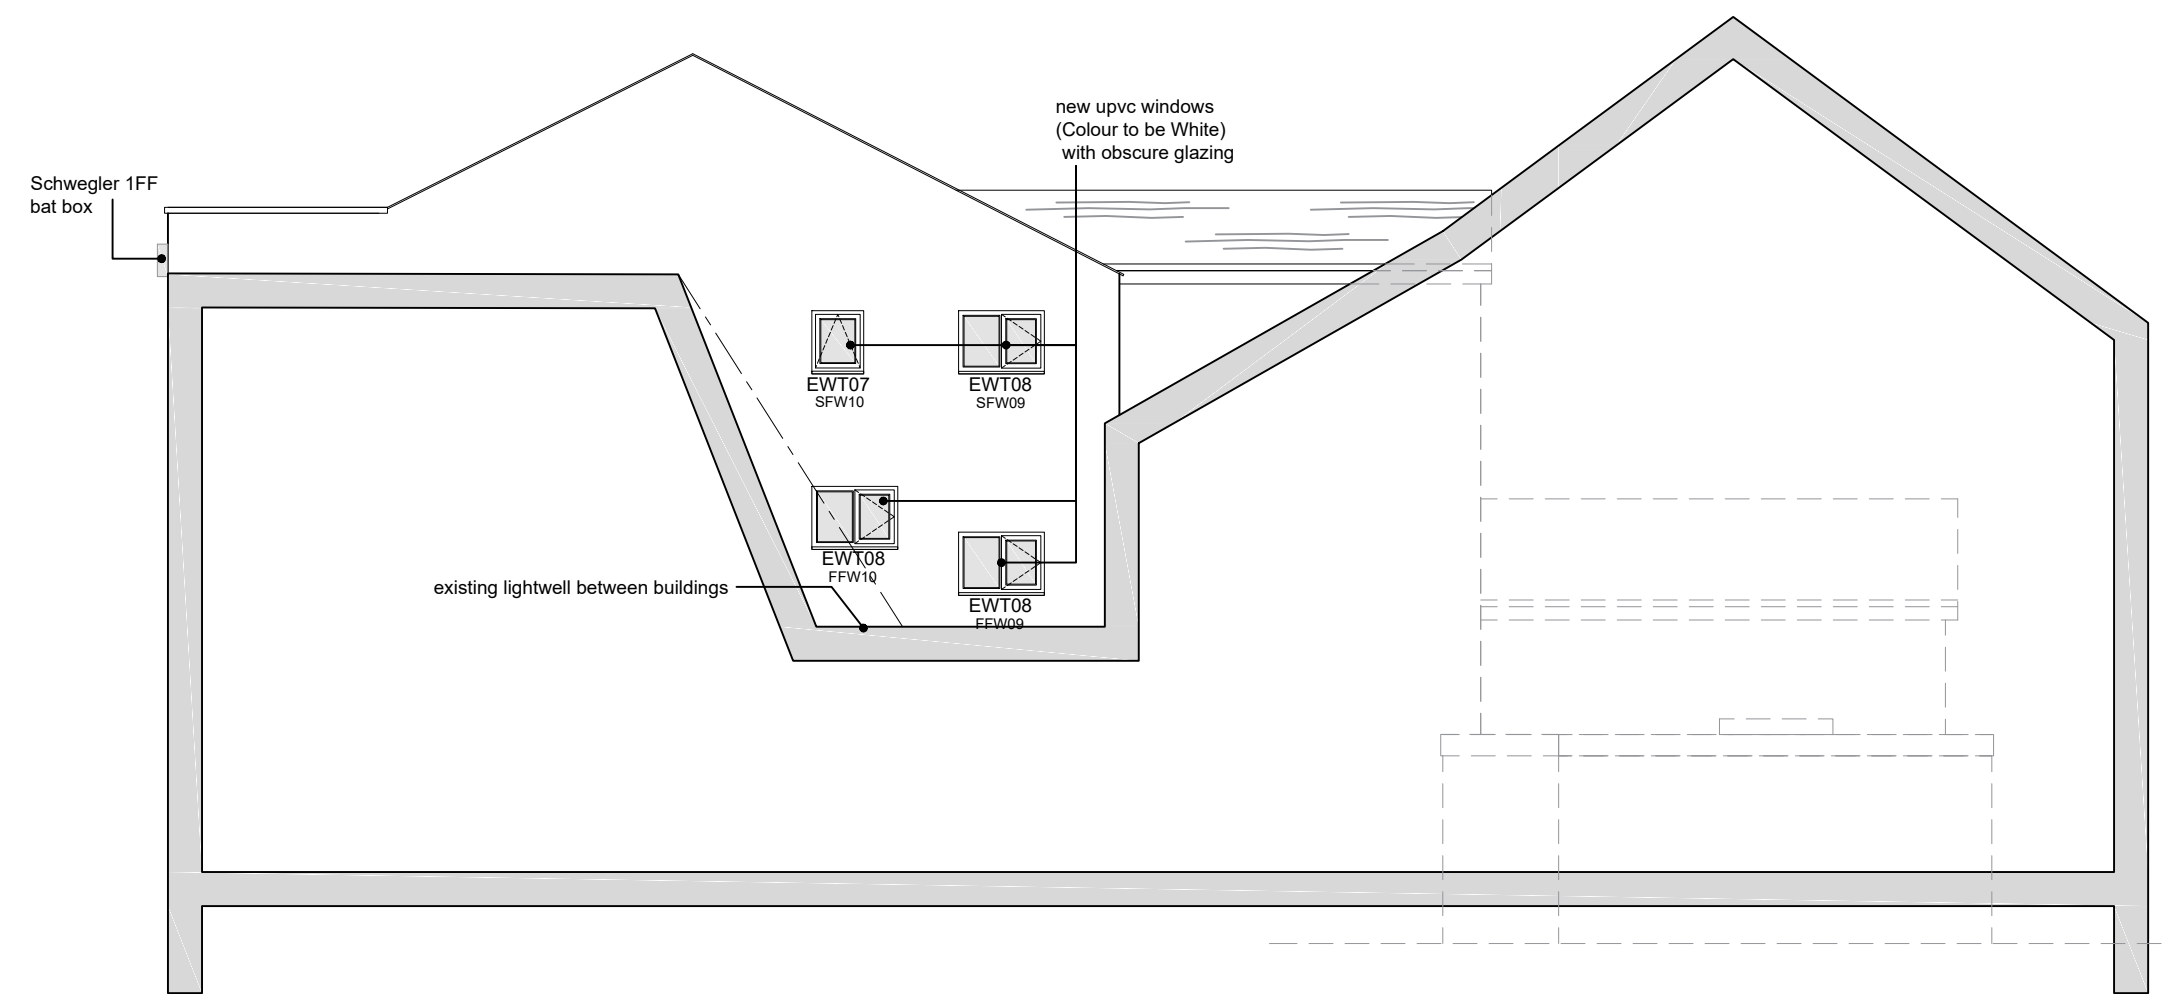

PUB SECTION/SIDE ELEVATION PROPOSED

Revisions :
 G 09/12/2022 position of bat box moved eastern elevations
 H 25/01/2023 Elevations amended shop fronts amended
 I 09/02/2023 window references added
 J 12/02/2023 Colour note added to windows & doors
 Note added to shop fronts regarding materials

☐ PRELIMINARY ☒ PLANNING
☐ COMMENTS ☐ BUILDING CONTROL
☐ INFORMATION ☐ WELSH WATER

PROJECT
 Proposed Renovation,
 120/121 High Street,
 Merthyr Tydfil

TITLE
 Elevations and Section Existing
 and Proposed

SCALE
 1:100 @ A1

PROJECT NUMBER DRAWN

DATE CHECKED

DRAWING NUMBER PL03 REVISION J

Robert Coles
 4B Castle Parade
 Usk
 NP15 1AA
 TELEPHONE 01291 673535
 e mail : bobcolesarchitect@btinternet.com

studio 4b
 ARCHITECT