




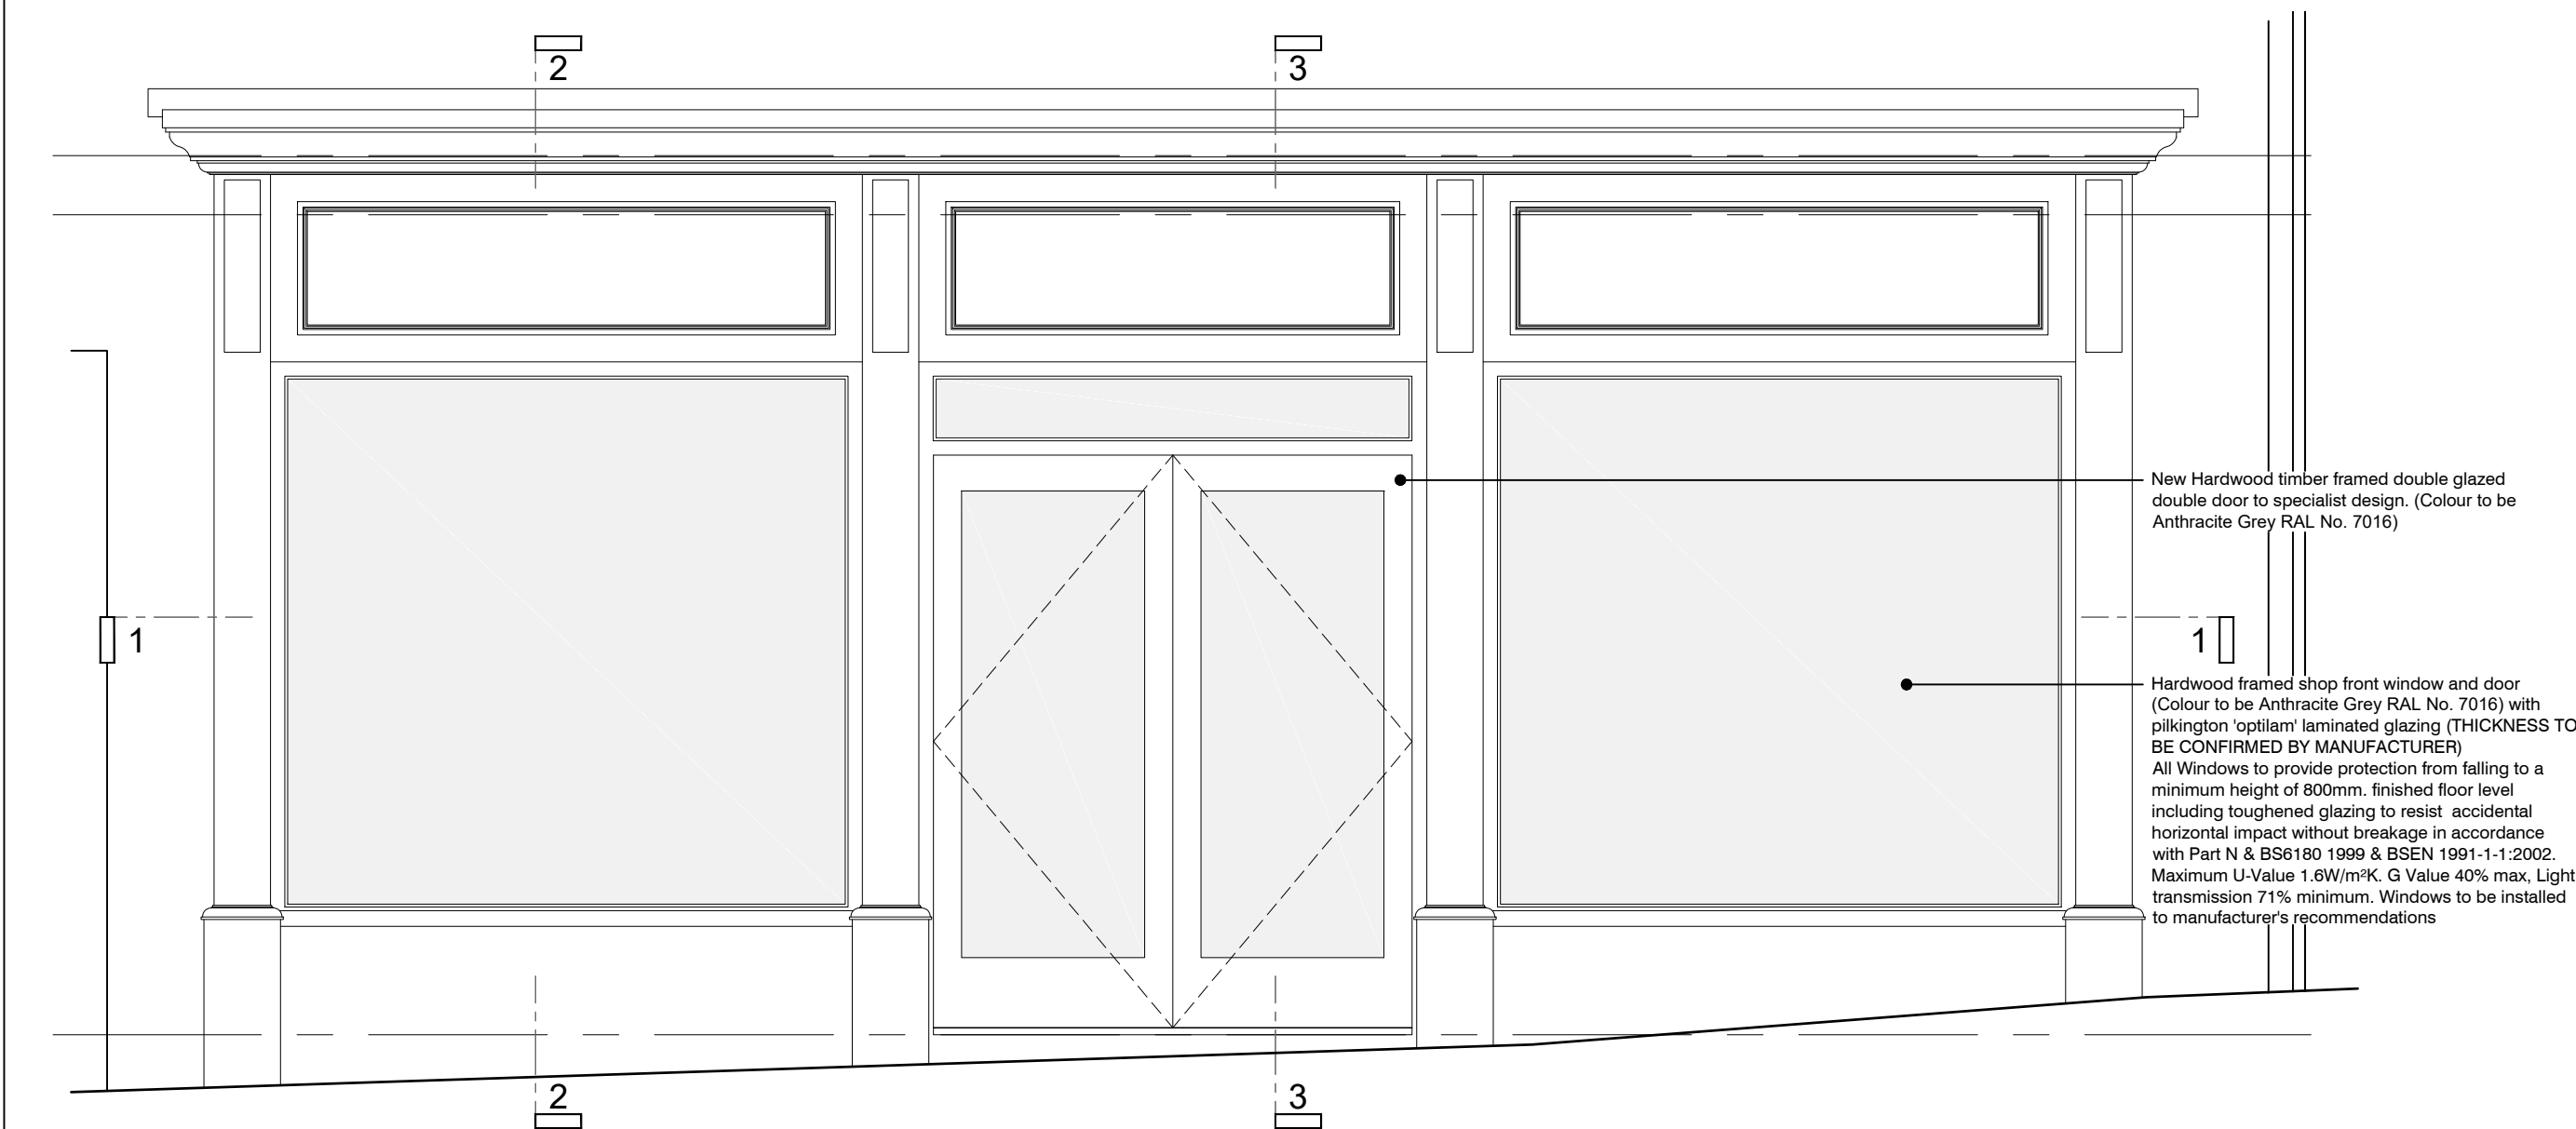


Proposed Main Shop Front Elevation
Scale 1:25

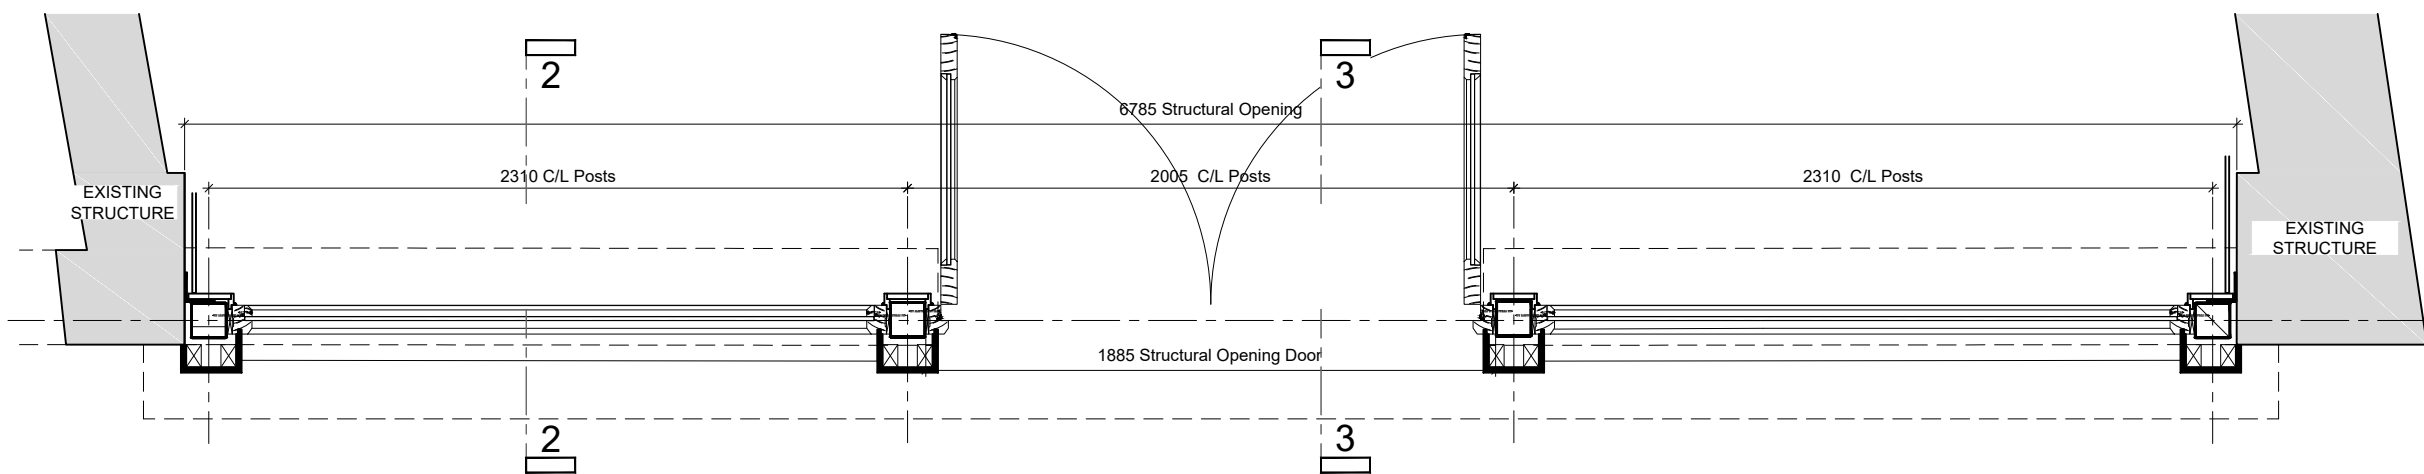

Proposed Main Shop Front Section A1
Scale 1:25

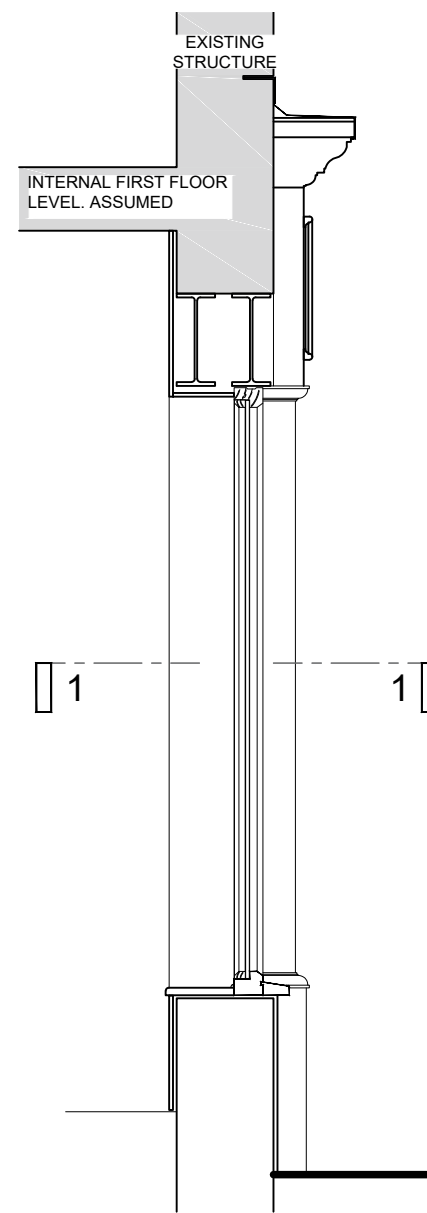


Proposed Main Shop Front
Section A2
Scale 1:25

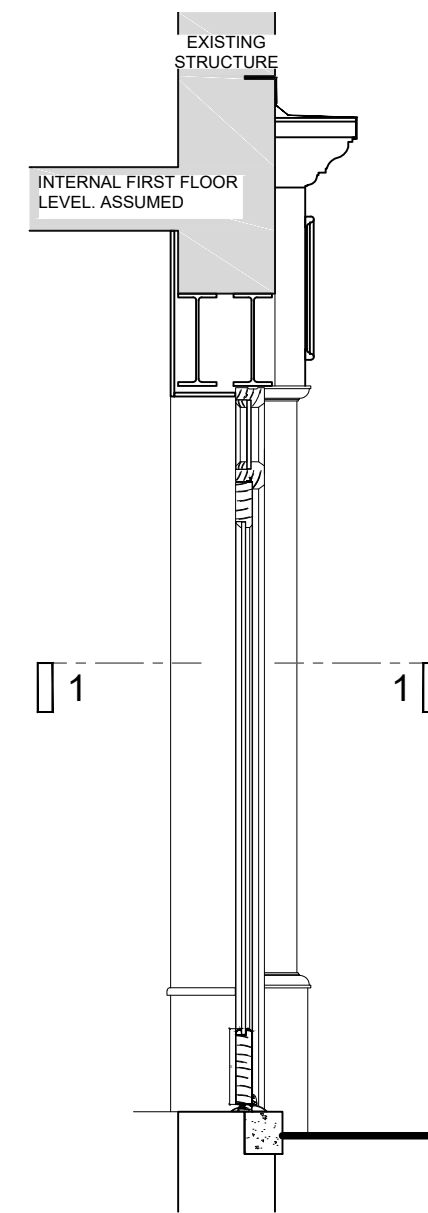


Proposed Main Shop Front
Section A3
Scale 1:25


Shop Front
SF01

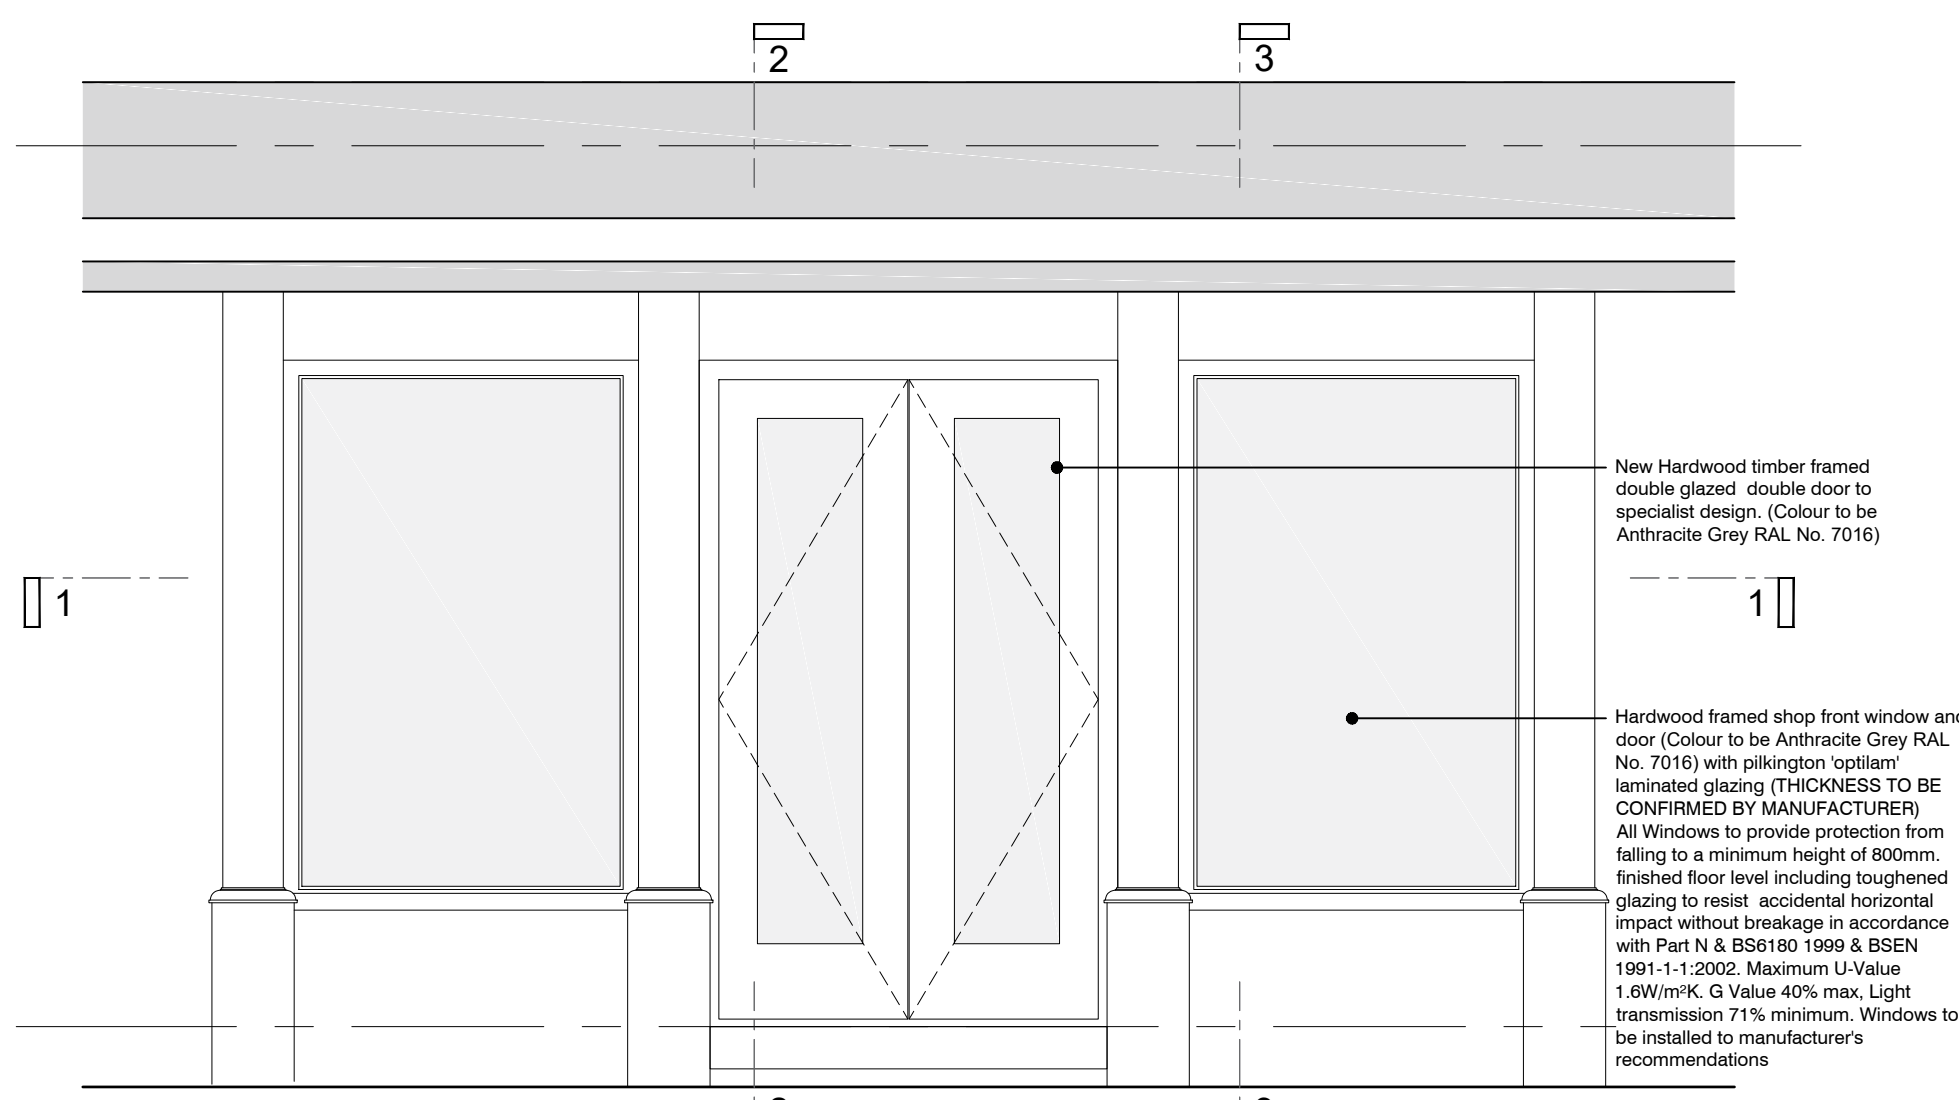


Proposed Side Shop Front Elevation
Scale 1:25

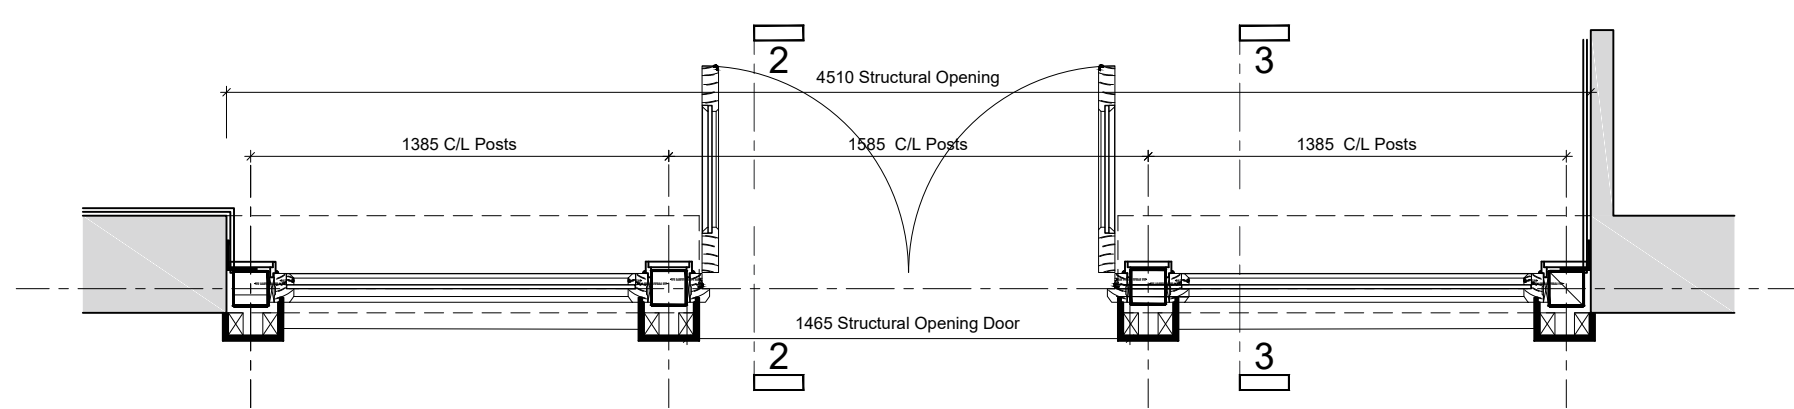

Proposed Side Shop Front Section A4
Scale 1:25

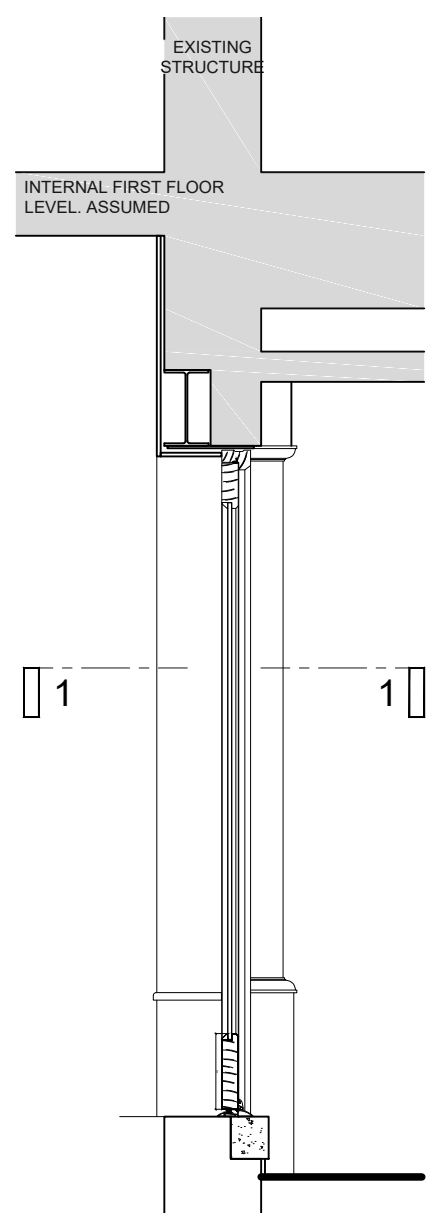


Proposed Side Shop Front
Section A5
Scale 1:25

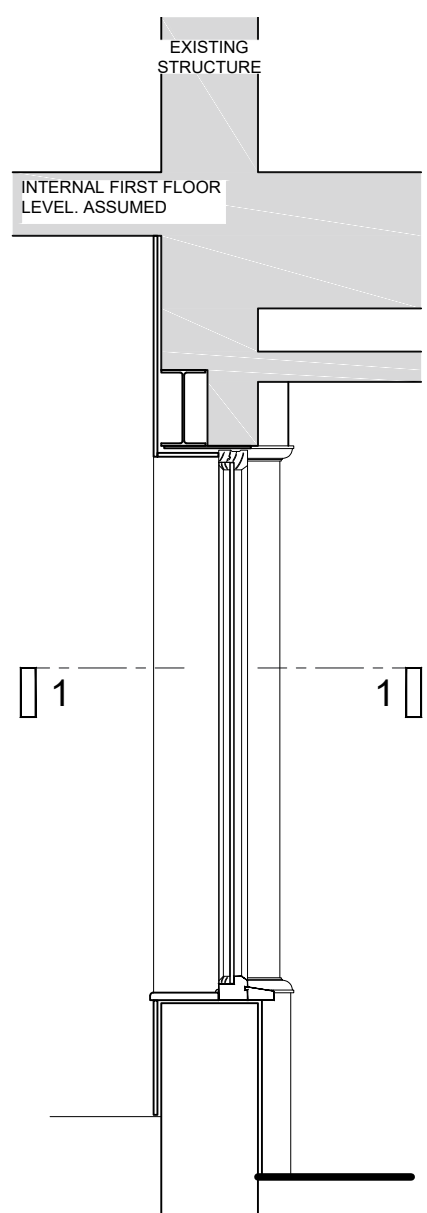


Proposed Side Shop Front
Section A6
Scale 1:25


Shop Front
SF02

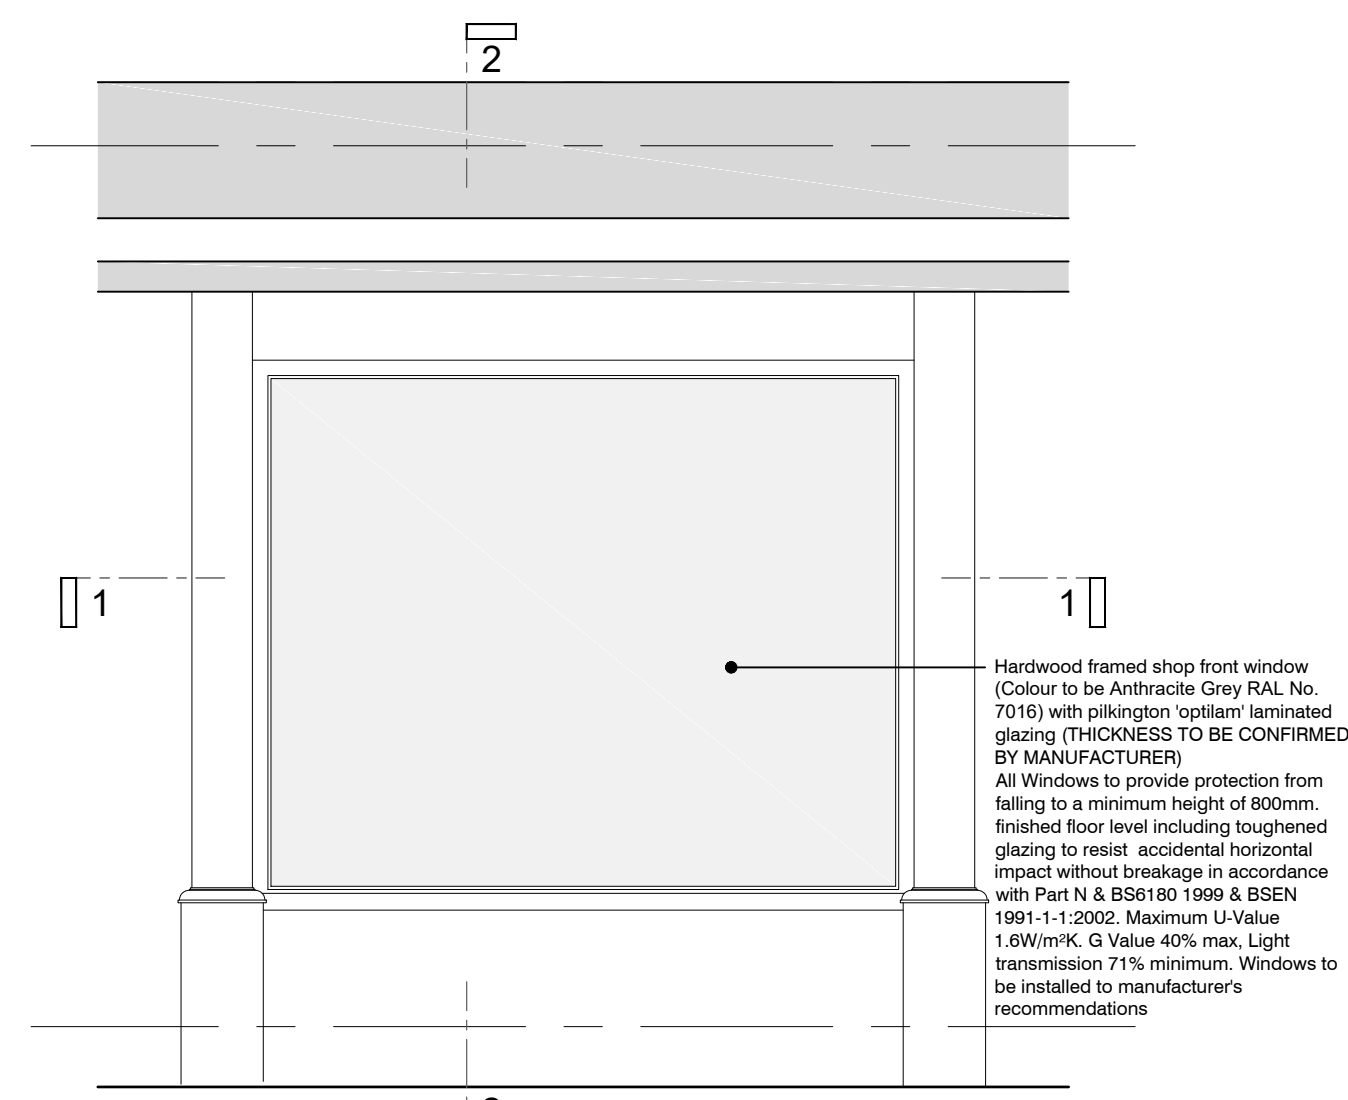

Proposed Side Window Elevation
Scale 1:25

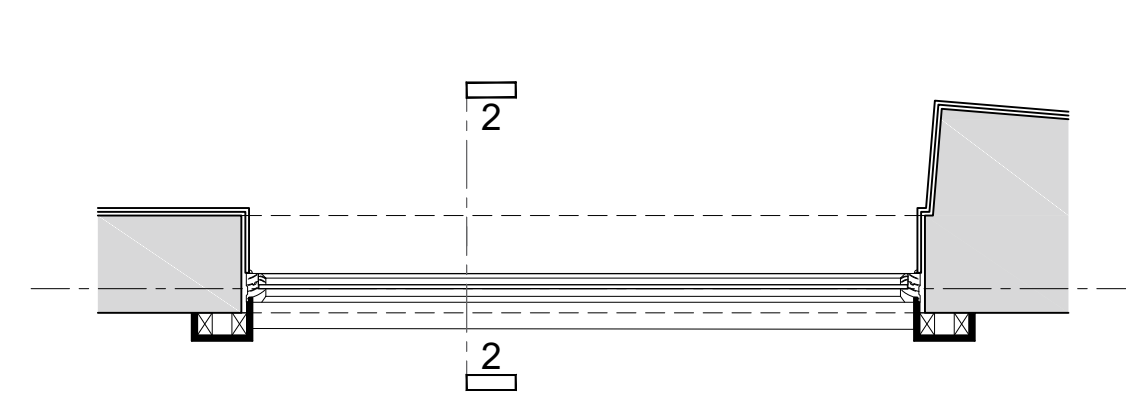

Proposed Side Window A7
Scale 1:25

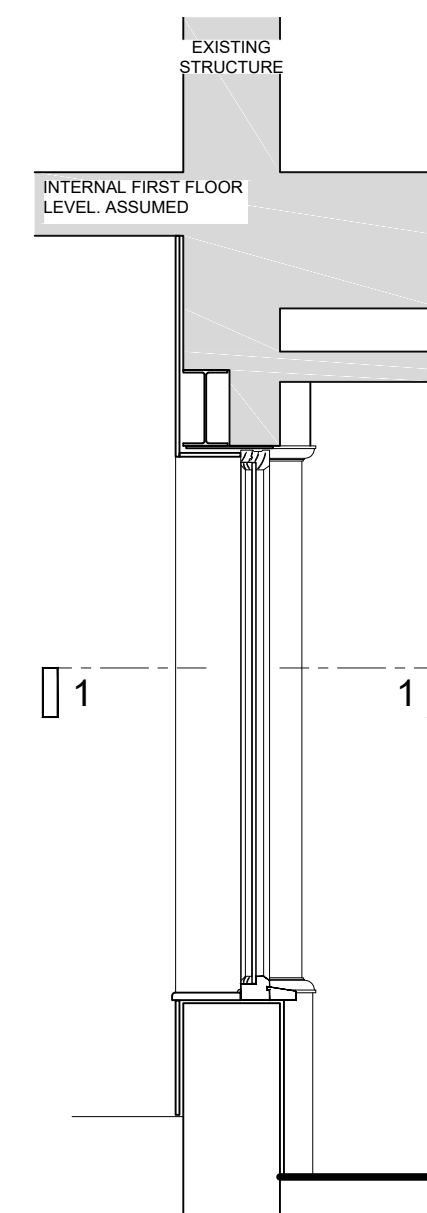

Proposed Side Window
Section A8
Scale 1:25

Shop Front
SF03

Revisions :	
A	22/01/2023 Type marks added, side window SF03 added to drawing
B	12/02/2023 Notes added regarding Shop front materials
☐ PRELIMINARY	☒ PLANNING
☐ COMMENTS	☐ BUILDING CONTROL
☐ INFORMATION	☐ WELSH WATER
PROJECT Proposed Renovation, 120/121 High Street, Merthyr Tydfil	
TITLE Proposed Shop Front Information	
SCALE as indicated @ A1	
PROJECT NUMBER	DRAWN **
DATE	CHECKED **
DRAWING NUMBER PL10	REVISION B

Robert Coles

4B Castle Parade
Usk
NP15 1AA
TELEPHONE 01291 673535
e mail : rcolesarchitect@btinternet.com

studio
4b
ARCHITECT