


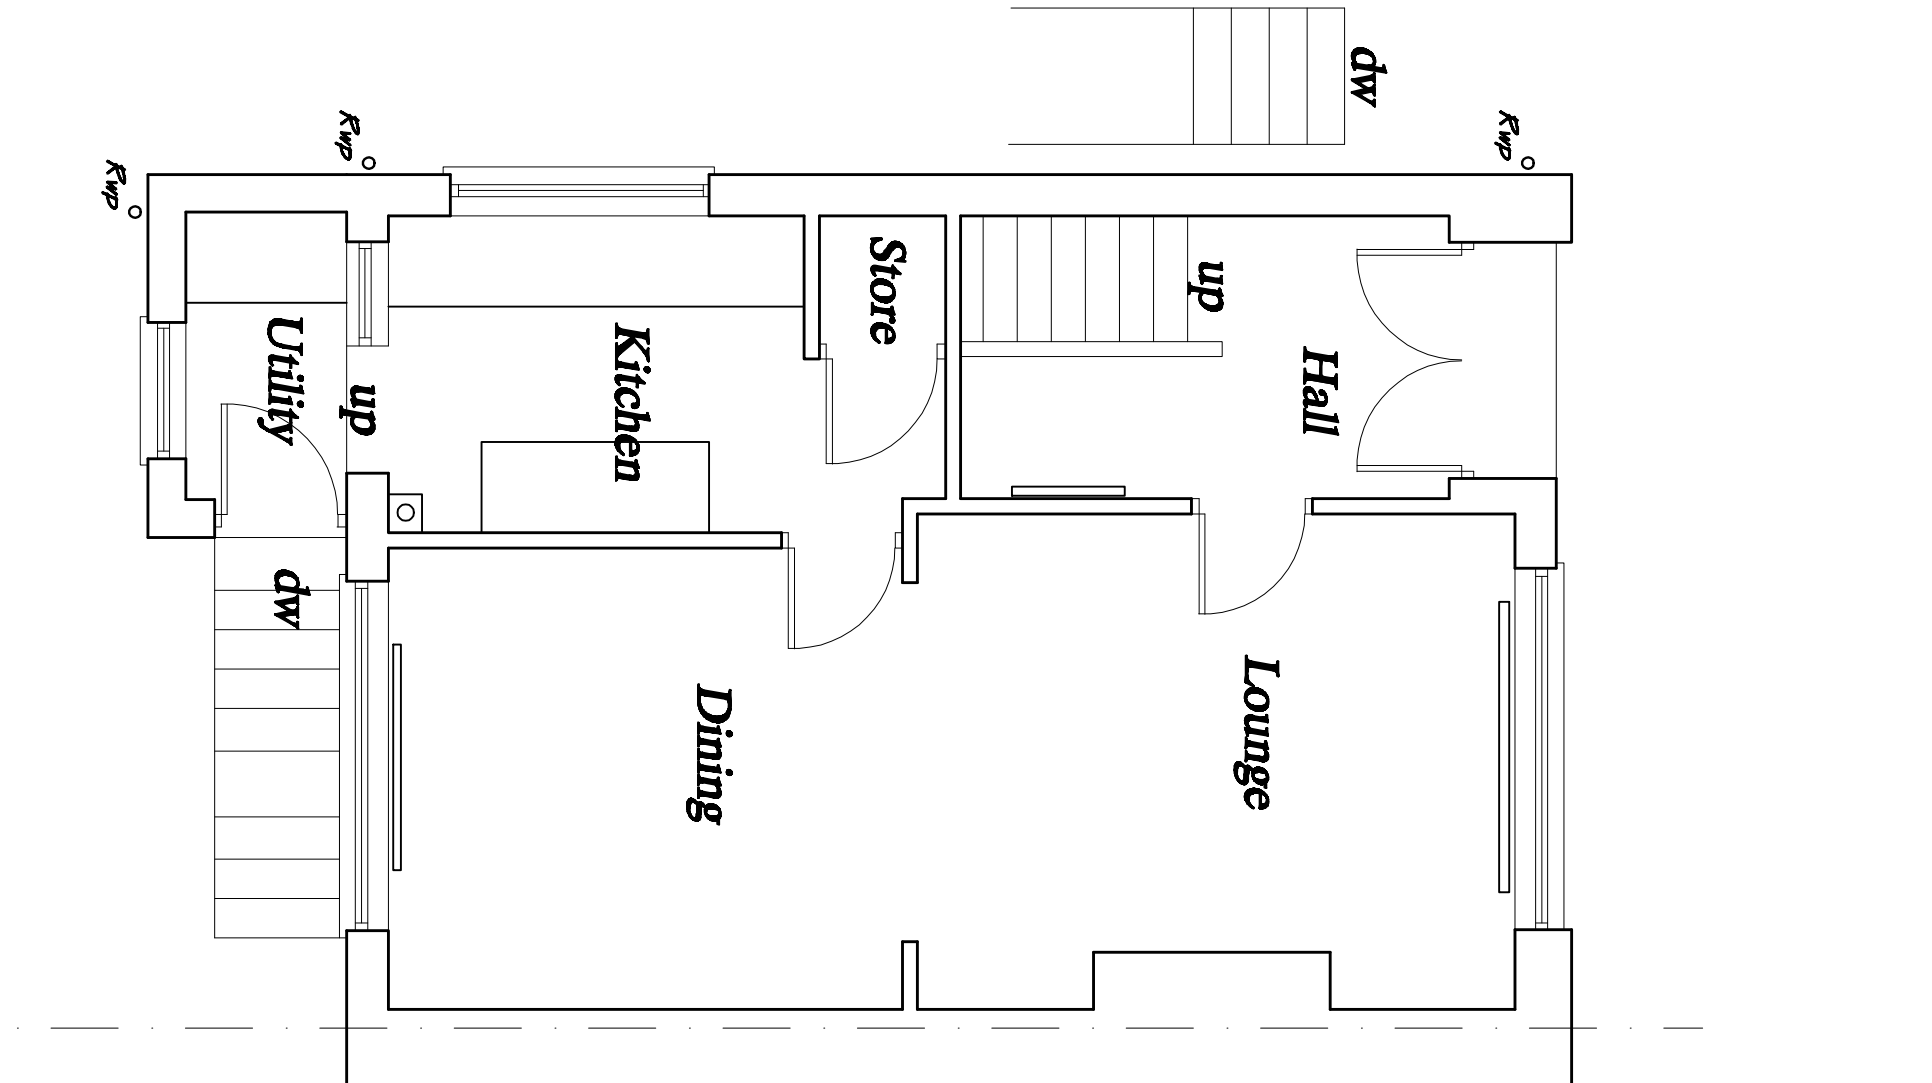
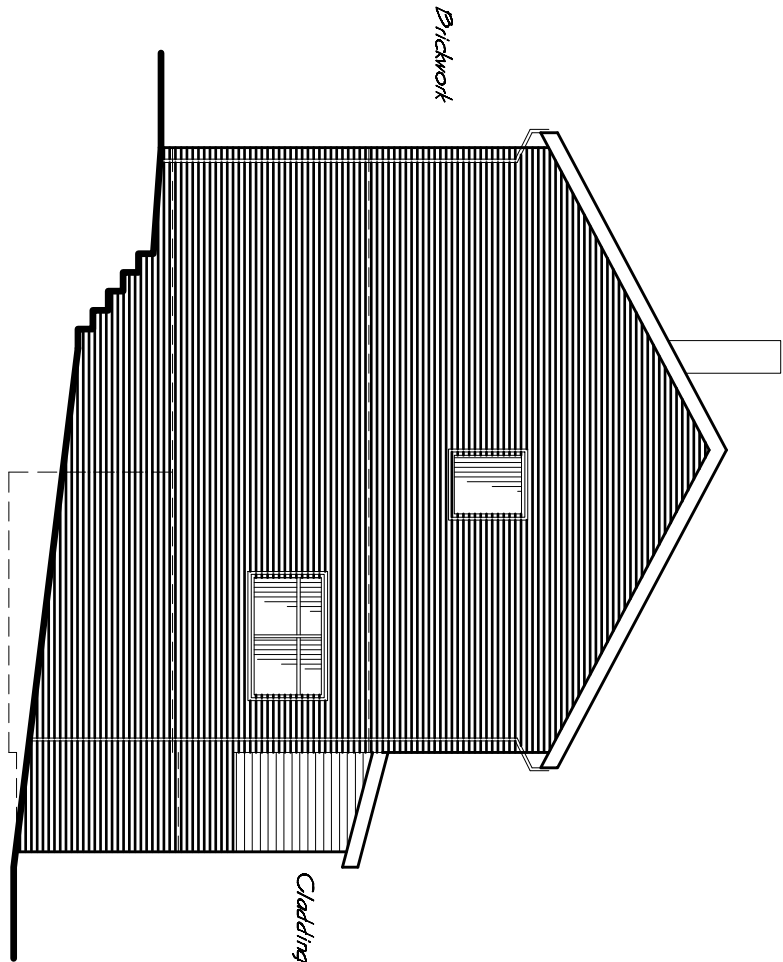


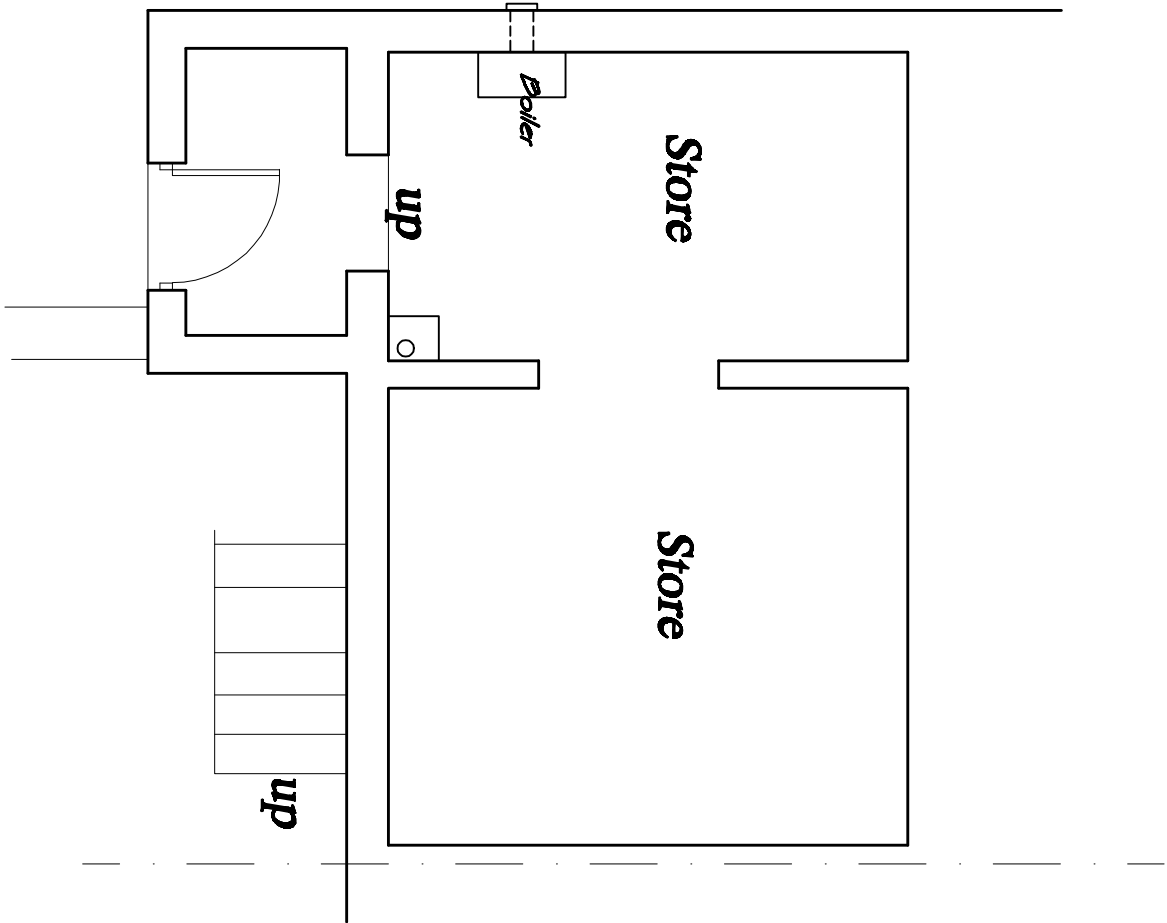


Exact location, inset and type of drains etc. to be found on site prior to start of new works

 

Side Elevation

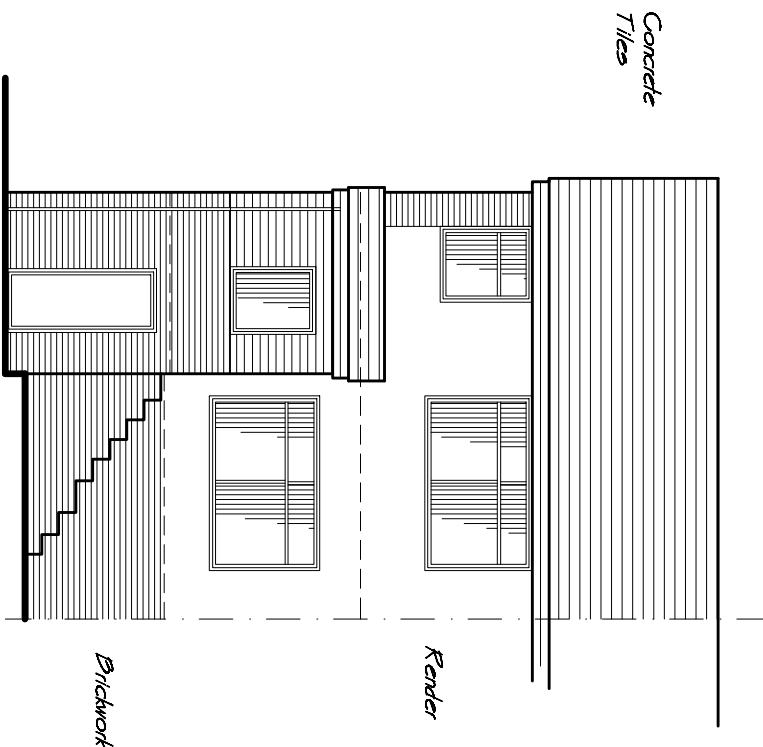

Rear Elevation

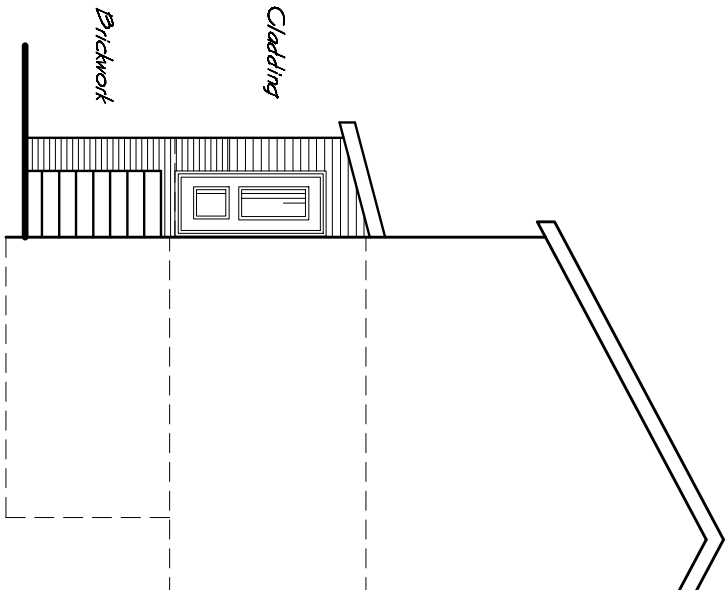

Side Elevation

Ground Floor Plan

Lower Ground Floor Plan

Dean Lock Design Architectural Services 36 Apollo Way Blackwood NP12 1WB Tel. No. 01495 423502 Email : Ldcd@deanlock.com Revisions			
Existing Drawing		Proposed Extension and Alteration Works at 46 Westwood Drive, Quakers Yard, For Mr & Mrs R. Allen	
Scale 1:50 & 1:100 0.62		July 2020	Dwg. No. 1224/1