



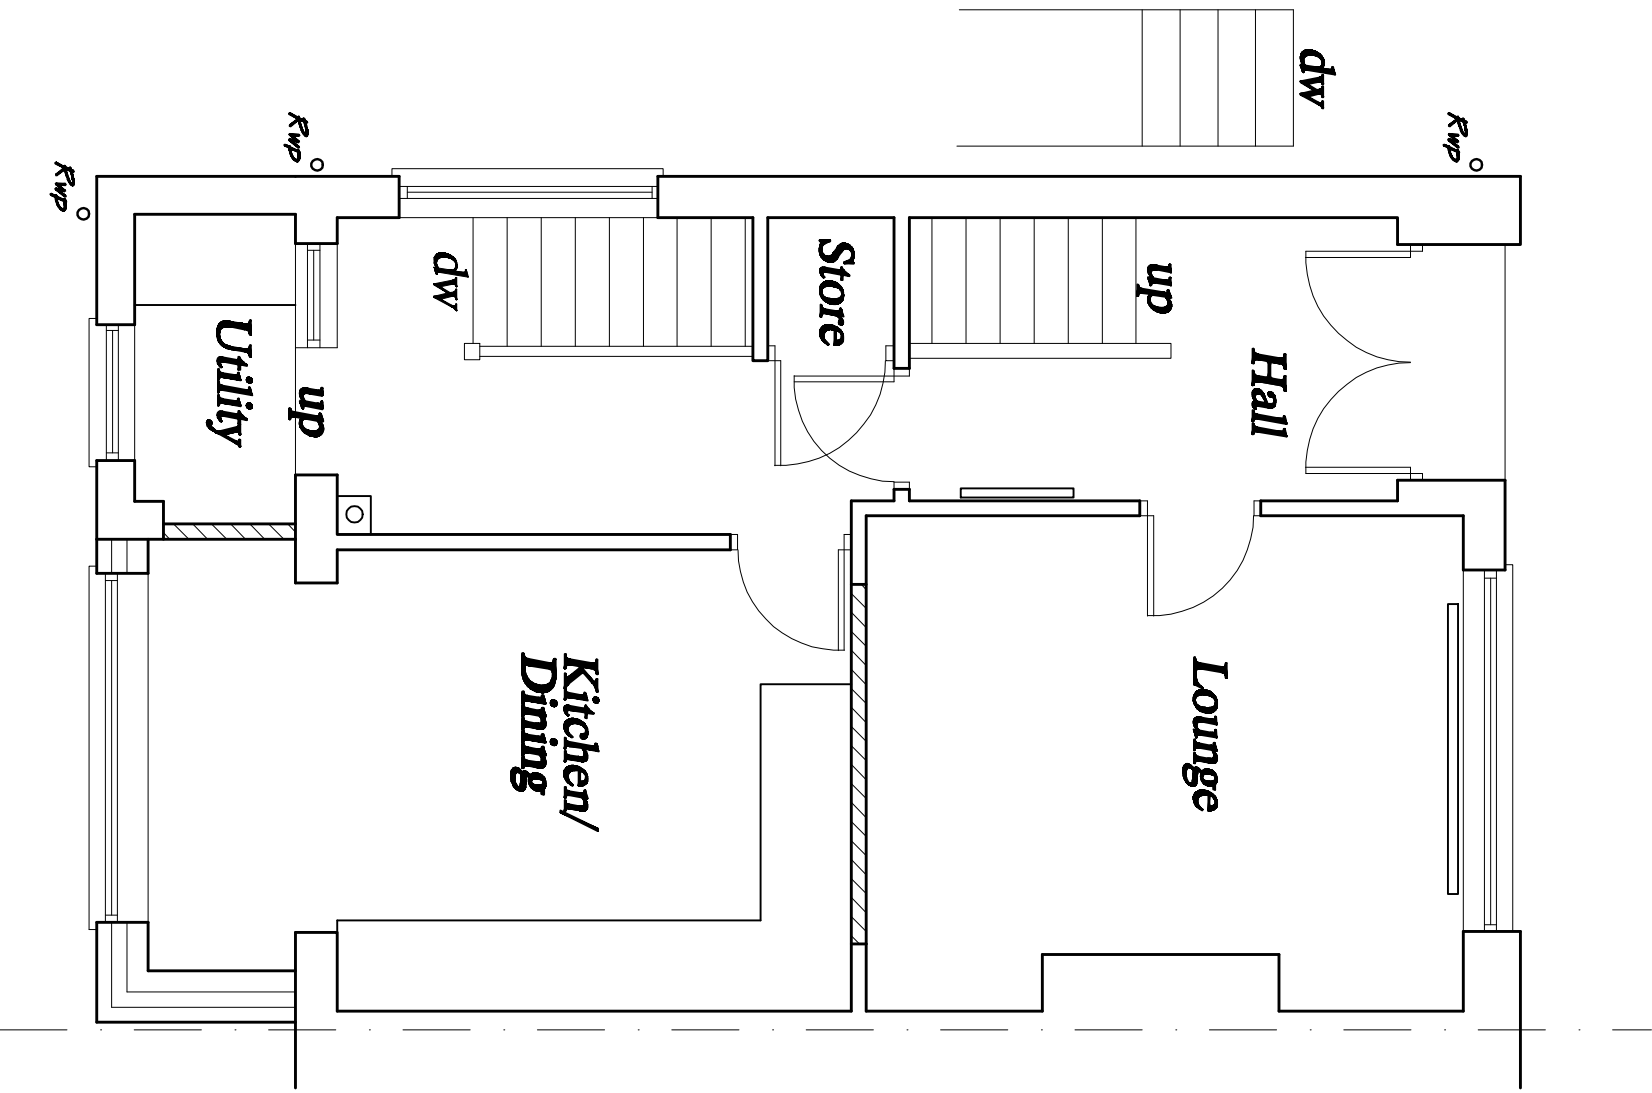


Ground Floor Plan

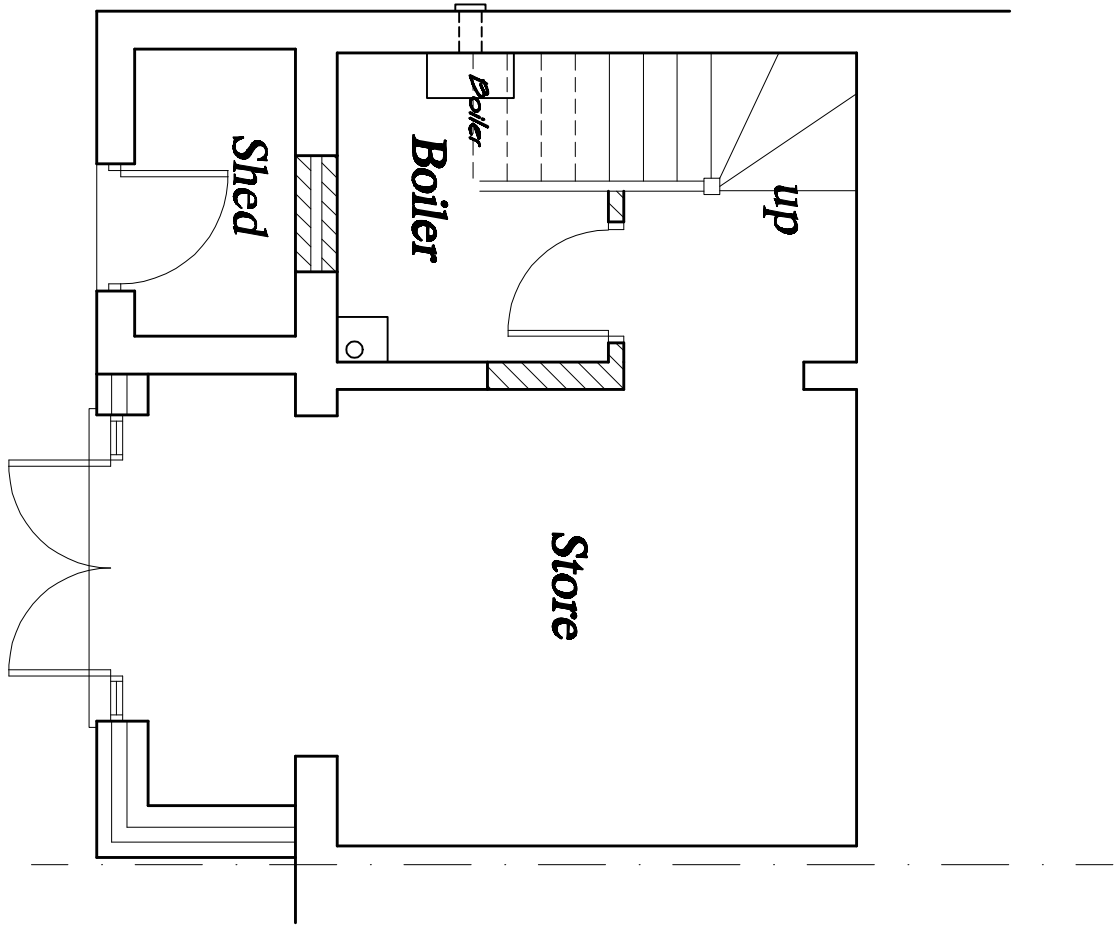


Lower Ground Floor Plan

Exact location, level and type of drains etc. to be found on site prior to start of new works


K

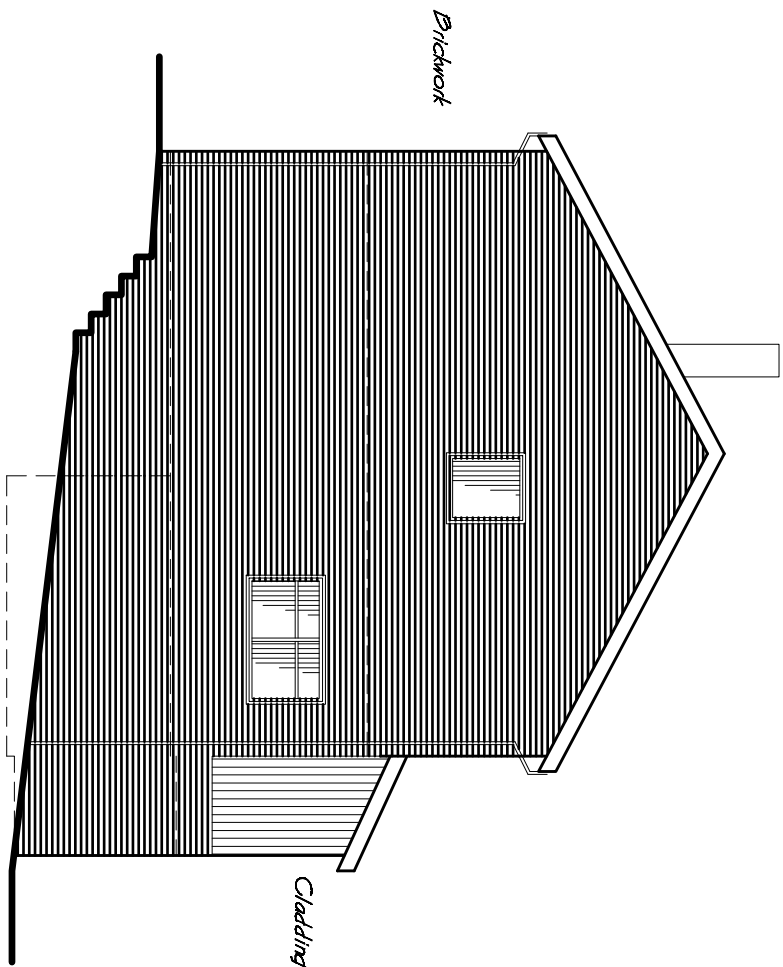

Side Elevation

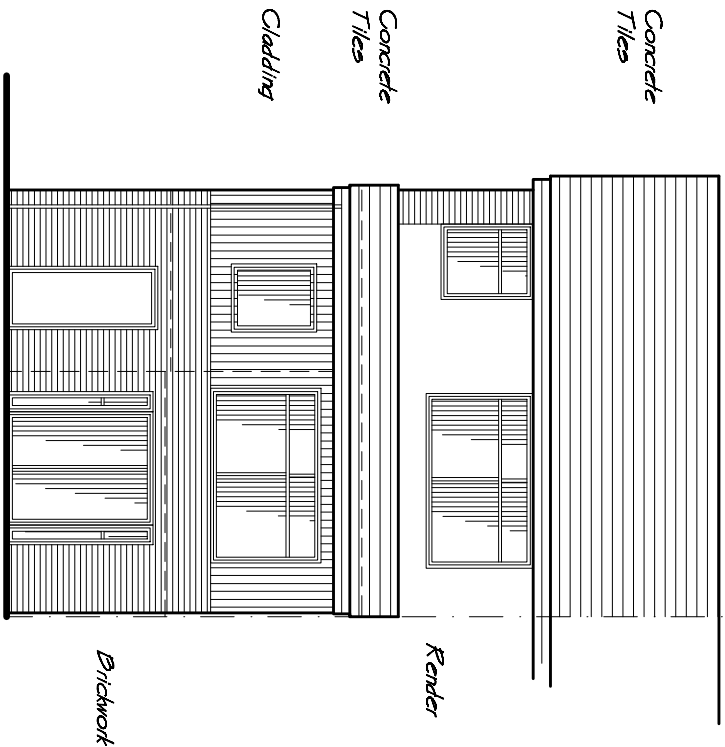

Rear Elevation

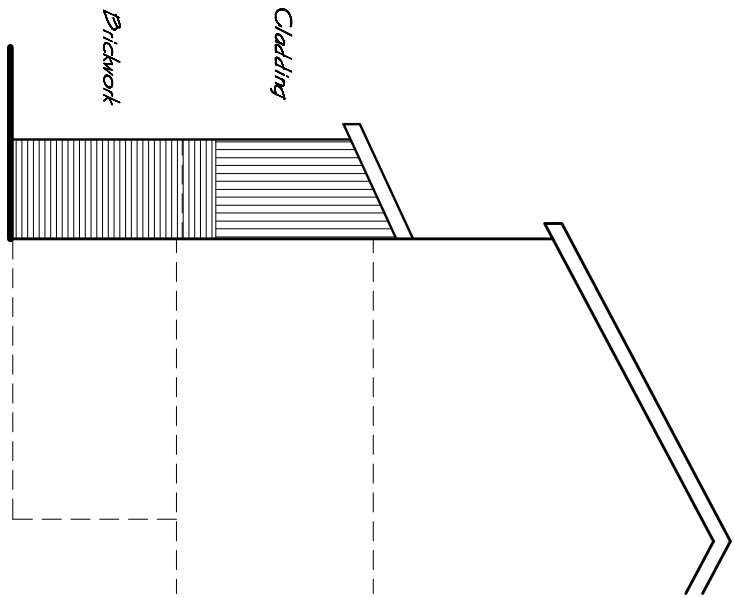

Side Elevation

|   |  |   |                 |
|---|--|---|-----------------|
| <b>Dean Lock Design</b><br>Architectural Services<br>36 Apollo Way<br>Blackwood<br>NP12 1WB<br>Tel. No. 01495 423502<br>Email: <a href="mailto:Lockdean@boltonn.co.uk">Lockdean@boltonn.co.uk</a><br><b>Revisions</b> |  | <b>Proposal Drawing</b><br><br><b>Proposed Extension and Alteration<br/>Works at 46 Westwood Drive,<br/>Quakers Yard, For Mr &amp; Mrs R. Allen</b> |                 |
| Scale 1:50 & 1:100<br>0 A2   |  | July 2020   | Dwg. No. 1224/2 |