



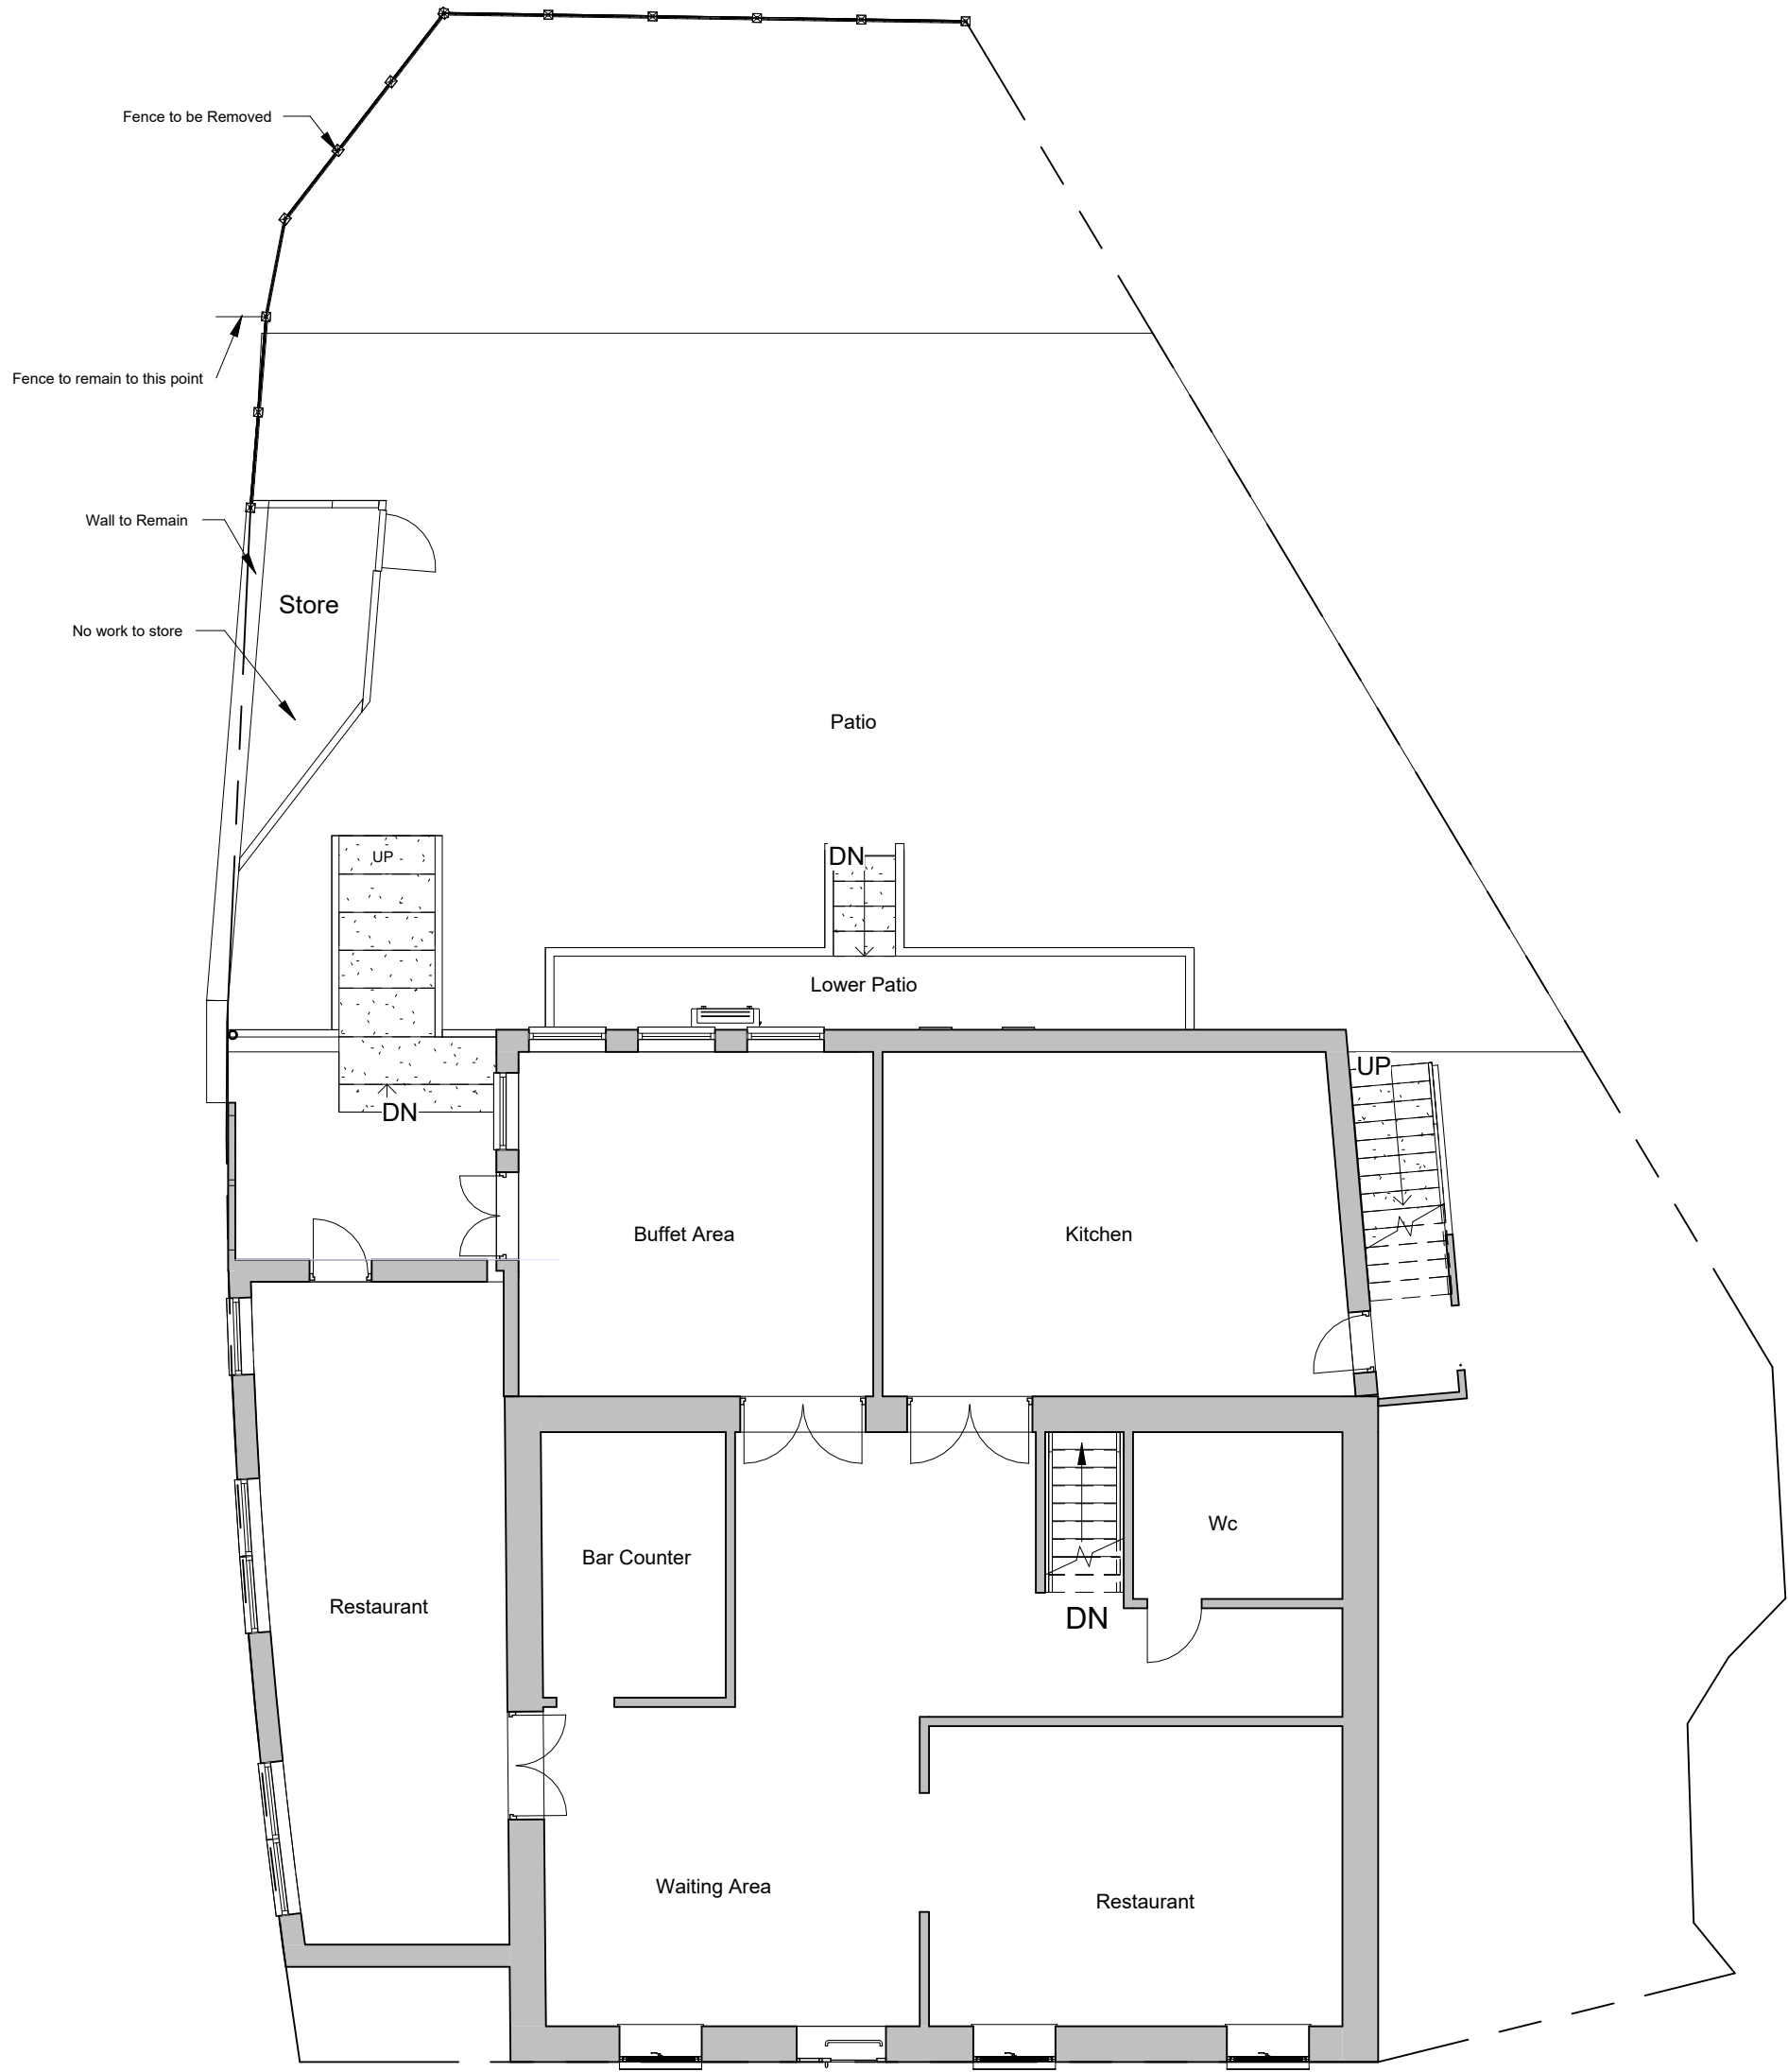


1 Existing Ground Floor
1 : 100


INDIGO DESIGN (Part of 3dcadwales Ltd) 5 Ashlea Drive, Merthyr Tydfil, CF47 0NY Tele 01685 385746 Mob 07940913216 Email: enquiries@indigo-3d-design.co.uk				PROJECT		Address Red Spice, 1 Bethesda St, Merthyr Tydfil CF47 8LL.			Rev No	Description	Date	
Canopy to rear, fixed seating and new wall									A	Issue	6/06/2021	
									B	Boundary annotated	02/02/2022	
PURPOSE OF ISSUE Planning Approval				DRWAING NUMBER RS-01		SHEET Existing Plan			Checked by JH	Drawn by PH	Scale (@ A3) 1 : 100	This Drawing is Copyright, Dimensions to be checked on site and not scaled from this drawing

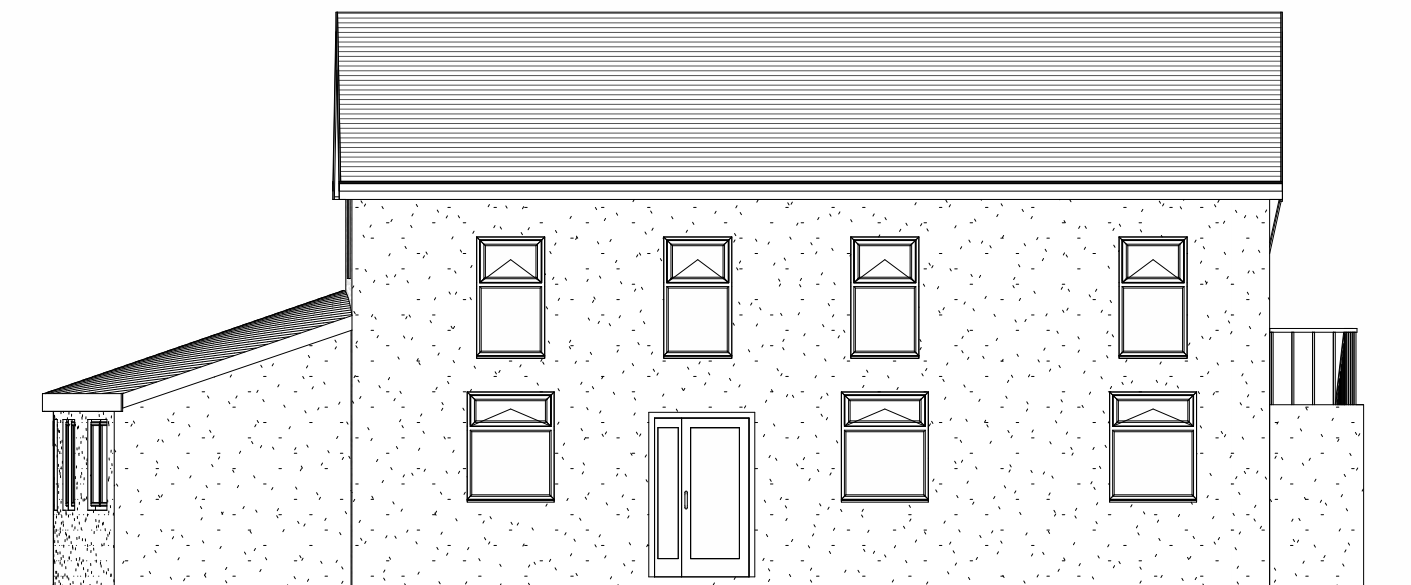

1 Existing Front Elevation
1 : 100

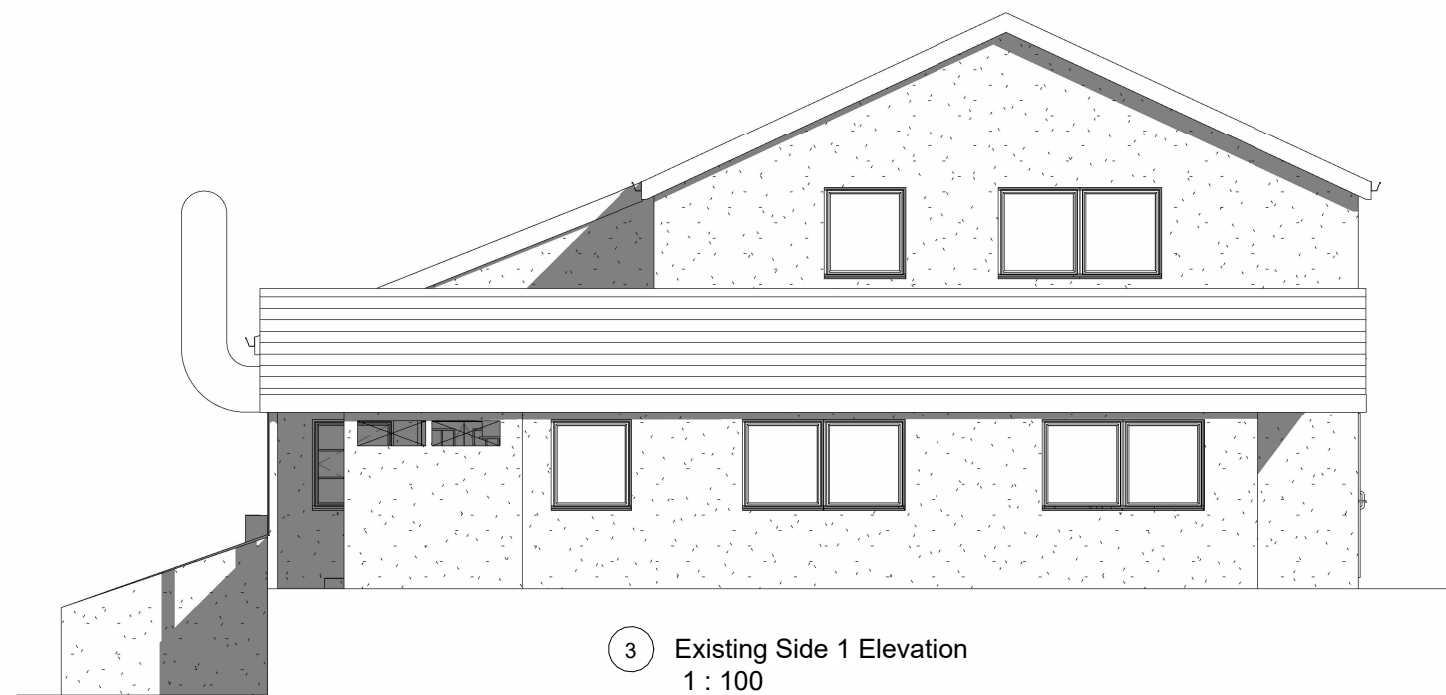

3 Existing Side 1 Elevation
1 : 100

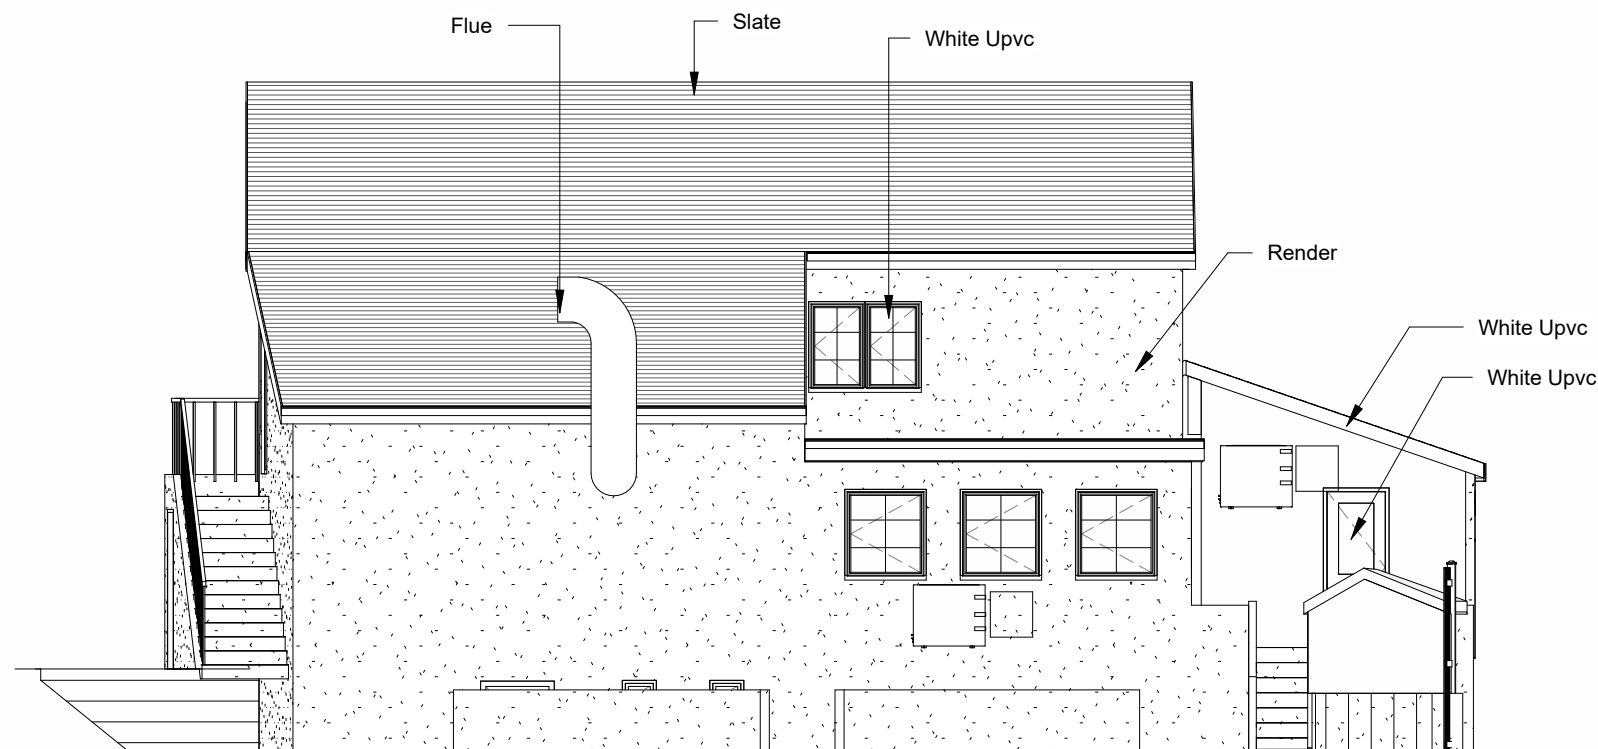

2 Existing Rear Elevation
1 : 100

PROJECT
Canopy to rear, fixed seating and new wall
INDIGO DESIGN (Part of 3dcadwales Ltd) 5 Ashlea Drive, Merthyr Tydfil, CF47 0NY Tele 01685 385746 Mob - 07940913216 Email: philip@3dcadwales.co.uk

SHEET
Existing Elevations
Address
Red Spice, 1 Bethesda St, Merthyr Tydfil CF47 8LL.


This Drawing is Copyright,
Dimensions to be checked
on site and not scaled from
this drawing

PURPOSE OF ISSUE
Planning Approval




DRWAING NUMBER
RS-02

Checked by JH	Drawn by PH	Scale (@ A3) 1 : 100
Rev No	Description	Date
A	Issue	6/06/2021
B	Boundary annotated	02/02/2022

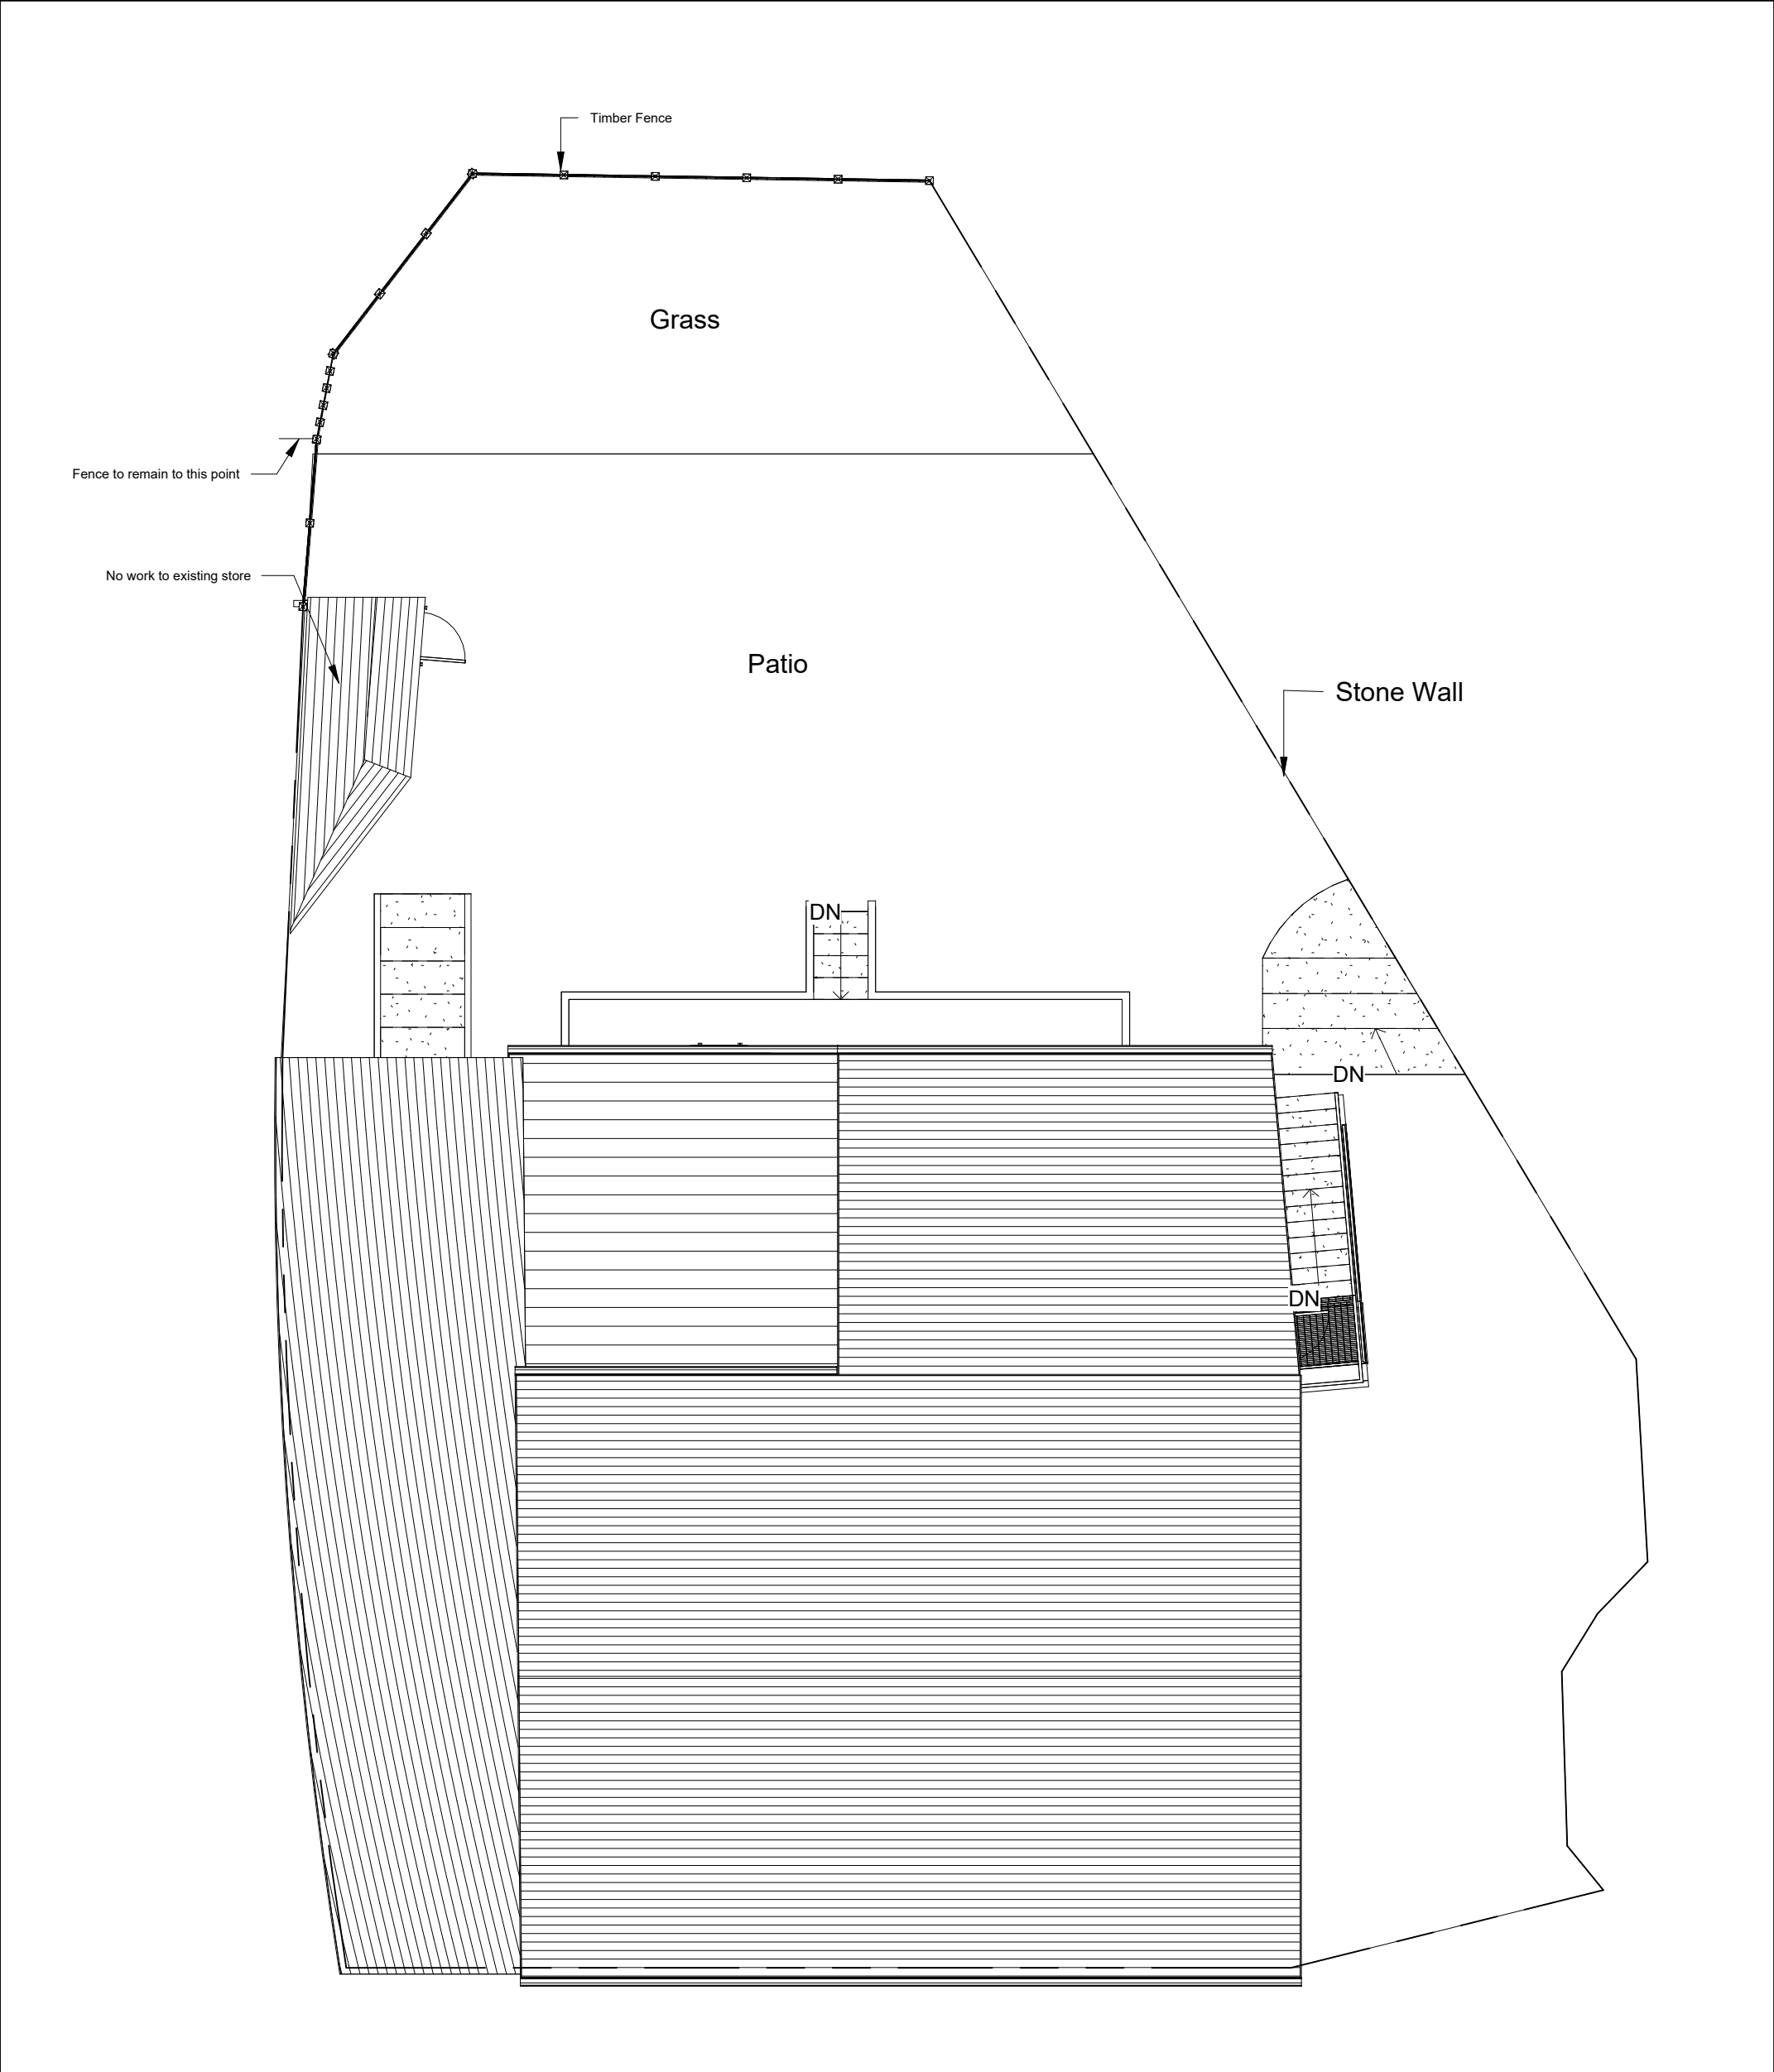


1 Existing Site
1 : 100

INDIGO DESIGN (Part of 3dcadwales Ltd) 5 Ashlea Drive, Merthyr Tydfil, CF47 0NY Tele 01685 385746 Mob 07940913216 Email: enquiries@indigo-3d-design.co.uk				PROJECT Canopy to rear, fixed seating and new wall			Address Red Spice, 1 Bethesda St, Merthyr Tydfil CF47 8LL.			Rev No	Description	Date																		
				PURPOSE OF ISSUE Planning Approval			DRWAING NUMBER RS-03			SHEET Existing Site Plan			Checked by JH			Drawn by PH			Scale (@ A3) 1 : 100			A			Issue			6/06/2021		
																						B			Boundary annotated			02/02/2022		
																		This Drawing is Copyright, Dimensions to be checked on site and not scaled from this drawing												

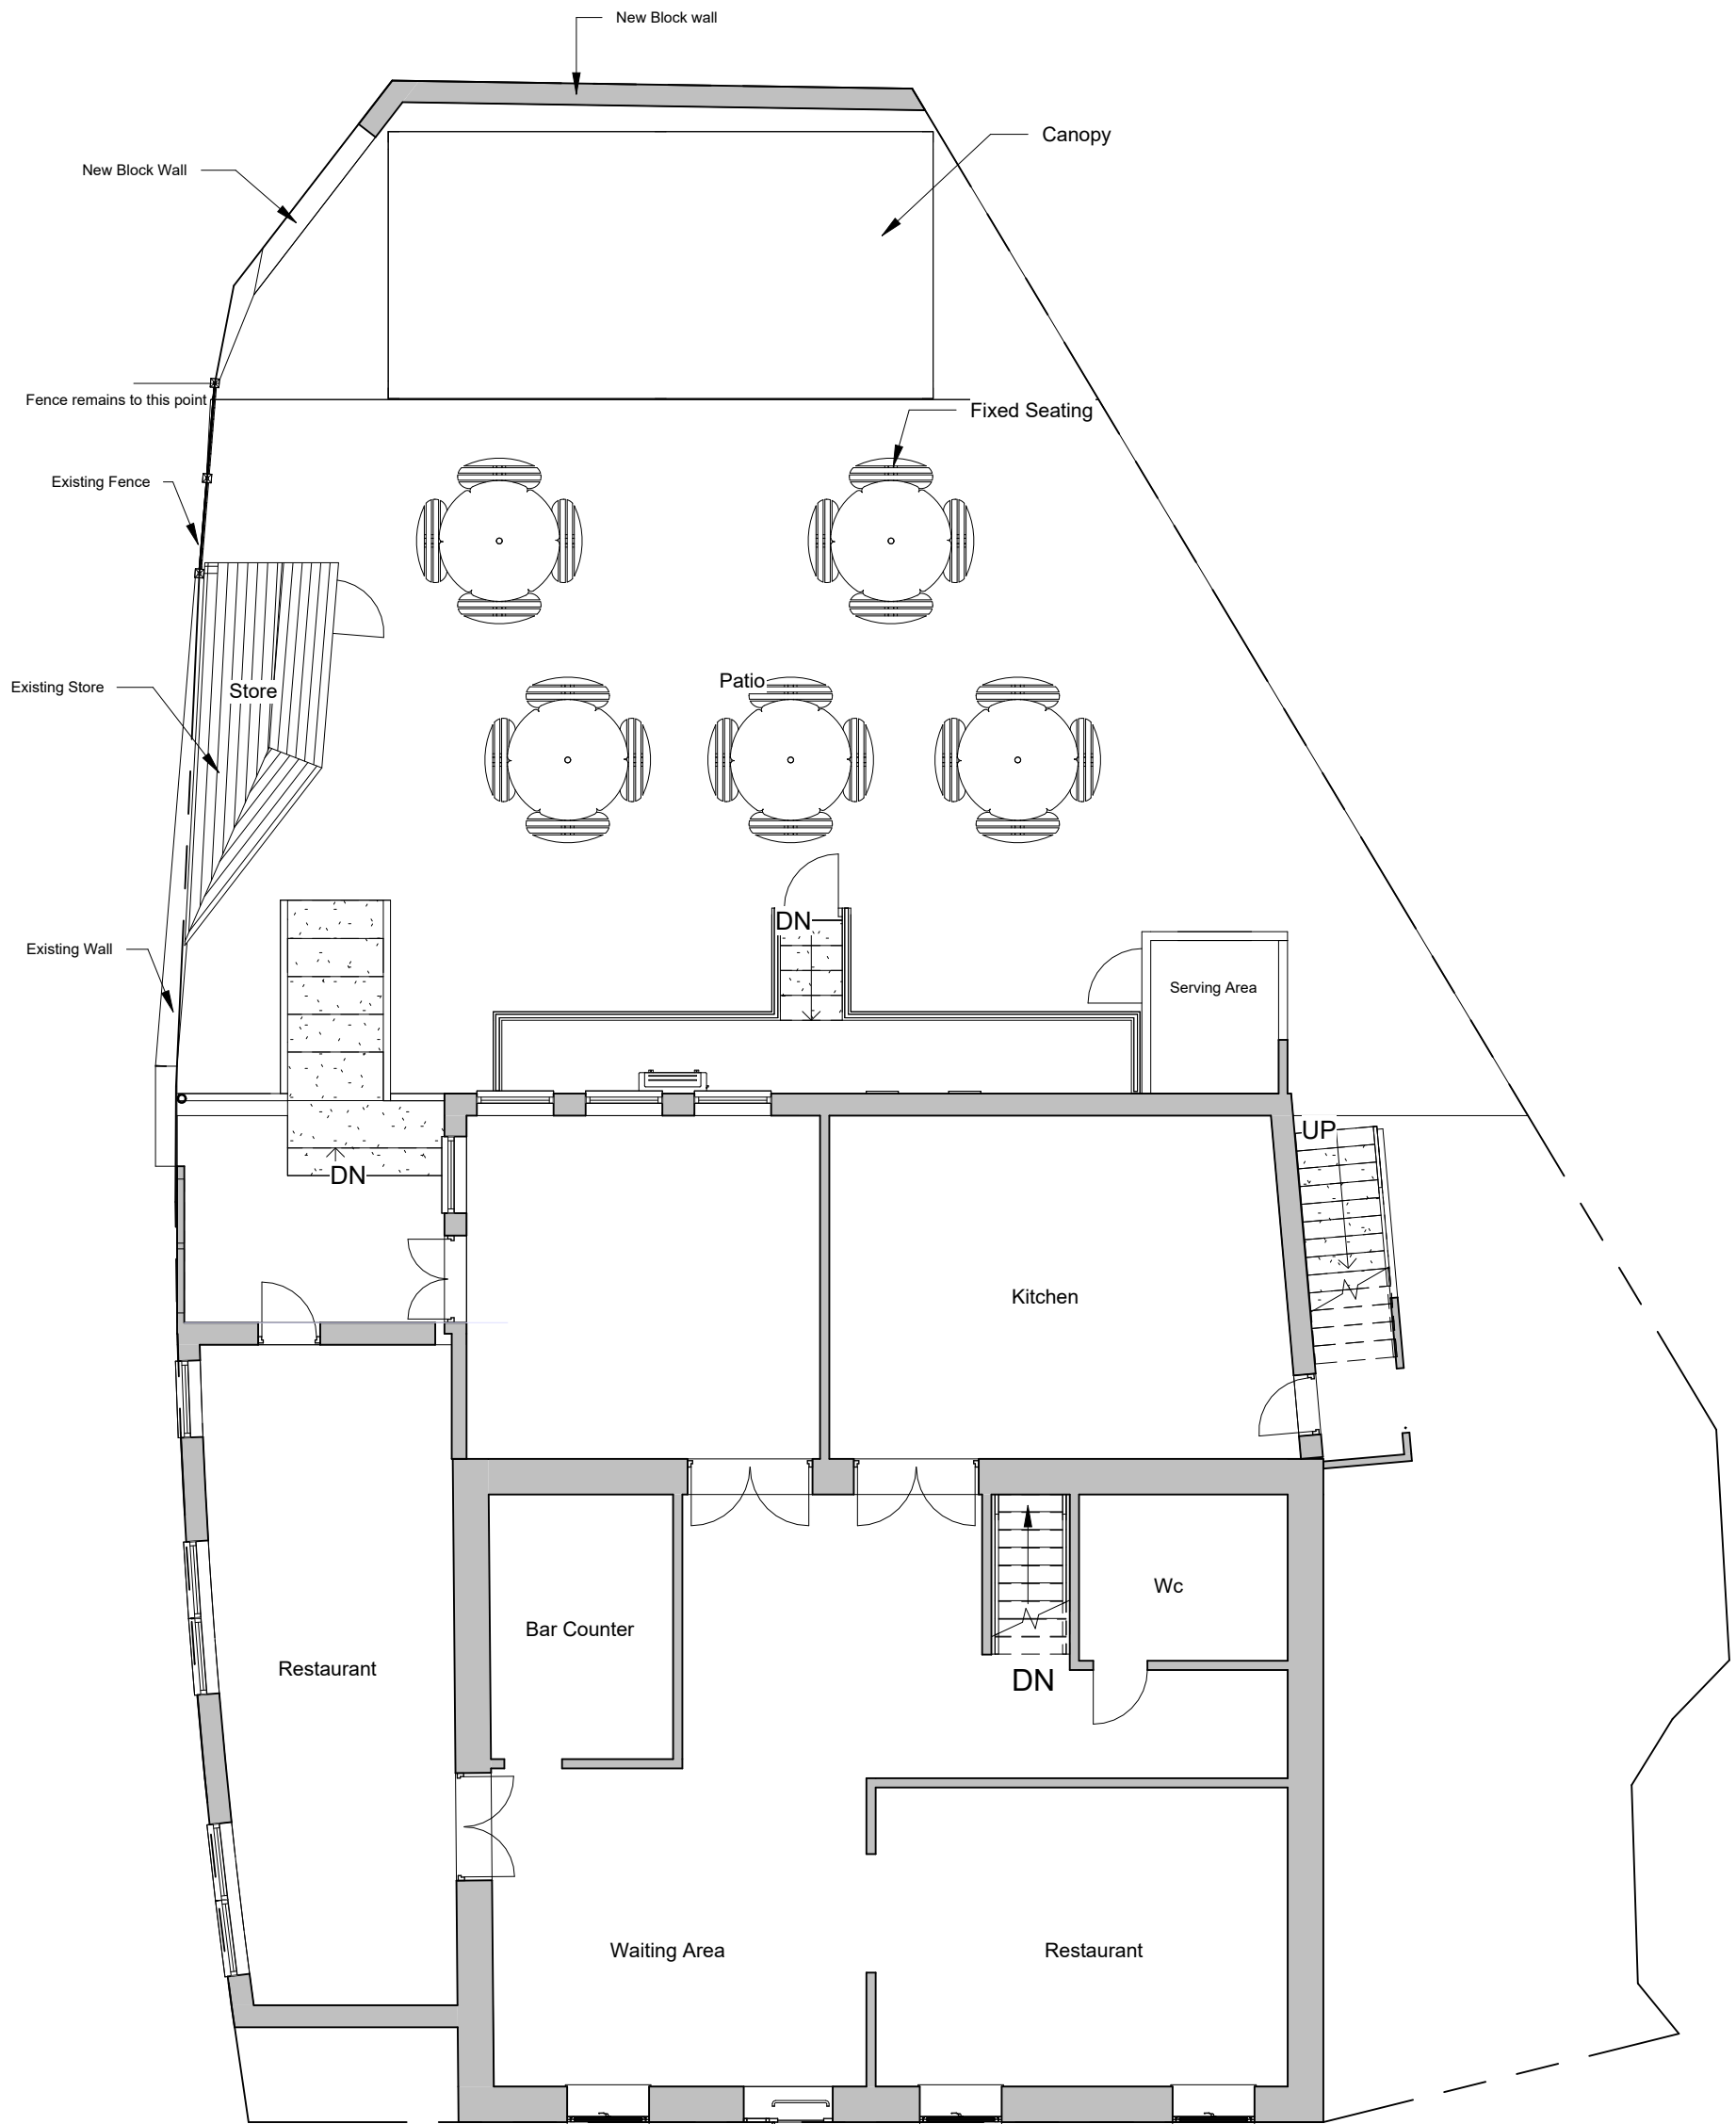


1 Proposed Ground Floor
1 : 100

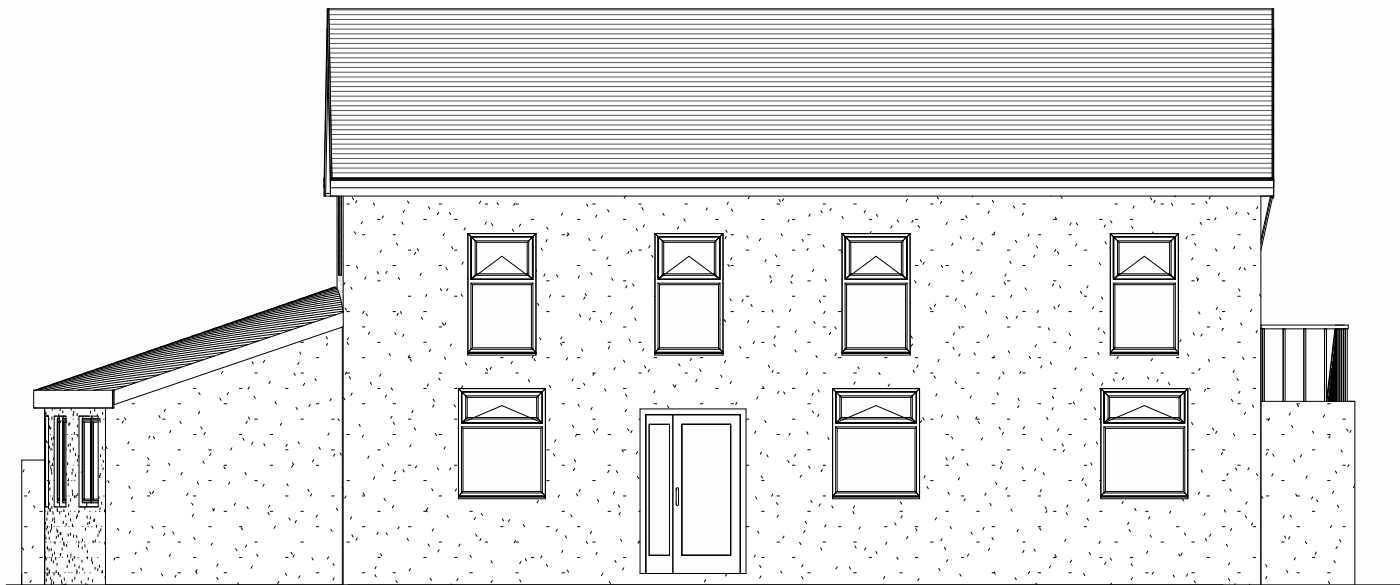

1 Proposed Front Elevation
1 : 100



3 Proposed Side 1 Elevation
1 : 100

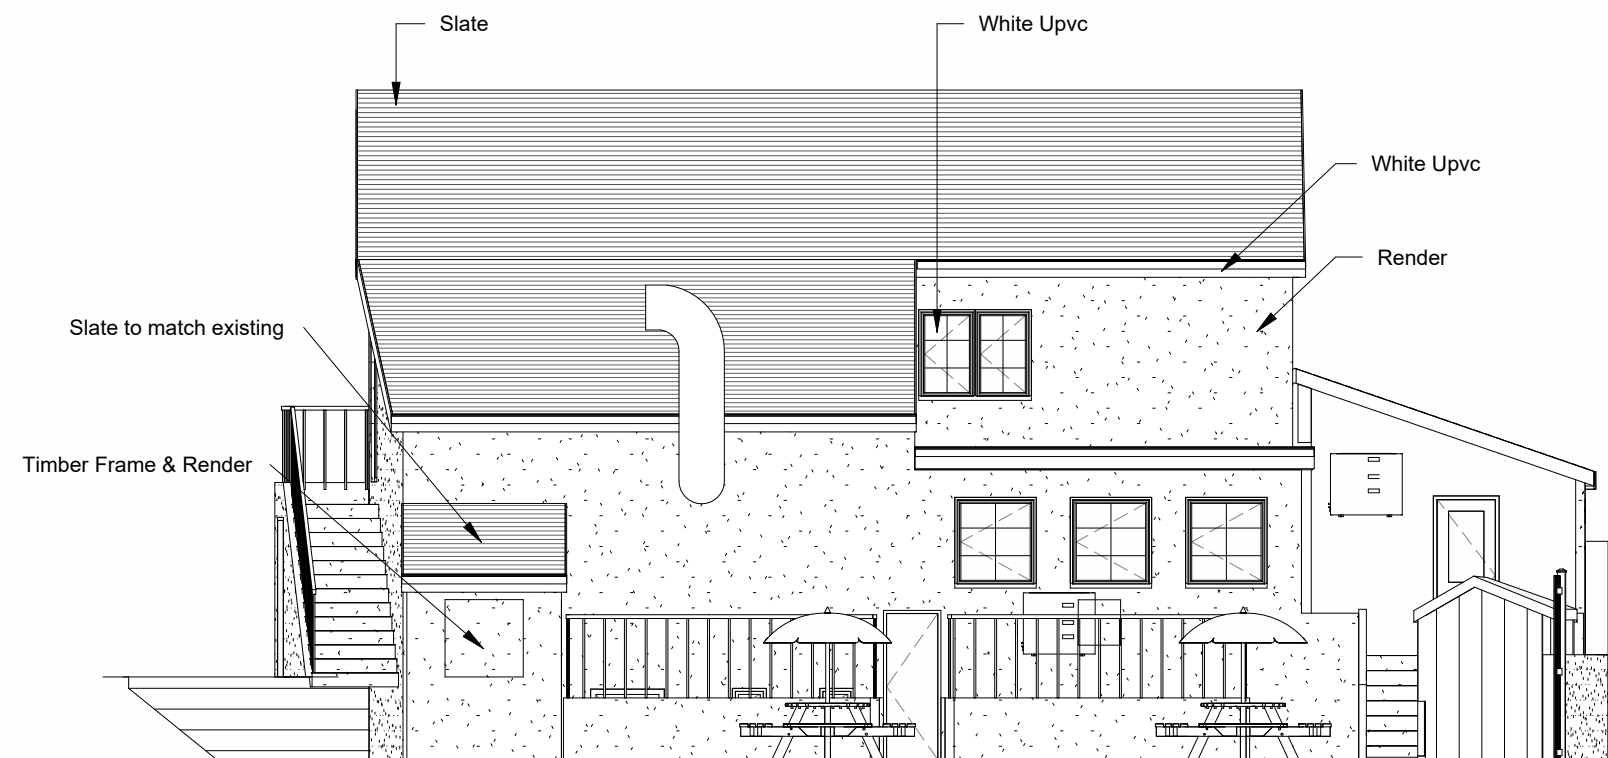

2 Proposed Rear Elevation
1 : 100

PROJECT
Canopy to rear, fixed seating and new wall
INDIGO DESIGN (Part of 3dcadwales Ltd) 5 Ashlea Drive,
Merthyr Tydfil, CF47 0NY Tele 01685 385746 Mob -
07940913216 Email: philip@3dcadwales.co.uk

SHEET
Proposed Elevations
Address
Red Spice, 1 Bethesda St, Merthyr
Tydfil CF47 8LL.


This Drawing is Copyright,
Dimensions to be checked
on site and not scaled from
this drawing

PURPOSE OF ISSUE
Planning Approval




DRWAING NUMBER
RS-05

Checked by JH		Drawn by PH	Scale (@ A3) 1 : 100
Rev No	Description	Date	
A	Issue	6/06/2021	
B	Scheme Reduced	28/07/2021	
C	Boundary annotated	02/02/2022	

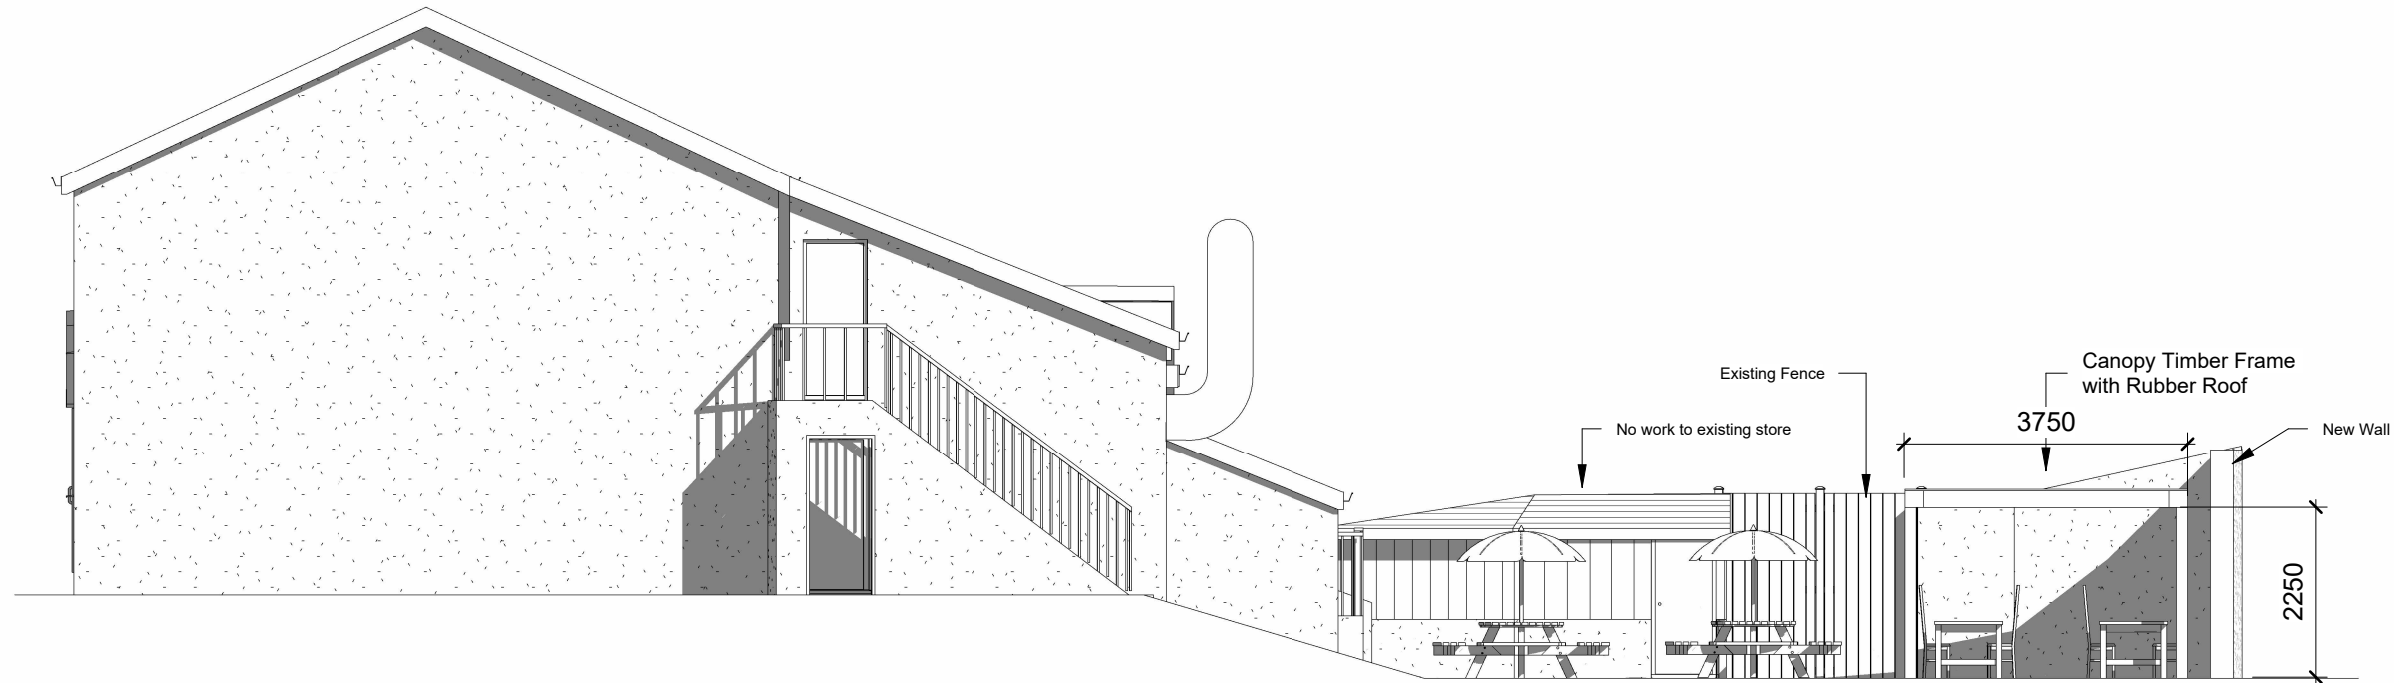

1 Proposed Side 2 Elevation
1 : 100

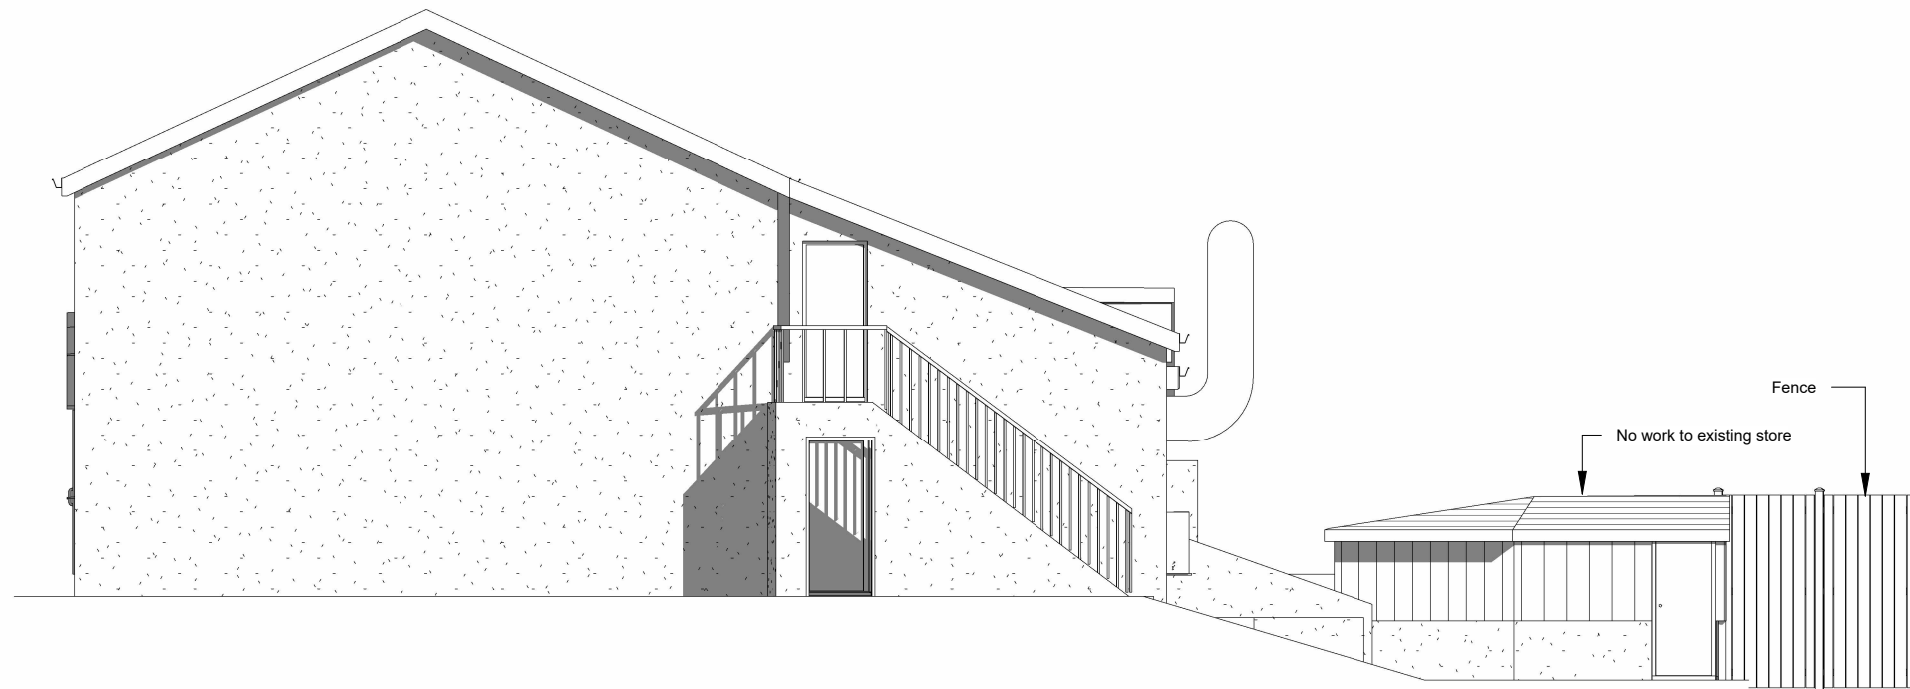

2 Existing Side 2 Elevation
1 : 100

INDIGO DESIGN (Part of 3dcadwales Ltd) 5 Ashlea Drive,
Merthyr Tydfil, CF47 0NY Tele 01685 385746 Mob -
07940913216 Email: philip@3dcadwales.co.uk

This Drawing is Copyright,
Dimensions to be checked
on site and not scaled from
this drawing



PURPOSE OF ISSUE	DRWAING NUMBER
Planning Approval	RS-06


PROJECT: Canopy to rear, fixed seating and new wall

SHEET
Existing & Proposed Side 2 Elevation


Address Red Spice, 1 Bethesda St, Merthyr Tydfil CF47 8LL.

Checked by JH	Drawn by PH	Scale (@ A3) 1 : 100
------------------	----------------	-------------------------


Rev No	Description	Date
A	Issue	6/06/2021
B	Ramp Shown	08/06/2021
C	Scheme Reduced	28/07/2021
D	Boundary annotated	02/02/2022

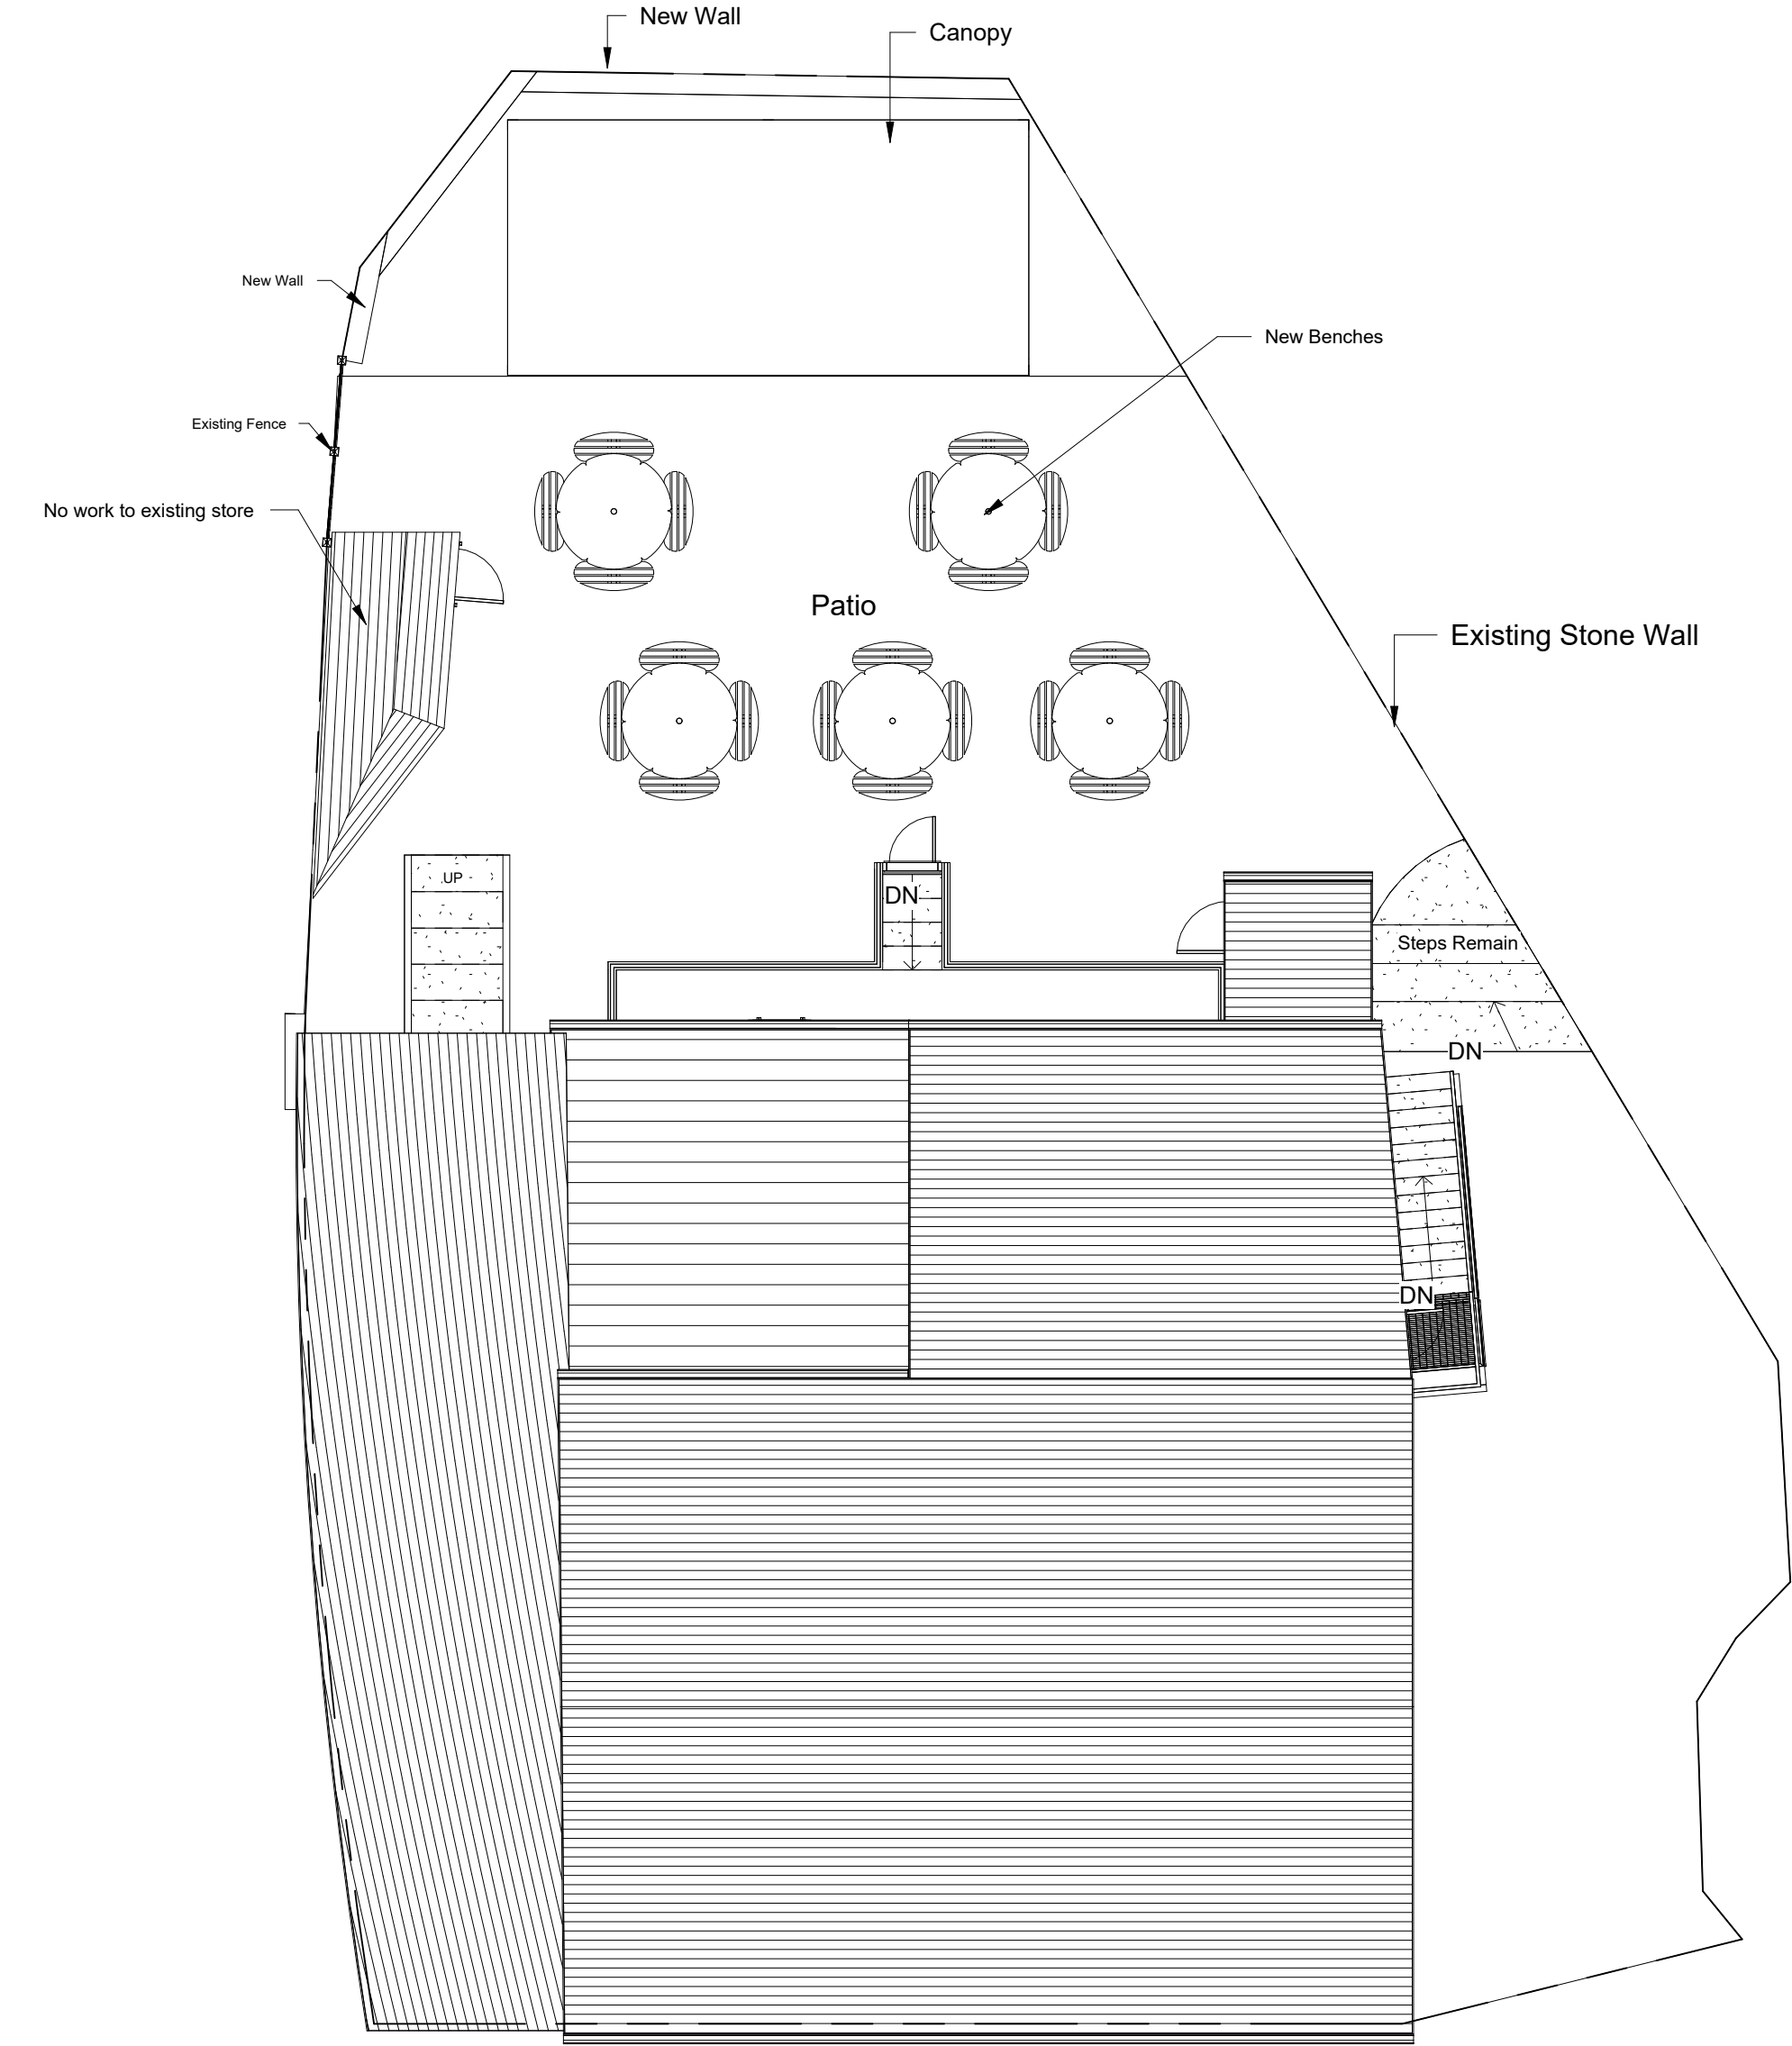

1 Proposed Site
1 : 100

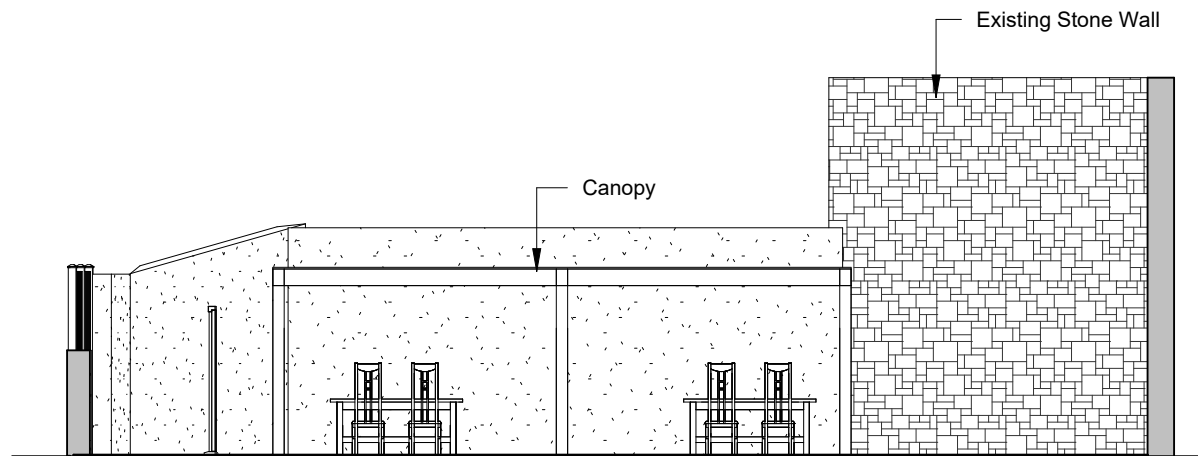

1 Enclosed Seating Area Front Elevation
1 : 100

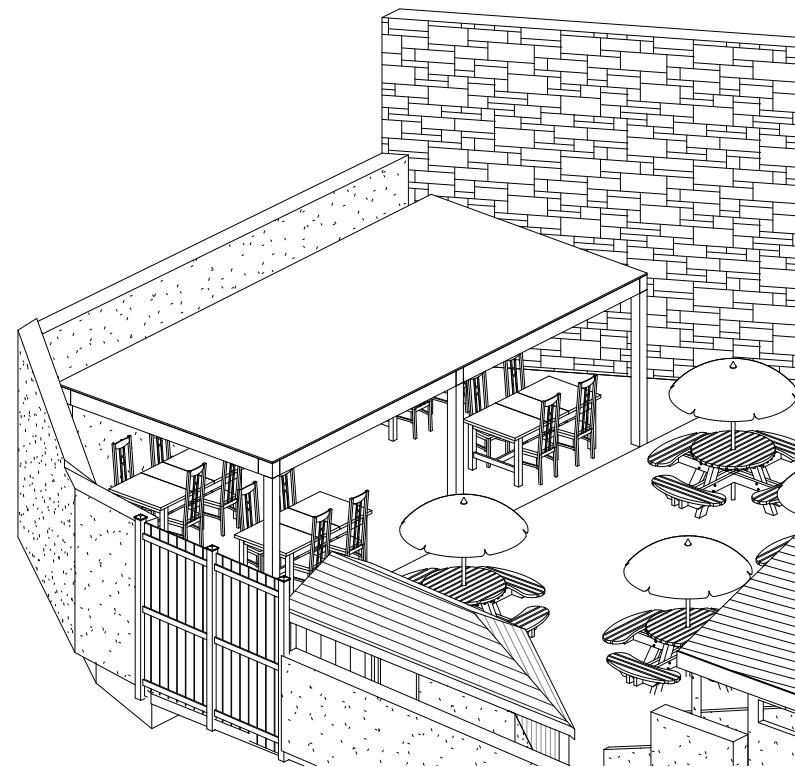

2 Proposed External Area

INDIGO DESIGN (Part of 3dcadwales Ltd) 5 Ashlea Drive,
Merthyr Tydfil, CF47 0NY Tele 01685 385746 Mob -
07940913216 Email: philip@3dcadwales.co.uk

This Drawing is Copyright,
Dimensions to be checked
on site and not scaled from
this drawing



PURPOSE OF ISSUE DRWAING NUMBER

Planning Approval RS-08


PROJECT Canopy to rear, fixed seating and new
wall

SHEET
Enclosed Seating Area Front Elevation

Address Red Spice, 1 Bethesda St, Merthyr
Tydfil CF47 8LL.

Checked by JH Drawn by PH Scale (@ A3)
1 : 100

Rev No	Description	Date
A	Issue	6/06/2021
B	Boundary annotated	02/02/2022

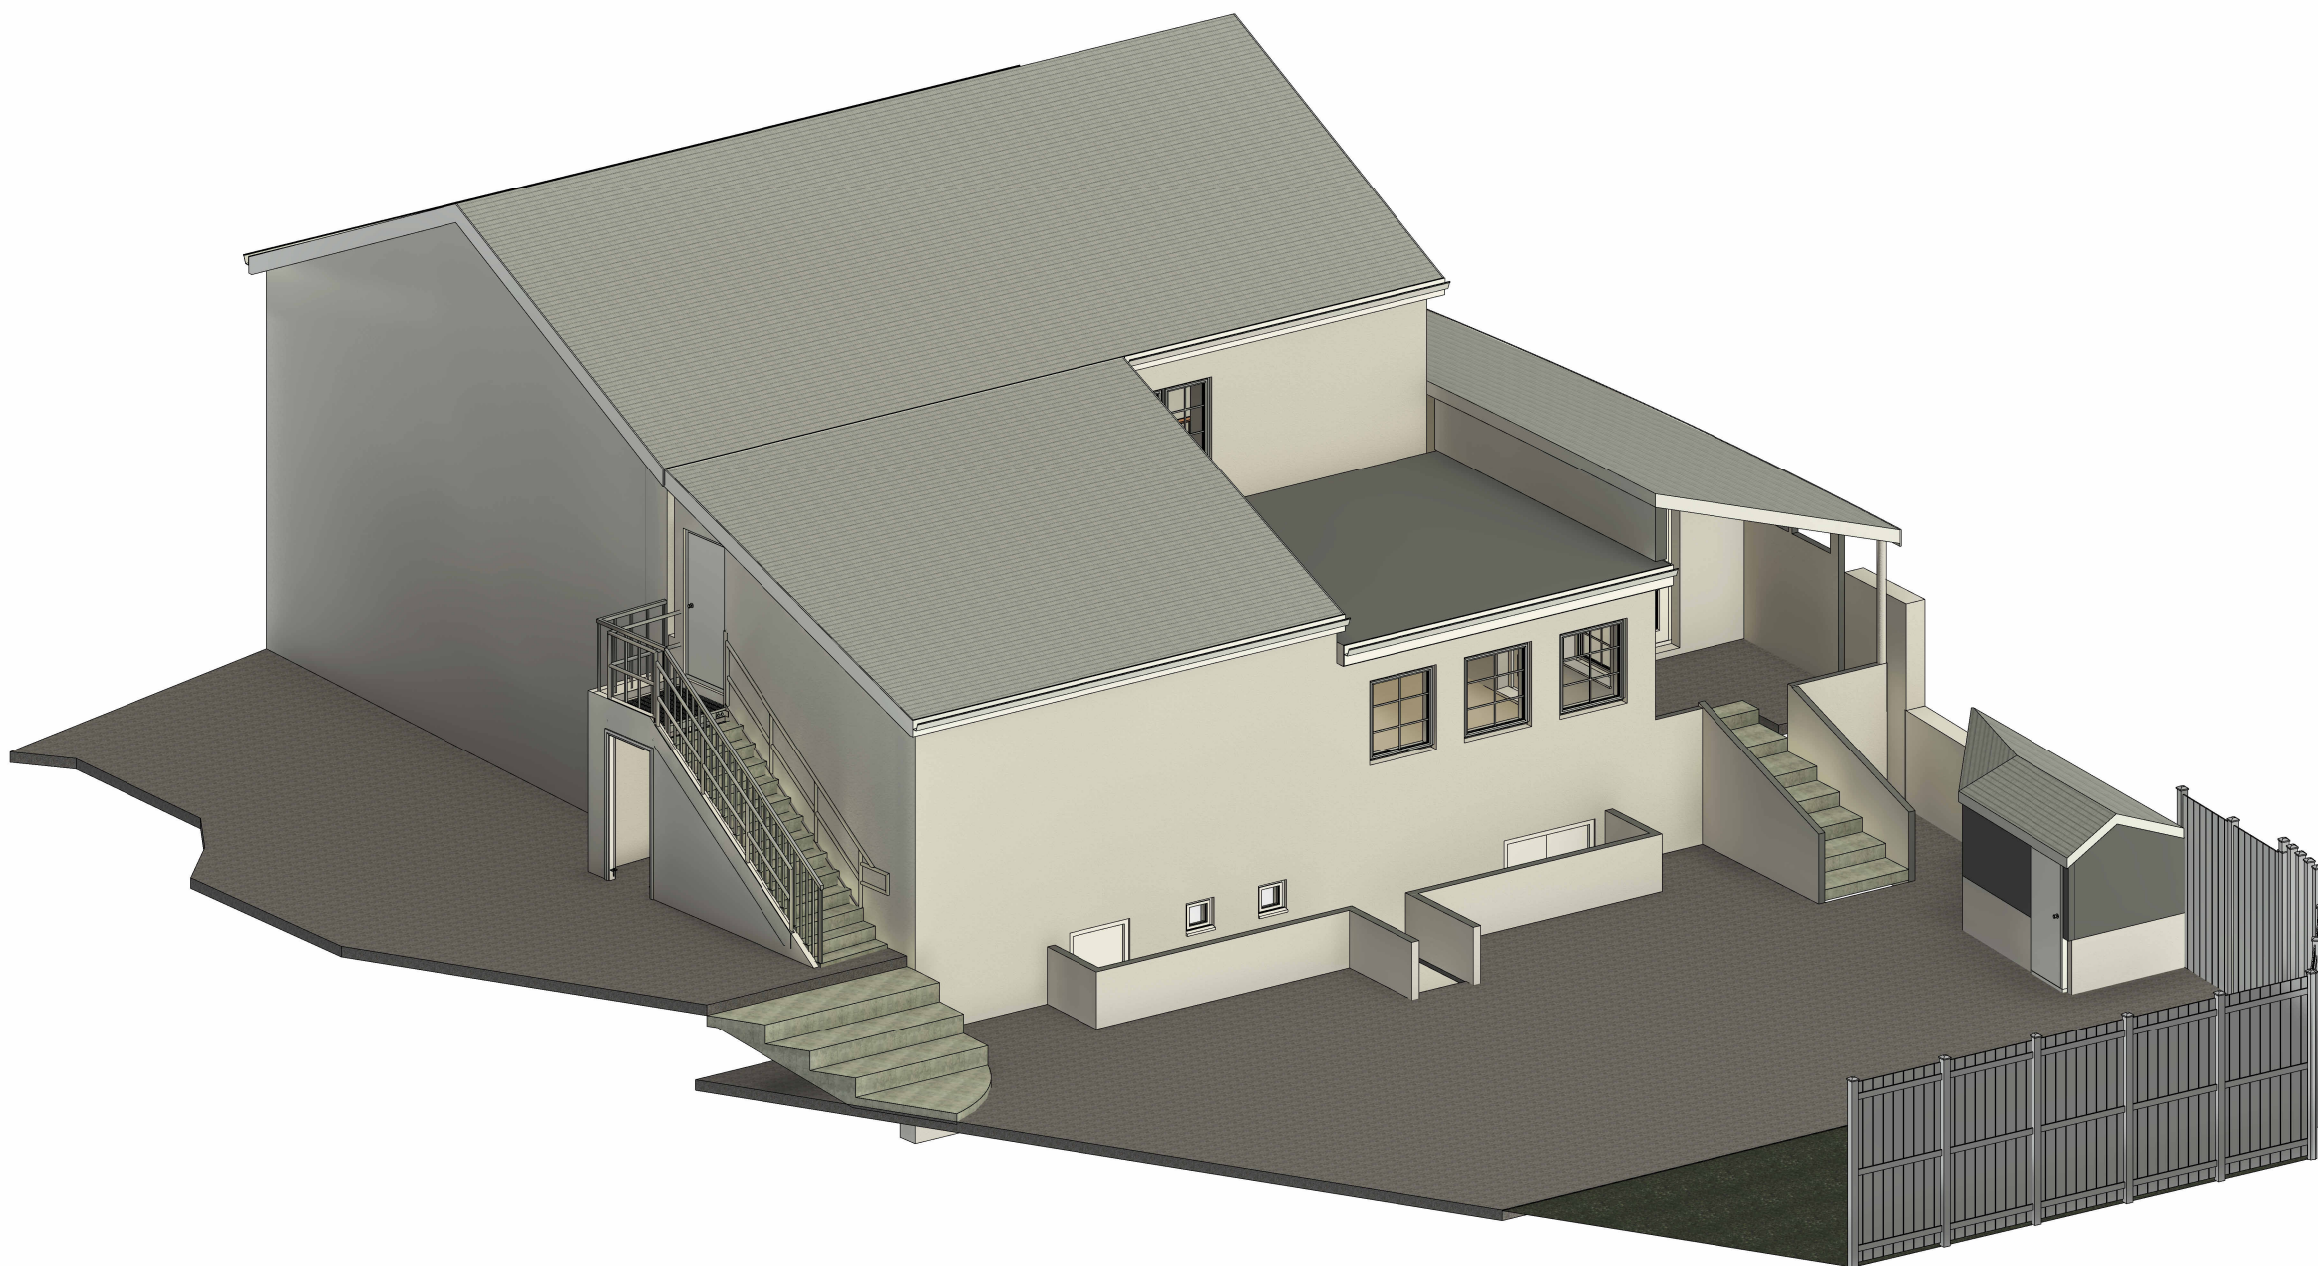

1 Existing Illustration

INDIGO DESIGN (Part of 3dcadwales Ltd) 5 Ashlea Drive,
Merthyr Tydfil, CF47 0NY Tele 01685 385746 Mob -
07940913216 Email: philip@3dcadwales.co.uk

This Drawing is Copyright,
Dimensions to be checked
on site and not scaled from
this drawing



PURPOSE OF ISSUE

DRWAING NUMBER

Planning Approval

RS-09

PROJECT: Canopy to rear, fixed seating and new
wall

SHEET

Existing Illustration

Address


Red Spice, 1 Bethesda St, Merthyr
Tydfil CF47 8LL.

Checked by
JH

Drawn by
PH

Scale (@ A3)

Rev No	Description	Date
A	Issue	6/06/2021
B	Scheme Reduced	28/07/2021
C	Boundary annotated	02/02/2022

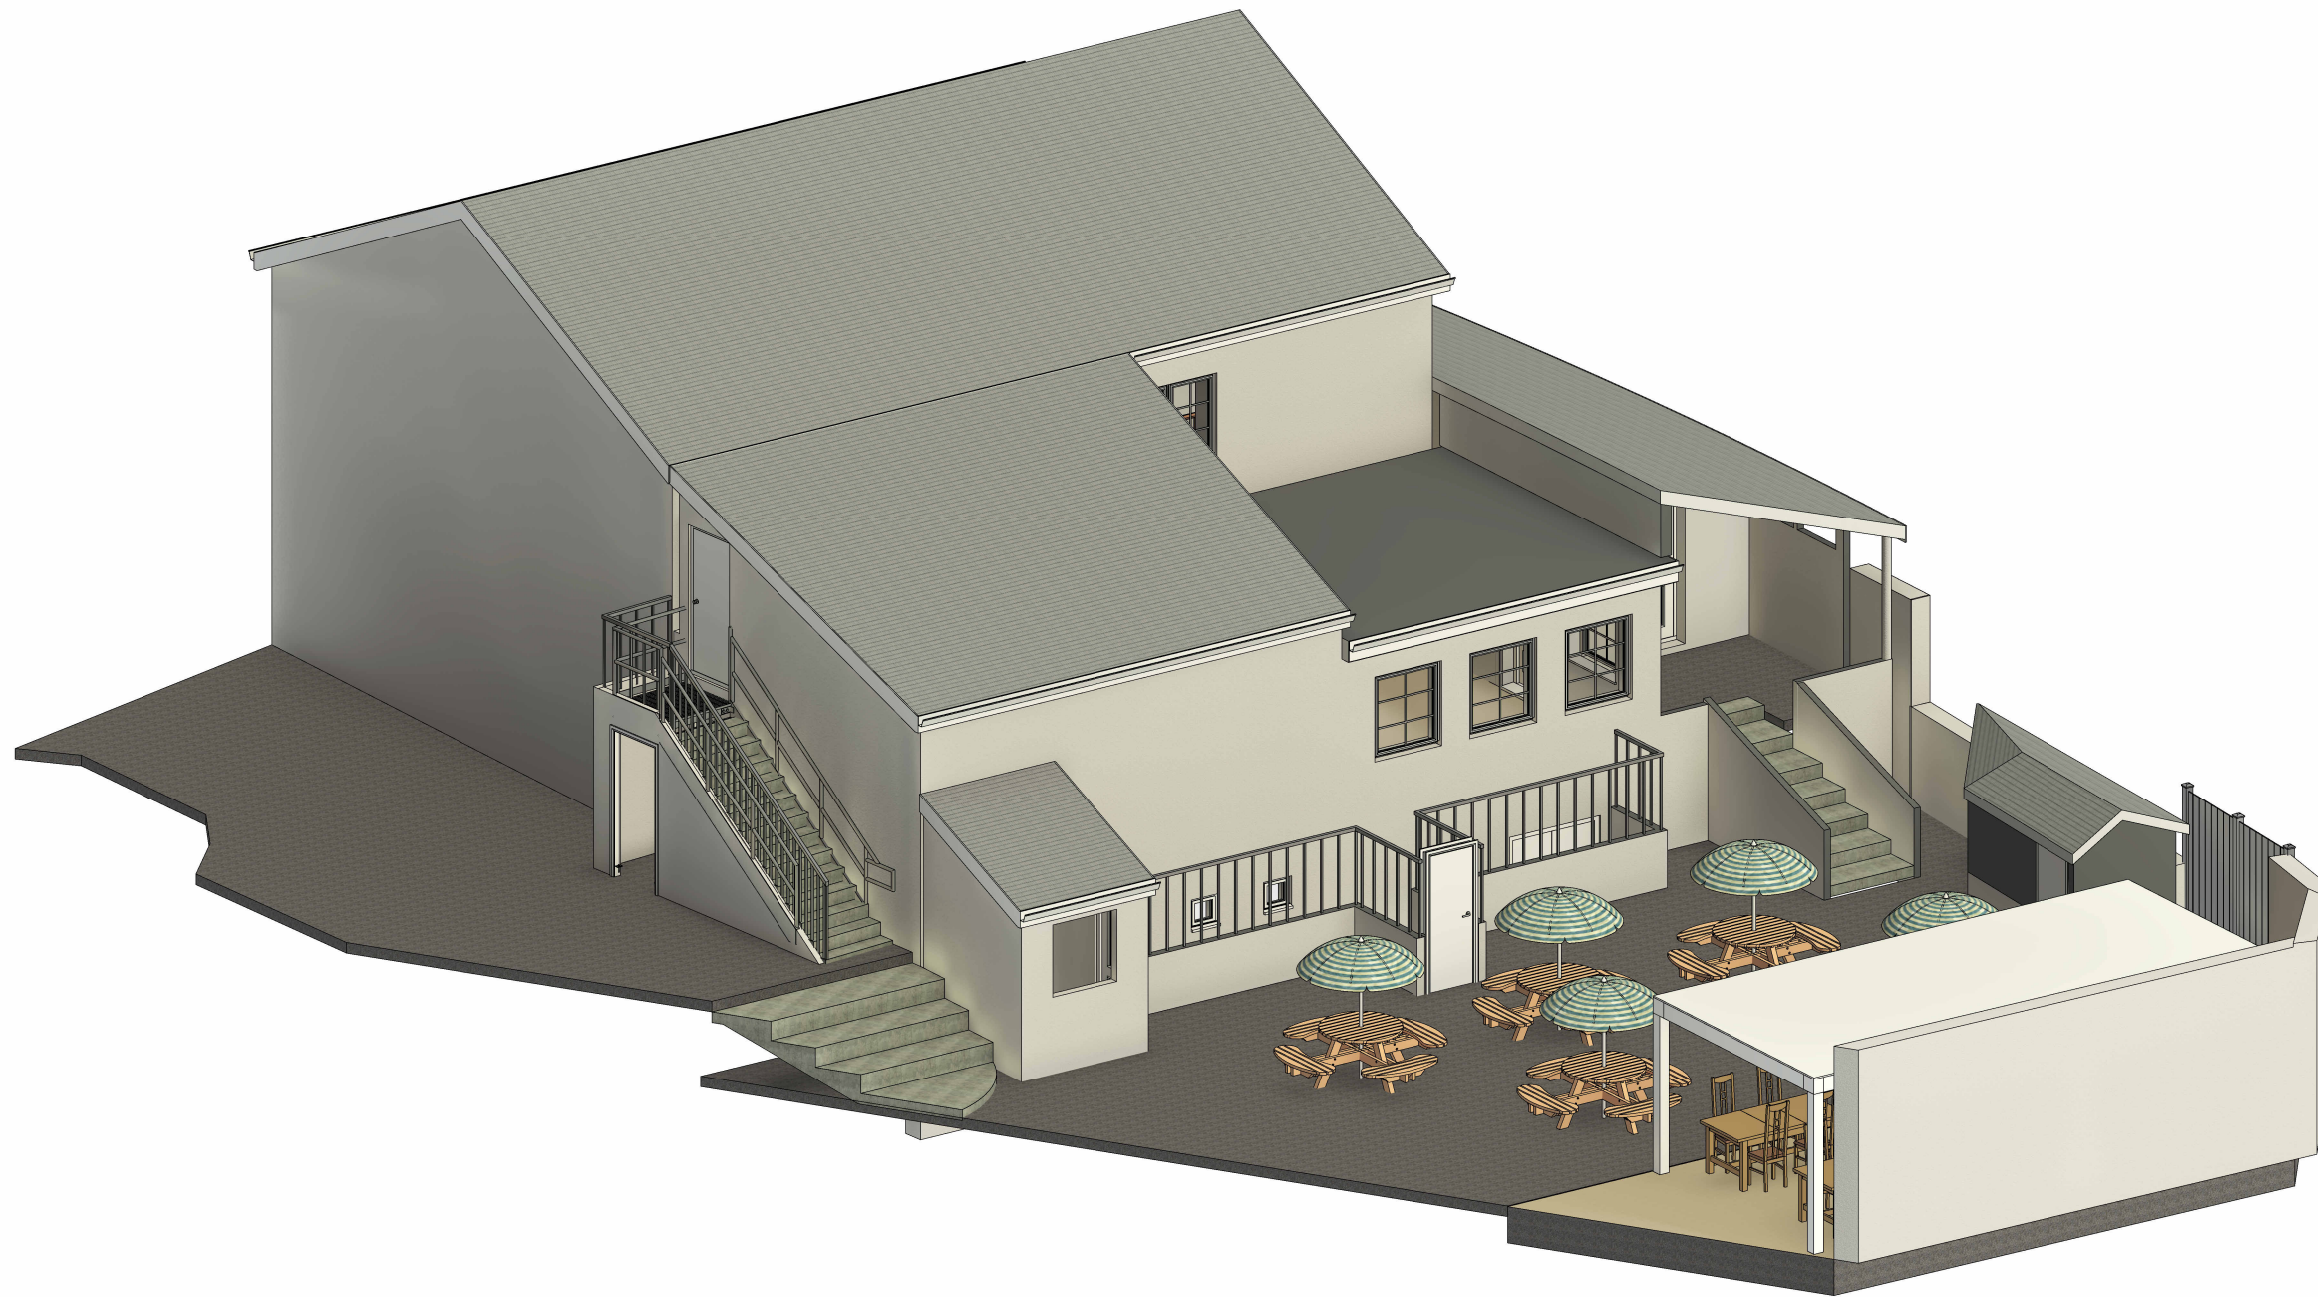

1 Proposed Illustration

INDIGO DESIGN (Part of 3dcadwales Ltd) 5 Ashlea Drive,
Merthyr Tydfil, CF47 0NY Tele 01685 385746 Mob -
07940913216 Email: philip@3dcadwales.co.uk

This Drawing is Copyright,
Dimensions to be checked
on site and not scaled from
this drawing



PURPOSE OF ISSUE	DRWAING NUMBER
Planning Approval	RS-10

PROJECT: Canopy to rear, fixed seating and new wall

SHEET	Proposed Illustration
-------	-----------------------

Address	Red Spice, 1 Bethesda St, Merthyr Tydfil CF47 8LL.
---------	--

Checked by	Drawn by	Scale (@ A3)
JH	PH	

Rev No	Description	Date
A	Issue	6/06/2021
B	Scheme Reduced	28/07/2021
C	Boundary annotated	02/02/2022