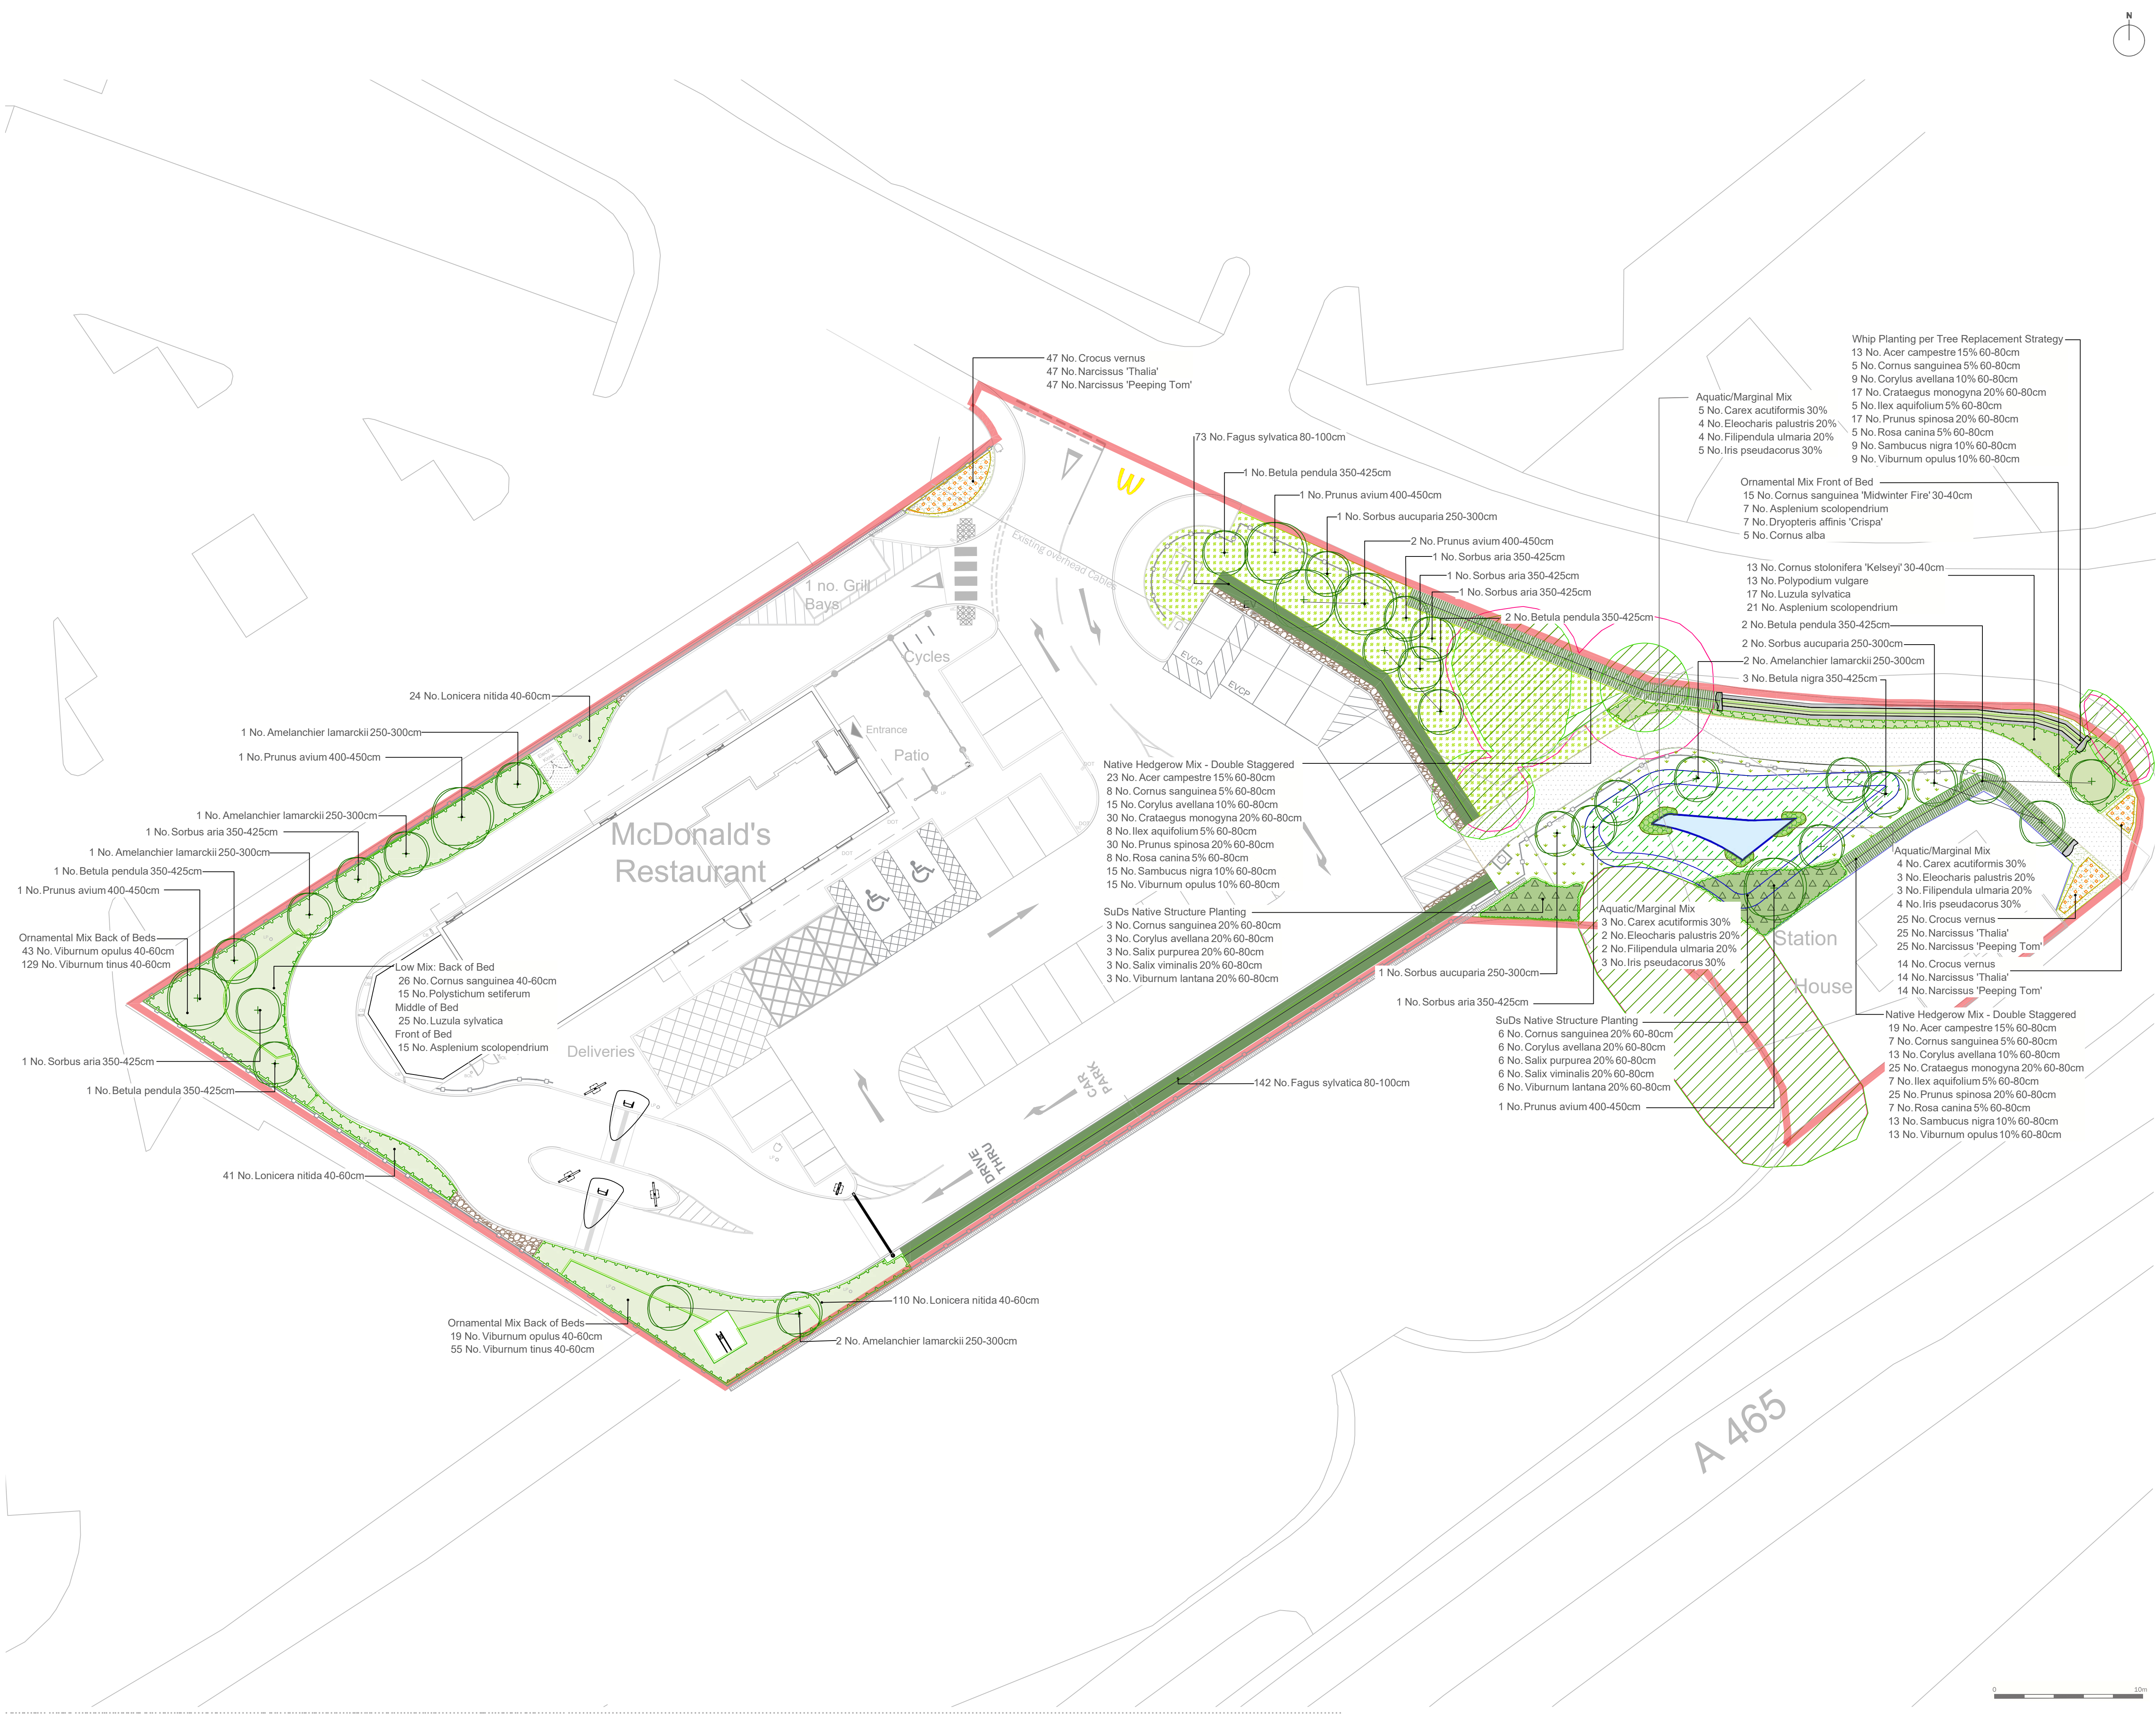


- Site Boundary**
- Existing Trees/Groups to be Retained**
In Accordance with BS5837
Refer to the Arboricultural Report
- Existing Vegetation to be Retained**
In Accordance with BS5837
Refer to the Arboricultural Report
- Proposed Tree**
- Proposed Formal Hedgerow Planting**
Topsoil Depth: 450mm
Mulch: 75mm Depth Bark Mulch
- Proposed Native Hedgerow Planting**
Topsoil Depth: 450mm
Mulch: 75mm Depth Bark Mulch
- Proposed Amenity Grass**
Product: TBC or Similar Approved
Supplier: Rolawn
Topsoil Depth: 150mm
- Proposed Species-rich Meadow Grass**
Product: EM1 Basic General Purpose Meadow Mixture
Supplier: Emorsgate Seeds
Sowing rate: 4g/m² Topsoil Depth: 150mm
- Proposed Flowering Lawn**
Product: EL1 Flowering Lawn Mixture
Supplier: Emorsgate Seeds
Sowing rate: 4g/m² Topsoil Depth: 150mm
- Proposed Wetland Grass (TO ATTENUATION BANKS)**
Product: EP1 Pond Edge Mix
Supplier: Emorsgate Seeds
Sowing rate: 4g/m²
- Proposed Ornamental Shrub Planting**
Topsoil Depth: 450mm
Mulch: 75mm Depth Bark Mulch
- Proposed Native Shrub Planting**
Topsoil Depth: 450mm
Mulch: Judy/Hessian Mulch Mats
Density: 4-6 per sqm
- Proposed Marginal/Aquatic Planting**
- Proposed Permanently Wet/Pond Area**
Lined Section to Basin. Refer to Engineering Drawings for Information
- Proposed Bulb Planting**
- Proposed Ornamental Gravel**
Product: Golden Gravel 20-30mm diameter, or similar approved, to be laid over a Weed Suppressor Membrane

EDP designs are assessed for any significant risks under the Construction (Design and Management) Regulations 2015 and provided in a separate Design Risk Register. All risk identification matters are to be interpreted in conjunction with any other designs and coordinated by the Principal Designer (CDM).

This drawing is to be read in conjunction with all other drawings and specifications within the package. These drawings have been prepared for design development and costing purposes only. All dimensions in millimetres unless otherwise specified. Do not scale off this drawing, except for planning purposes. Written dimensions to be taken only. EDP will accept no responsibility for errors by others in interpretation of the drawings. EDP is not responsible for any errors or omissions, except where otherwise expressly agreed in writing. EDP shall have no responsibility or liability for any loss direct or consequential. This drawing must not be copied in whole or part without prior written consent from EDP.

purpose of issue PLANNING		
D	Amendments following LPA comments.	18/12/2025 JWe
C	Amendments following lighting plans and internal QA comments.	08/09/2025 JWe
B	Amendments following client comments.	21/08/2025 JWe
rev	description	date by

client
McDonald's Restaurants Ltd

project title
**McDonalds Merthyr Tydfil
Heads of the Valleys Road**

drawing title
Detailed Planting Plan

date **18 DECEMBER 2025** drawn by **JWe**
drawing number **edp9069_d012d** checked **HMc**
scale **1:200 @ A1** QA **JFr**