


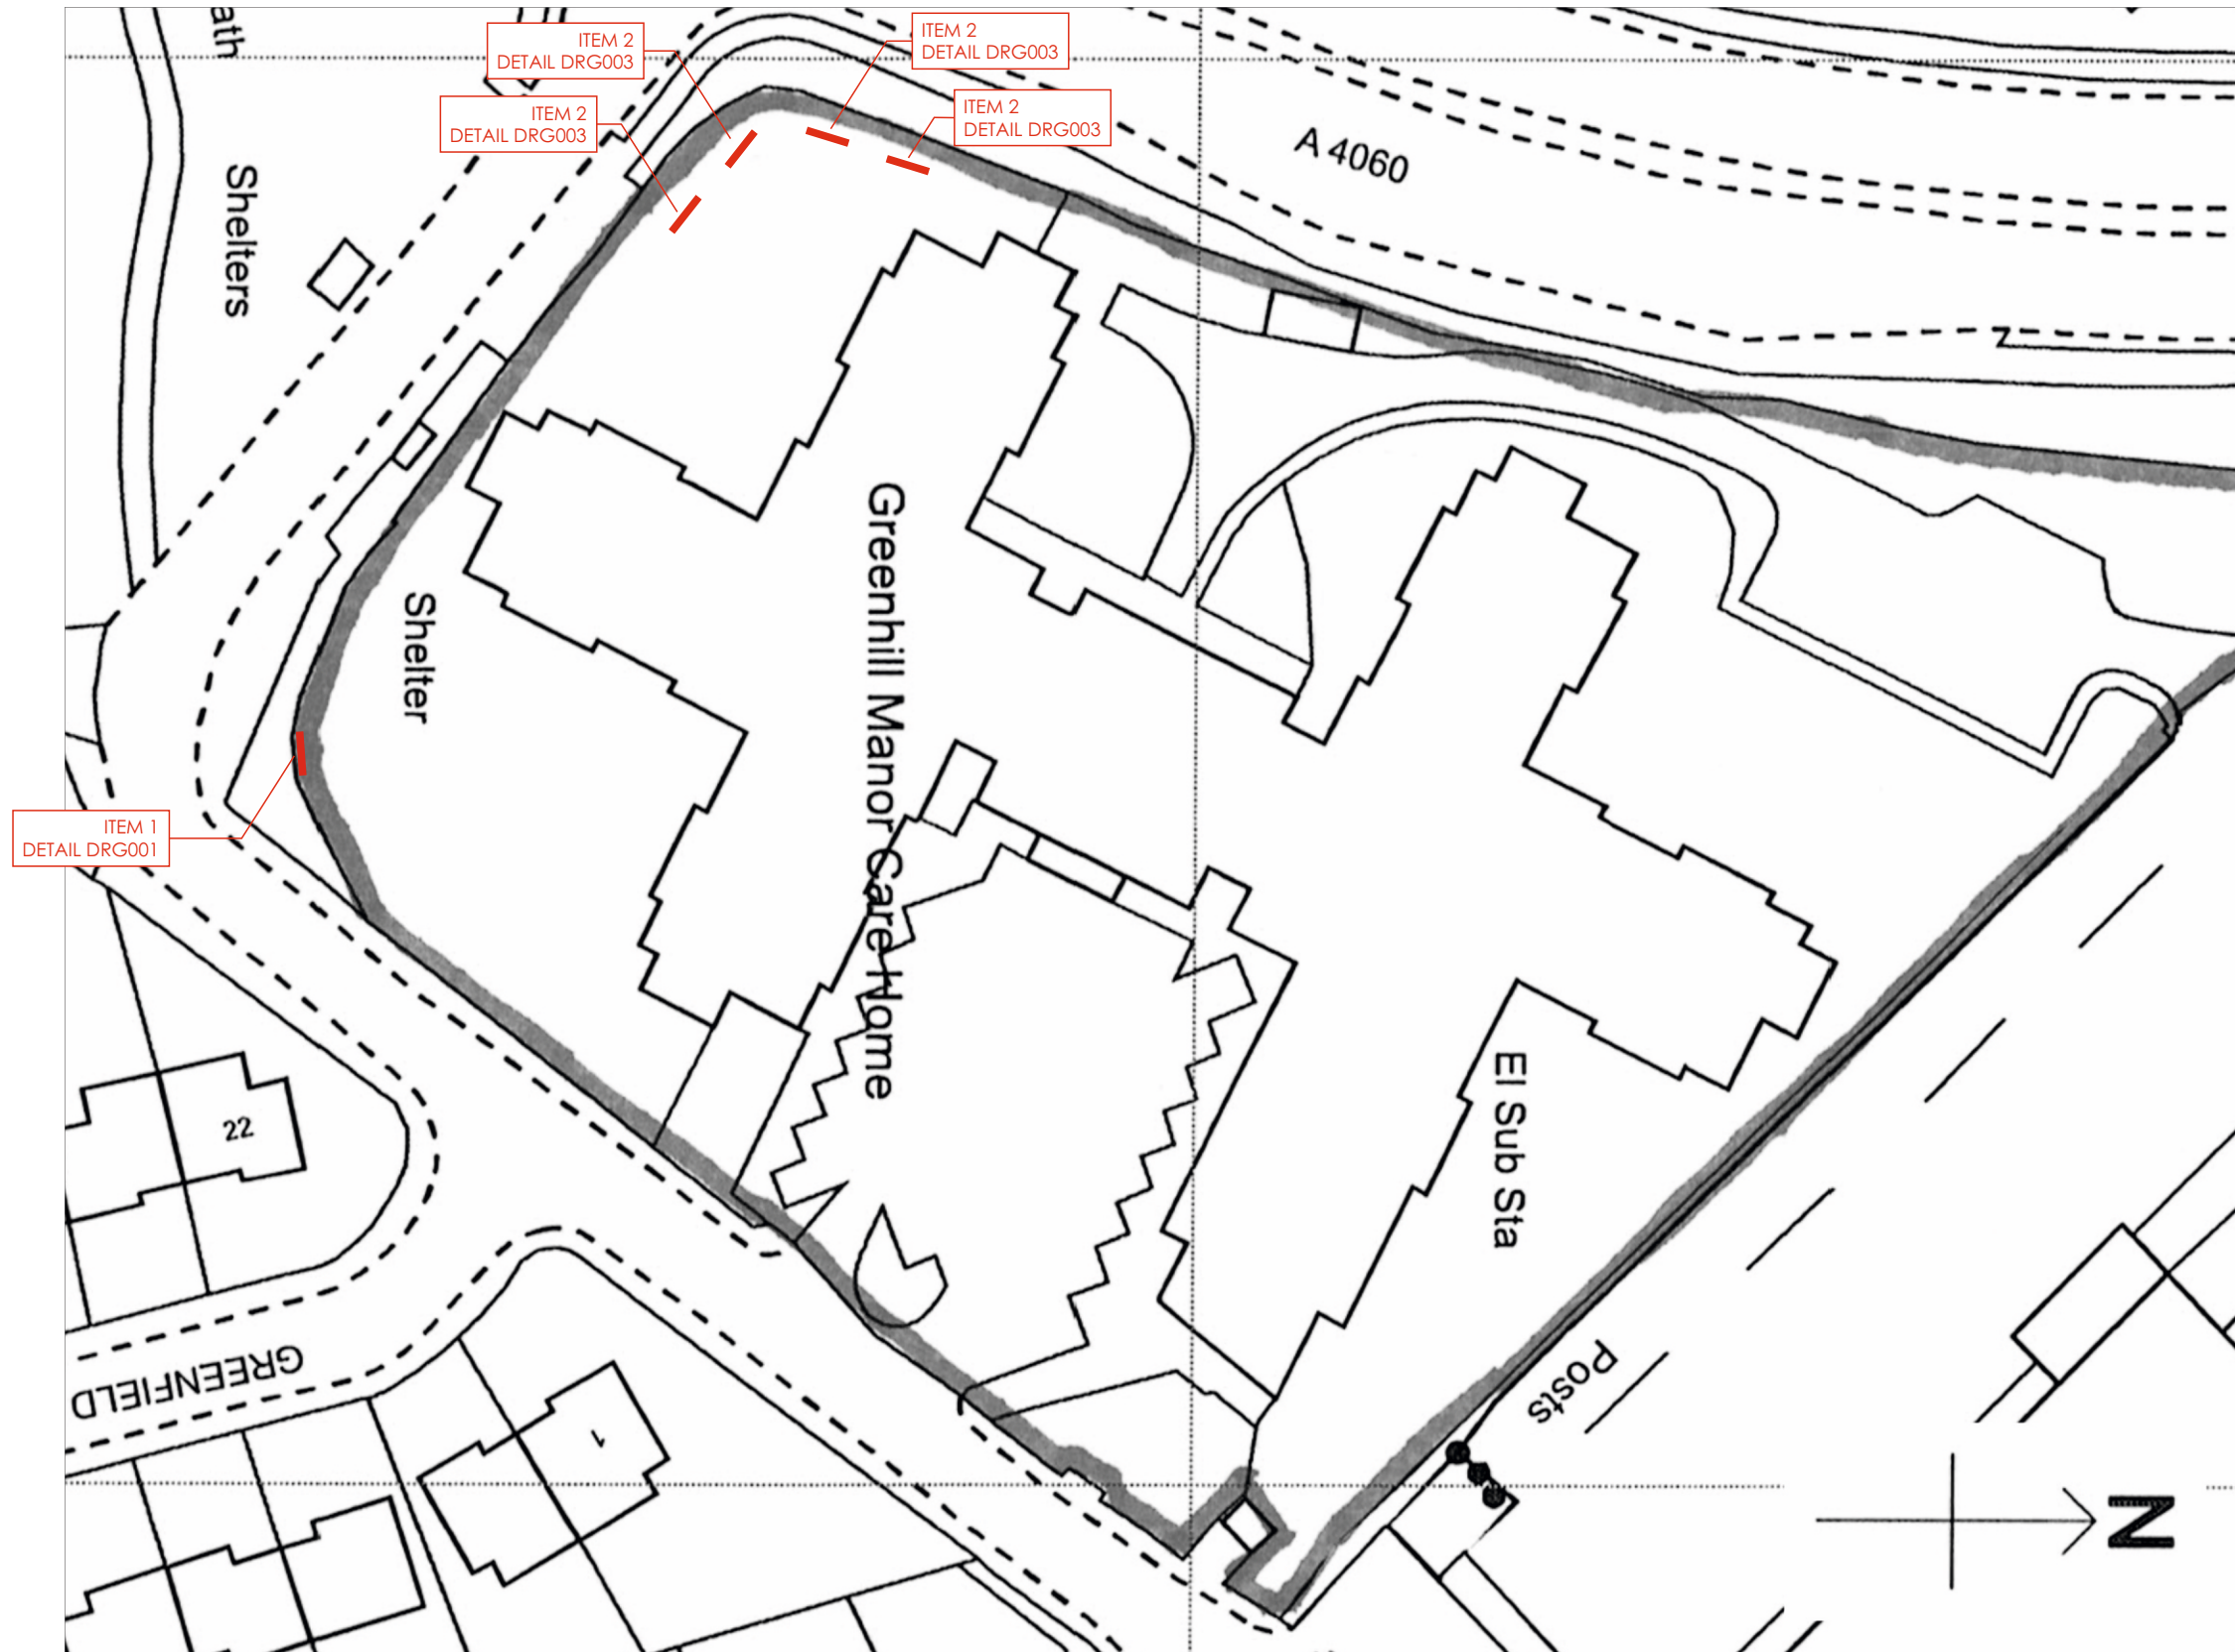


 


SCALE 1:500		SITE PLAN, SIGNAGE LOCATIONS											
CLIENT/JOB NO.		REVISIONS				ISSUE NO.	PM	DRAWN	CHK	SURVEY	DESIGN HOUSE	GRAFFITI DESIGN SIGNMAKERS SINCE 1976	
HALLMARK CARE HOMES						A01-02	SH	LG	RB	SH	SWIFF BUSINESS PARK		
JOB TITLE/SITE						INITIAL DRAWING		SCALE/S AT A3			BROAD OAK		
GREENHILL MANOR/DUFFRYN ROAD, PENTREBACH, MERTHYR TYDFIL						13.02.2025		1:500			EAST SUSSEX		
											TN21 8UP		
DRAWING NUMBER	DRAWING TITLE					FILE REFERENCE					GRAFFITI DESIGN INTERNATIONAL LTD OWNS THE COPYRIGHT OF THIS DRAWING. REPRODUCTION OF THIS DRAWING OR ANY PART THEREOF WITHOUT WRITTEN PERMISSION FROM GRAFFITI DESIGN INTERNATIONAL LTD WILL BE SUBJECT TO A MINIMUM CHARGE OF £150 FOR COPYRIGHT INFRINGEMENT		
DRG001	PROPOSED SIGNAGE LAYOUT					\\GRAFFITI-SERVER\media2\PROJECTS - GRAFFITI\Hallmark\Hallmark - Greenhill Manor\2025\DRAWINGS					ALL DIMENSIONS ARE IN MILLIMETRES UNLESS OTHERWISE STATED PLEASE CHECK ALL DETAILS ARE ACCURATE BEFORE PRODUCTION		GRAFFITIDESIGN.CO.UK

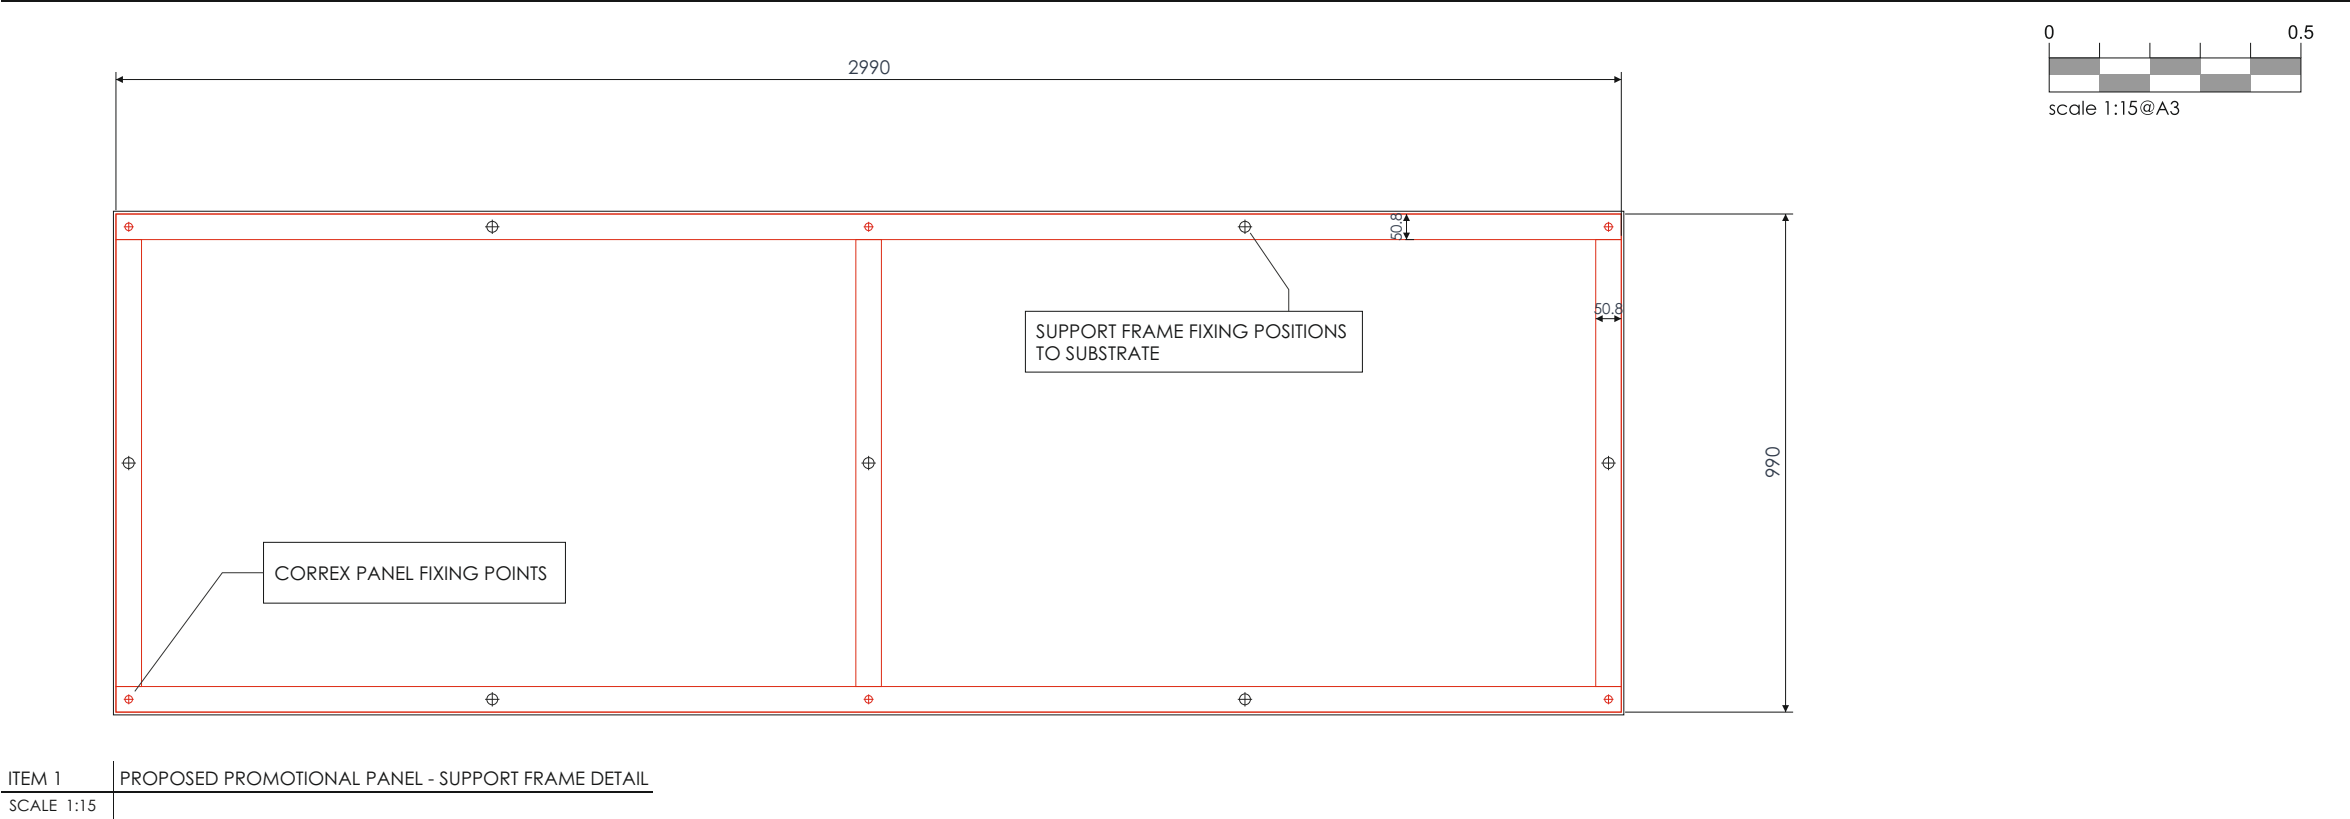

ITEM 1 | PROPOSED PROMOTIONAL PANEL - SUPPORT FRAME DETAIL
SCALE 1:15

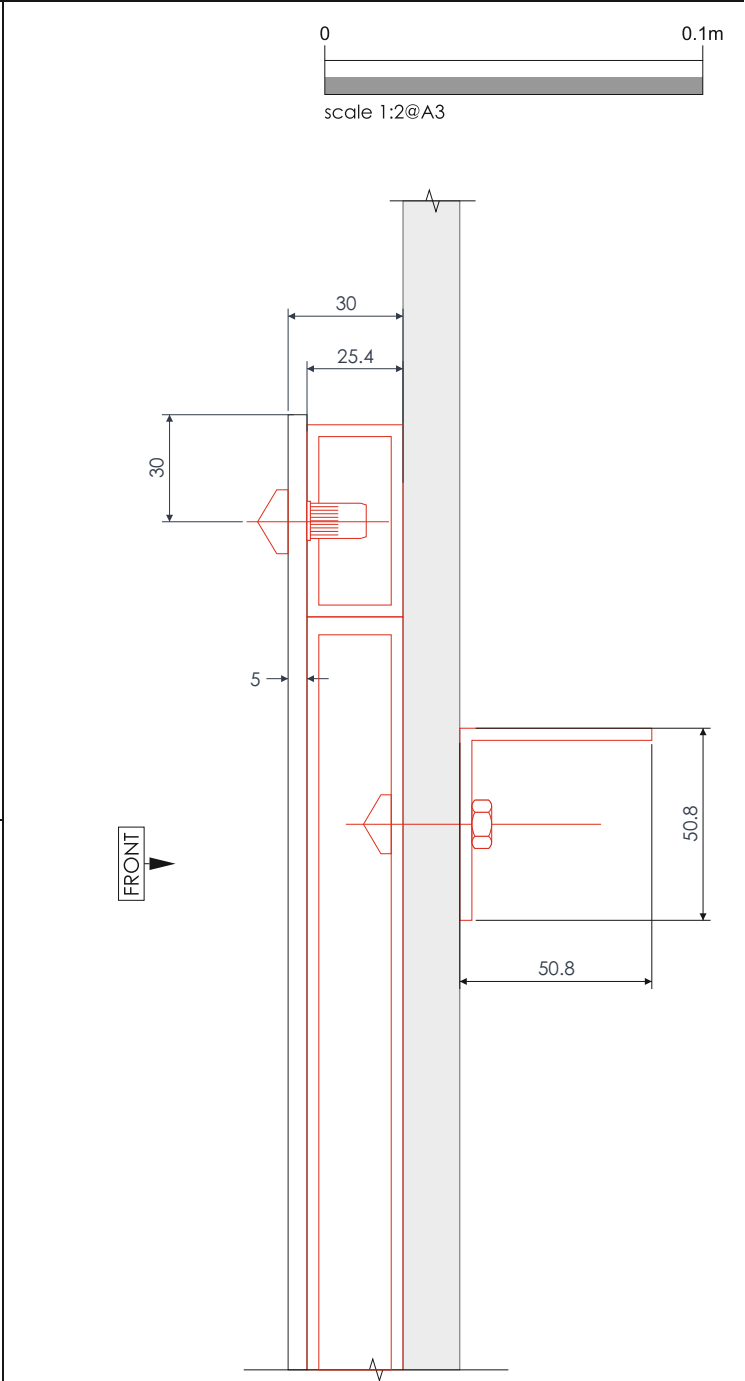

ITEM 1 | TYPICAL SUPPORT FRAME FIXING DETAIL
SCALE 1:2

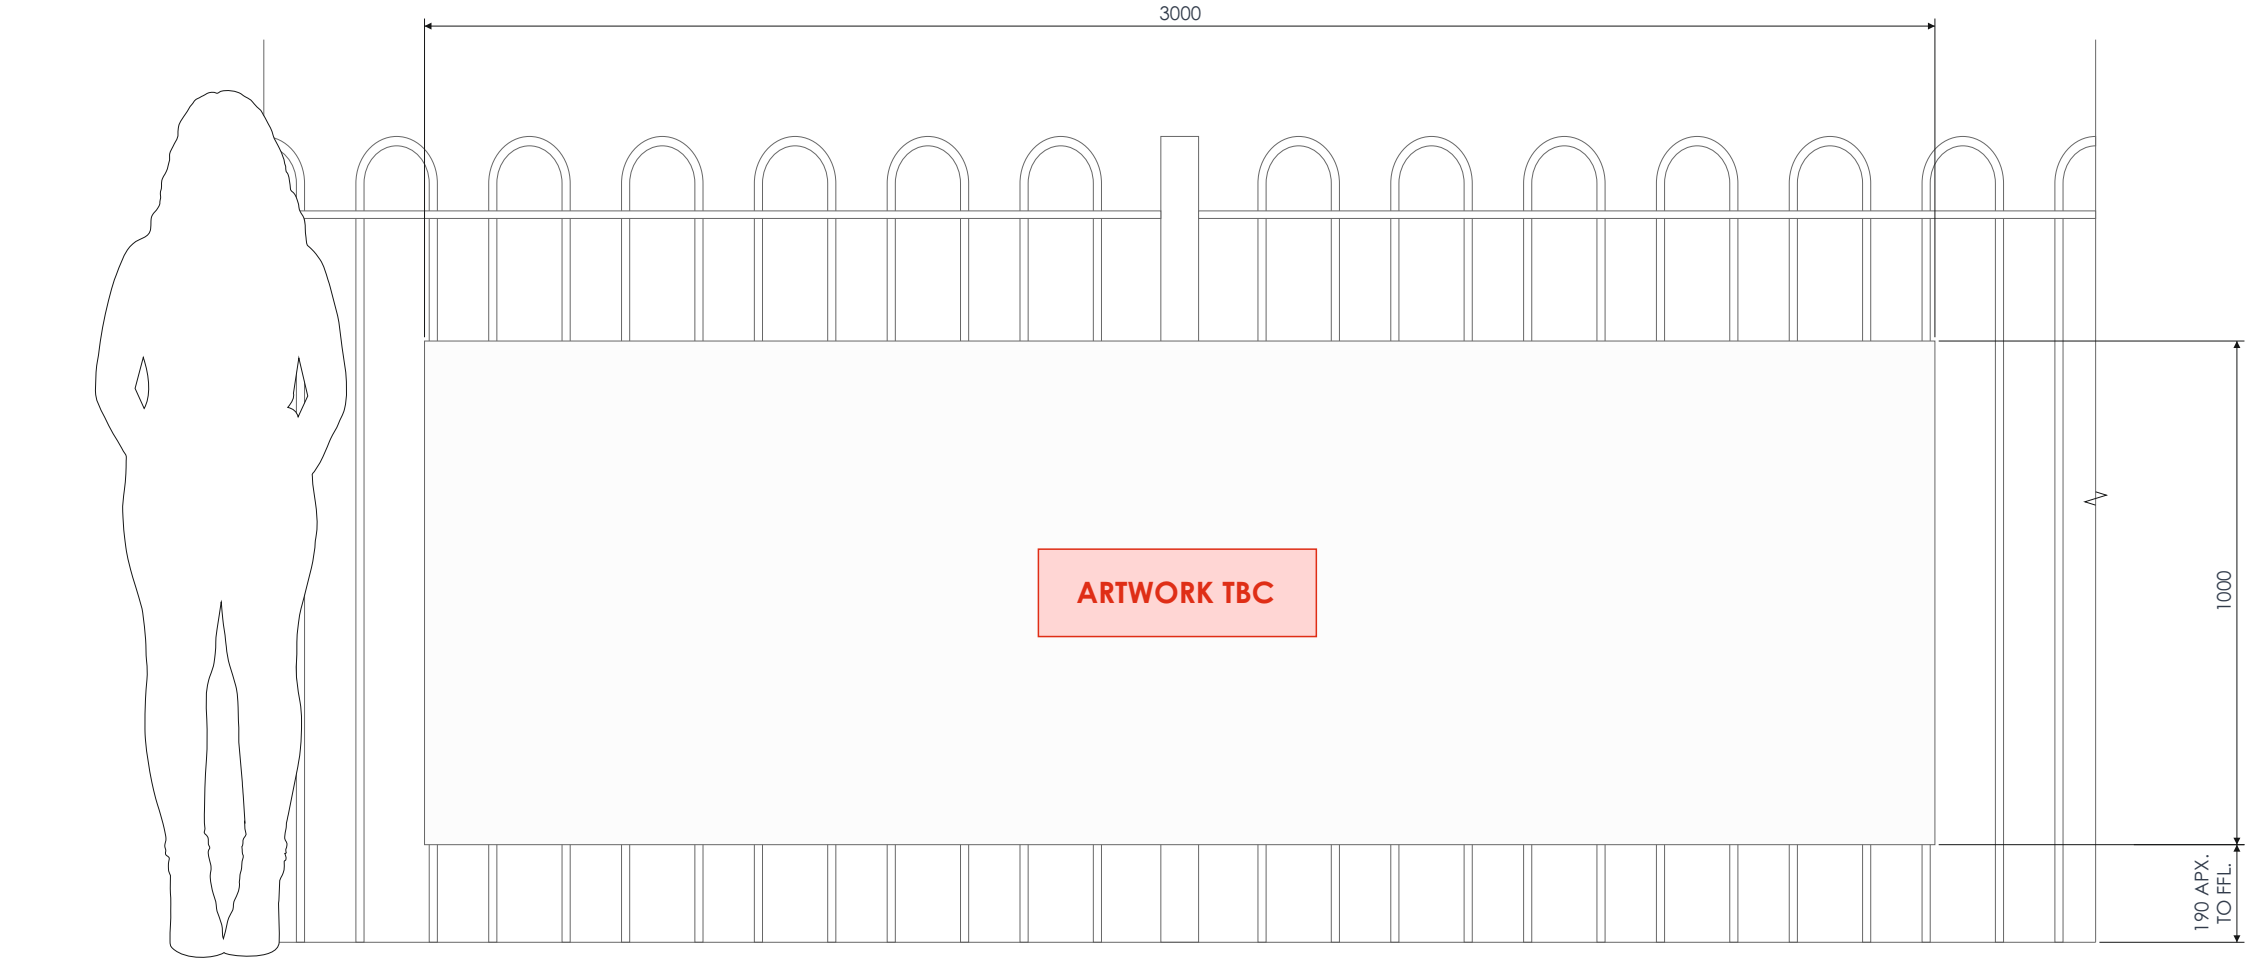

ITEM 1 | PROPOSED PROMOTIONAL PANEL SIGNAGE
SCALE 1:15

FLAT PANEL SPEC				PROD FILES
FACE PANEL	3/5MM CORREX BOARD	FINISH	DIRECT TO MEDIA PRINT	
FIXINGS	6NO. M5X30MM PAN HEAD FIXINGS TO RIV-NUTS WITHIN SUPPORT FRAME			
PRINT DETAIL	DIRECT TO TO MEDIA PRINTED, MATT FINISH			
SUPPORT FRAME	2X1" ALUMINIUM SHS BOX SECTION LADDER FRAME PAINT FINISH RAL9005 SG BLACK			
UNIT FIXINGS	SCREW FIX THROUGH SUPPORT FRAME, TO BE NUTTED BEHIND FENCE TO 2X2X1/8" ALU. ANGLES			
QUANTITY	1NO. UNIT			
OTHER DETAIL				

CLIENT/JOB NO.		REVISIONS			ISSUE NO.	PM	DRAWN	CHK	SURVEY	DESIGN HOUSE SWIFE BUSINESS PARK BROAD OAK EAST SUSSEX TN21 8UP (01435) 866763 SALES@GRAFFITIDESIGN.CO.UK	GRAFFITI DESIGN SIGNMAKERS SINCE 1976	
HALLMARK CARE HOMES					A01-02	SH	LG	RB	SH			
JOB TITLE/SITE					INITIAL DRAWING		SCALE/S AT A3					
GREENHILL MANOR/DUFFRYN ROAD, PENTREBACH, MERTHYR TYDFIL					17.01.2025		1:15, 1:2					
DRAWING NUMBER	DRAWING TITLE				FILE REFERENCE					GRAFFITI DESIGN INTERNATIONAL LTD OWNS THE COPYRIGHT OF THIS DRAWING. REPRODUCTION OF THIS DRAWING OR ANY PART THEREOF WITHOUT WRITTEN PERMISSION FROM GRAFFITI DESIGN INTERNATIONAL LTD WILL BE SUBJECT TO A MINIMUM CHARGE OF £150 FOR COPYRIGHT INFRINGEMENT	ALL DIMENSIONS ARE IN MILLIMETRES UNLESS OTHERWISE STATED PLEASE CHECK ALL DETAILS ARE ACCURATE BEFORE PRODUCTION	GRAFFITIDESIGN.CO.UK
DRG002	PROPOSED SIGNAGE LAYOUT				\\GRAFFITI-SERVER\media2\PROJECTS - GRAFFITI\Hallmark\Hallmark - Greenhill Manor\2025\DRAWINGS							

