


IN CASE OF DOUBT OR DISCREPANCIES PLEASE REFER TO ARCHITECT FOR INSTRUCTIONS.
USE GIVEN DIMENSIONS ONLY. DO NOT SCALE
THIS DRAWING IS COPYRIGHT.

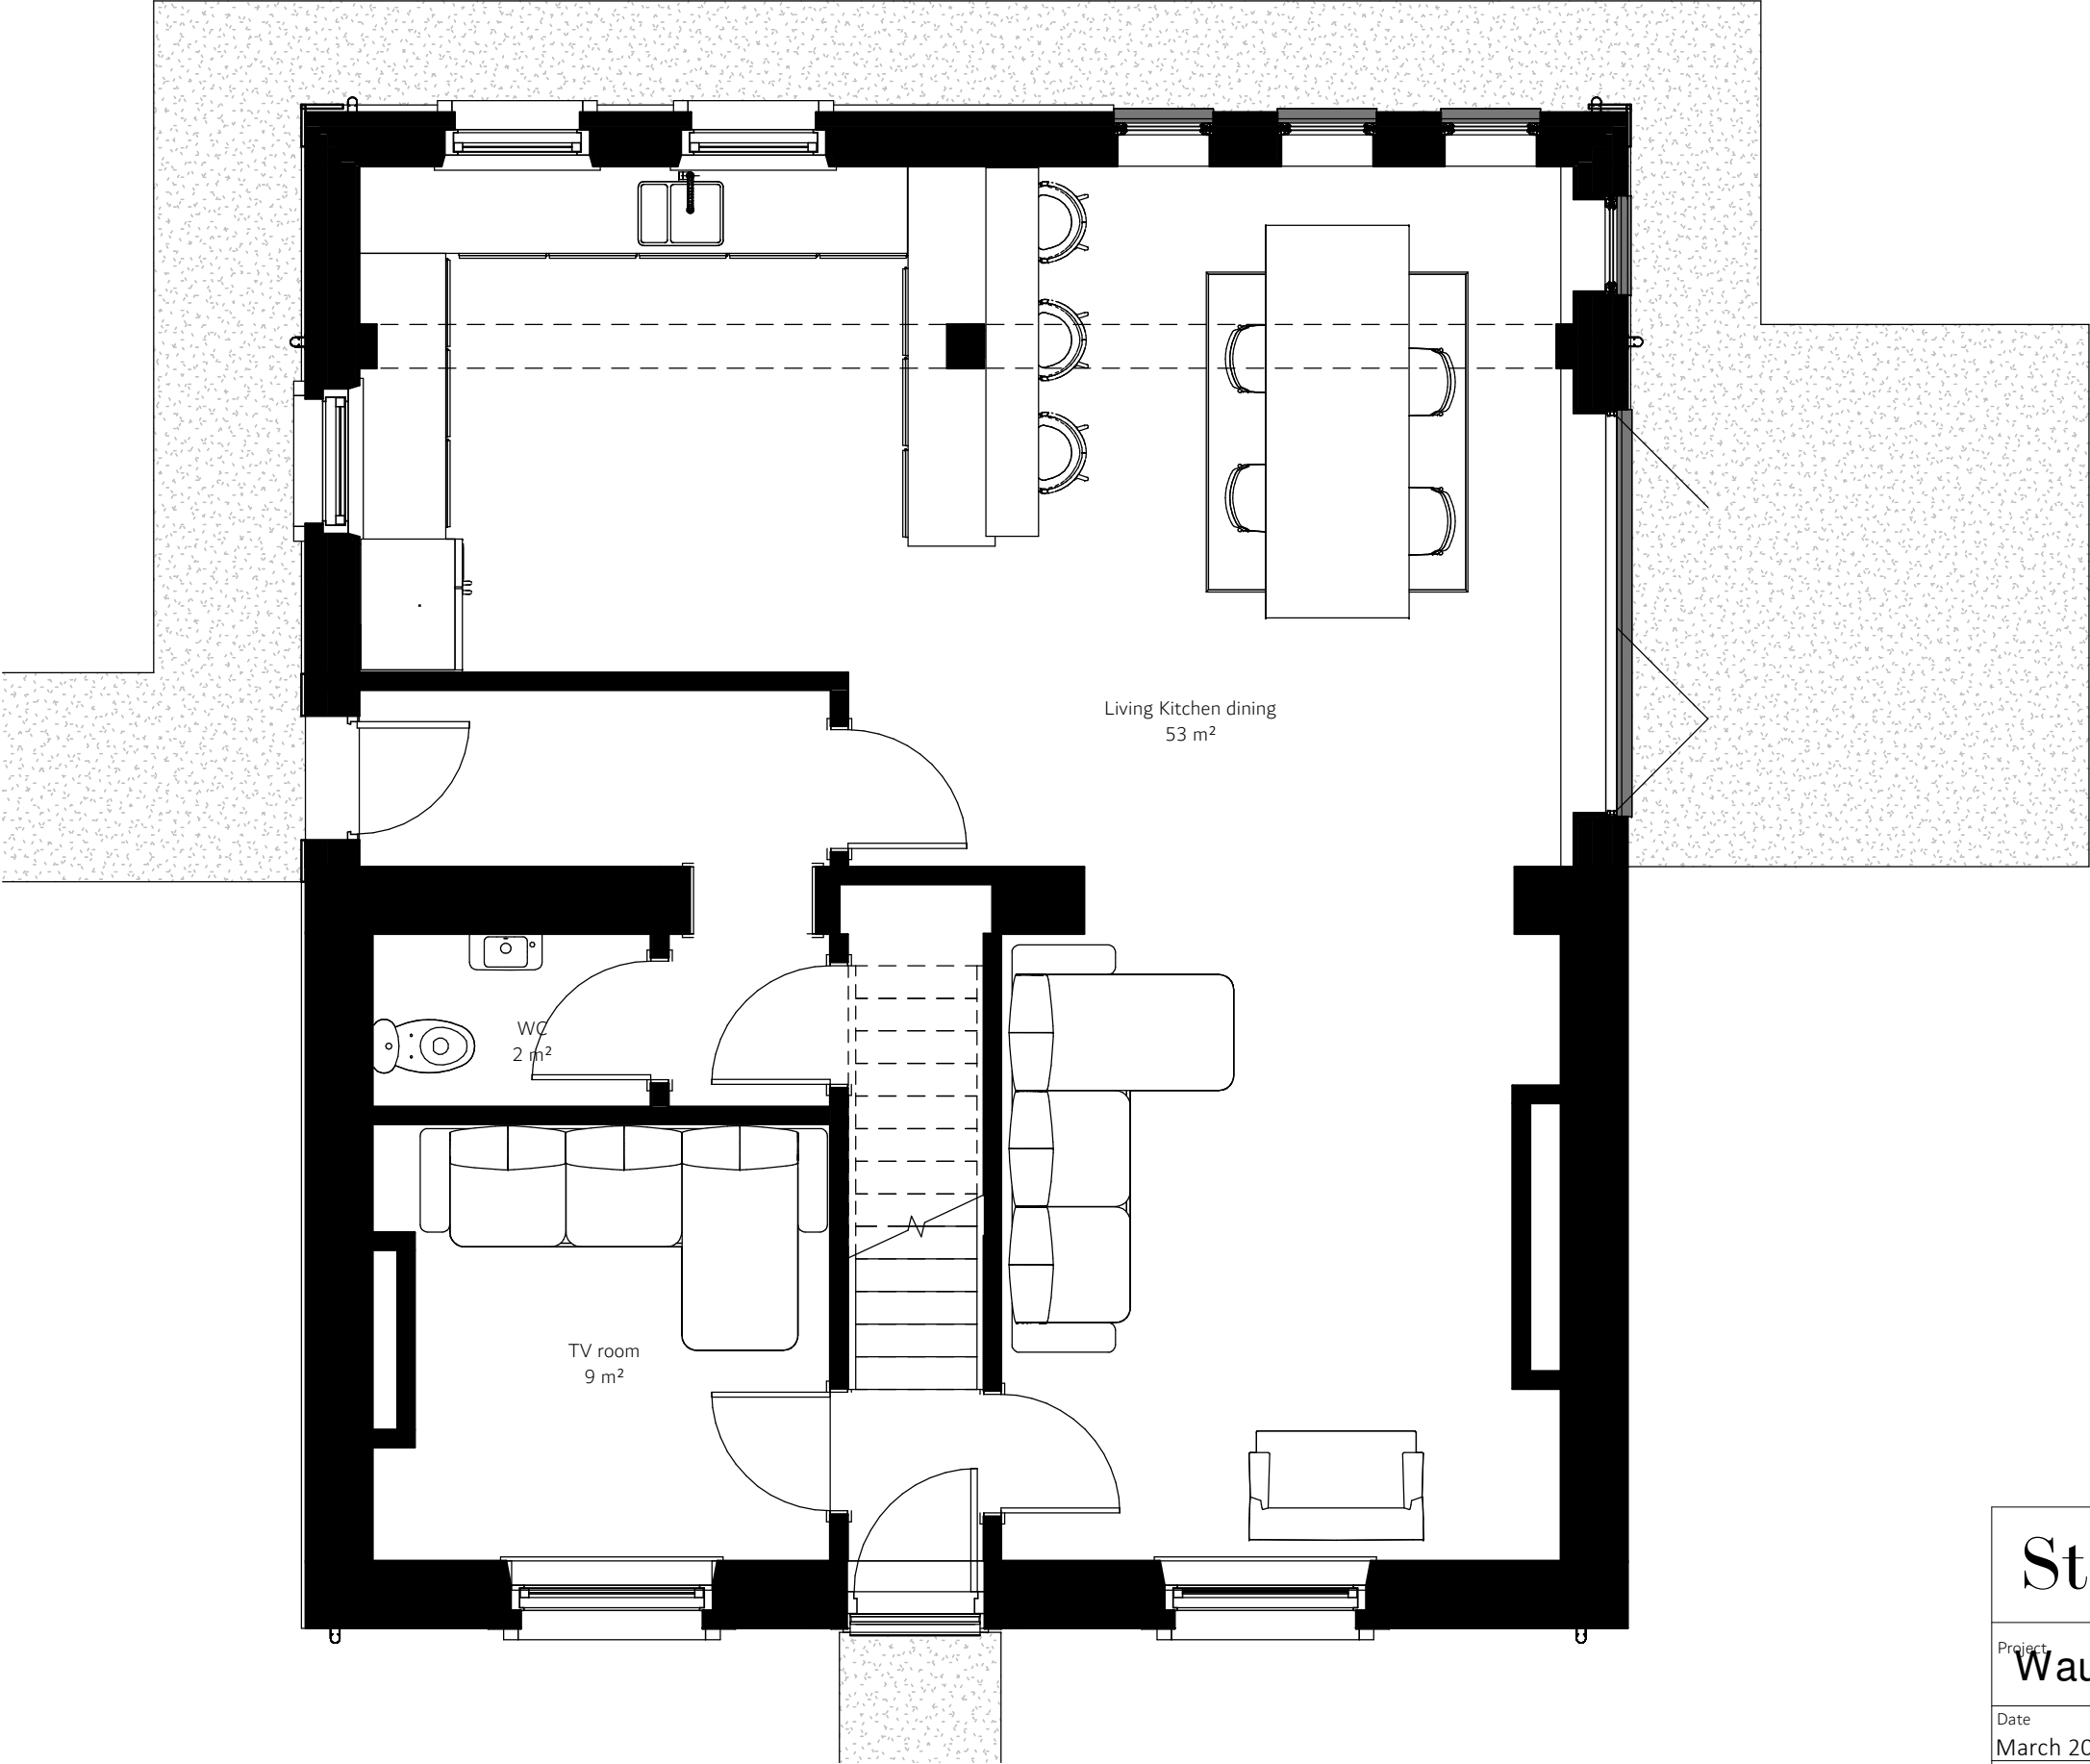

Purpose of Drawing:

PLANNING

Stanwell Architects

Project
WaunFach House, Winch Fawr rd

Date March 2023	Drawing No. A105	Drawn by GCP	Scale (@ A3) 1 : 50
---------------------------	----------------------------	------------------------	-------------------------------

Client Andrea Howe	Drawing Name Proposed Ground Floor Plan	REV
------------------------------	---	-----

gary@stanwellarchitects.co.uk **Tel: 07980 865879**

Company No: 13506844 Reg address: 7 Herbert Terrace, Penarth, CF64 2AH