


IN CASE OF DOUBT OR DISCREPANCIES PLEASE REFER TO ARCHITECT FOR INSTRUCTIONS.
USE GIVEN DIMENSIONS ONLY. DO NOT SCALE
THIS DRAWING IS COPYRIGHT.

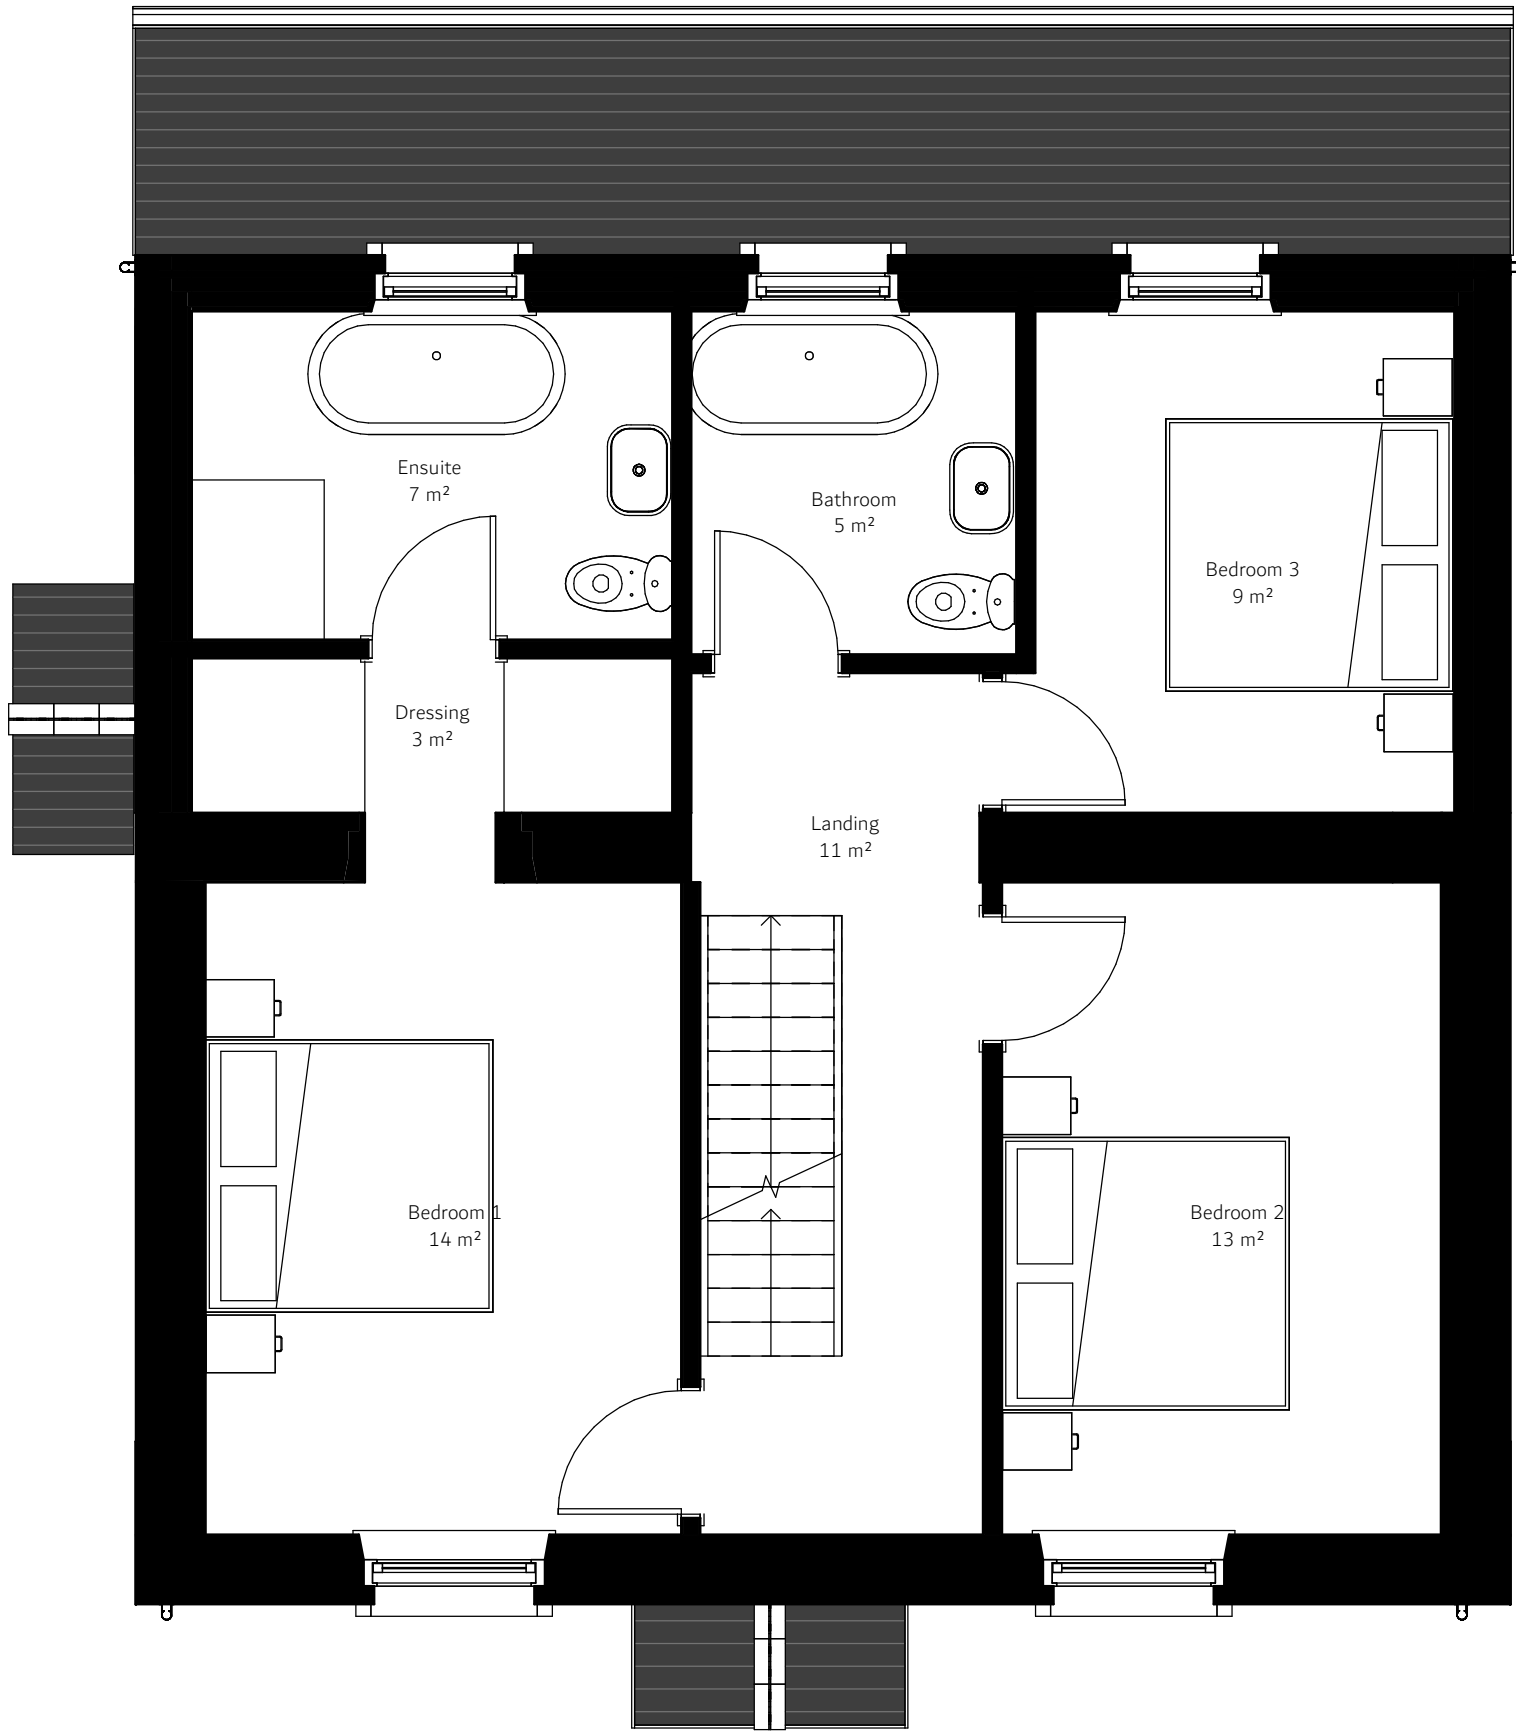

Purpose of Drawing:

PLANNING

Stanwell Architects

Project
WaunFach House, Winch Fawr rd

Date March 2023	Drawing No. A106	Drawn by GCP	Scale (@ A3) 1 : 50
--------------------	---------------------	-----------------	------------------------

Client Andrea Howe	Drawing Name Proposed First Floor Plan	REV
-----------------------	---	-----

gary@stanwellarchitects.co.uk	Tel: 07980 865879
-------------------------------	-------------------

Company No: 13506844 Reg address: 7 Herbert Terrace, Penarth, CF64 2AH