



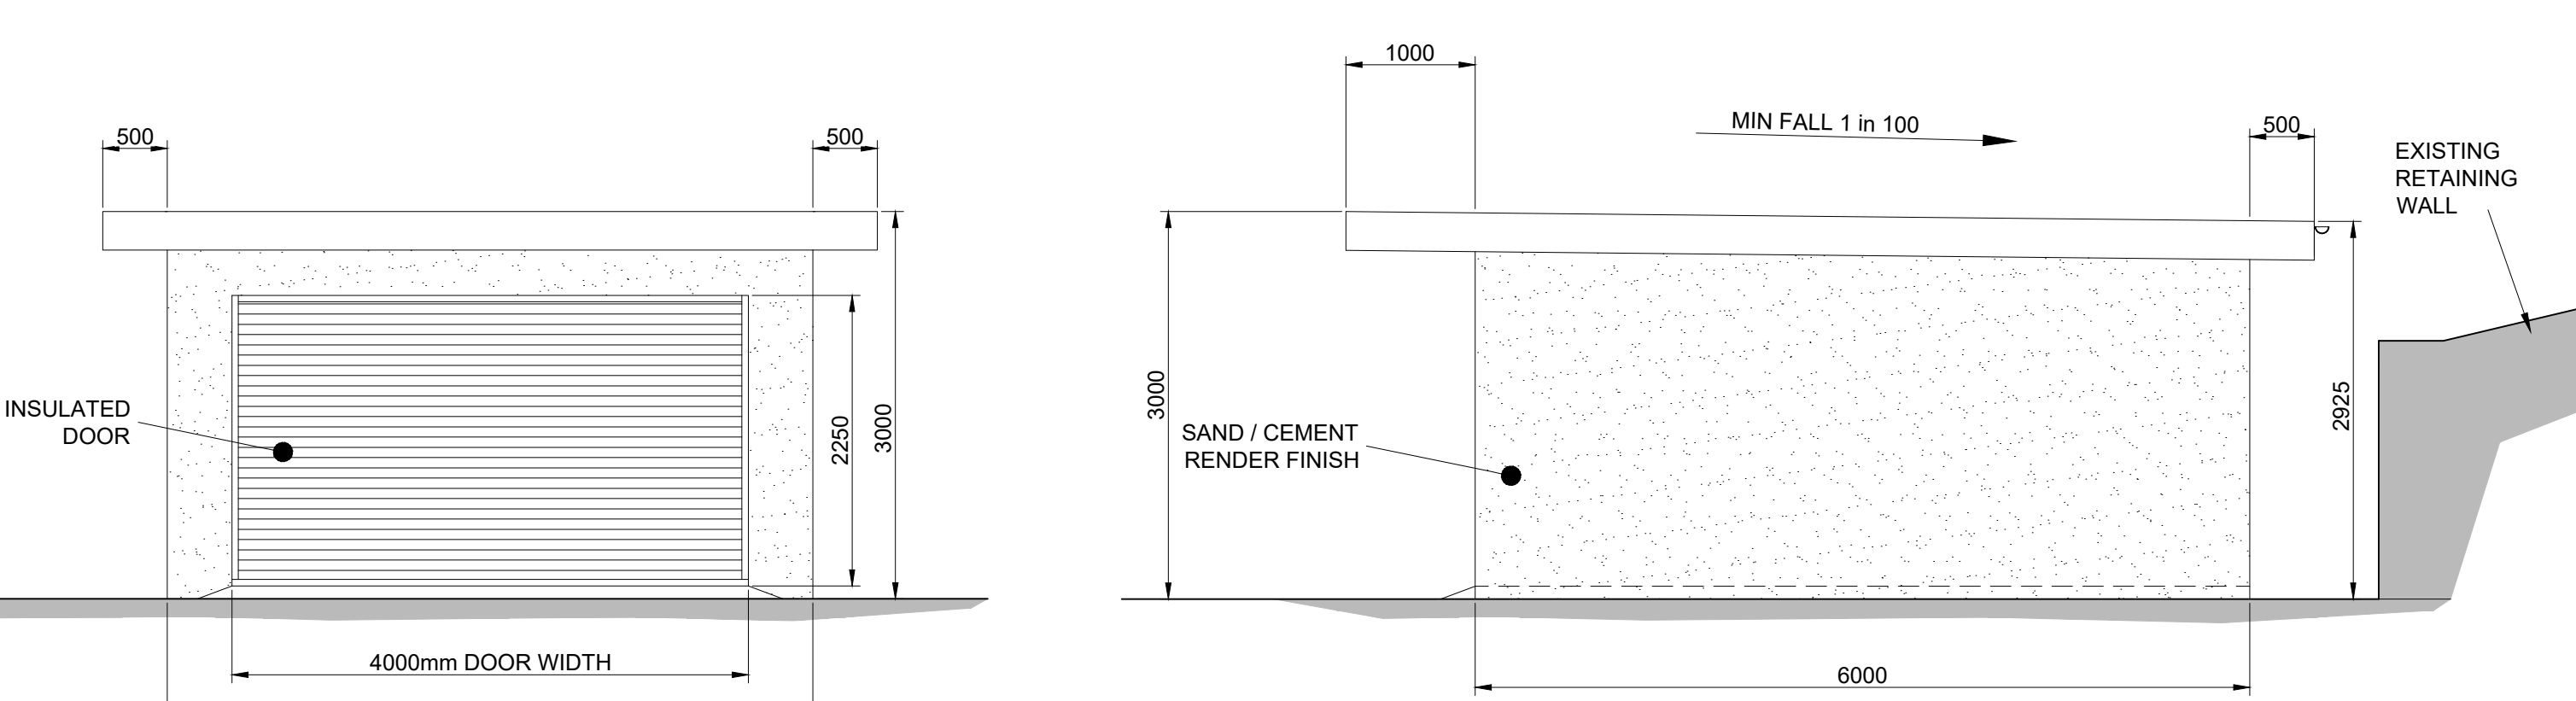


FRONT ELEVATION
(SCALE 1:50)

SIDE 1 ELEVATION
(SCALE 1:50)

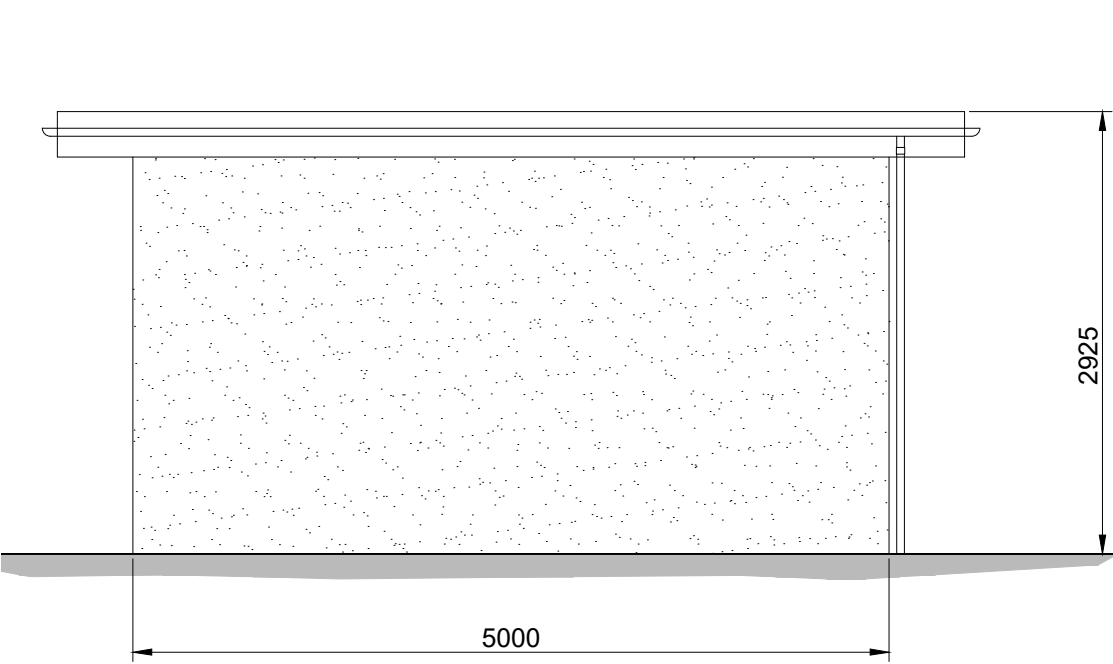

REAR ELEVATION
(SCALE 1:50)

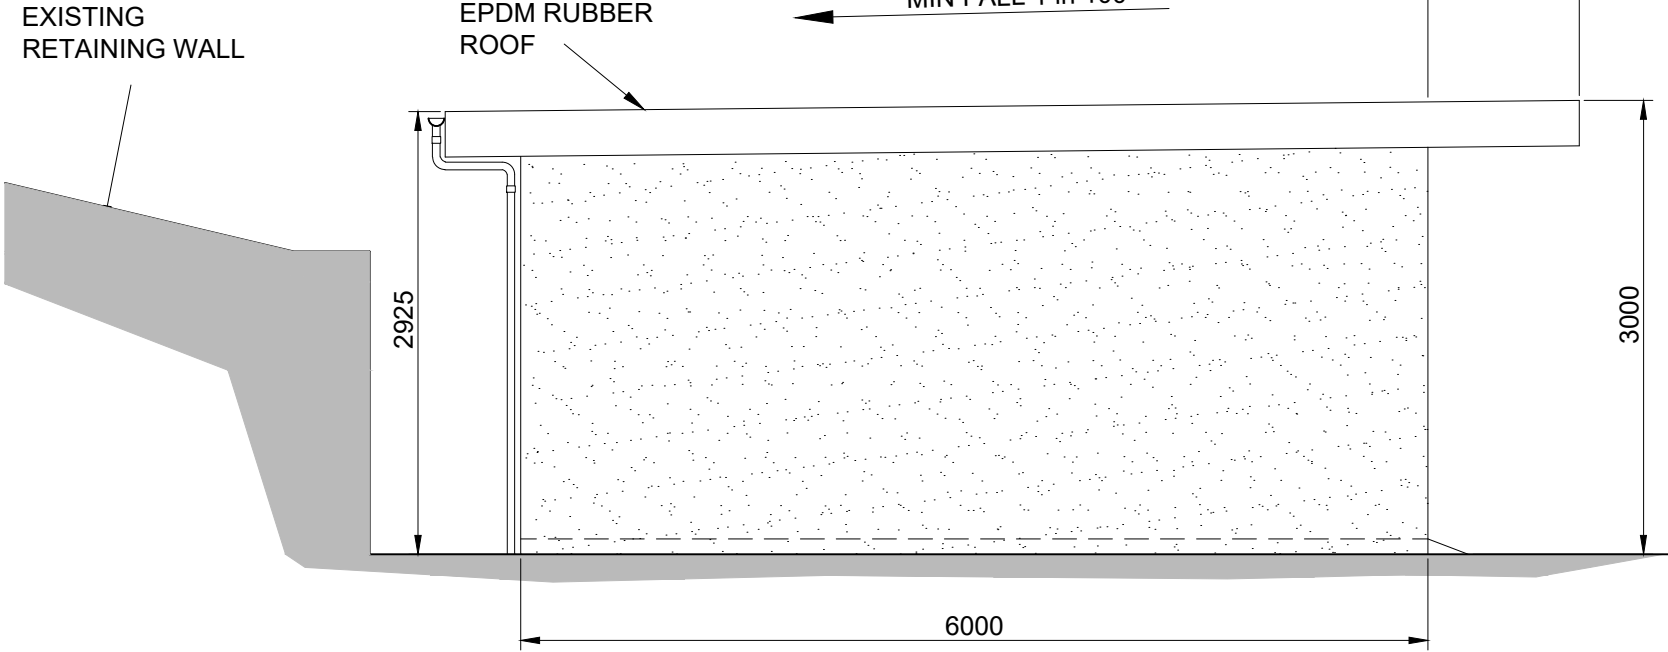

SIDE 2 ELEVATION
(SCALE 1:50)

ADDRESS THE ROBINS NEST, MERTHYR TYDFIL, CF48 4AJ	DRAWING No. 03	DATE. 22 JUNE 2026
TITLE PROPOSED GARAGE - ELEVATIONS	MADE. JH	REV 01