




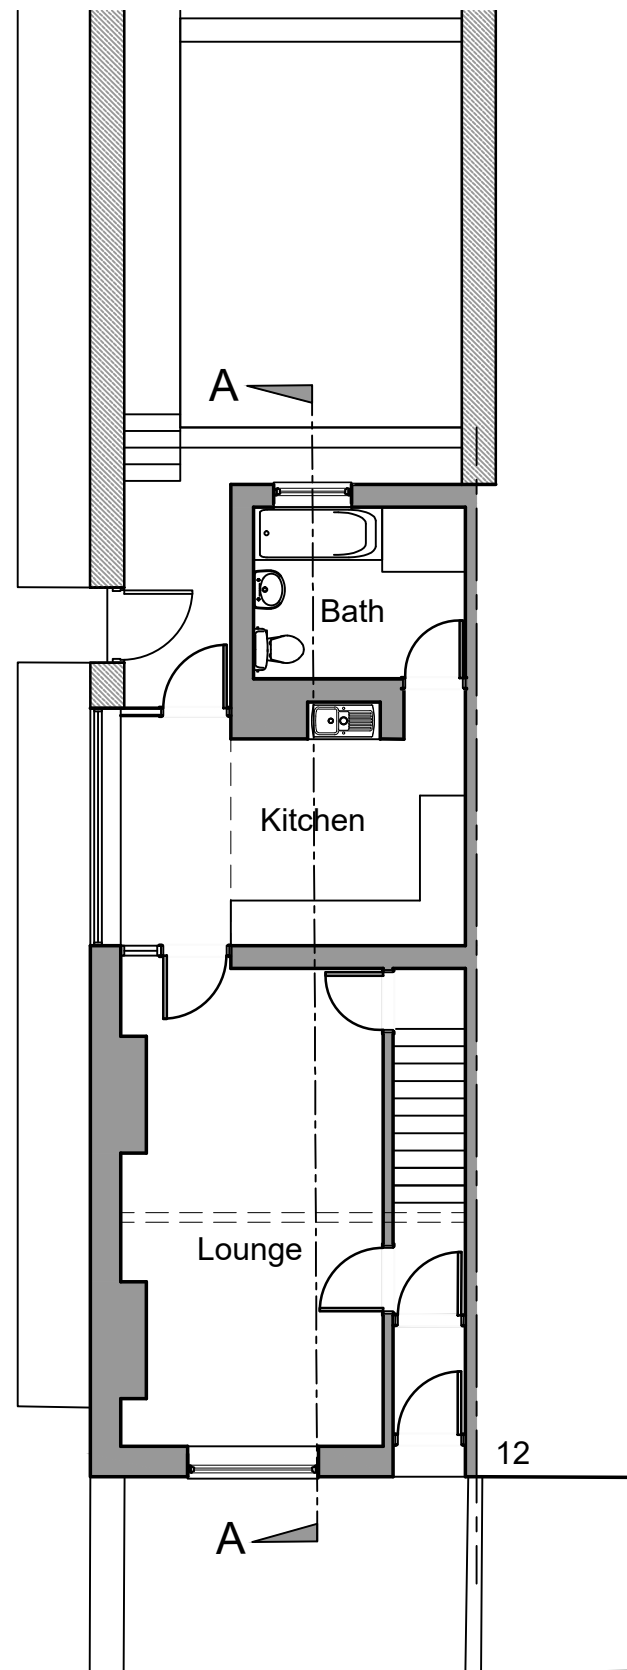

GROUND FLOOR PLAN
AS EXISTING 1:100

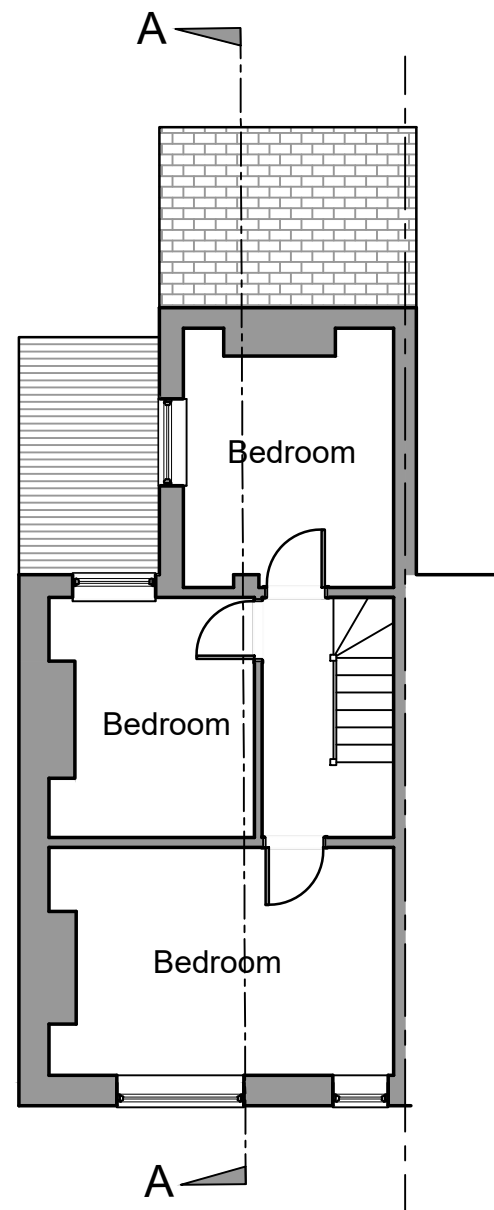

FIRST FLOOR PLAN
AS EXISTING 1:100

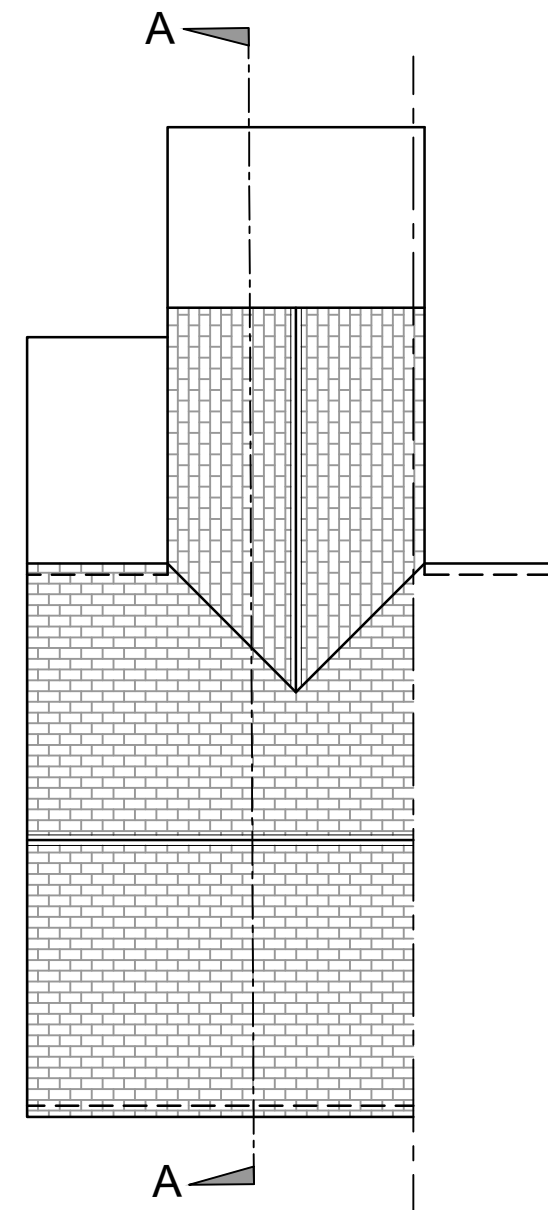

ROOF PLAN
AS EXISTING 1:100

ISSUED FOR:

PLANNING APPLICATION PURPOSES



Proposed House Extension

13 MACKINTOSH TERRACE
TRELEWIS
CF46 6DA

PLANS AS EXISTING

DATE:
April 2022

DRAWN BY:
P.P.

SCALE(S):
1:100 @ A3

DRAWING NO:
22-020/P/02

REV: