






FRONT ELEVATION  
AS EXISTING 1:100

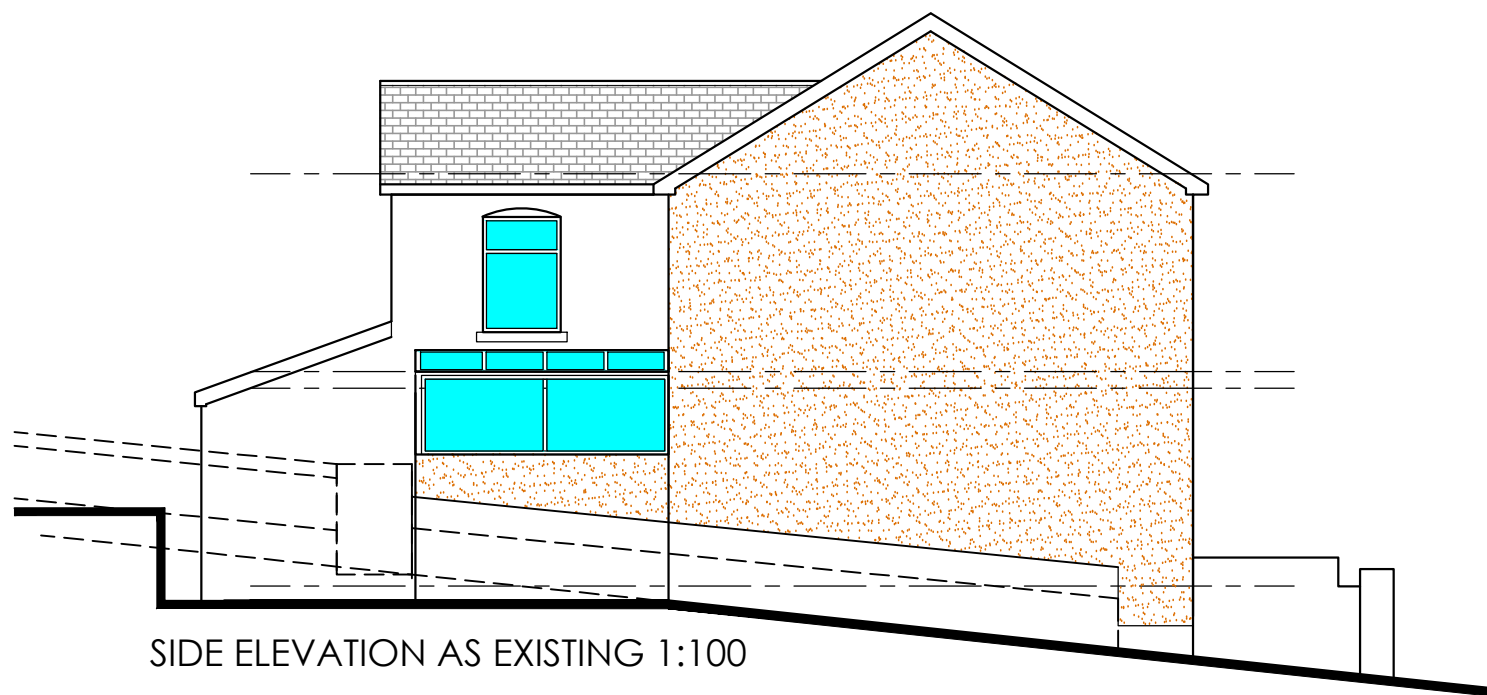

SIDE ELEVATION AS EXISTING 1:100

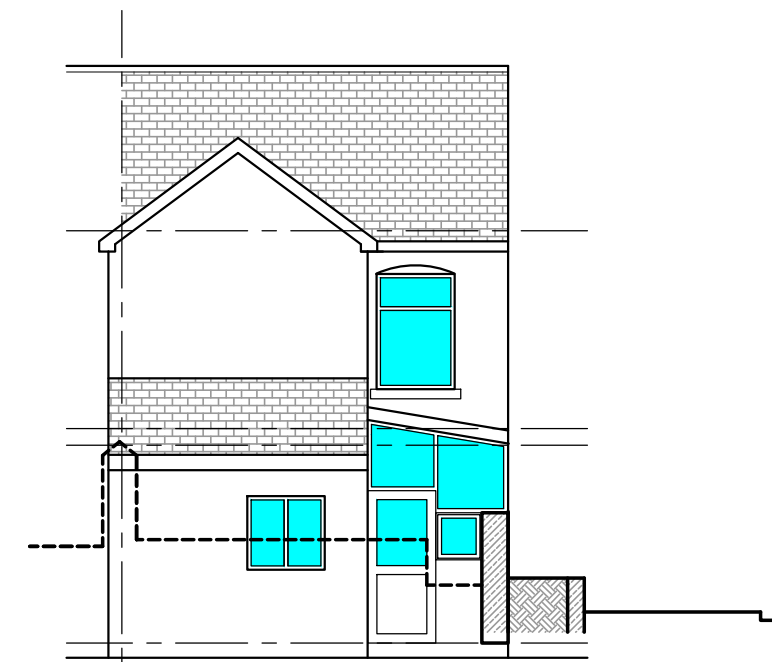

REAR ELEVATION  
AS EXISTING 1:100

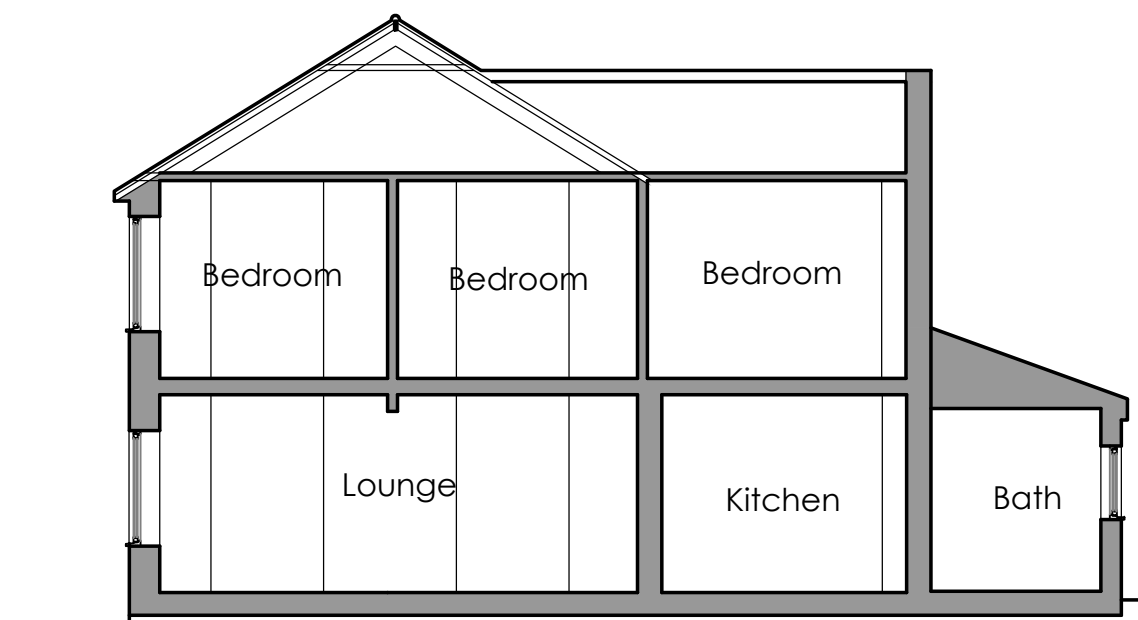

SECTION A-A AS EXISTING 1:100

ISSUED FOR:

**PLANNING  
APPLICATION  
PURPOSES**



*Creation Design*

**Creation Design - Wales**

Tel: 01495 616277 / 07508890294

[www.creationdesign-wales.com](http://www.creationdesign-wales.com)

E-mail: [info@creationdesign-wales.com](mailto:info@creationdesign-wales.com)

**Proposed House Extension**

13 MACKINTOSH TERRACE  
TRELEWIS  
CF46 6DA

**EXISTING SECTION & ELEVATIONS**

DATE:  
**April 2022**

DRAWN BY:  
**P.P.**

SCALE(S):  
**1:100 @ A3**

DRAWING NO:  
**22-020/P/03**

REV:  
**-**