



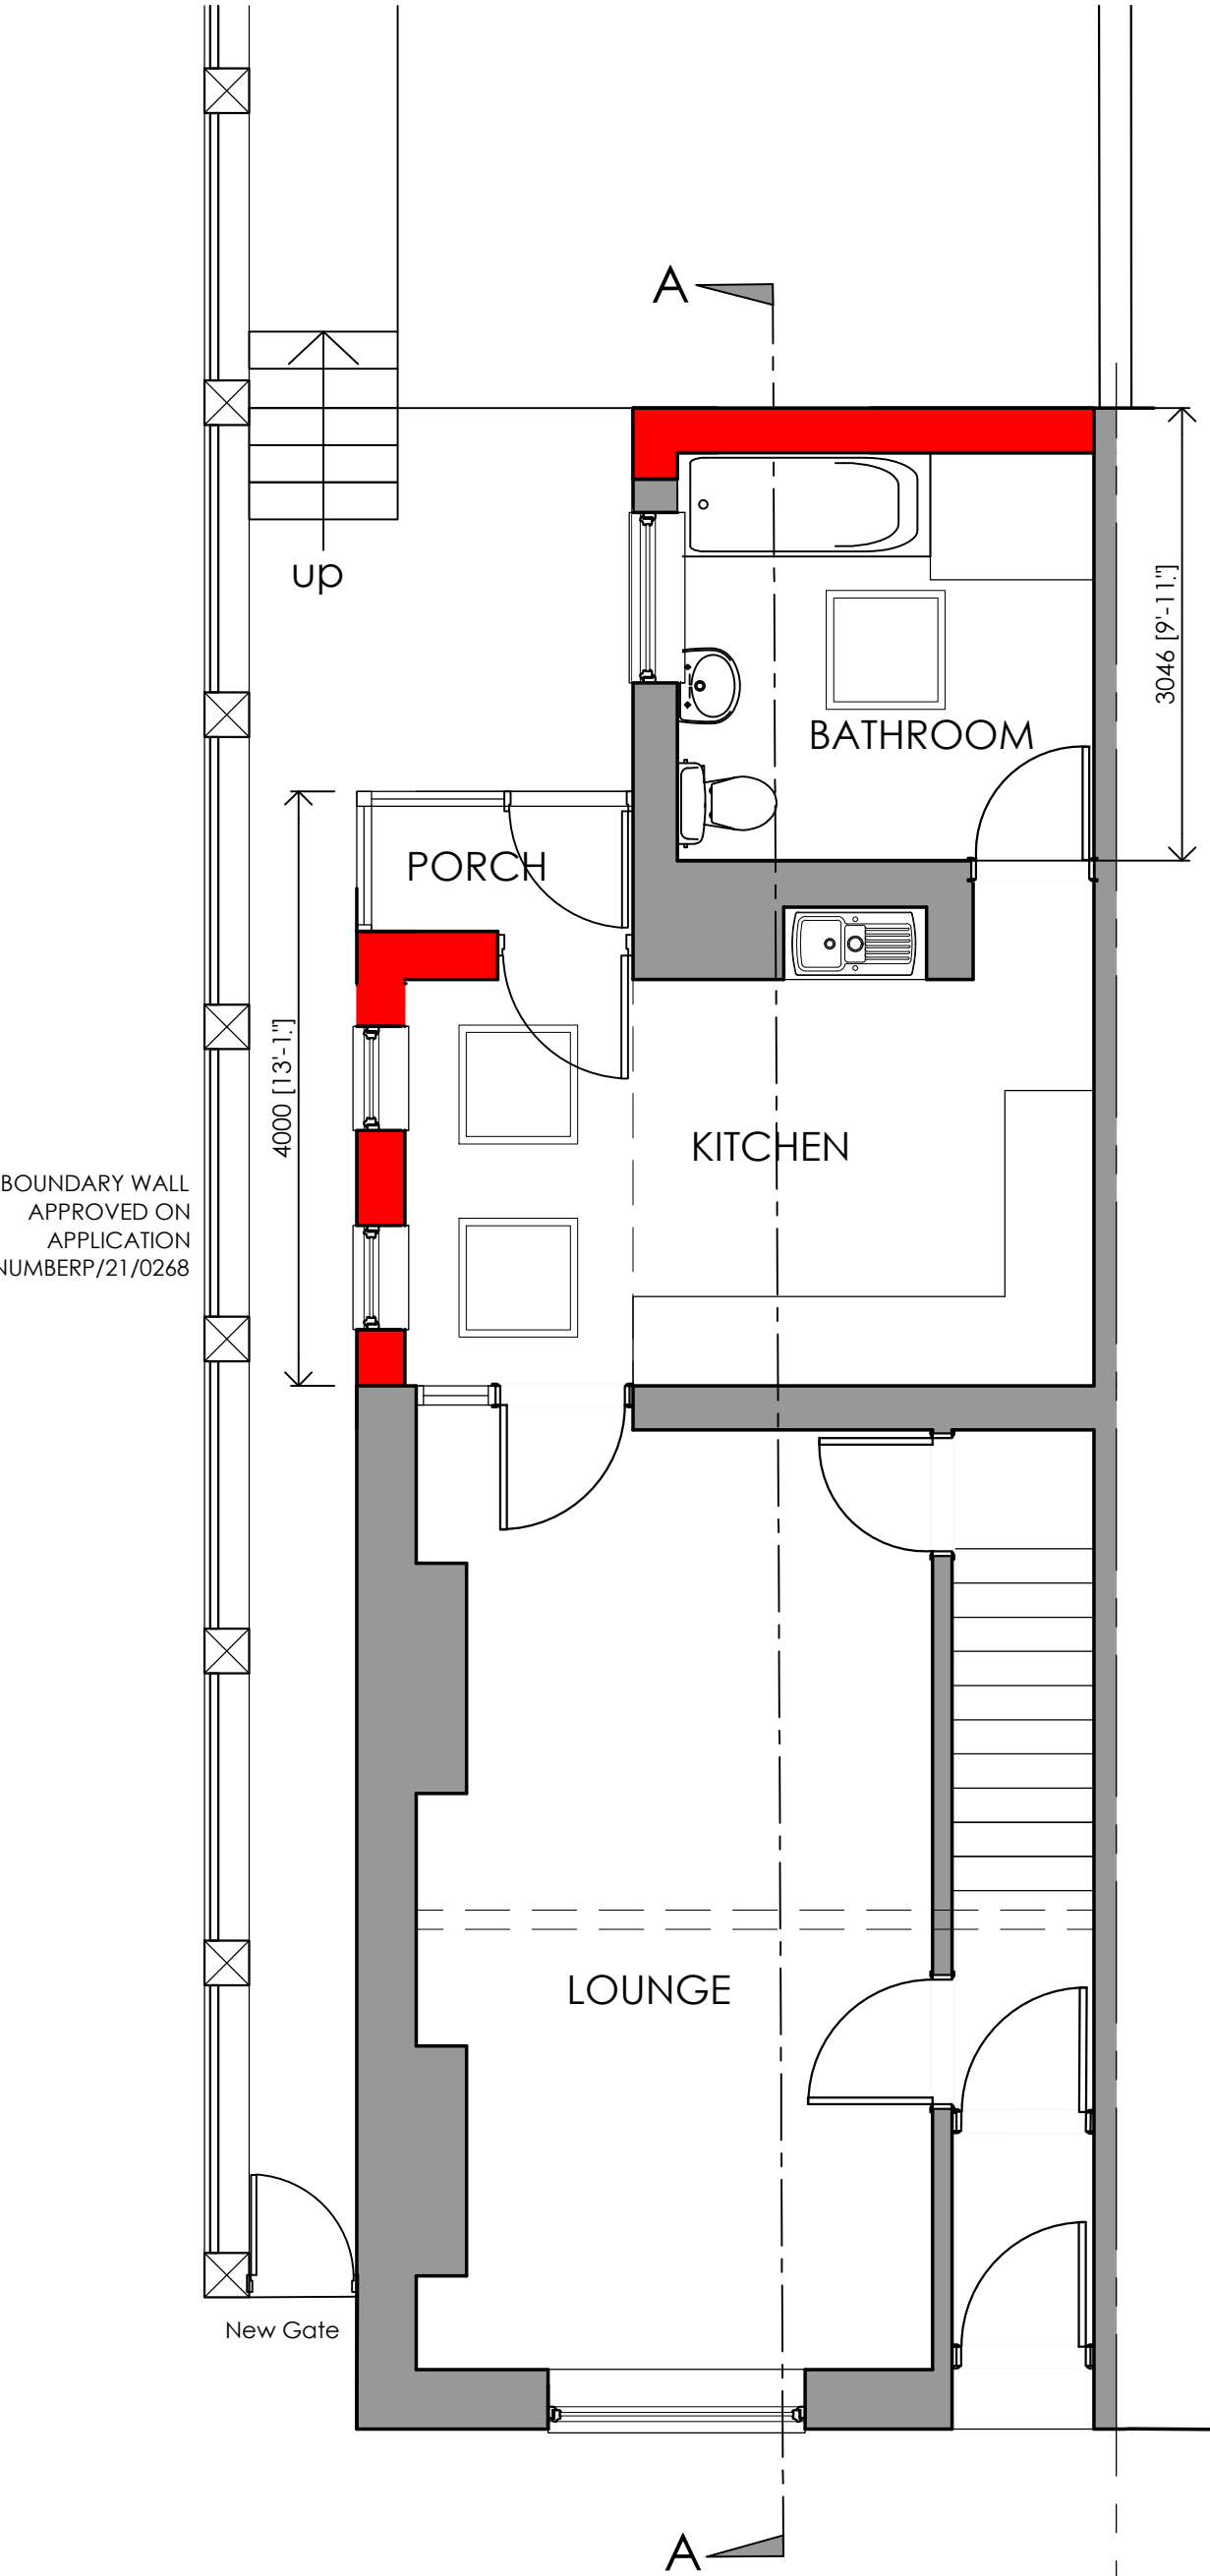

BOUNDARY WALL
APPROVED ON
APPLICATION
NUMBERP/21/0268

GROUND FLOOR PLAN
AS PROPOSED 1:50

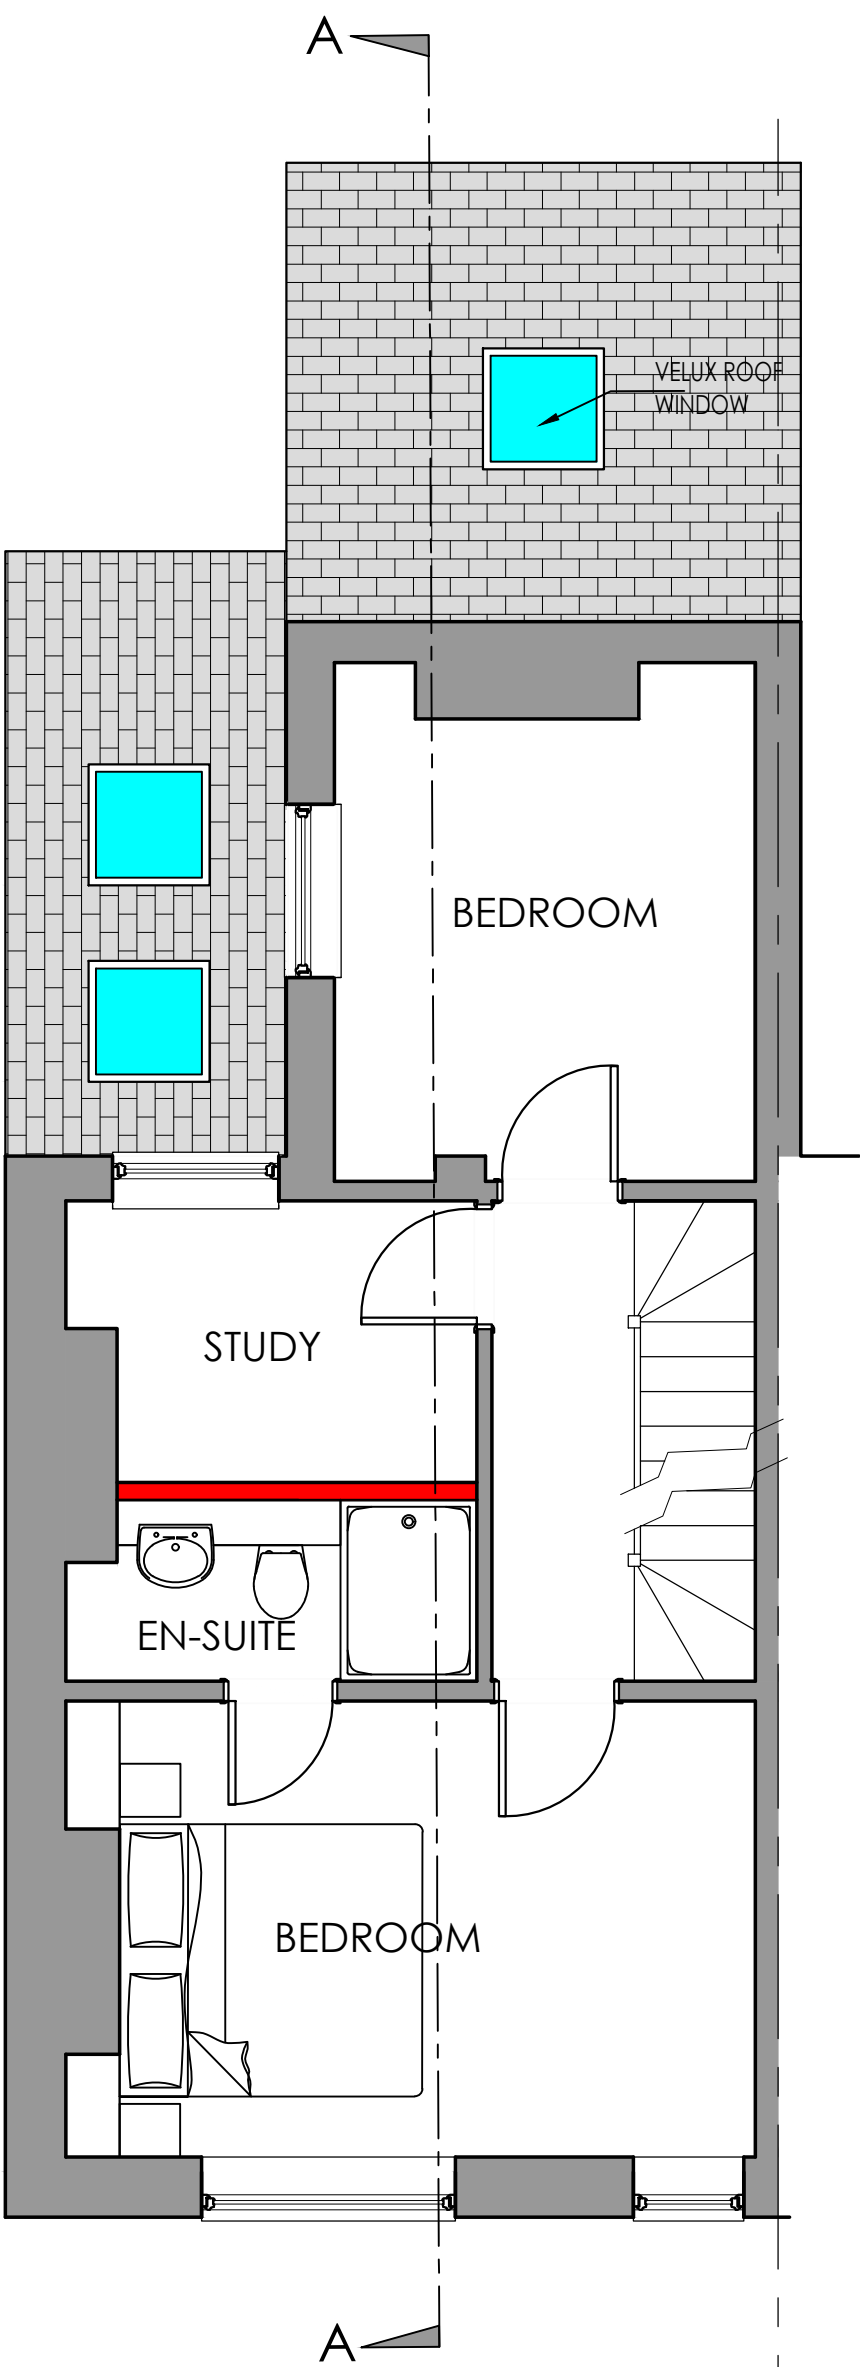

FIRST FLOOR PLAN
AS PROPOSED 1:50

 **Creation Design**
Creation Design - Wales
Tel: 01495 616277 / 07508890294
www.creationdesign-wales.com
E-mail: info@creationdesign-wales.com

Proposed House Extension
13 MACKINTOSH TERRACE
TRELEWIS
CF46 6DA

PLANS AS PROPOSED 1

DATE: April 2022	DRAWN BY: P.P.
SCALE(S): 1:50 @ A3	DRAWING NO: 22-020/P/04
	REV: