


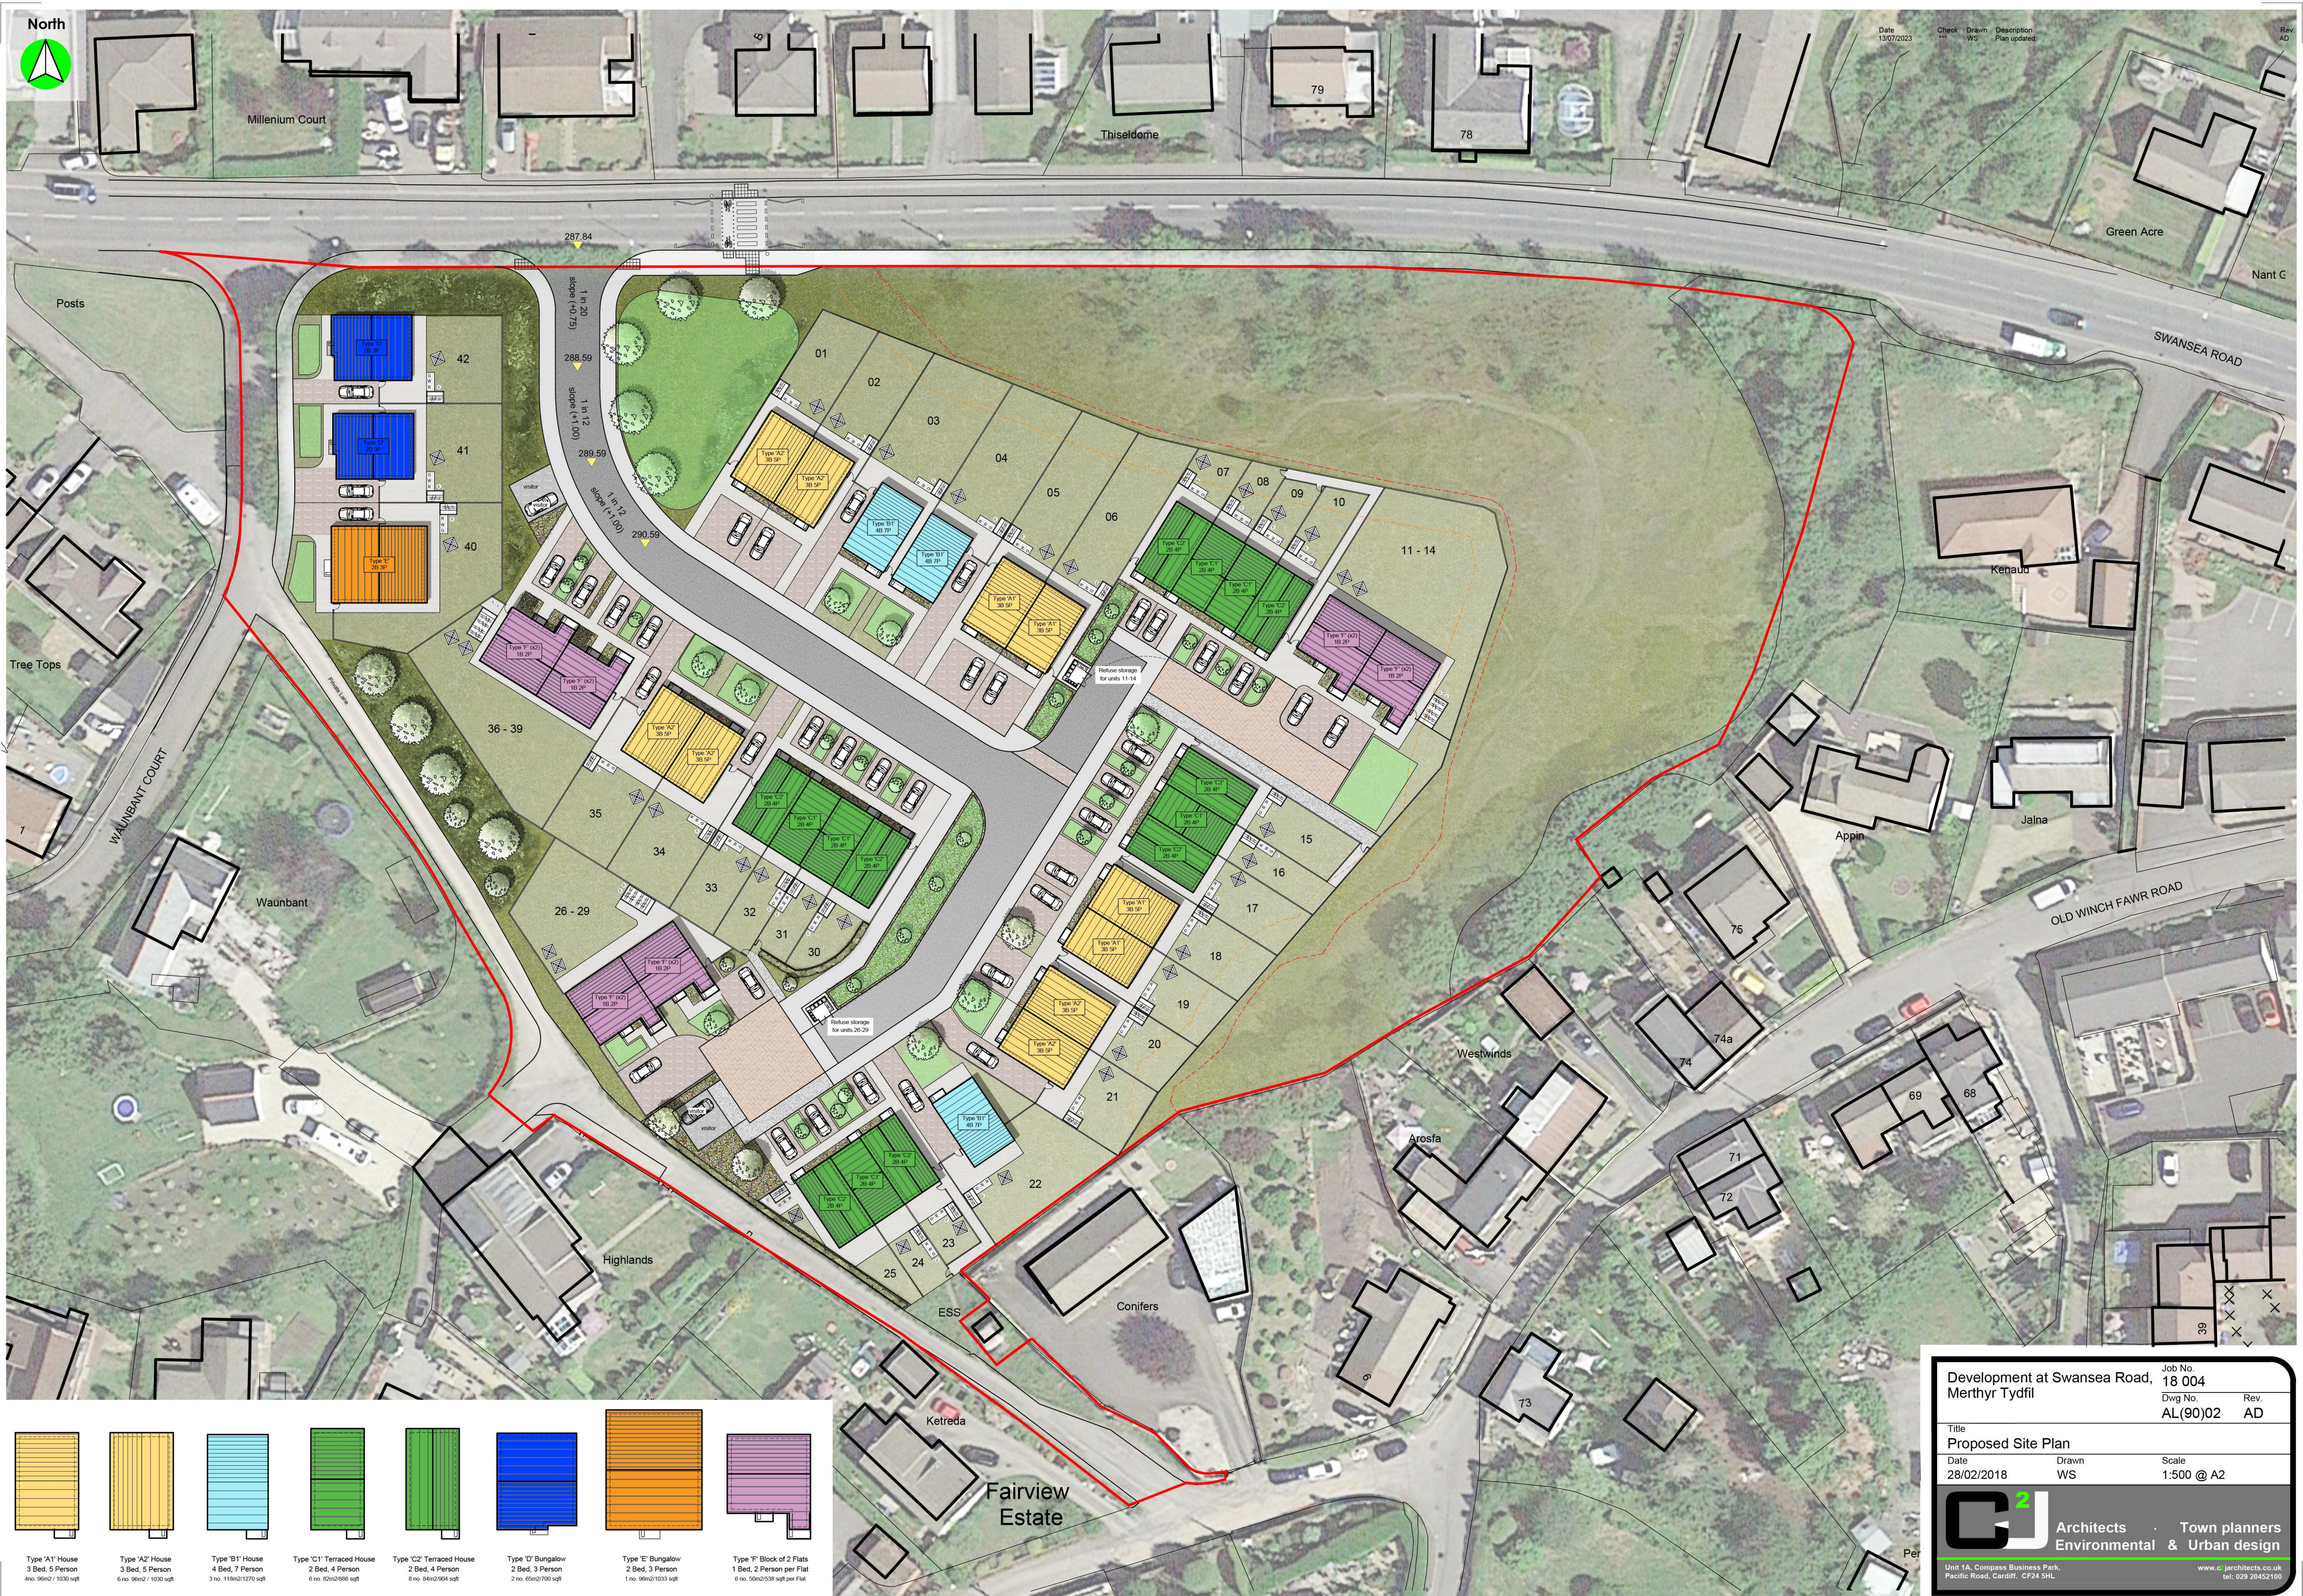

Type 'A1' House 3 Bed, 5 Person 4no. 96m ² / 1030 sqft	Type 'A2' House 3 Bed, 5 Person 6no. 96m ² / 1030 sqft	Type 'B1' House 4 Bed, 7 Person 3 no. 116m ² /1270 sqft	Type 'C1' Terraced House 2 Bed, 4 Person 6 no. 62m ² /666 sqft	Type 'C2' Terraced House 2 Bed, 4 Person 8 no. 64m ² /694 sqft	Type 'D' Bungalow 2 Bed, 3 Person 2 no. 65m ² /700 sqft	Type 'E' Bungalow 2 Bed, 3 Person 1 no. 96m ² /1030 sqft	Type 'F' Block of 2 Flats 1 Bed, 2 Person per Flat 6 no. 50m ² /538 sqft per Flat

Development at Swansea Road,
Merthyr Tydfil

Job No.
18 004

Dwg No.
AL(90)02

Rev.
AD

Title
Proposed Site Plan

Date
28/02/2018

Drawn
WS

Scale
1:500 @ A2

Architects
Environmental & Urban design

Town planners

Unit 1A, Compass Business Park,
Pacific Road, Cardiff, CF24 5HL

www.c-jarchitects.co.uk
tel: 029 20452100