




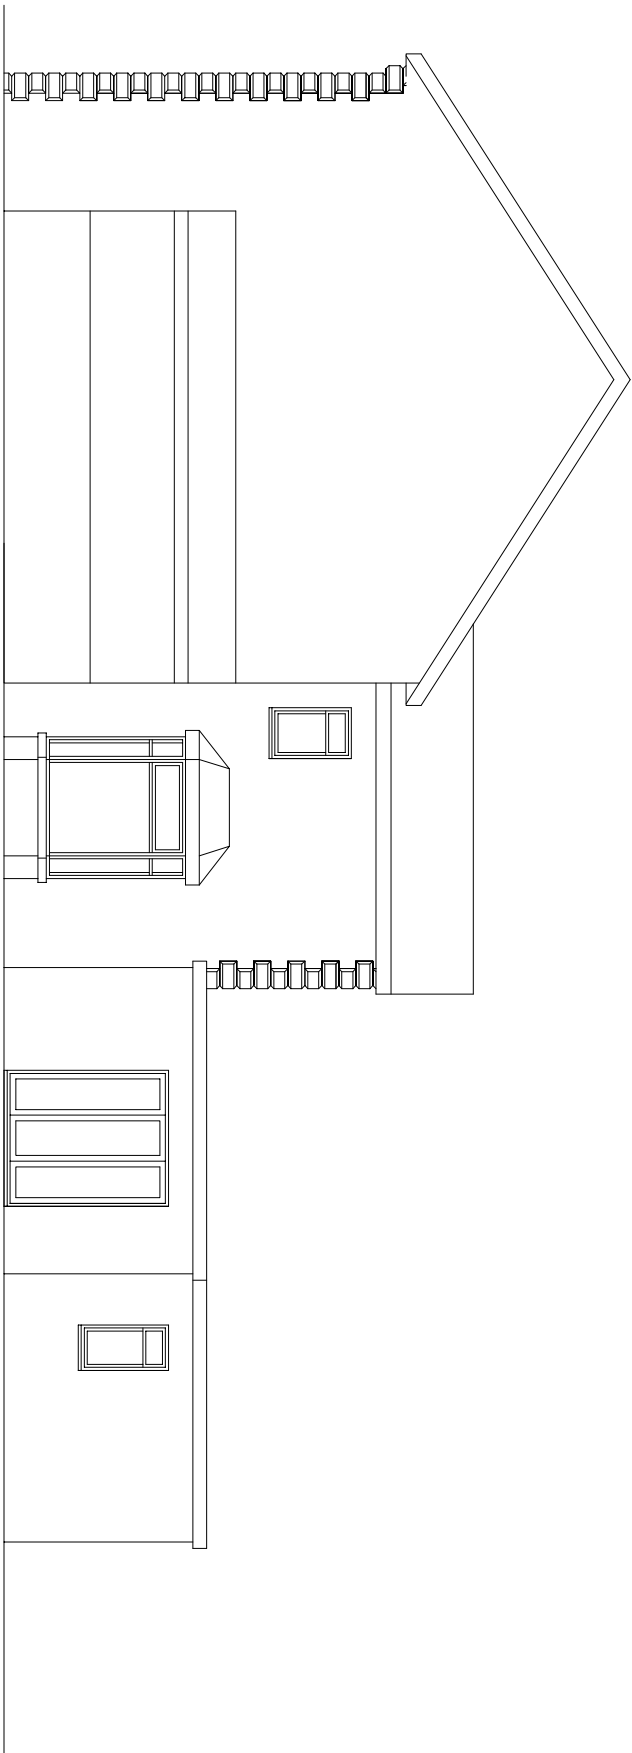

EXISTING SIDE ELEVATION

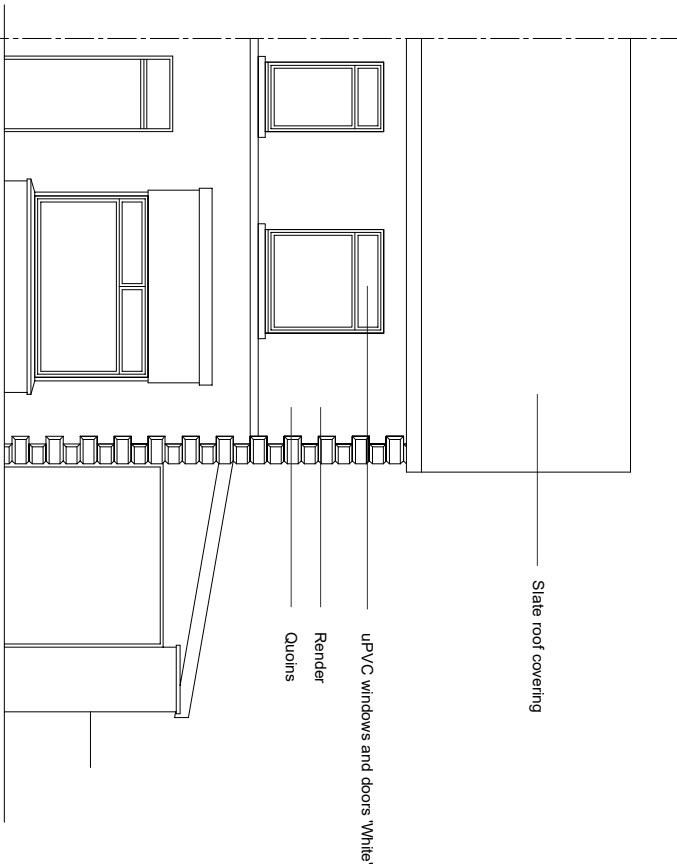

EXISTING FRONT ELEVATION

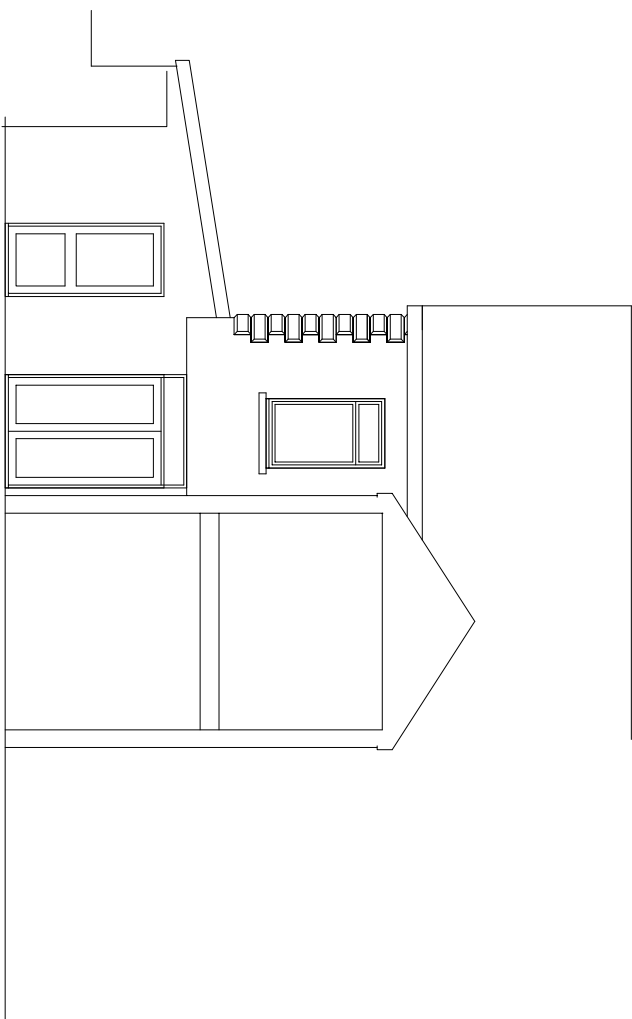

EXISTING REAR ELEVATION

k.j.lloyd AADip, RIBA
CHARTERED ARCHITECT

49 Coed y Pia, Llanbradach
Caerphilly, CF83 3PT

PROJECT
PROPOSED EXTENSION
9 LLEWELLYN STREET
MERTHYR TYDFIL
CF47 8SR

SCALE 1:100 @ A3
DATE **APRIL 2022**
DRAWN KL
DRG. NO. 02

DRAWING EXISTING ELEVATIONS

THIS DRAWING IS COPYRIGHT