


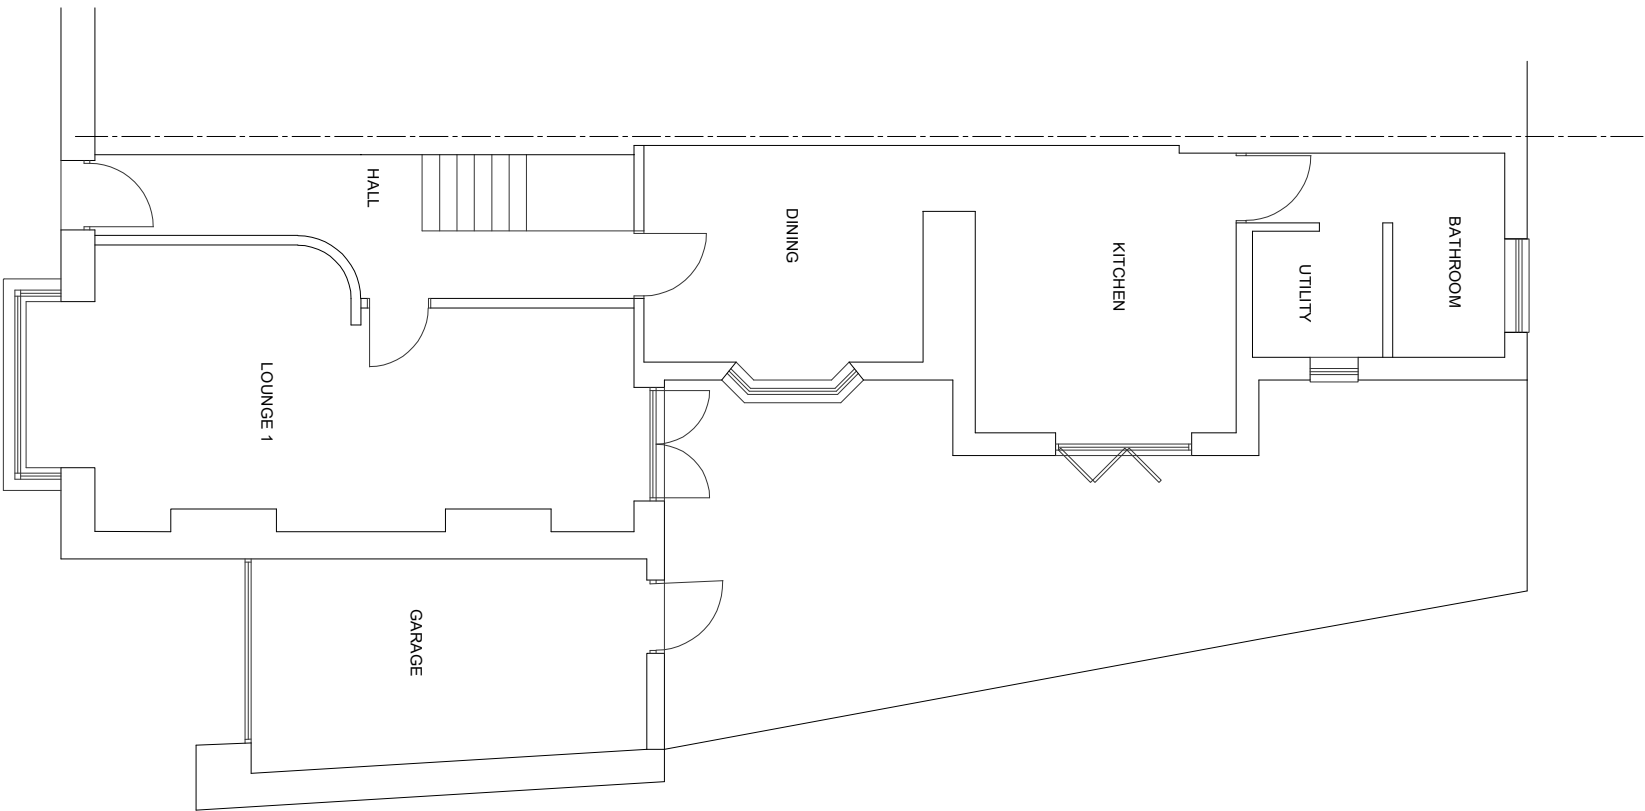


 

EXISTING GROUND FLOOR PLAN

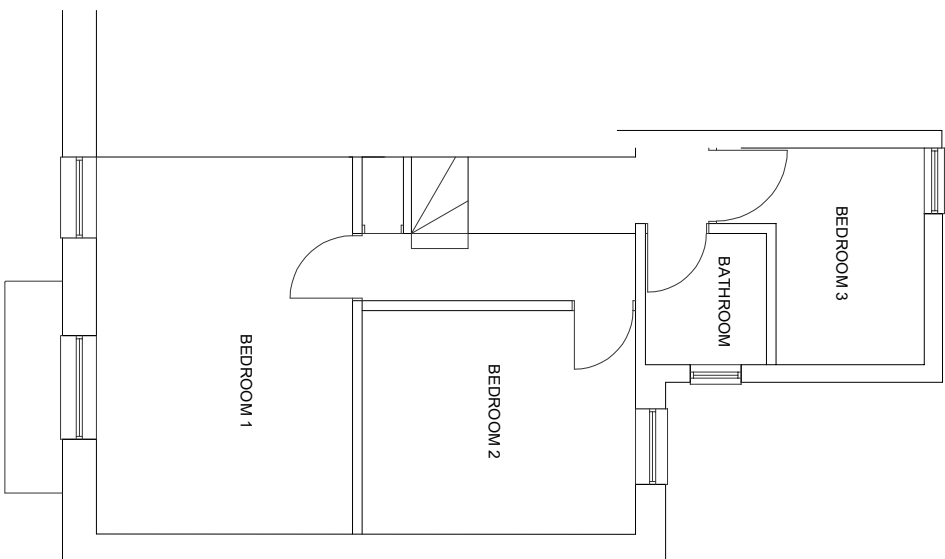

EXISTING FIRST FLOOR PLAN

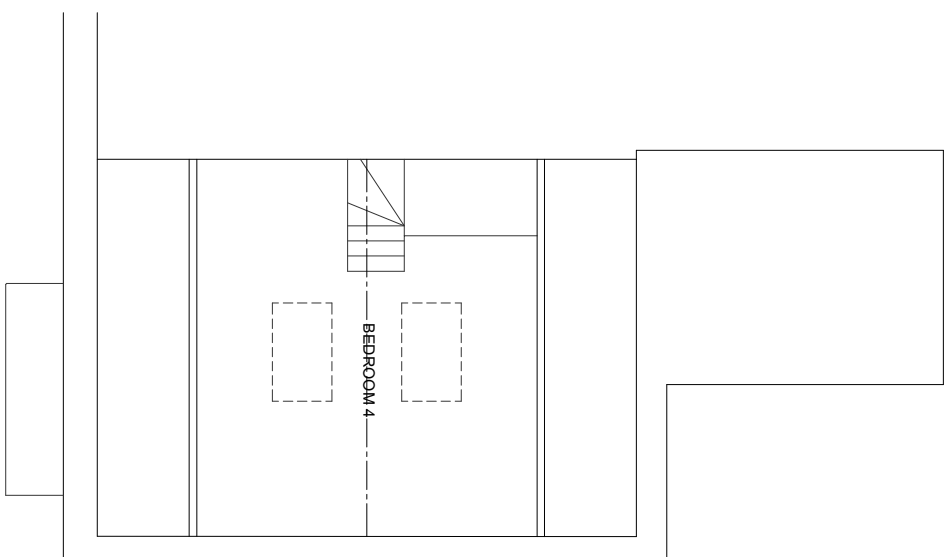

EXISTING LOFT PLAN

k.j.loyd
AADIIP, RIBA
CHARTERED ARCHITECT

49 Coed y Pia, Llanbradach
Caerphilly, CF83 3PT

PROJECT
PROPOSED EXTENSION
9 LLEWELLYN STREET
MERTHYR TYDFIL
CF47 8SR

SCALE
1:100 @ A3
DRAWN
KL

DATE
APRIL 2022
DRG. NO.
01

DRAWING
EXISTING PLANS