




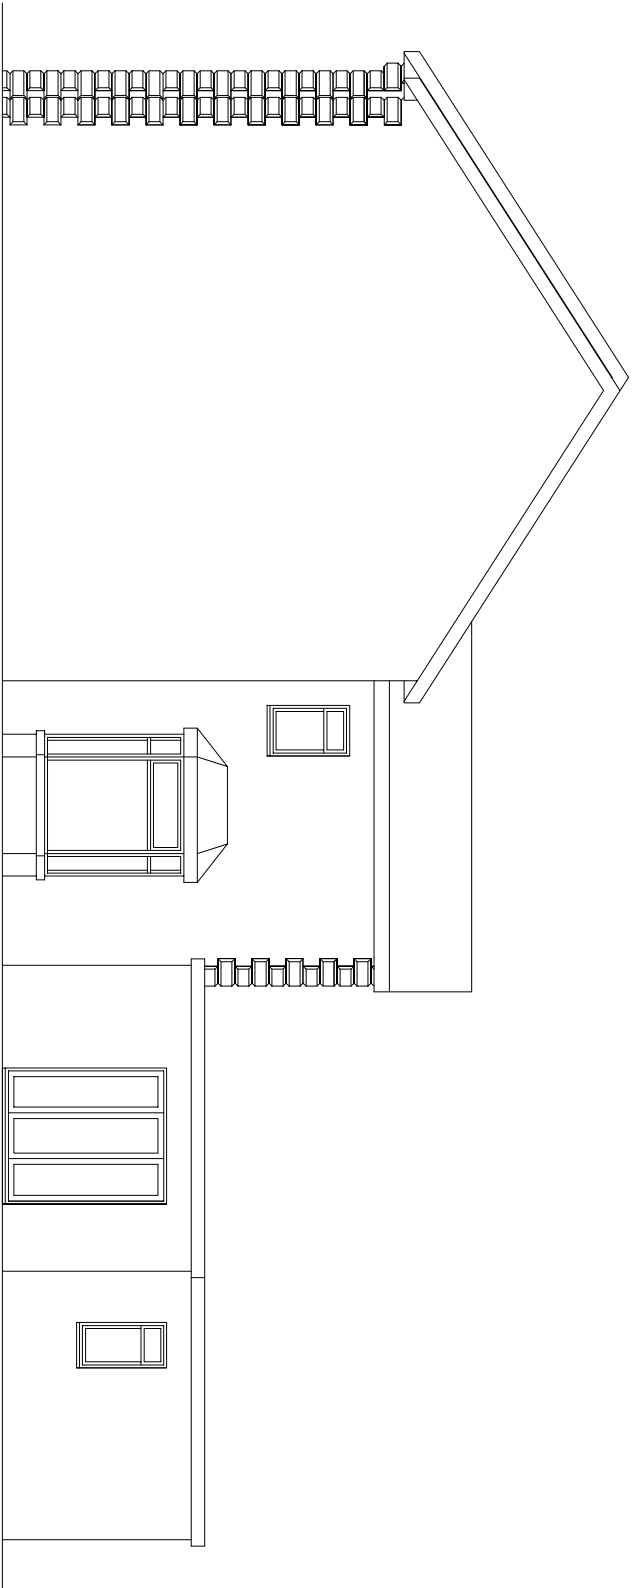

PROPOSED SIDE ELEVATION

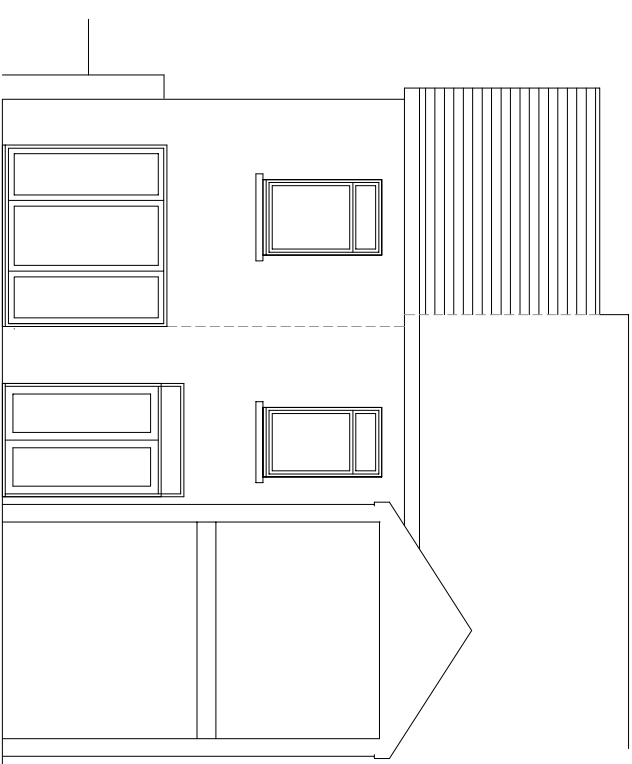

PROPOSED REAR ELEVATION

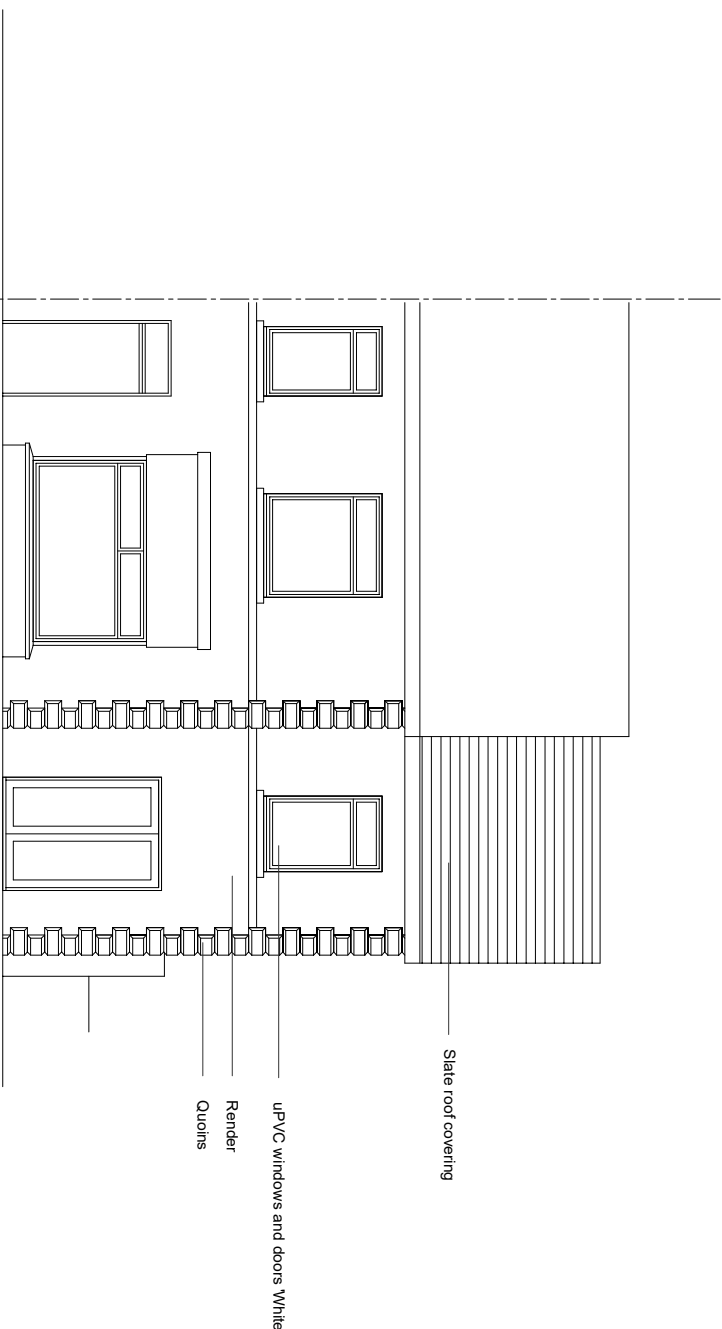

PROPOSED FRONT ELEVATION

k.j.lloyd AADip, RIBA
CHARTERED ARCHITECT

49 Coed y Pia, Llanbradach
Caerphilly, CF83 3PT

PROJECT
PROPOSED EXTENSION
9 LLEWELLYN STREET
MERTHYR TYDFIL
CF47 8SR

SCALE 1:100 @ A3
DATE APRIL 2022
DRAWN KL
DRG. NO. 04

DRAWING PROPOSED ELEVATIONS

THIS DRAWING IS COPYRIGHT