

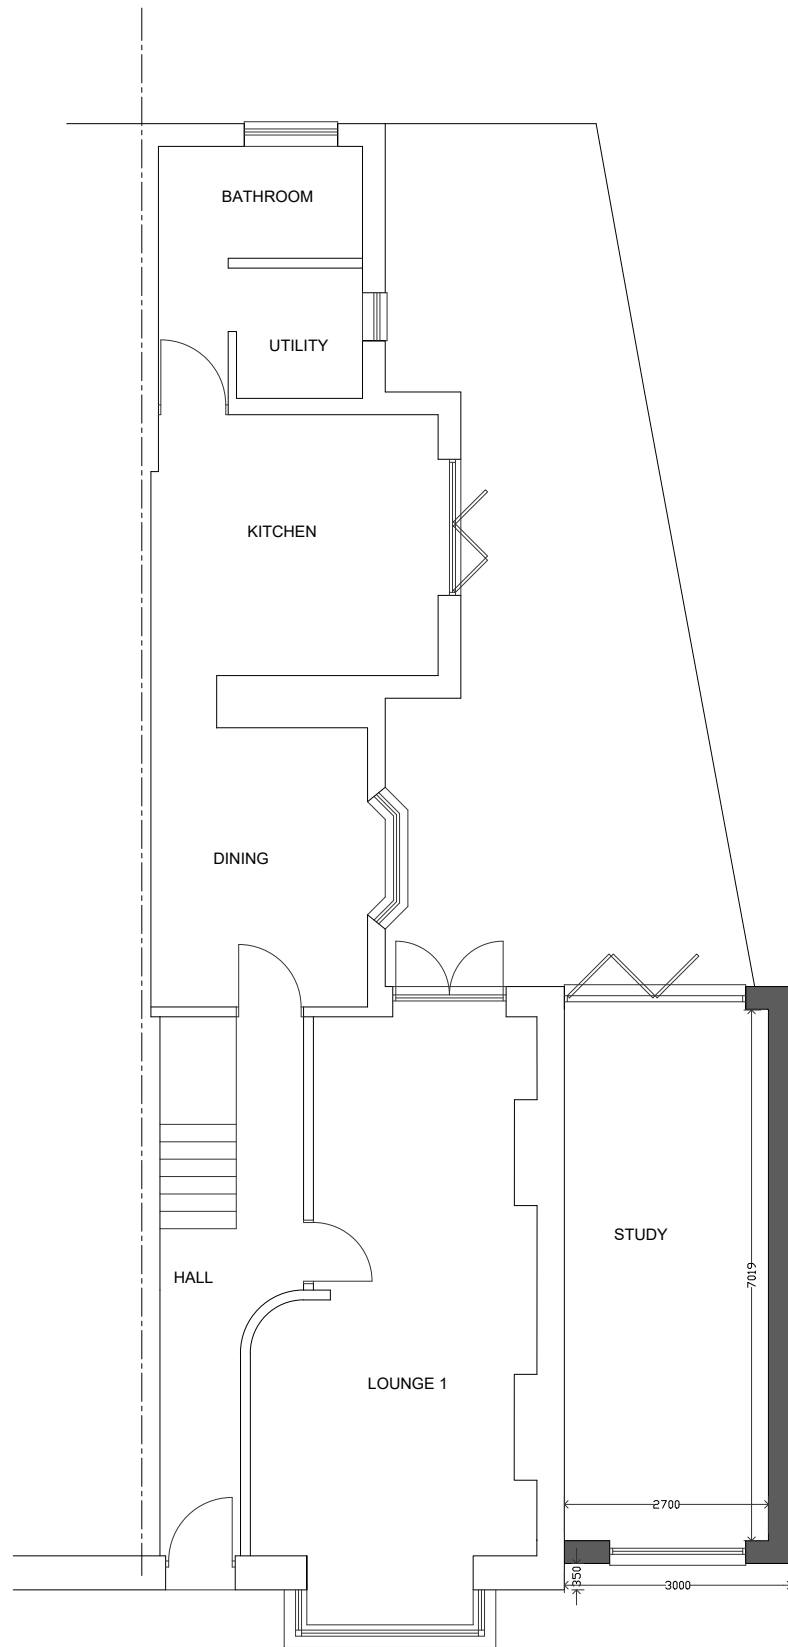


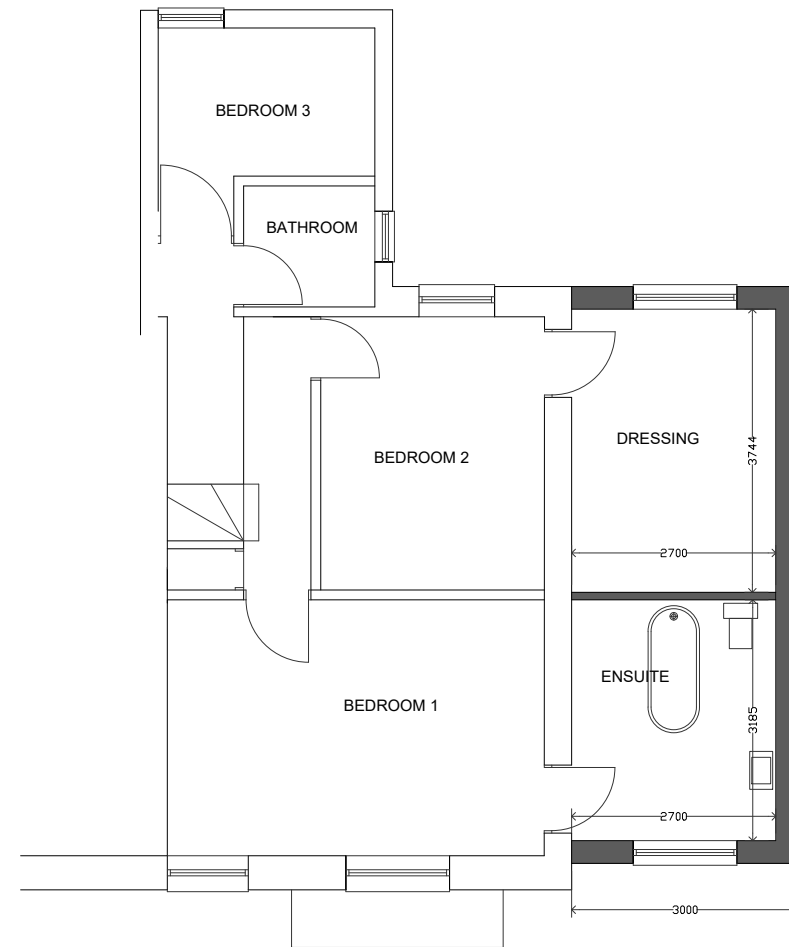

PROPOSED GROUND FLOOR PLAN

 

PROPOSED FIRST FLOOR PLAN

k.j.lloyd AADip. RIBA CHARTERED ARCHITECT		49 Coed Y Pia, LLanbradach Caerphilly, CF83 3PT	
PROJECT PROPOSED EXTENSION 9 LLEWELLYN STREET MERTHYR TYDFIL CF47 8SR		SCALE 1:100 @ A3	DATE APRIL 2022
DRAWING PROPOSED PLANS		DRAWN KL	DRG.NO. 03

THIS DRAWING IS COPYRIGHT