



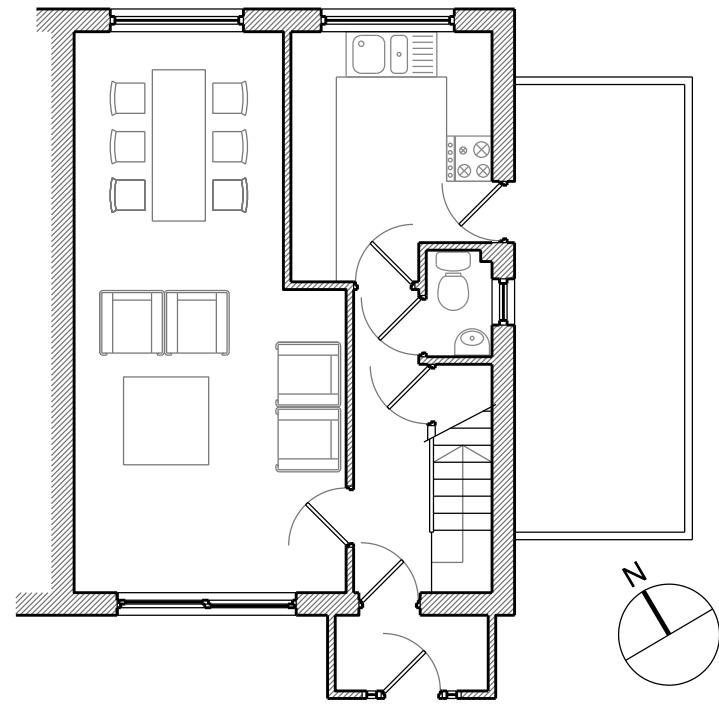


EXISTING GROUND FLOOR PLAN.
SCALE 1:100

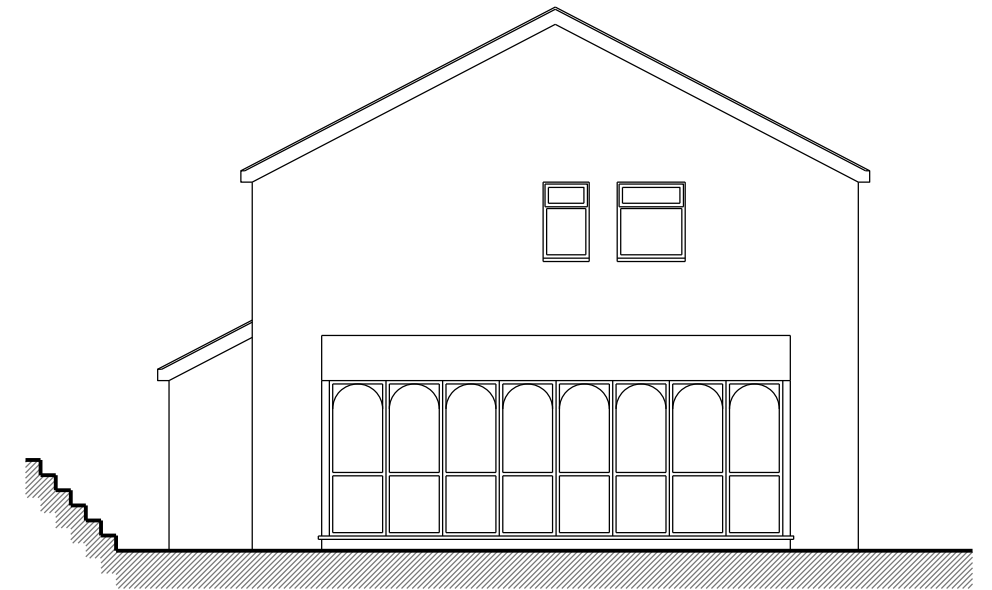


EXISTING FRONT ELEVATION.
SCALE 1:100



EXISTING SIDE ELEVATION.
SCALE 1:100

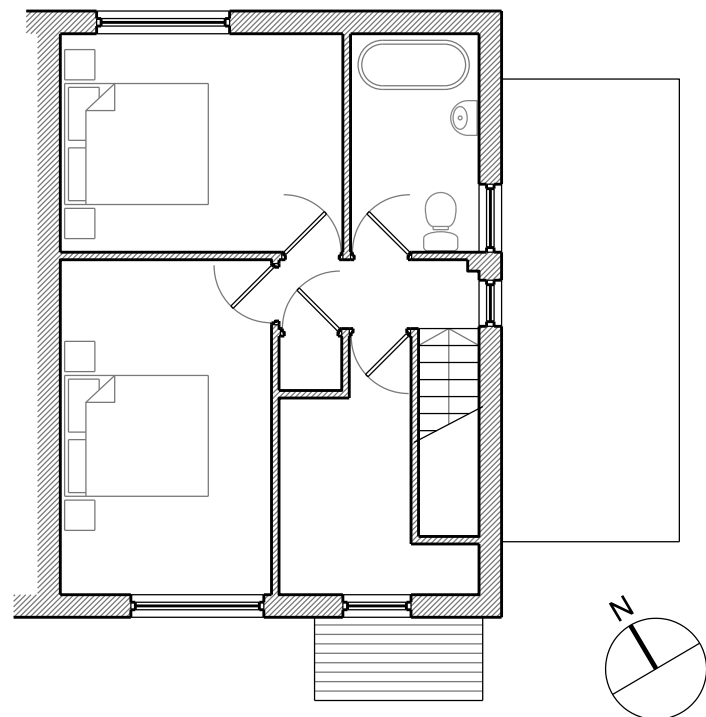

EXISTING FIRST FLOOR PLAN.
SCALE 1:100

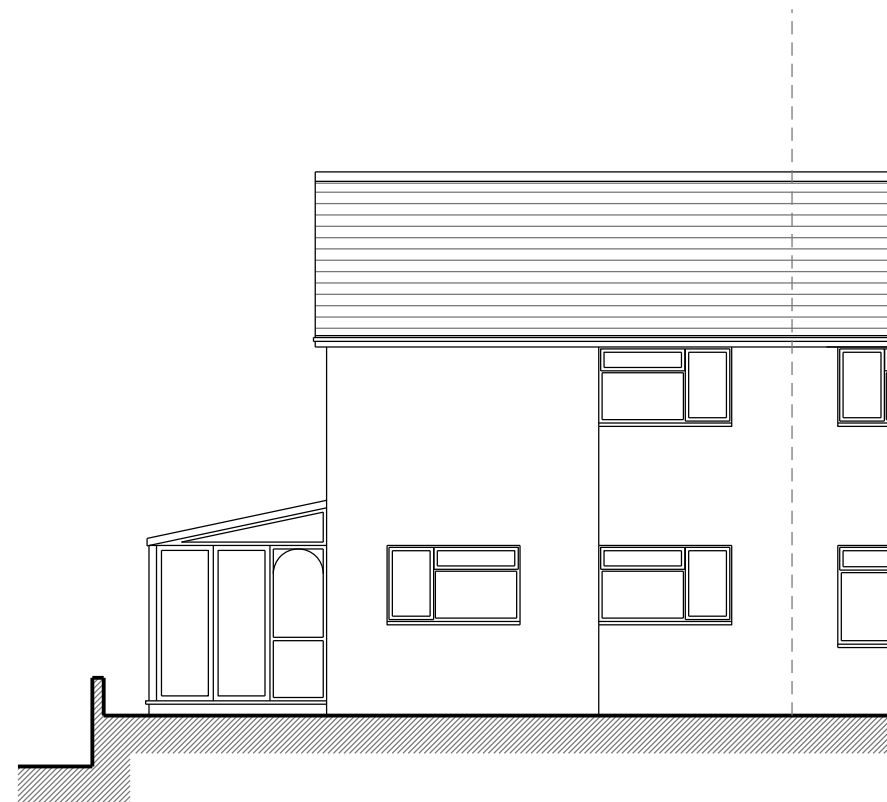

EXISTING REAR ELEVATION.
SCALE 1:100

revisions

project

PROPOSED EXTENTION TO
6 ANTHONY GROVE
ABERCANAID, MERTHYR
CF48 1YX

title

EXISTING DRAWINGS

date

JAN 22

scale

1/100 on A3

drawn by

RAS

drawing number

12/2022/PL/002

client.

Mr & Mrs R D'Arcy