

Proposed Elevations


Created by Sarah Jones
28 November 2015
Version 1



PROPOSED FRONT ELEVATION




PROPOSED SIDE ELEVATION

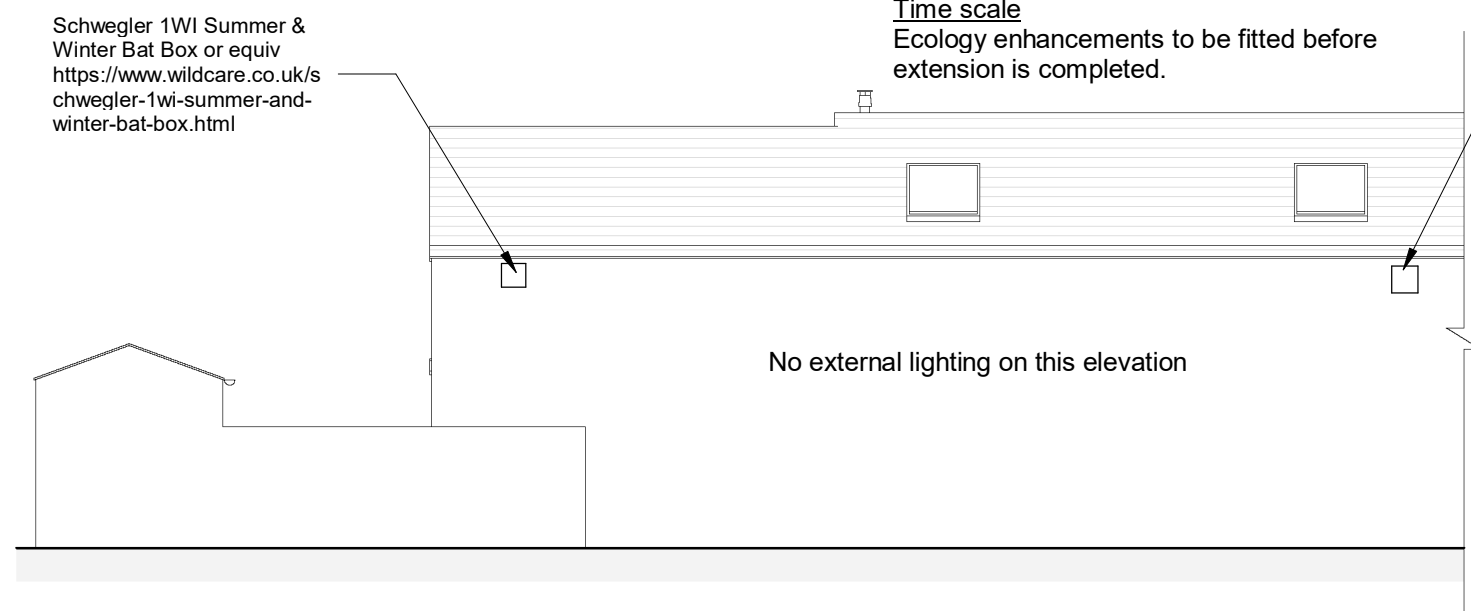

PROPOSED REAR ELEVATION

A Ibstock Integrated Sparrow Box or equiv
<https://www.wildcare.co.uk/10387-1-ibstock-integrated-sparrow-box-smooth-red-215x215x145mm-with-32mm-hole.html>

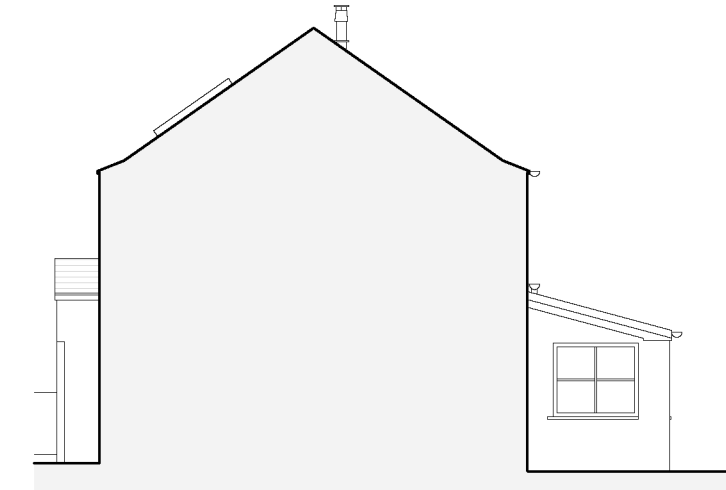


PROPOSED SIDE ELEVATION

The proposed scheme acknowledges the requirement to achieve a Net Benefit for Biodiversity and from the beginning this has been built into the planning of the project. It is recognized that the footprint of the scheme removes a no vegetation and is within a highly urbanized area. The applicant aims to deliver biodiversity enhancements at the local scale by offering the enhancements stated above on the site. As result of the ecological measures within this report, it is expected that there will be a demonstrable net benefit for biodiversity.

10 Pentwyn Deintyr, Treharris, Merthyr Tydfil. CF46 5EA

Scale 1:100 @ A3



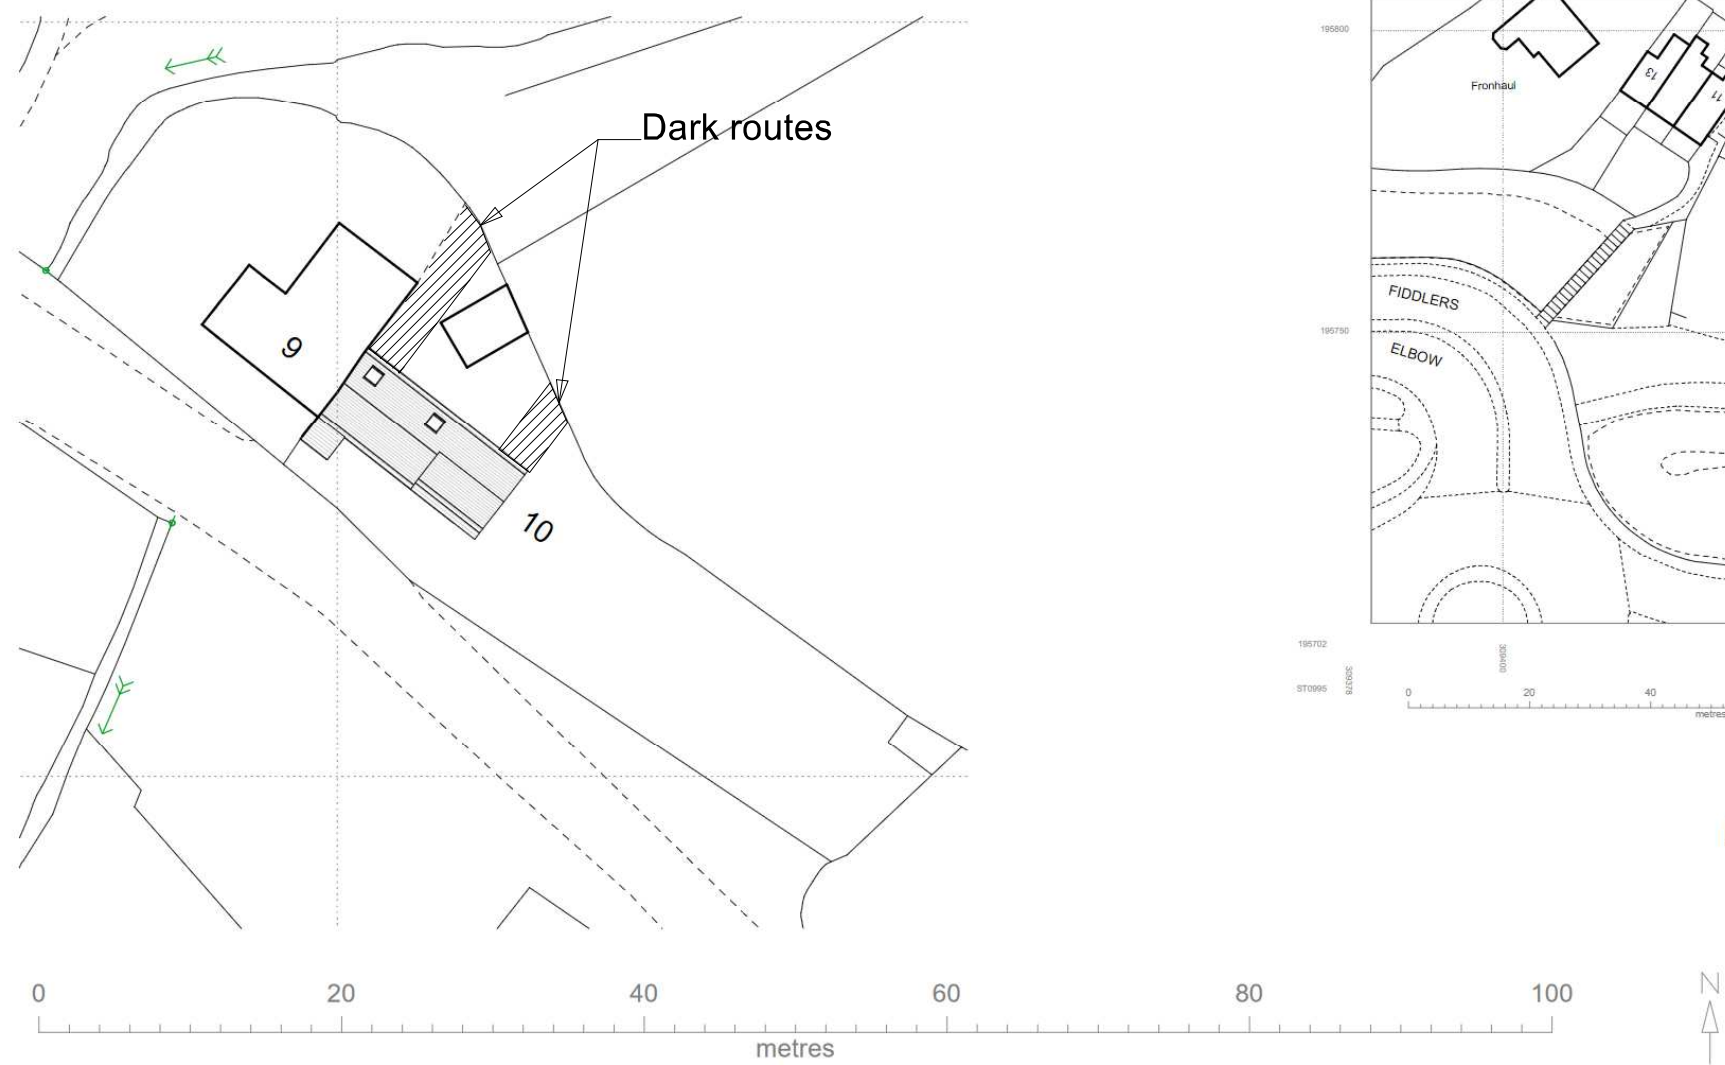

PROPOSED BLOCK PLAN @ 1:500



LOCATION PLAN @ 1:1250