


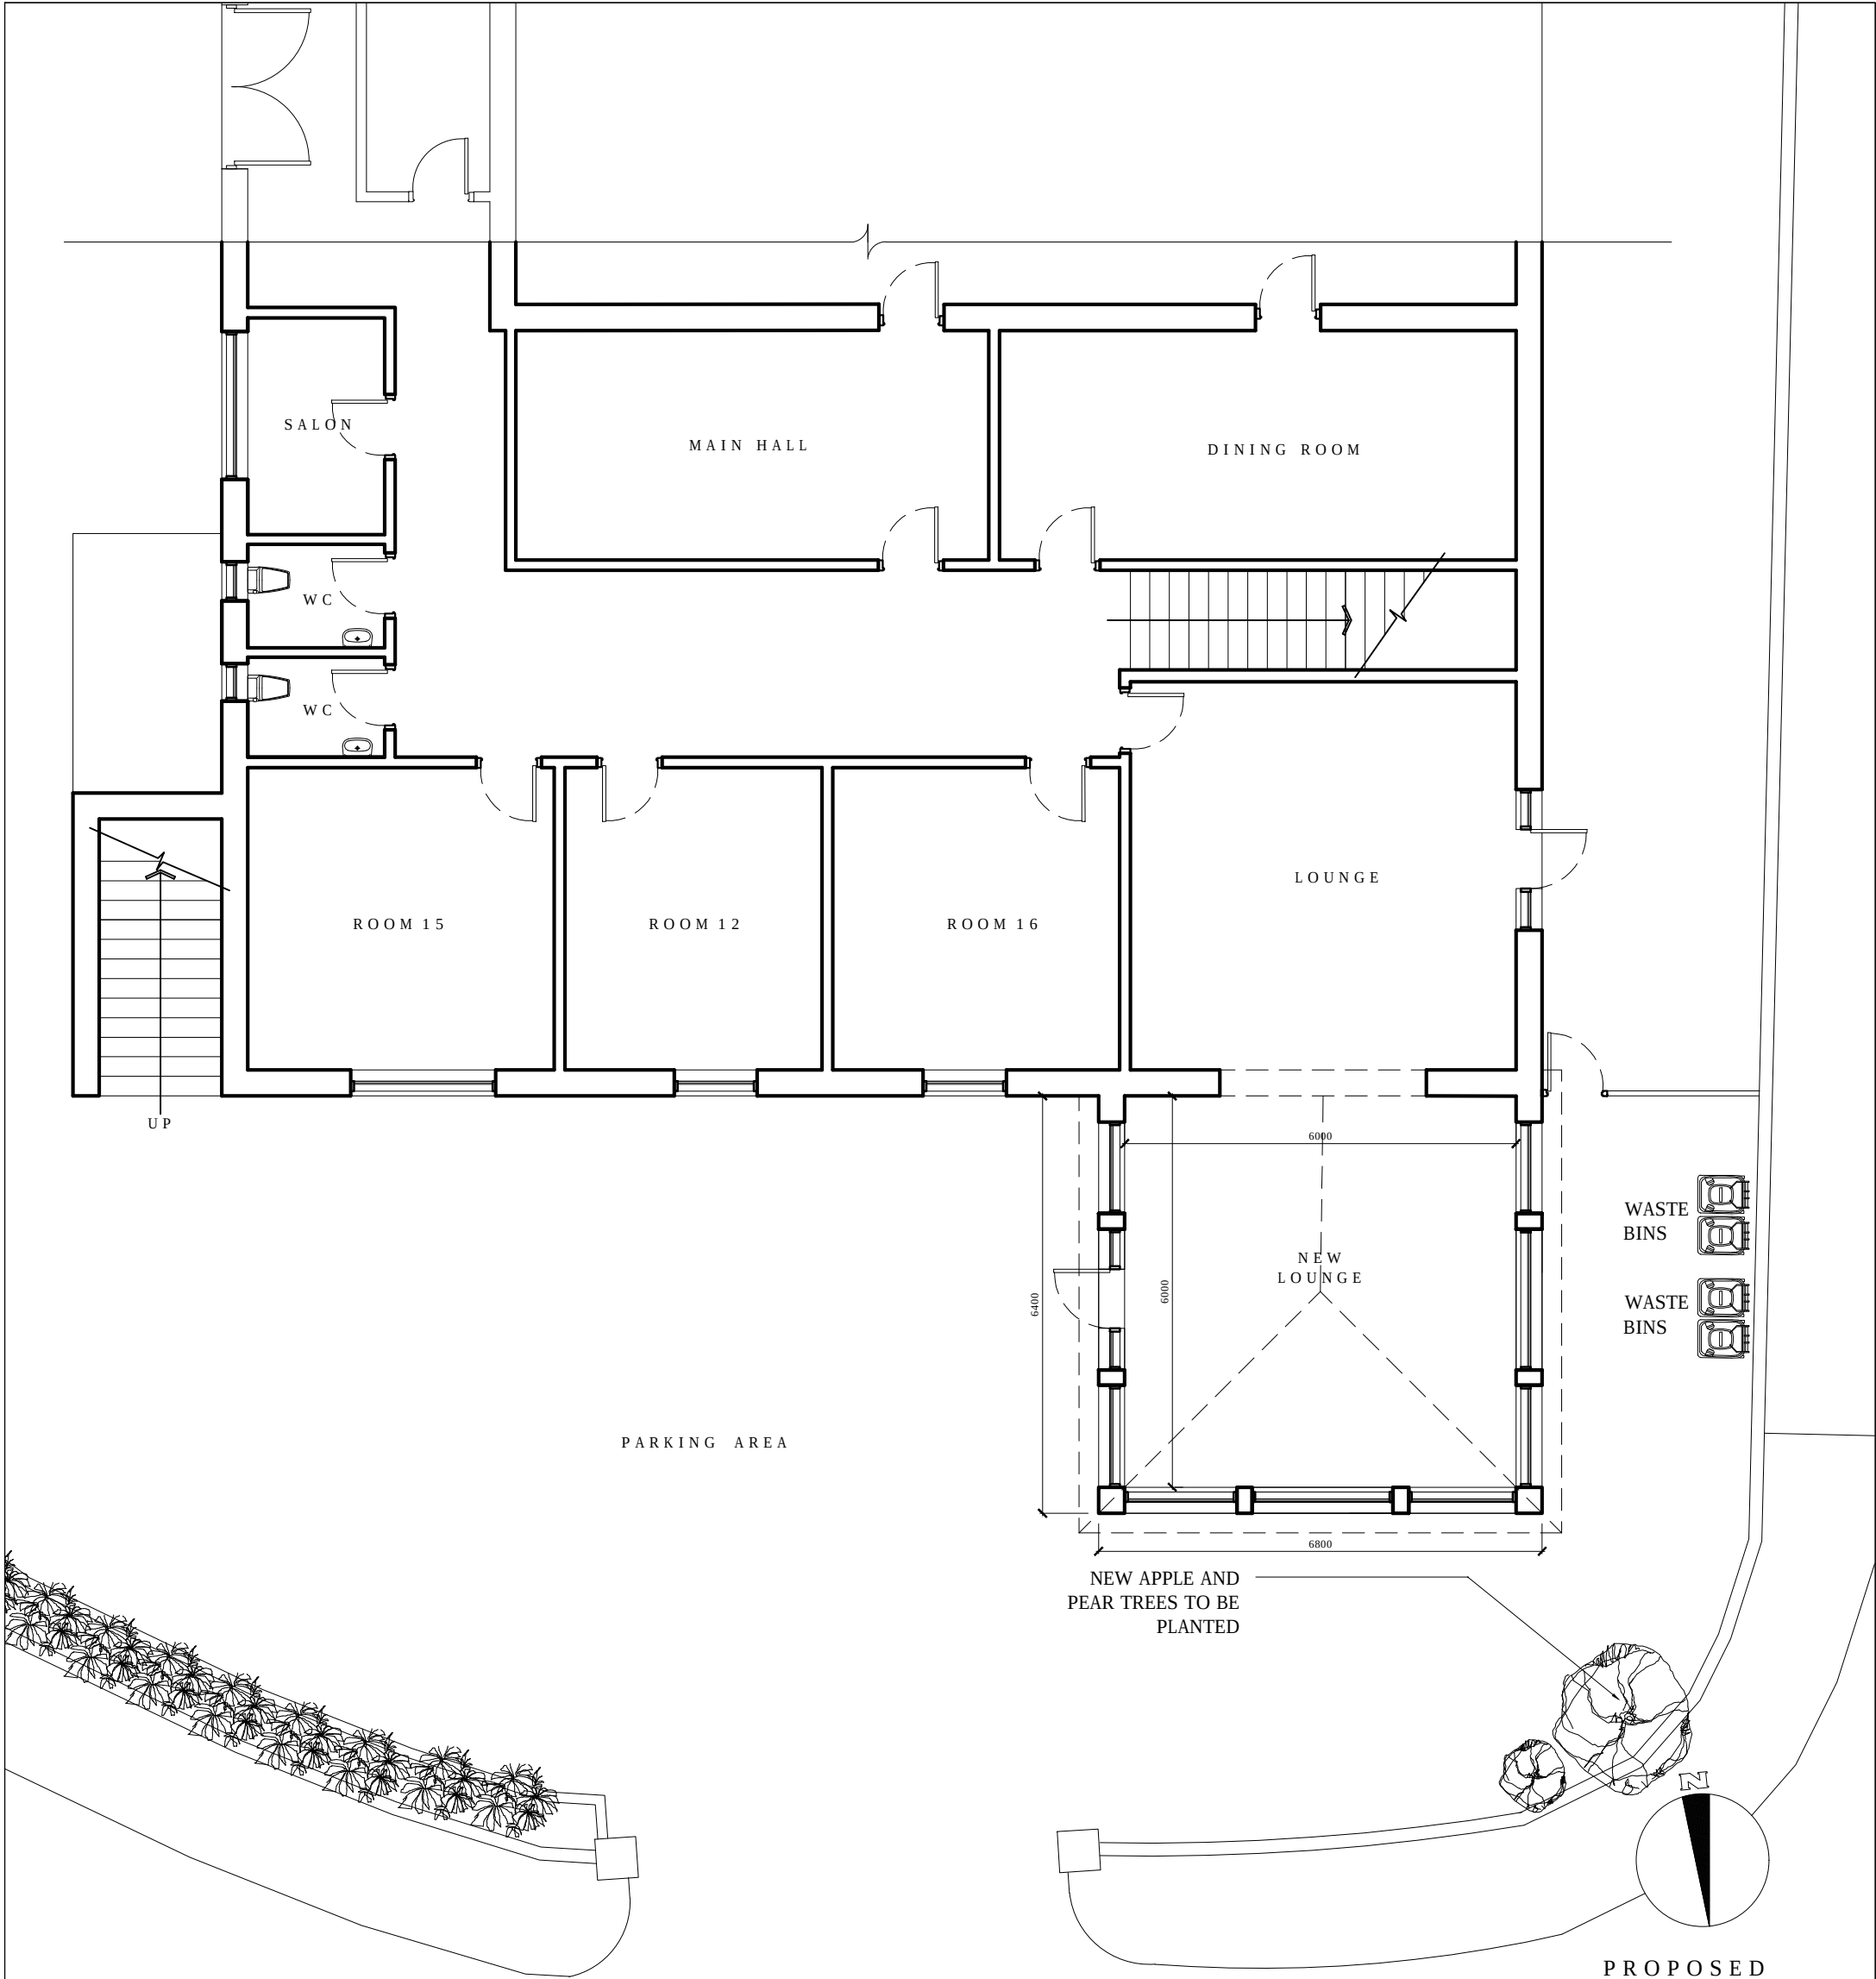

G L Y N B A R G O E D R O A D

PROPOSED
GROUND FLOOR PLAN (PART)

SCALE : 1 : 100



© This Drawing is Copy Right. Do not Scale.
Contractor to check all dimensions on site and to report any discrepancies directly to the SO

Date : 21.03.2025

Project : Glyn Bargoed House, Glyn Bargoed Road, Trelewis,
Treharris, CF46 6AA

Client :

Description :
PROPOSED
GROUND FLOOR
PLAN

Job No :

Scale :
1 : 100
ON A3

Dwg No :

101

Drawn By :

S W



DESIGNS

S K DESIGNS

58B, Clearwater Way, Lakeside, Cardiff. CF23 6DJ

Tel : 029 20 761 950

Fax : 029 20 761 950

Email : info@skdesigns.org.uk