


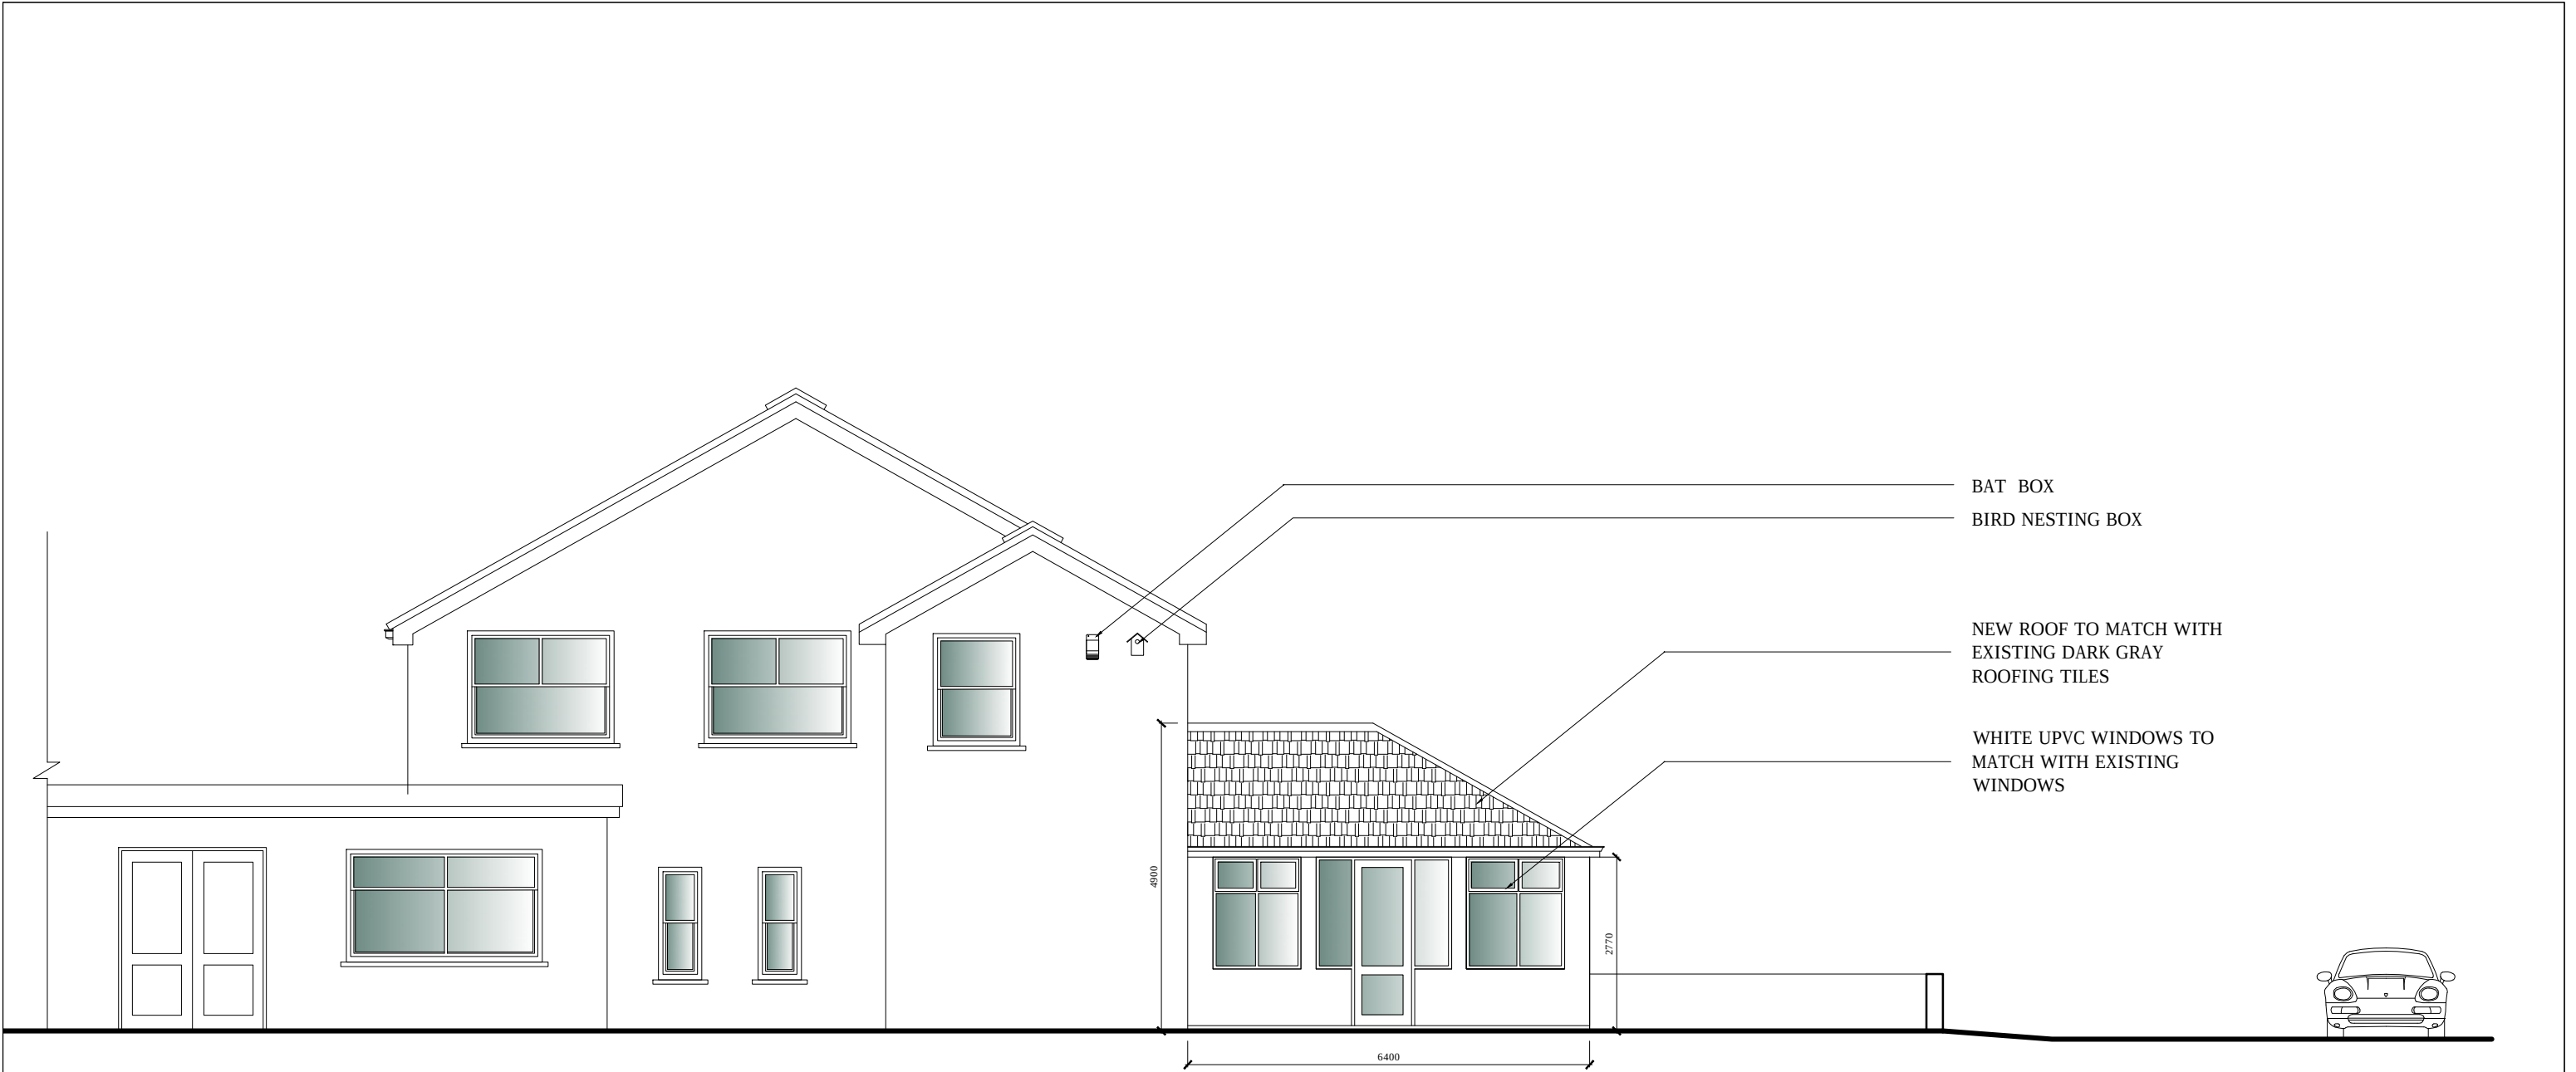

BAT BOX

BIRD NESTING BOX

NEW ROOF TO MATCH WITH
EXISTING DARK GRAY
ROOFING TILES

WHITE UPVC WINDOWS TO
MATCH WITH EXISTING
WINDOWS

PROPOSED

FRONT ELEVATION (PART)

SCALE : 1 : 100



PROPOSED BAT BOX



PROPOSED BIRD
NESTING BOX

© This Drawing is Copy Right. Do not Scale. Contractor to check all dimensions on site and to report any discrepancies directly to the SO			 DESIGNS S K DESIGNS 58B, Clearwater Way, Lakeside, Cardiff. CF23 6DJ Tel : 029 20 761 950 Fax : 029 20 761 950 Email : info@skdesigns.org.uk
Date : 22.04.2025			
Project : Glyn Bargoed House, Glyn Bargoed Road, Trelewis, Treharris, CF46 6AA			
Client :			
Description : PROPOSED FRONT ELEVATION	Job No : Dwg No : 103	Scale : 1 : 100 ON A3 Drawn By : S W	