



Scale Parameters Houses			
Max	Height	Width	depth
Max	7.5m	8m	6.2m
Min	7.0m	8.2m	6.4m

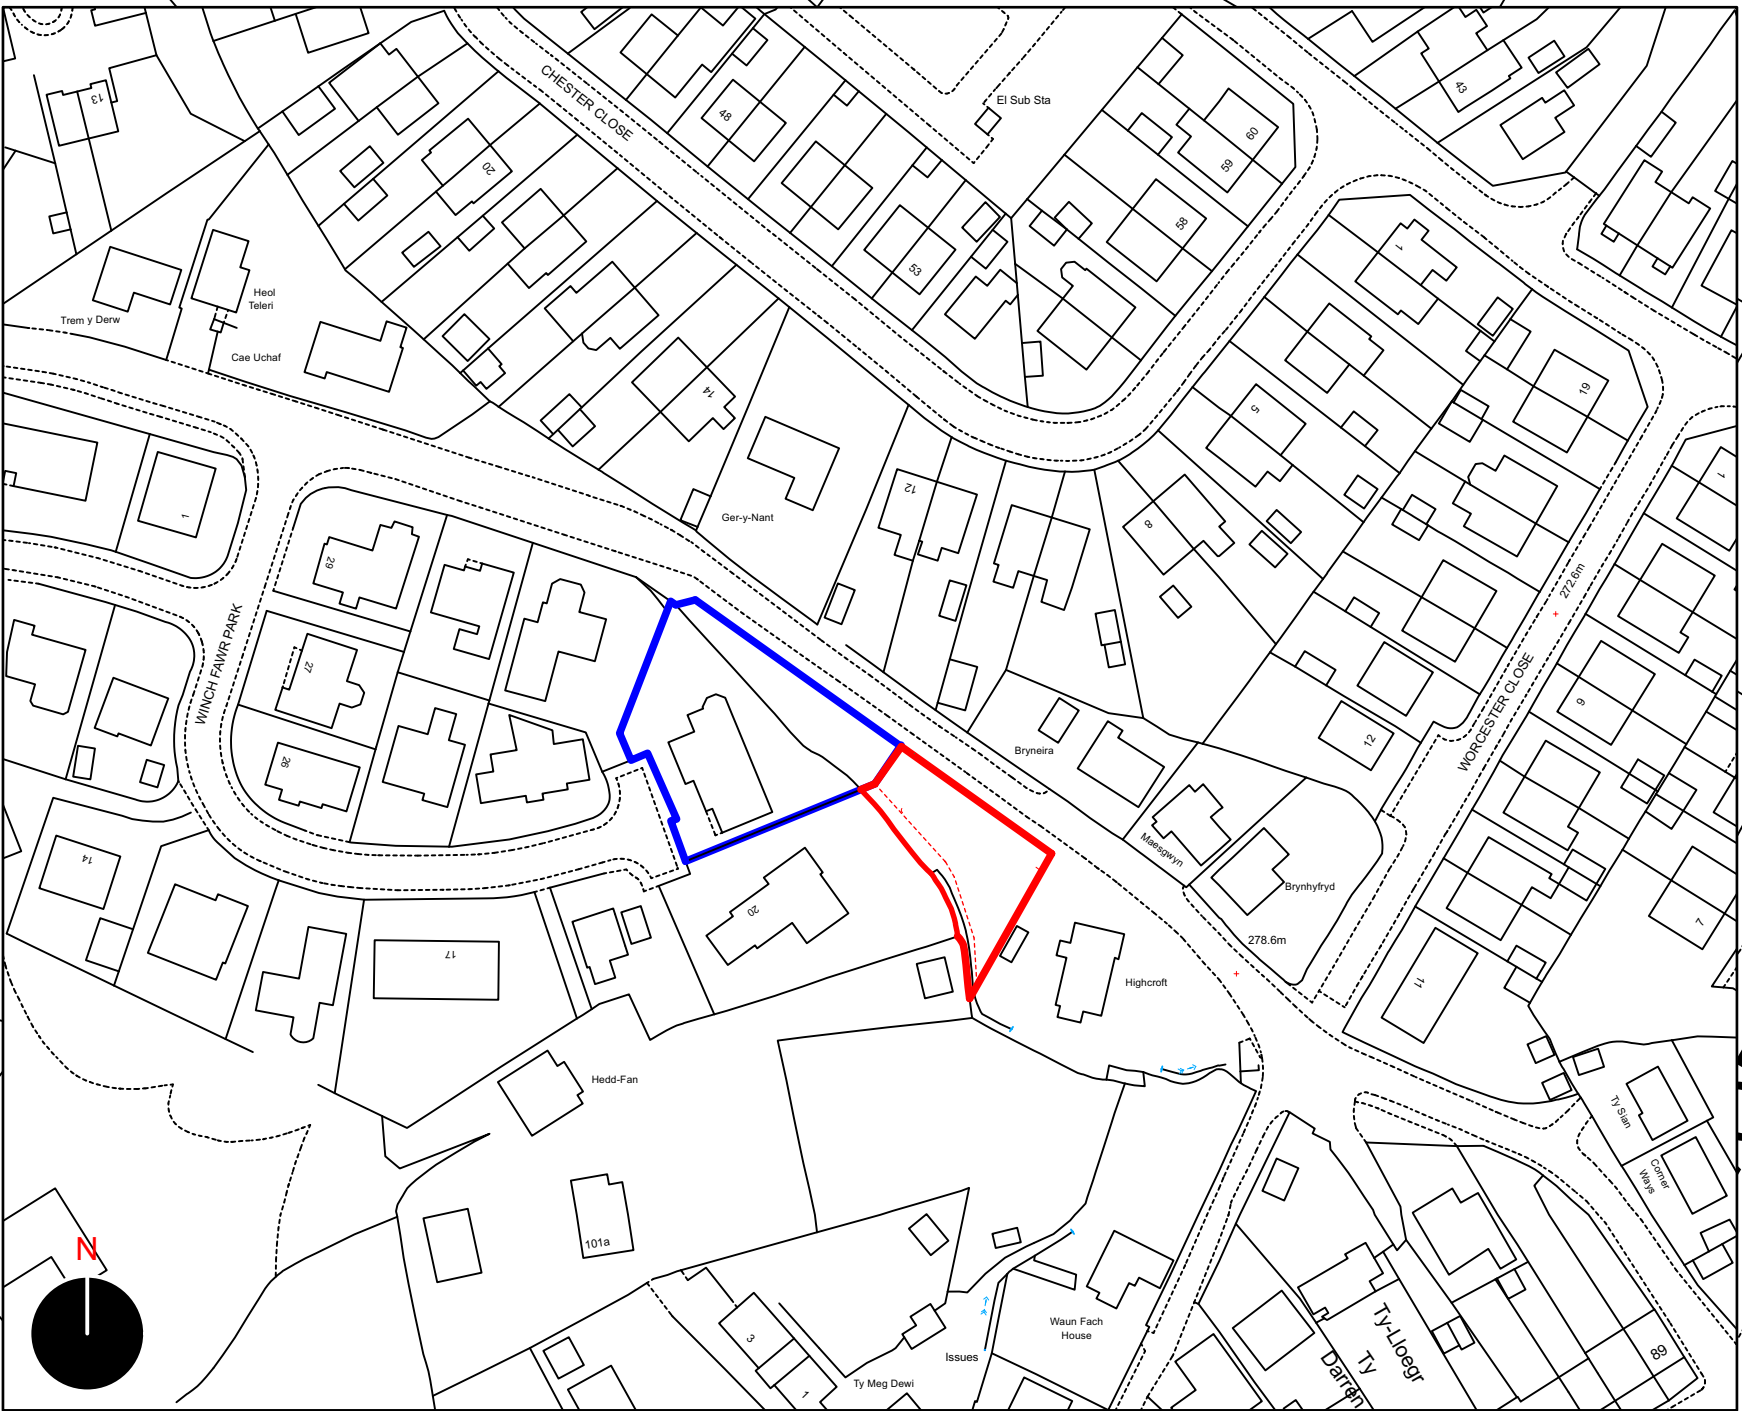

OSMAP 1:1250

PROPOSED SITE PLAN 1:200

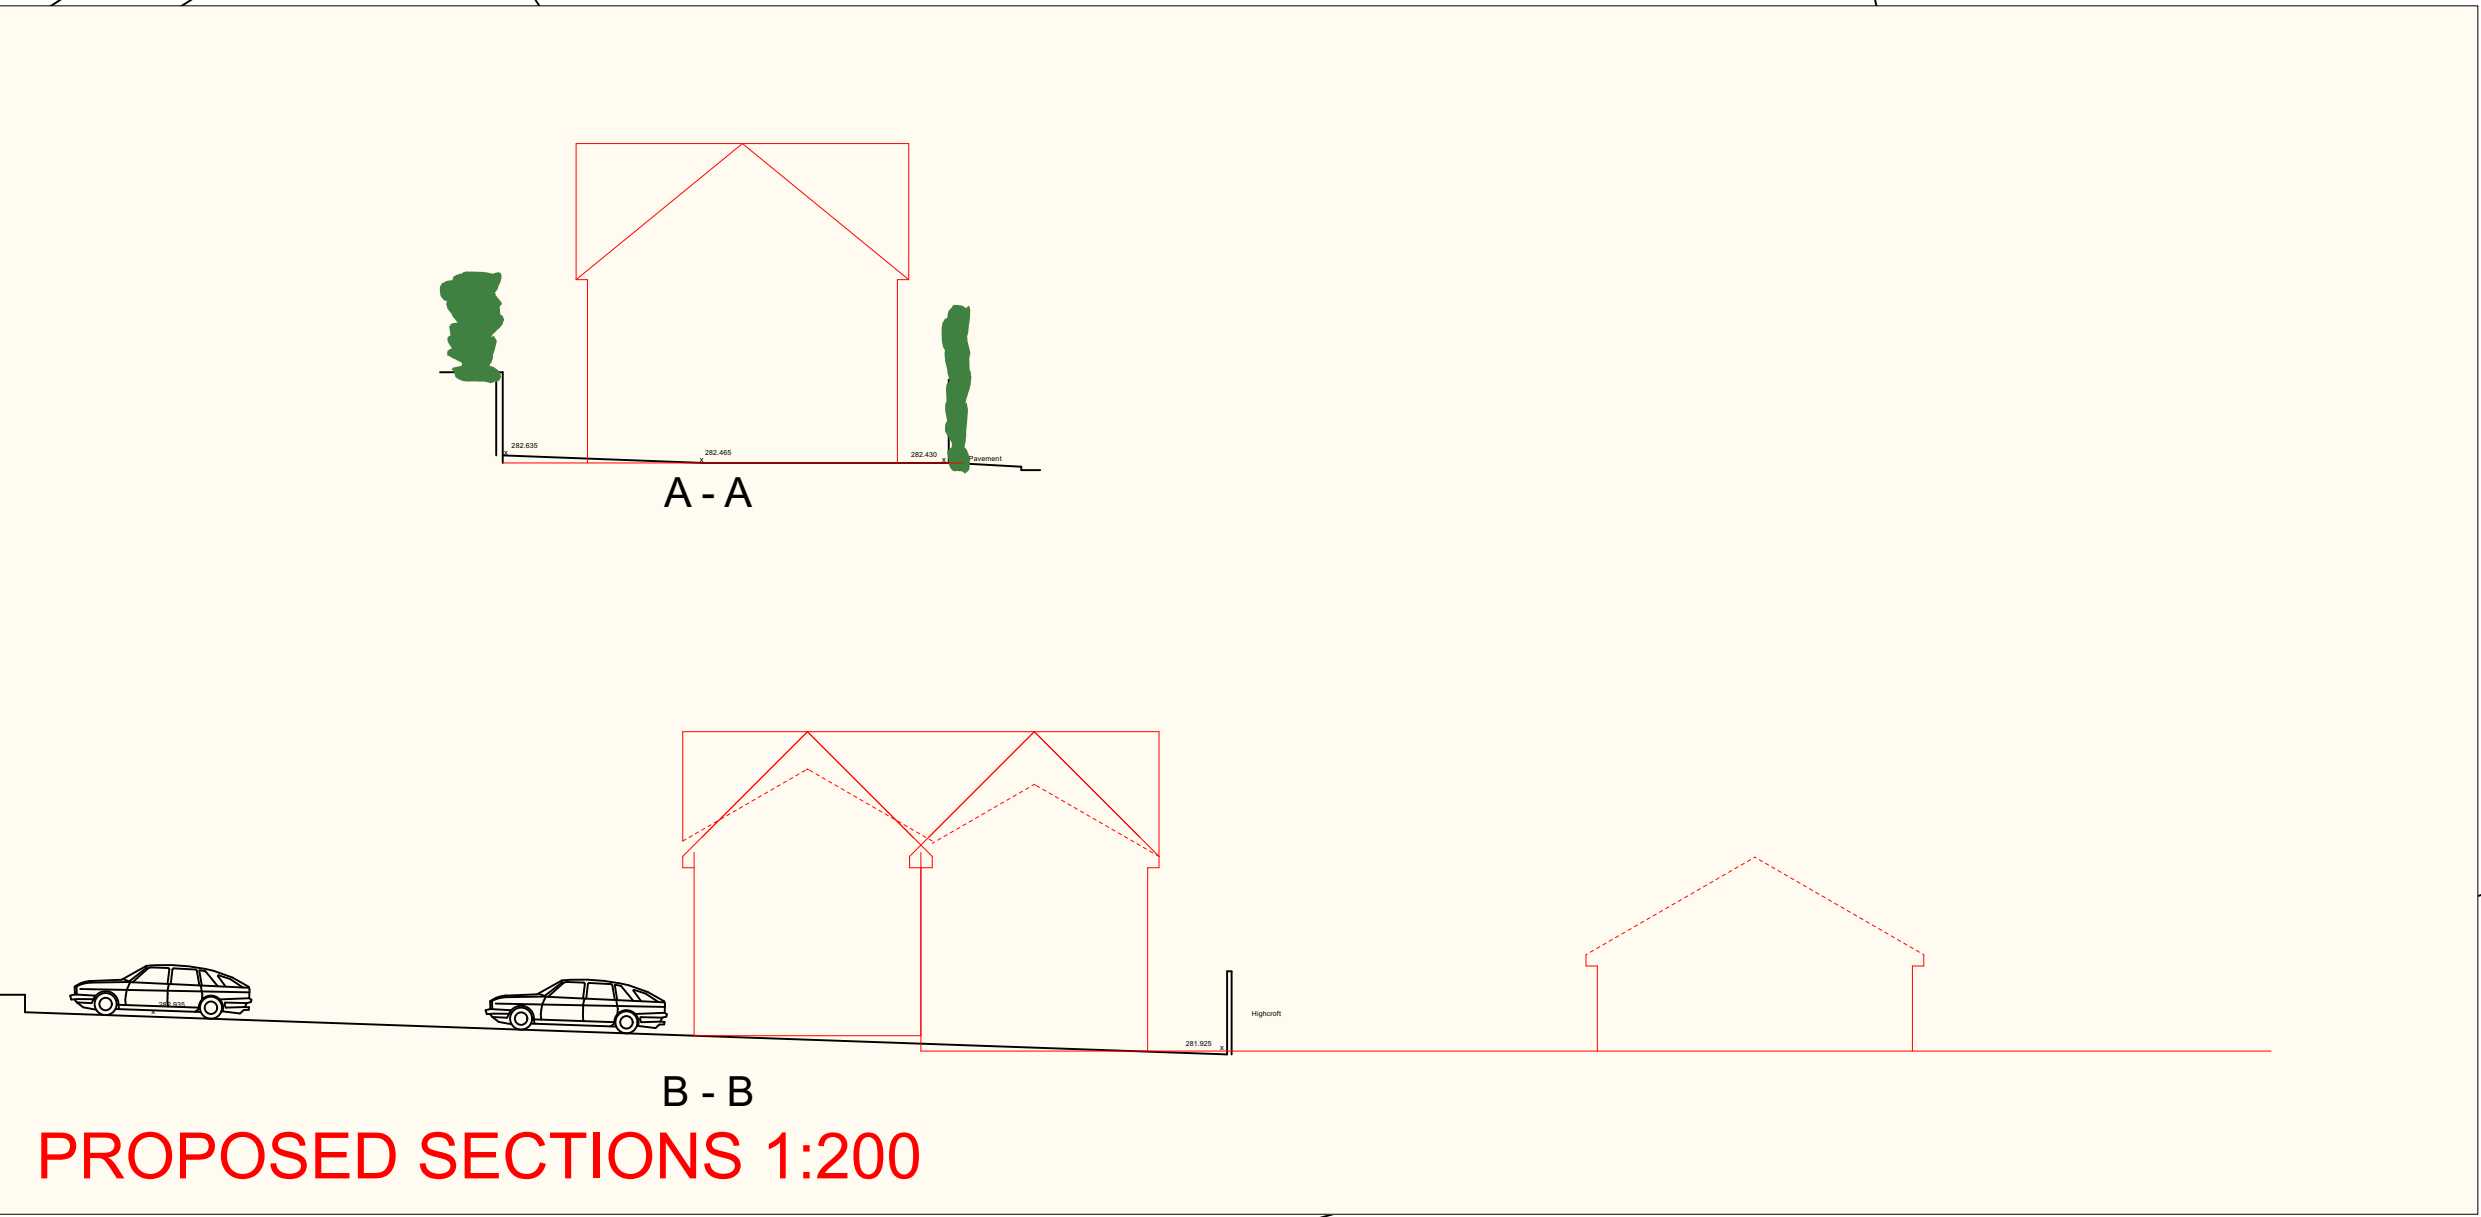

PROPOSED SECTIONS 1:200

THIS DRAWING IS COPYRIGHT C

Can Plan
Denis Canney
Chartered Town Planner
18 West Grove, Merthyr Tydfil
South Wales CF47 8HJ
tel: 07807 502231

Revision	

project	
at	Proposed Works
	Winch Fawr Road
	Heolgerrig
	Merthyr Tydfil
	CF48 1TD
	302725 205890
	Client

title	
	Proposed Block Plan
	Location Plan & Sections

Date:	November 2025
Scale:	As Shown
Drawn:	DC

Drawing No.	Rev.
07-18-01	D