



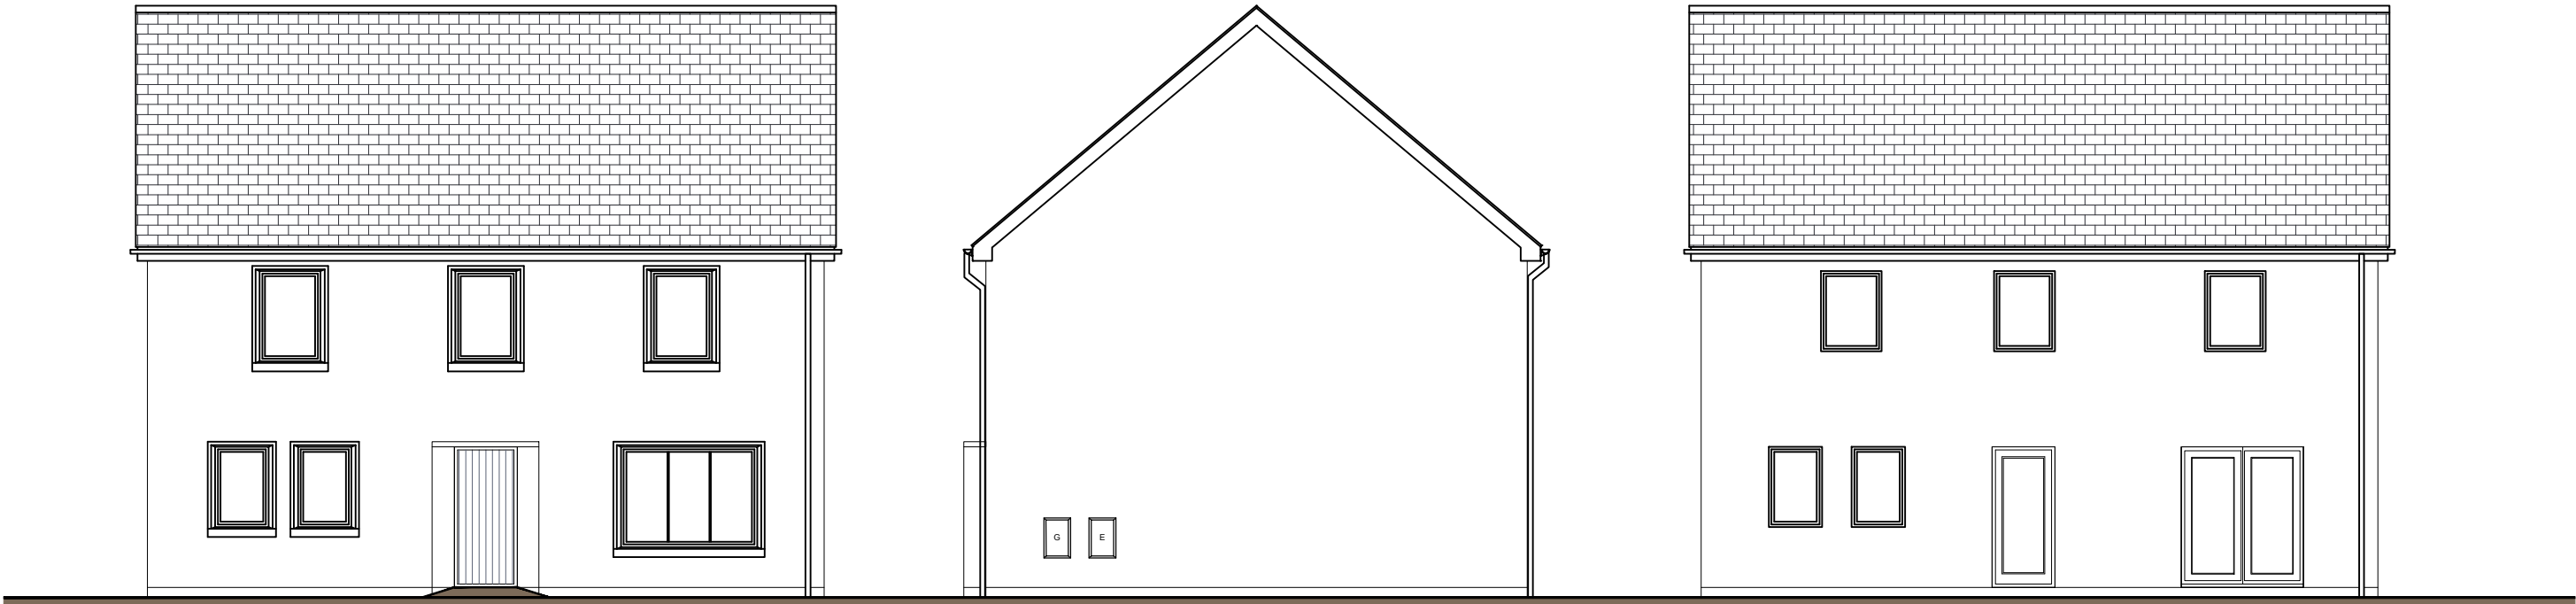


Front Elevation

Side Elevation


Rear Elevation

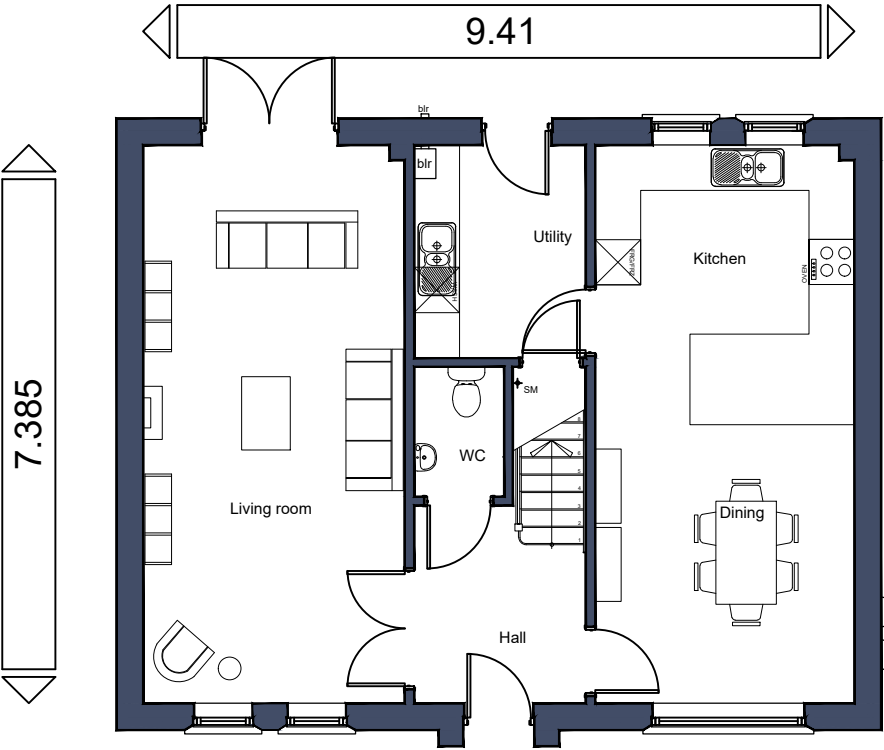

Ground Floor Plan
Opp
Plots 72, 77, 103, 141, 183,
190

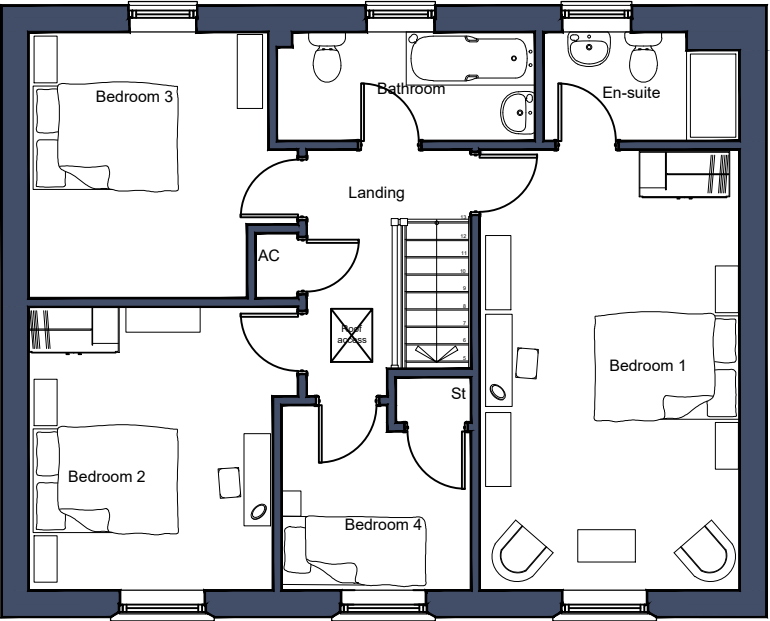

First Floor Plan

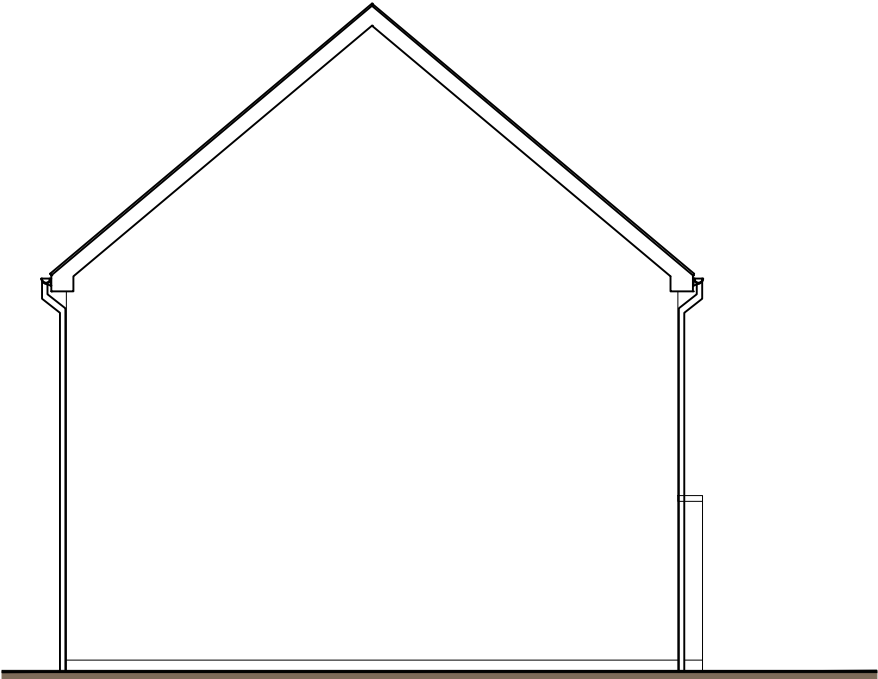

Side Elevation



CLIENT Davies Homes	SCALE @ A3 1:100	DATE Feb '23	DRAWN BY GE	REV.	DESCRIPTION	DATE
JOB TITLE Dragon Parc, Merthyr Tydfil	JOB NO. 2124	DRAWING NO. LYN-02	REVISION -			
DRAWING TITLE Lynton House Type Opposite Handing	© Hammond Architectural Limited 2023 Figured dimensions must be taken in preference to scaled dimensions and any discrepancies are to be referred to Hammond Architectural Ltd. Contractors, subcontractors and suppliers must verify all dimensions on site before commencing any work or making any workshop drawings.					

10 Gold Tops
Newport
NP20 4PH

t. 01633 844970
e. info@hammond-ltd.co.uk

www.hammond-ltd.co.uk