




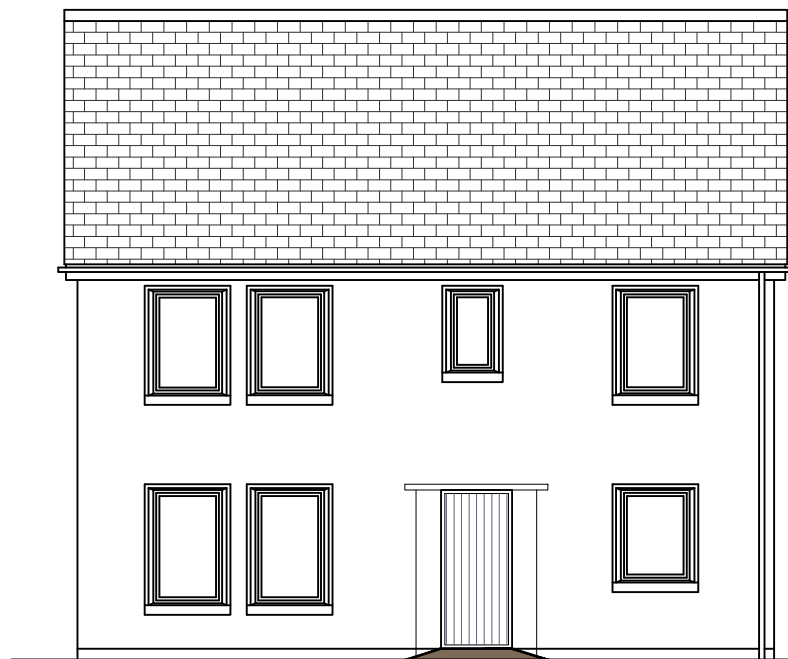


Front Elevation

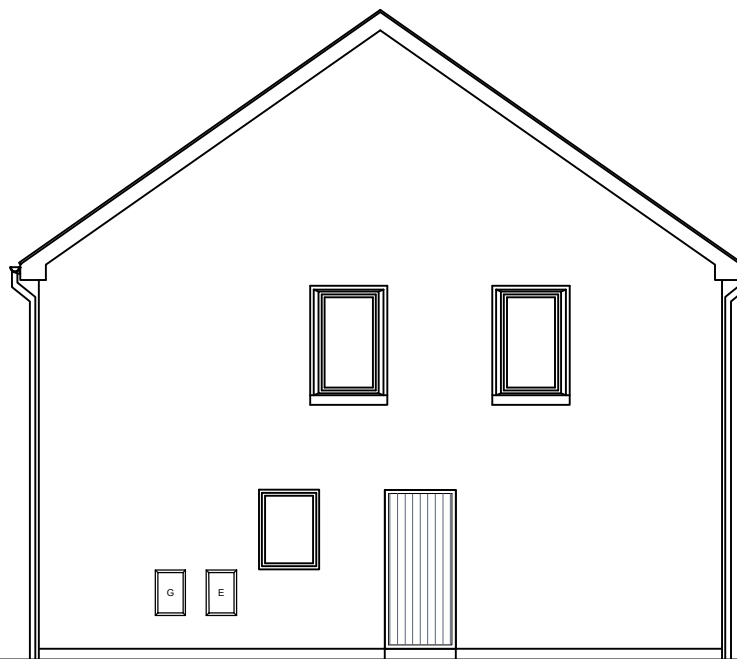


Side Elevation

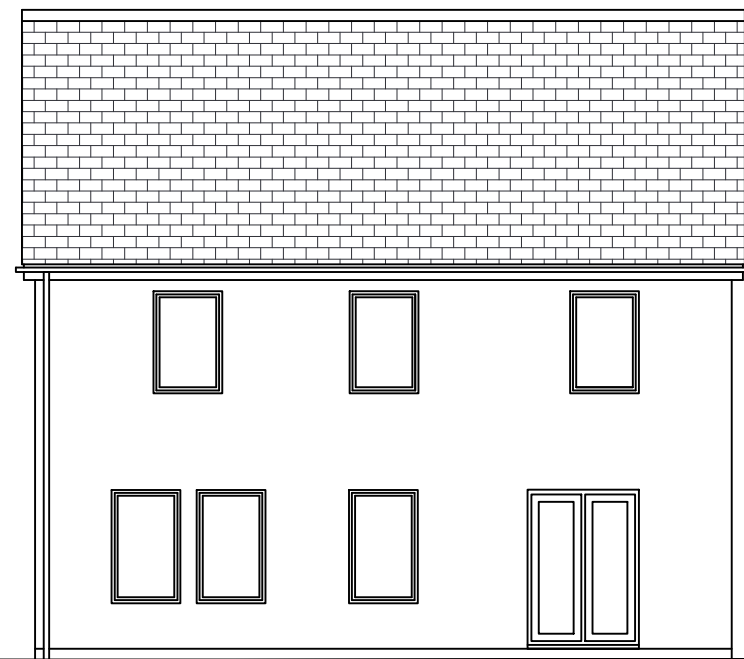


Rear Elevation

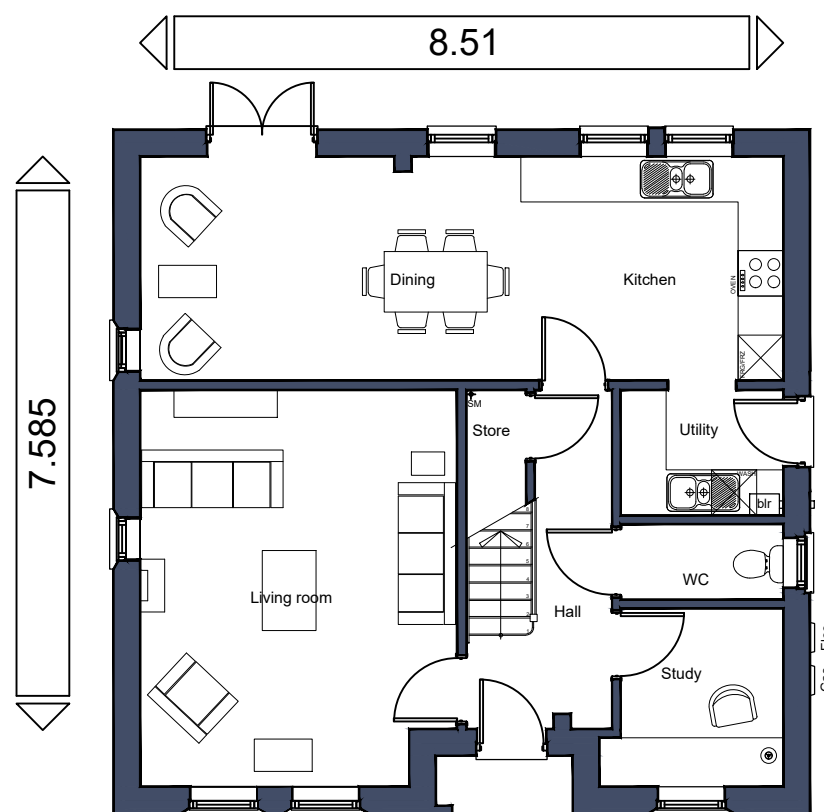

Ground Floor Plan  
Opp (Special)  
Plot 122

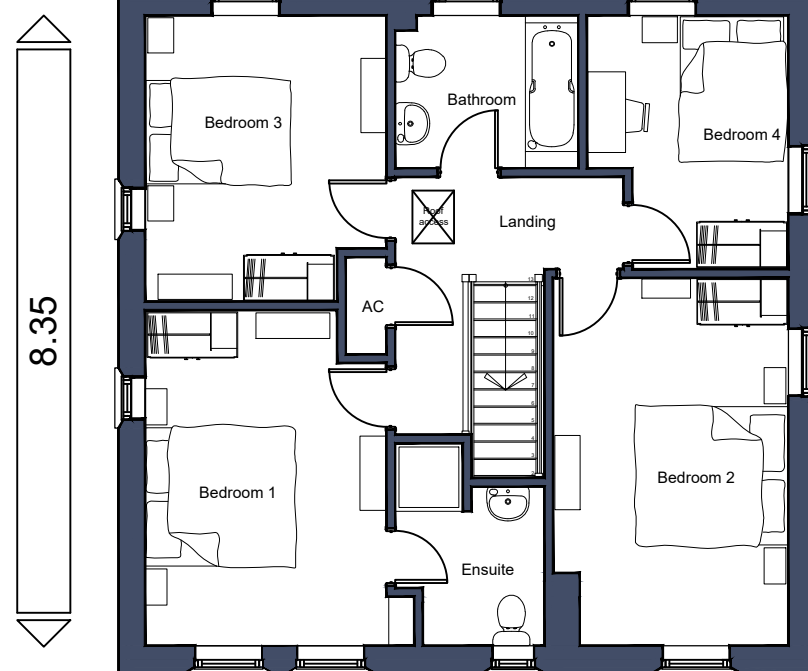

First Floor Plan

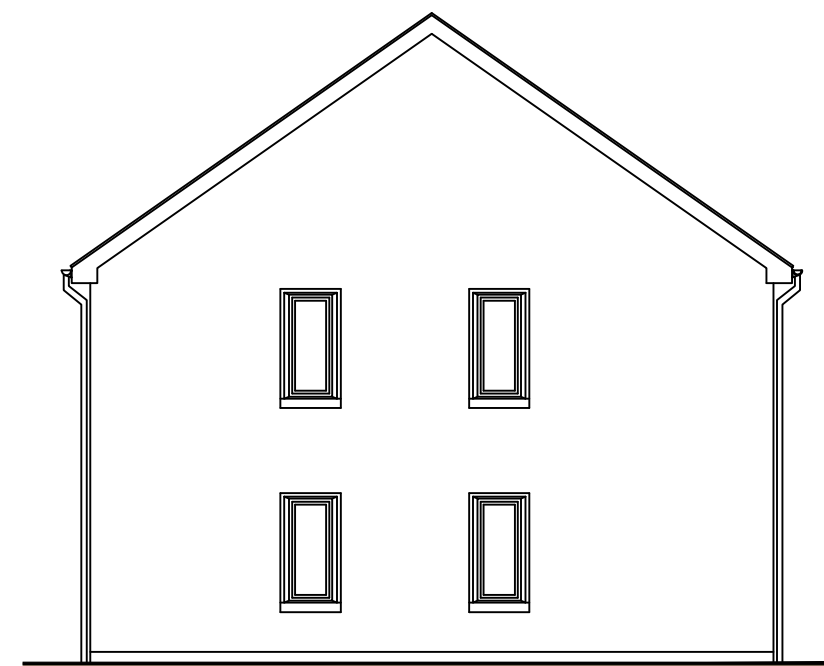

Side Elevation

Scale 1:100



|                                                                  |   |                       |                |      |             |      |
|------------------------------------------------------------------|---|-----------------------|----------------|------|-------------|------|
| CLIENT<br>Davies Homes                                           | SCALE @ A3<br>1:100   | DATE<br>Feb '23       | DRAWN BY<br>GE | REV. | DESCRIPTION | DATE |
| JOB TITLE<br>Dragon Parc, Merthyr Tydfil                         | JOB NO.<br>2124   | DRAWING NO.<br>RAD-03 | REVISION<br>-  |      |             |      |
| DRAWING TITLE<br>Radleigh House Type<br>Opposite Handing Special | © Hammond Architectural Limited 2023<br>Figured dimensions must be taken in preference to scaled dimensions<br>and any discrepancies are to be referred to Hammond Architectural Ltd.<br>Contractors, subcontractors and suppliers must verify all dimensions on<br>site before commencing any work or making any workshop drawings. |                       |                |      |             |      |

10 Gold Tops  
Newport  
NP20 4PH

t. 01633 844970  
e. info@hammond-ltd.co.uk

[www.hammond-ltd.co.uk](http://www.hammond-ltd.co.uk)