


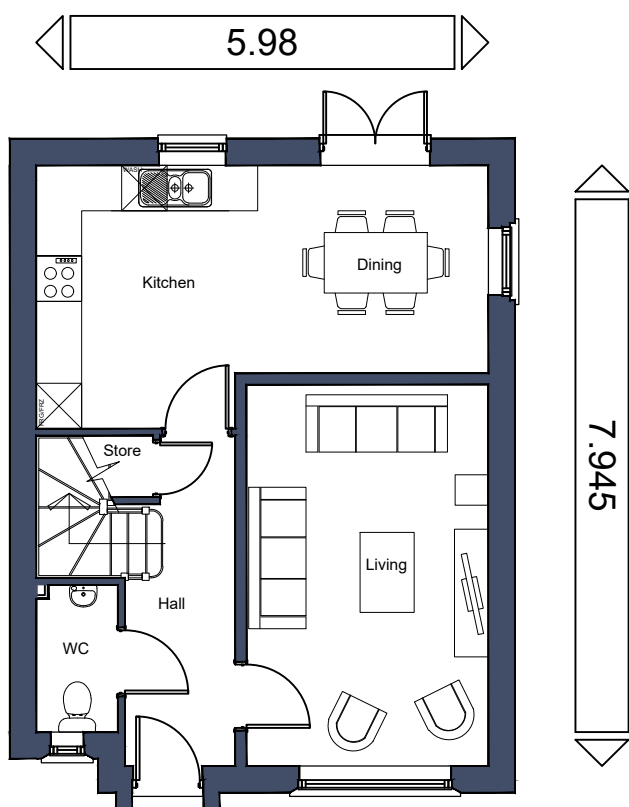


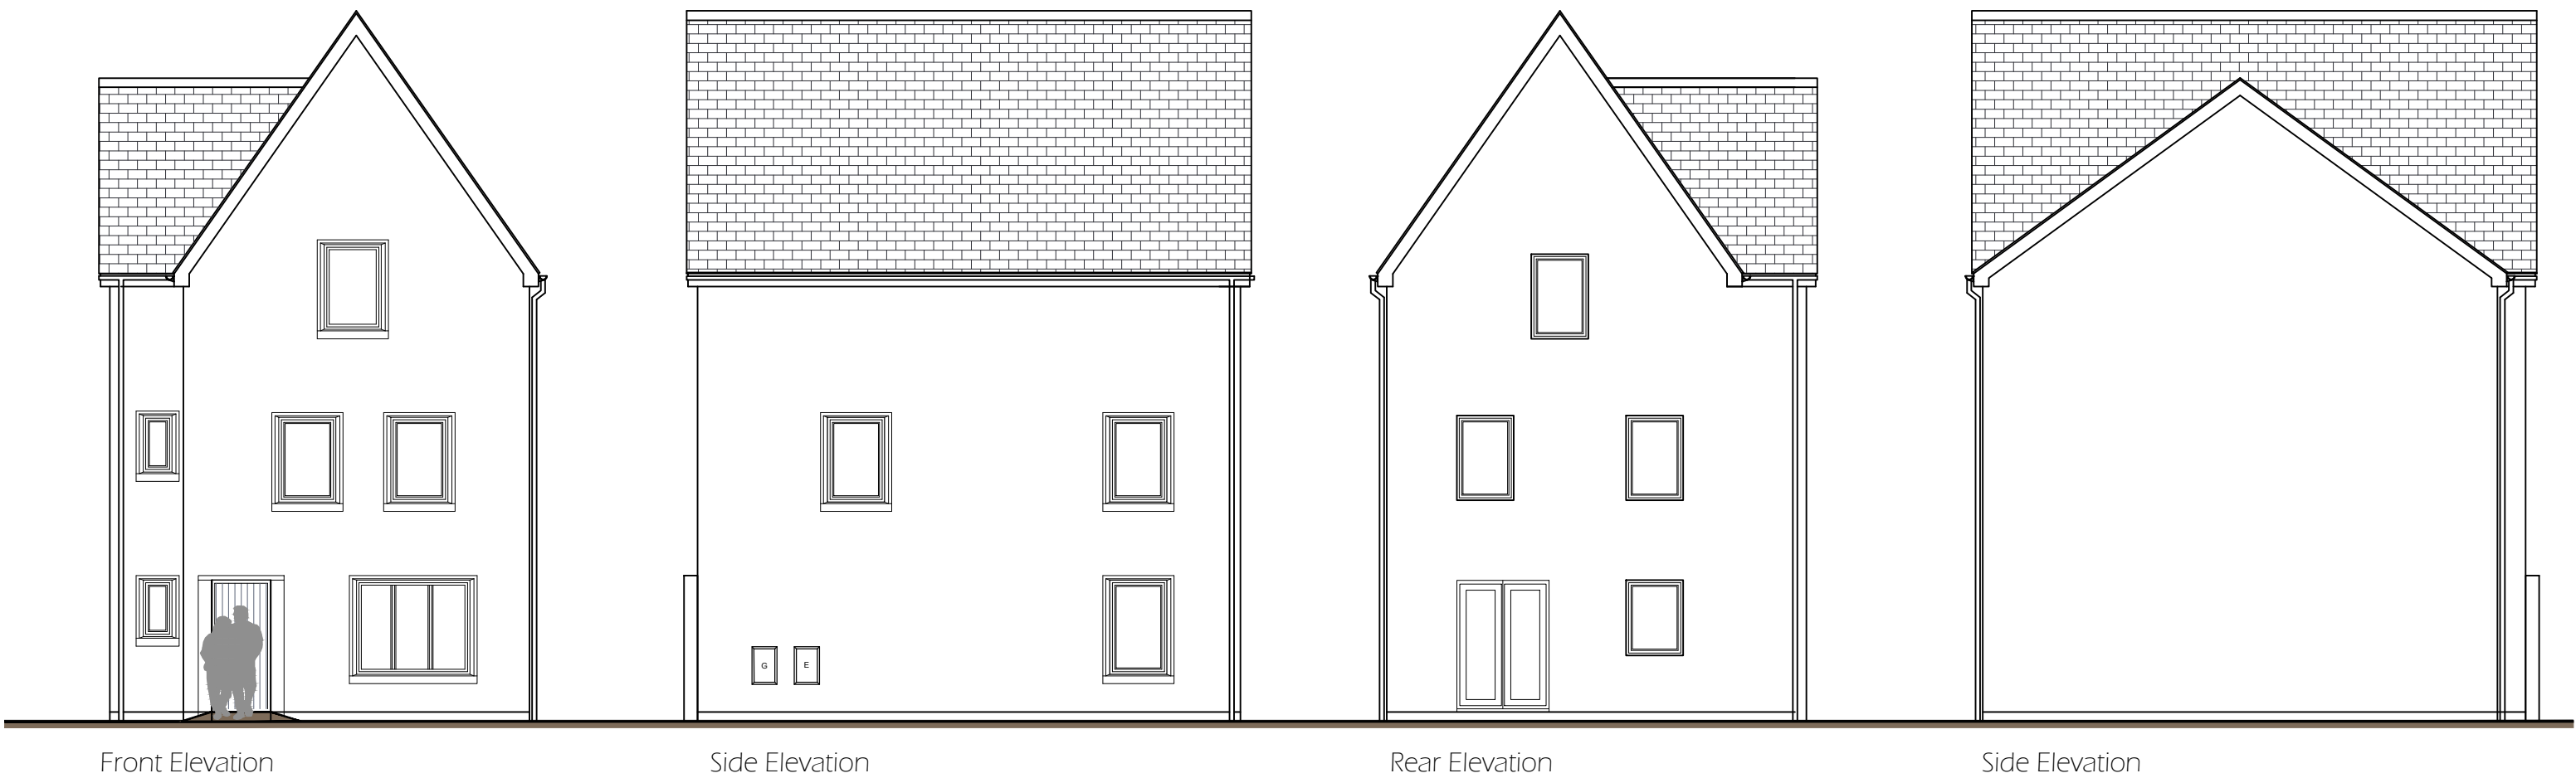

Ground Floor Plan
Opp - Plot 197

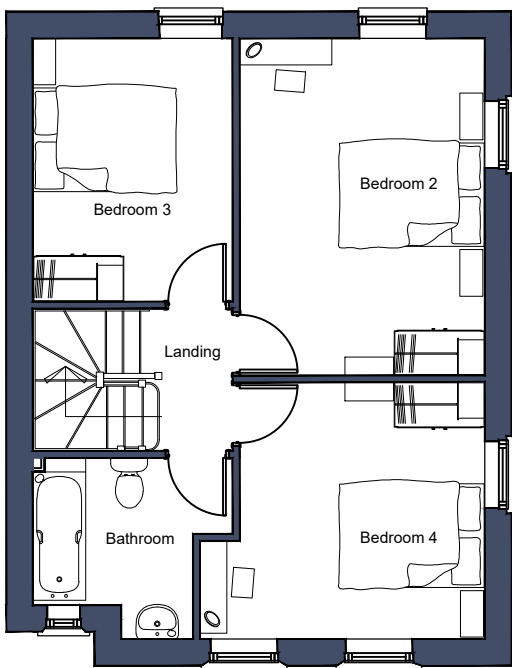

First Floor Plan

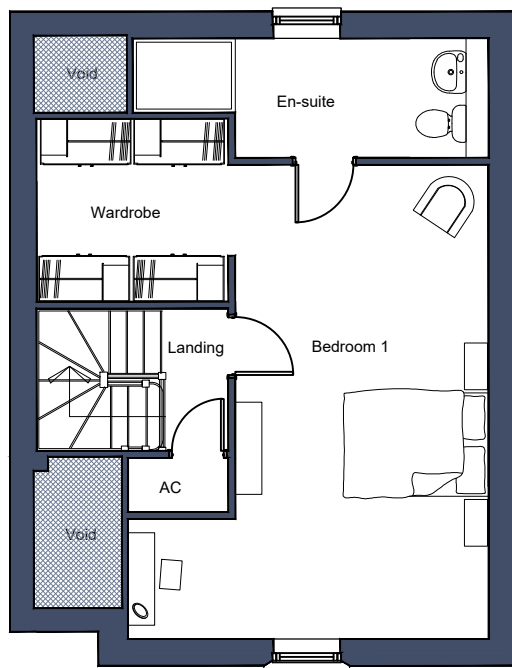

Second Floor Plan

Scale 1:100



CLIENT Davies Homes	SCALE @ A2 1:100	DATE Feb '23	DRAWN BY EH
JOB TITLE Dragon Parc, Merthyr Tydfil	JOB NO. 2124	DRAWING NO. WIN-02	REVISION -
DRAWING TITLE Windermere House Type Detached Opposite Handing	© Hammond Architectural Limited 2023 Figured dimensions must be taken in preference to scaled dimensions and any discrepancies are to be referred to Hammond Architectural Ltd. Contractors, subcontractors and suppliers must verify all dimensions on site before commencing any work or making any workshop drawings.		

REV.	DESCRIPTION	DATE



10 Gold Tops
Newport
NP20 4PH
t. 01633 844970
e. info@hammond-ltd.co.uk

www.hammond-ltd.co.uk