


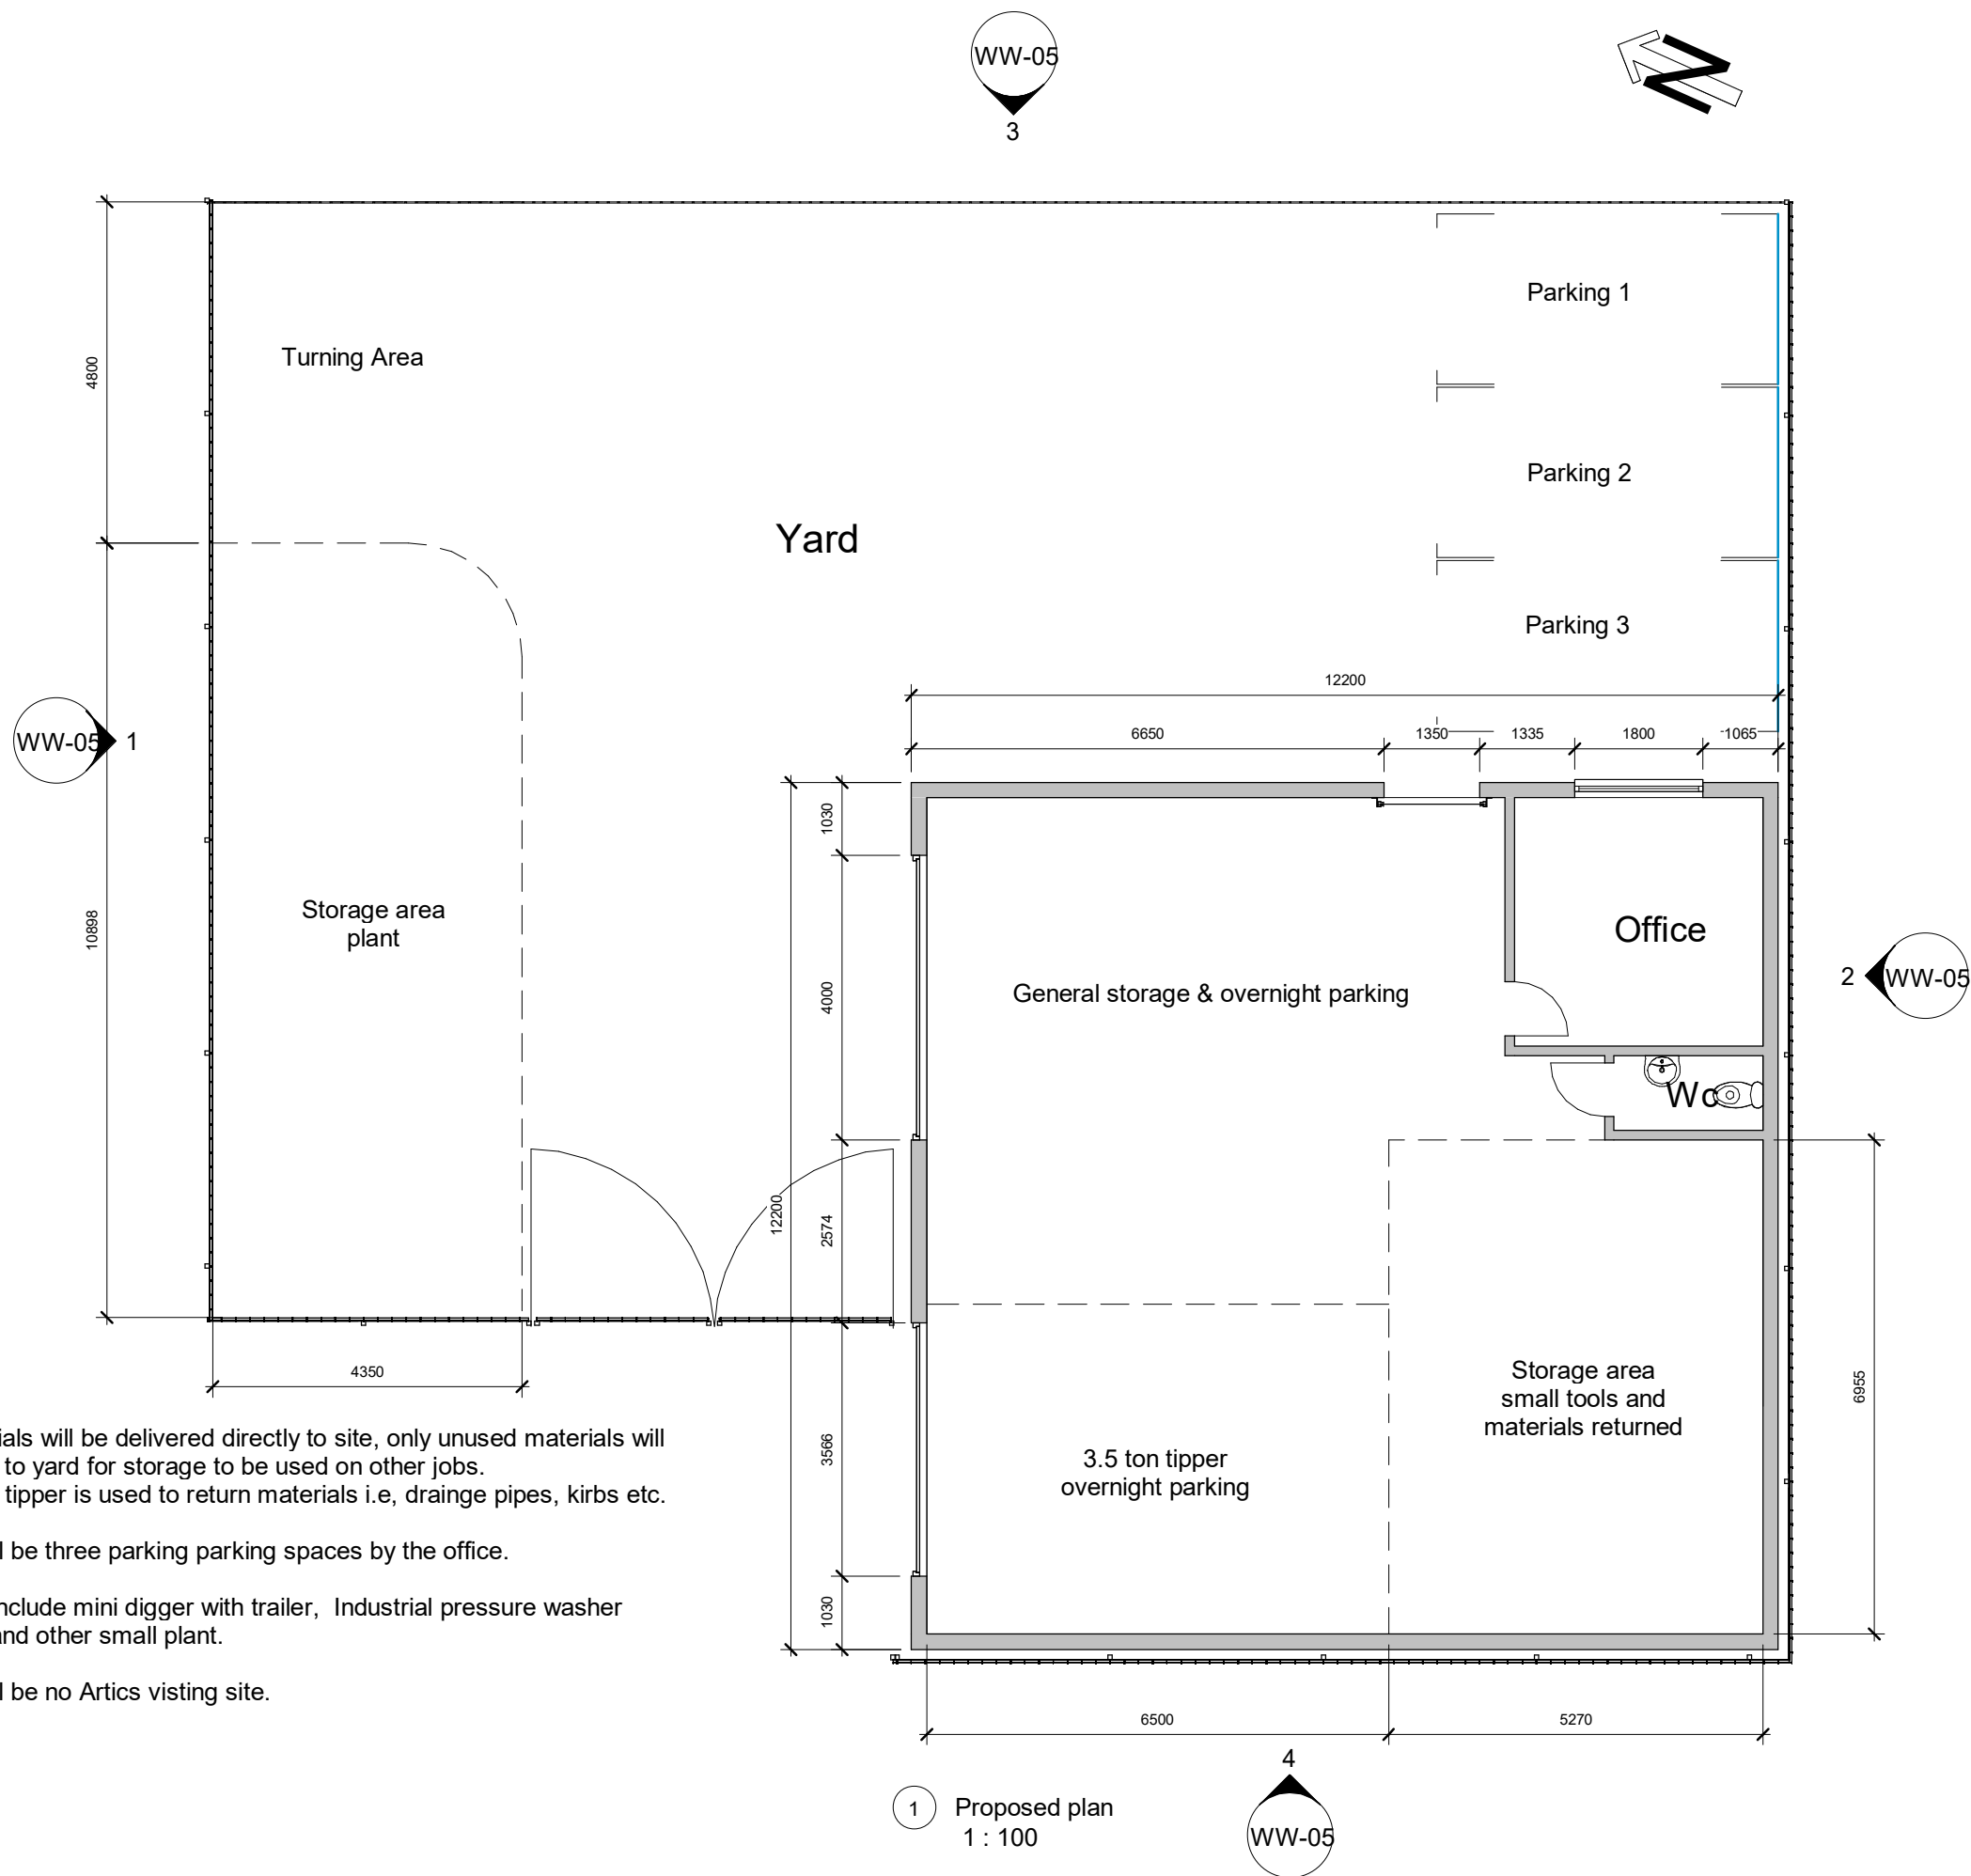

All materials will be delivered directly to site, only unused materials will be return to yard for storage to be used on other jobs.
A 3.5 ton tipper is used to return materials i.e, drainge pipes, kirbs etc.

There will be three parking parking spaces by the office.

Plant to include mini digger with trailer, Industrial pressure washer
Bowser and other small plant.

There will be no Artics visting site.

INDIGO DESIGN (Part of 3dcadwales Ltd) 5 Ashlea Drive,
Merthyr Tydfil, CF47 0NY Tele 01685 385746 Mob -
07940913216 Email: philip@3dcadwales.co.uk

This Drawing is Copyright,
Dimensions to be checked
on site and not scaled from
this drawing



PURPOSE OF ISSUE	DRWAING NUMBER
Planning Approval	WW-03


PROJECT
New Storage unit and office

SHEET
Proposed plan


Address
Willow Works Abercanaid, Merthyr Tydfil CF48 1YF

Checked by	Drawn by	Scale (@ A3)
JH	PH	1 : 100


Rev No	Description	Date
A	Issue	26/02/2025

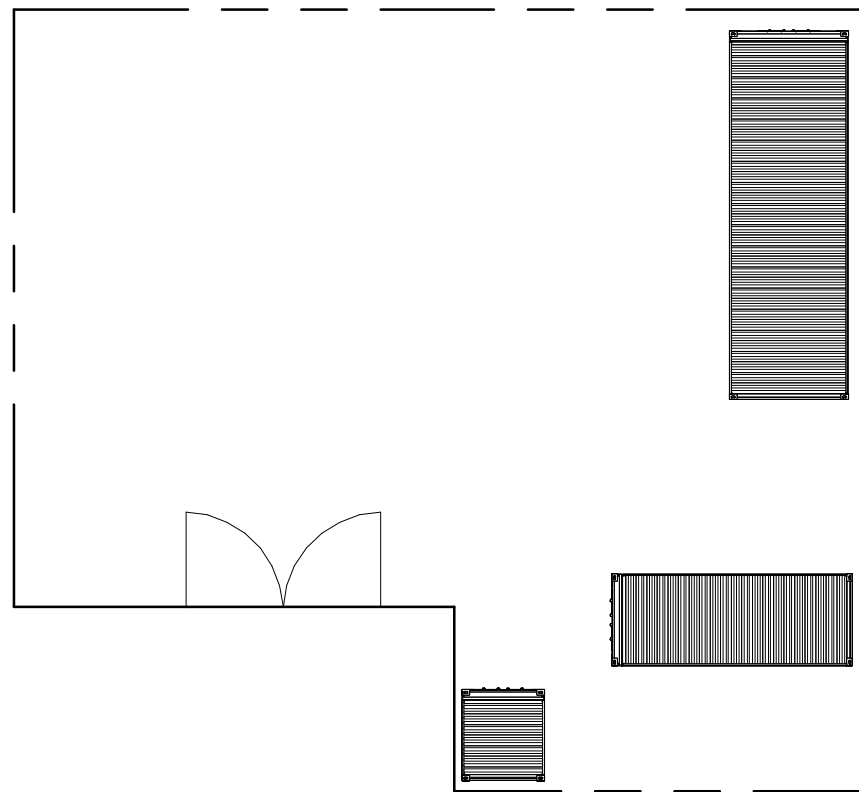

1 Existing Site
1 : 200

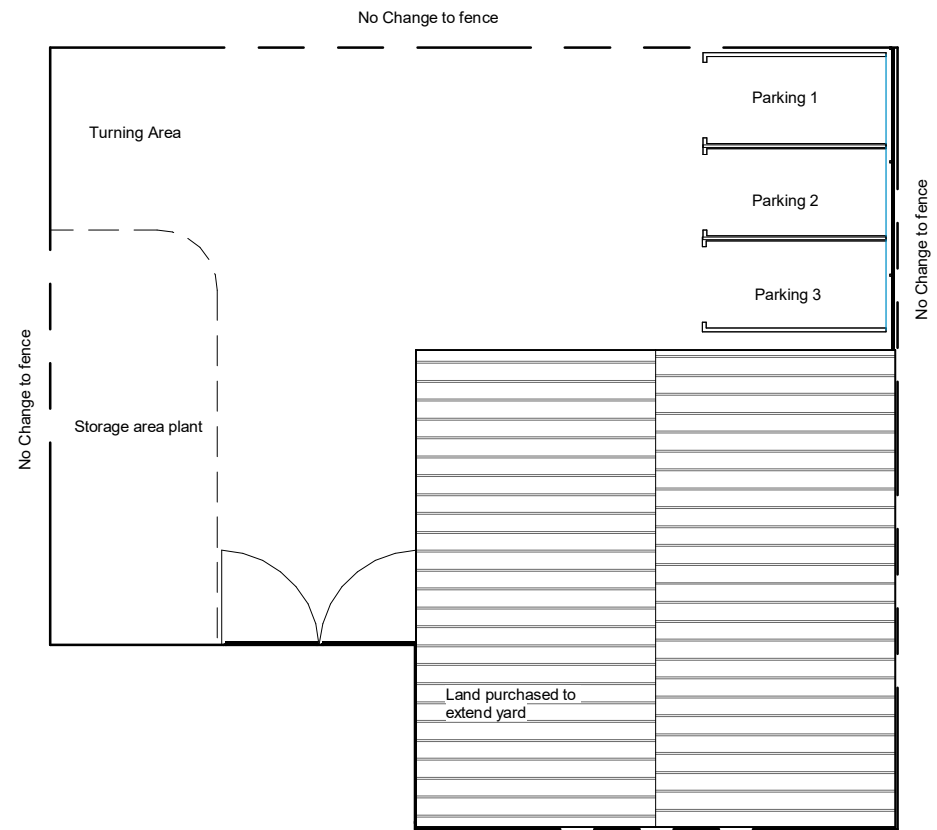

2 Proposed Site
1 : 200

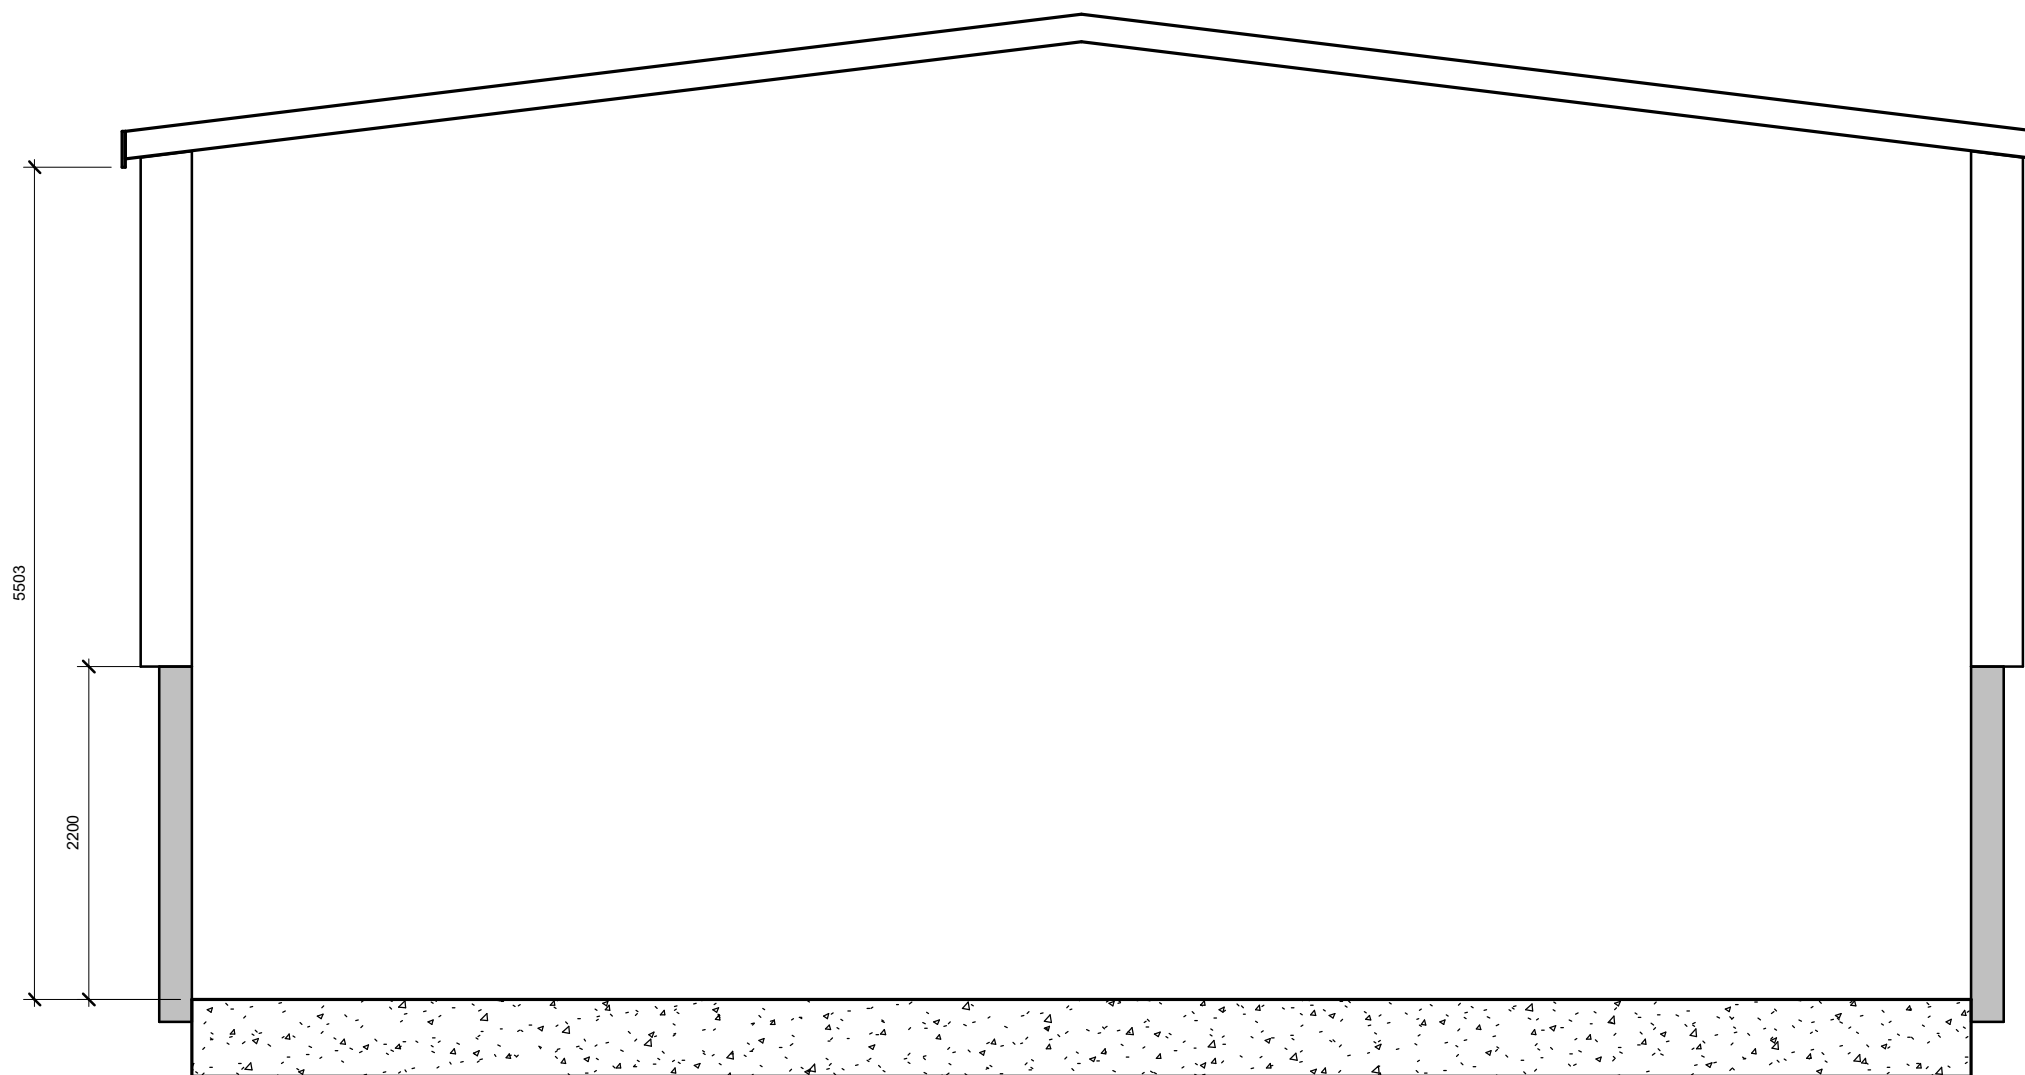

3 Proposed Section
1 : 50

INDIGO DESIGN (Part of 3dcadwales Ltd) 5 Ashlea Drive,
Merthyr Tydfil, CF47 0NY Tele 01685 385746 Mob -
07940913216 Email: philip@3dcadwales.co.uk

This Drawing is Copyright,
Dimensions to be checked
on site and not scaled from
this drawing



PURPOSE OF ISSUE	DRWAING NUMBER
Planning Approval	WW-04

PROJECT
New Storage unit and office

SHEET
Site Plans & Section

Address
Willow Works Abercanaid, Merthyr Tydfil CF48 1YF

Checked by	Drawn by	Scale (@ A3)
JH	PH	As indicated

Rev No	Description	Date
A	Issue	26/02/2025
B	Parking Added	20/03/2025