

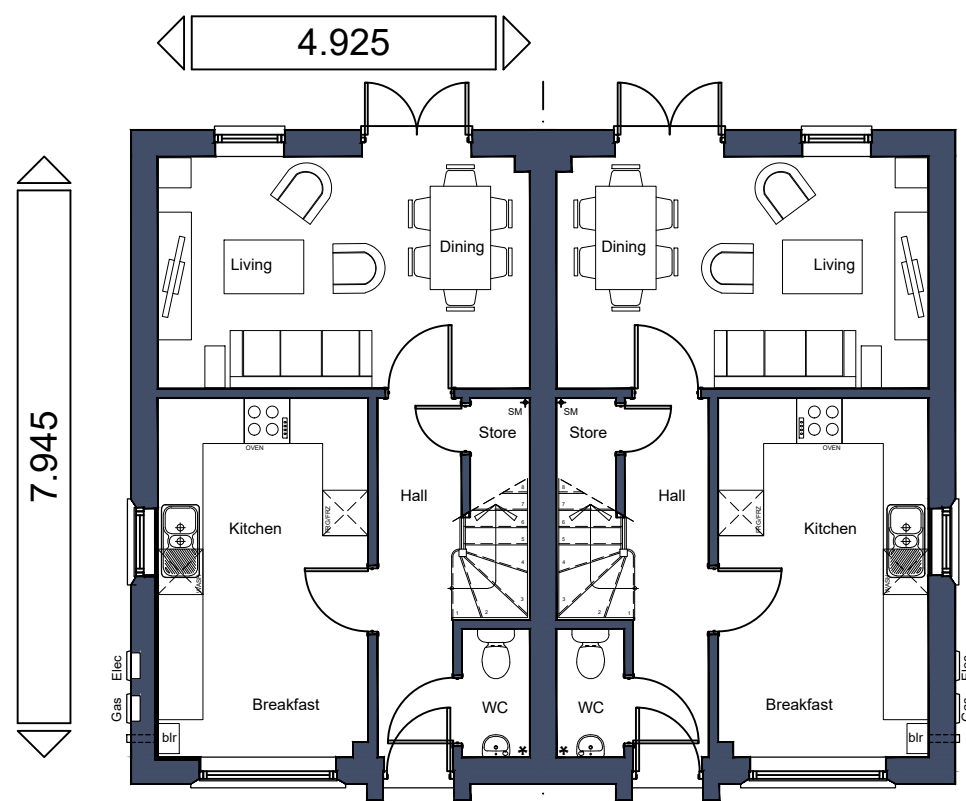


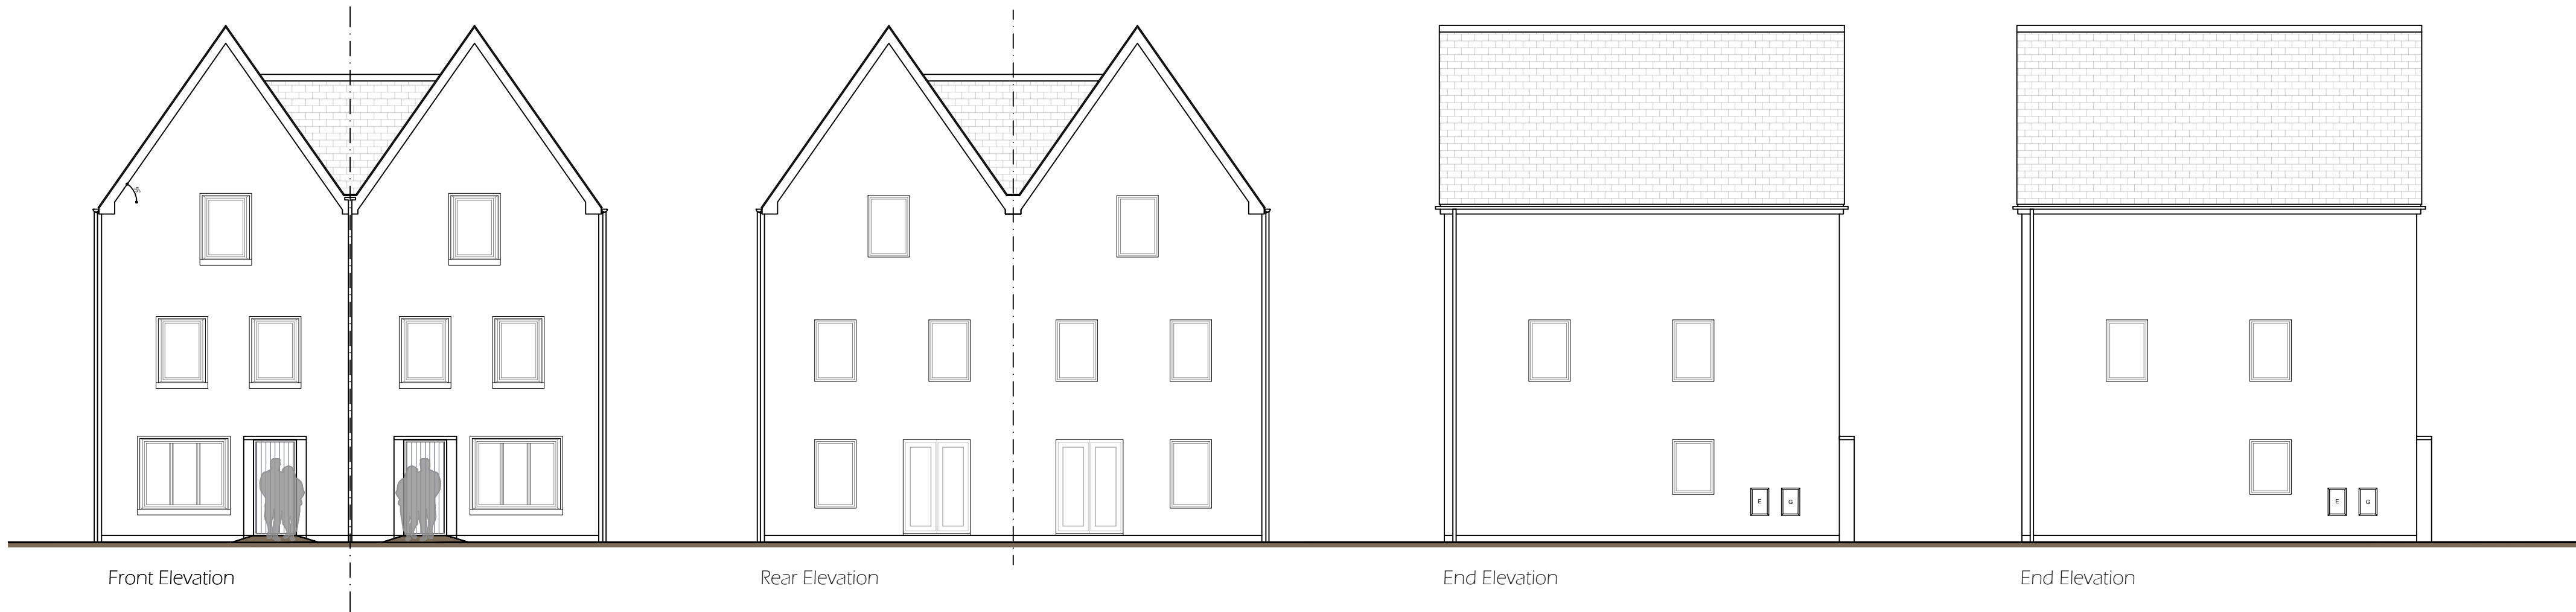


Ground Floor Plan
As
Plots 3, 7, 74, 132,
134, 152, 199

Opp
Plots 2, 6, 75, 133,
135, 151, 198

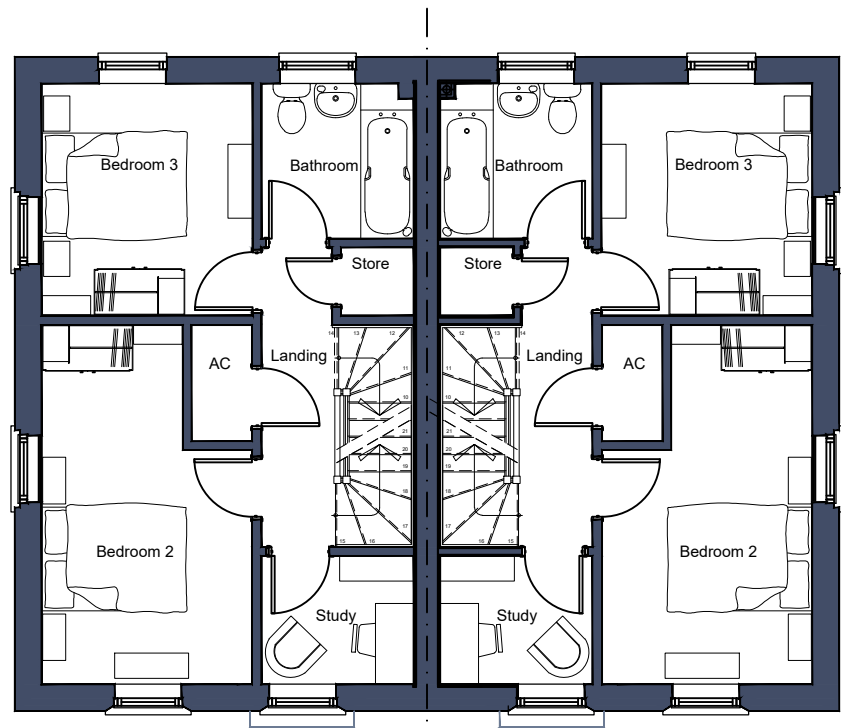

First Floor Plan

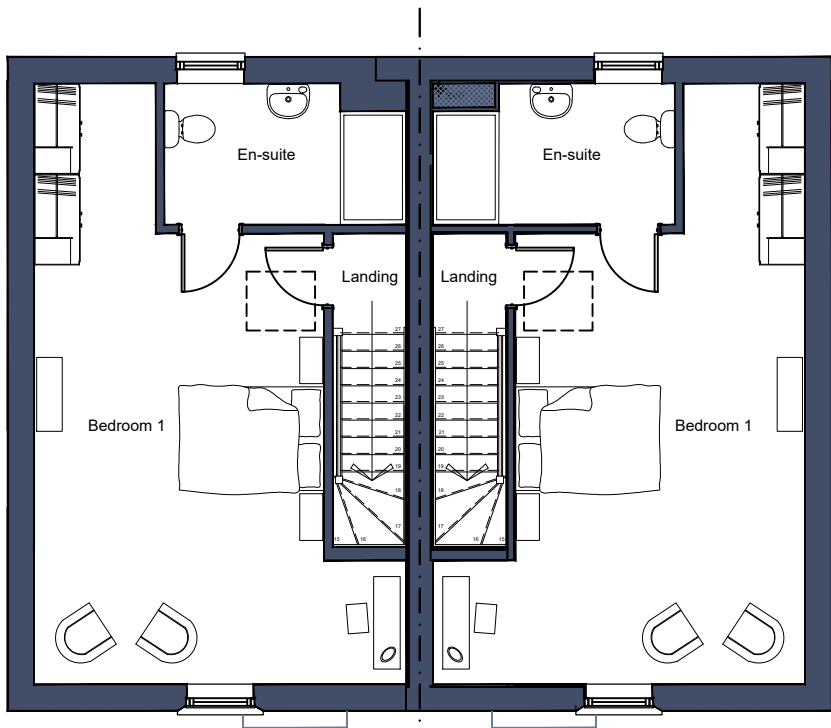

Second Floor Plan



CLIENT Davies Homes	SCALE @ A2 1:100	DATE Feb '23	DRAWN BY GE	REV. A	DESCRIPTION Side elevation added	DATE 27.02.23	
JOB TITLE Dragon Parc, Merthyr Tydfil	JOB NO. 2124	DRAWING NO. CAN-01	REVISION -				
DRAWING TITLE Canterbury House Type	© Hammond Architectural Limited 2023 Figured dimensions must be taken in preference to scaled dimensions and any discrepancies are to be referred to Hammond Architectural Ltd. Contractors, subcontractors and suppliers must verify all dimensions on site before commencing any work or making any workshop drawings.						

10 Gold Tops
Newport
NP20 4PH

t. 01633 844970
e. info@hammond-ltd.co.uk

www.hammond-ltd.co.uk