




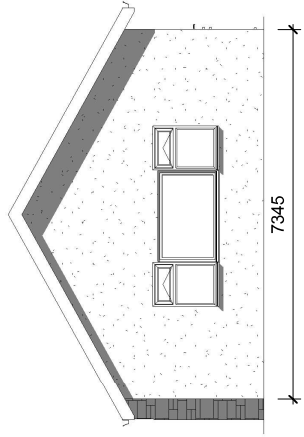


Existing Rear Elevation

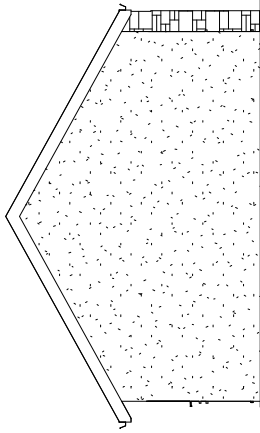


Existing Front Elevation

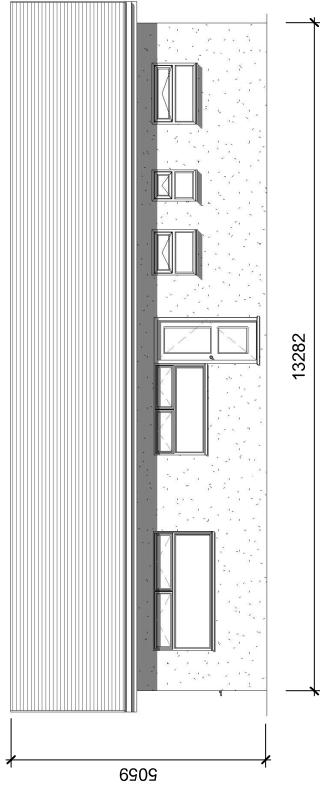

Existing Side 1 Elevation

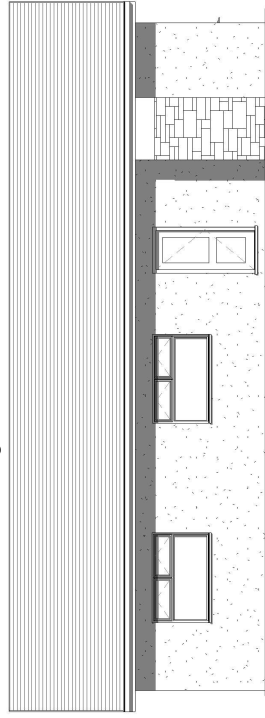


Existing Side 2 Elevation

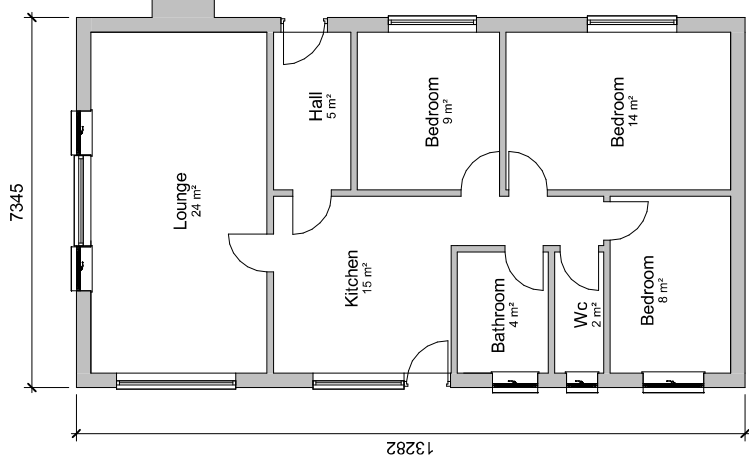

Existing Ground Floor

INDIGO DESIGN (Part of 3dacadwales Ltd) 5 Ashtea Drive, Merthyr Tydfil, CF47 0NY. Tel: 01685 385746 Mob - 07940913216 Email: enquiries@indigo-3d-design.co.uk		 INDIGO 3d Design DRAWING NUMBER	
This Drawing is Copyright, Dimensions to be checked on site and not scaled from this drawing		PURPOSE OF ISSUE	
Planning Approval		SL-01	
PROJECT		New House	
SHEET		Existing plans and elevations	
Address		2 Somerset Lane, Cefn Coed, Merthyr Tydfil, CF48 2PA	
Checked by	Drawn by	Scale (@ A3)	
JH	PH	1 : 100	
Rev/No	Issue	Description	Date
A	1	Section & Boundaries amended	24/11/2020
B	2	Section & Boundaries amended	04-01-2020
C	3	Sections added	05/02/2021
D	4	Drawings Amended	22/04/2021

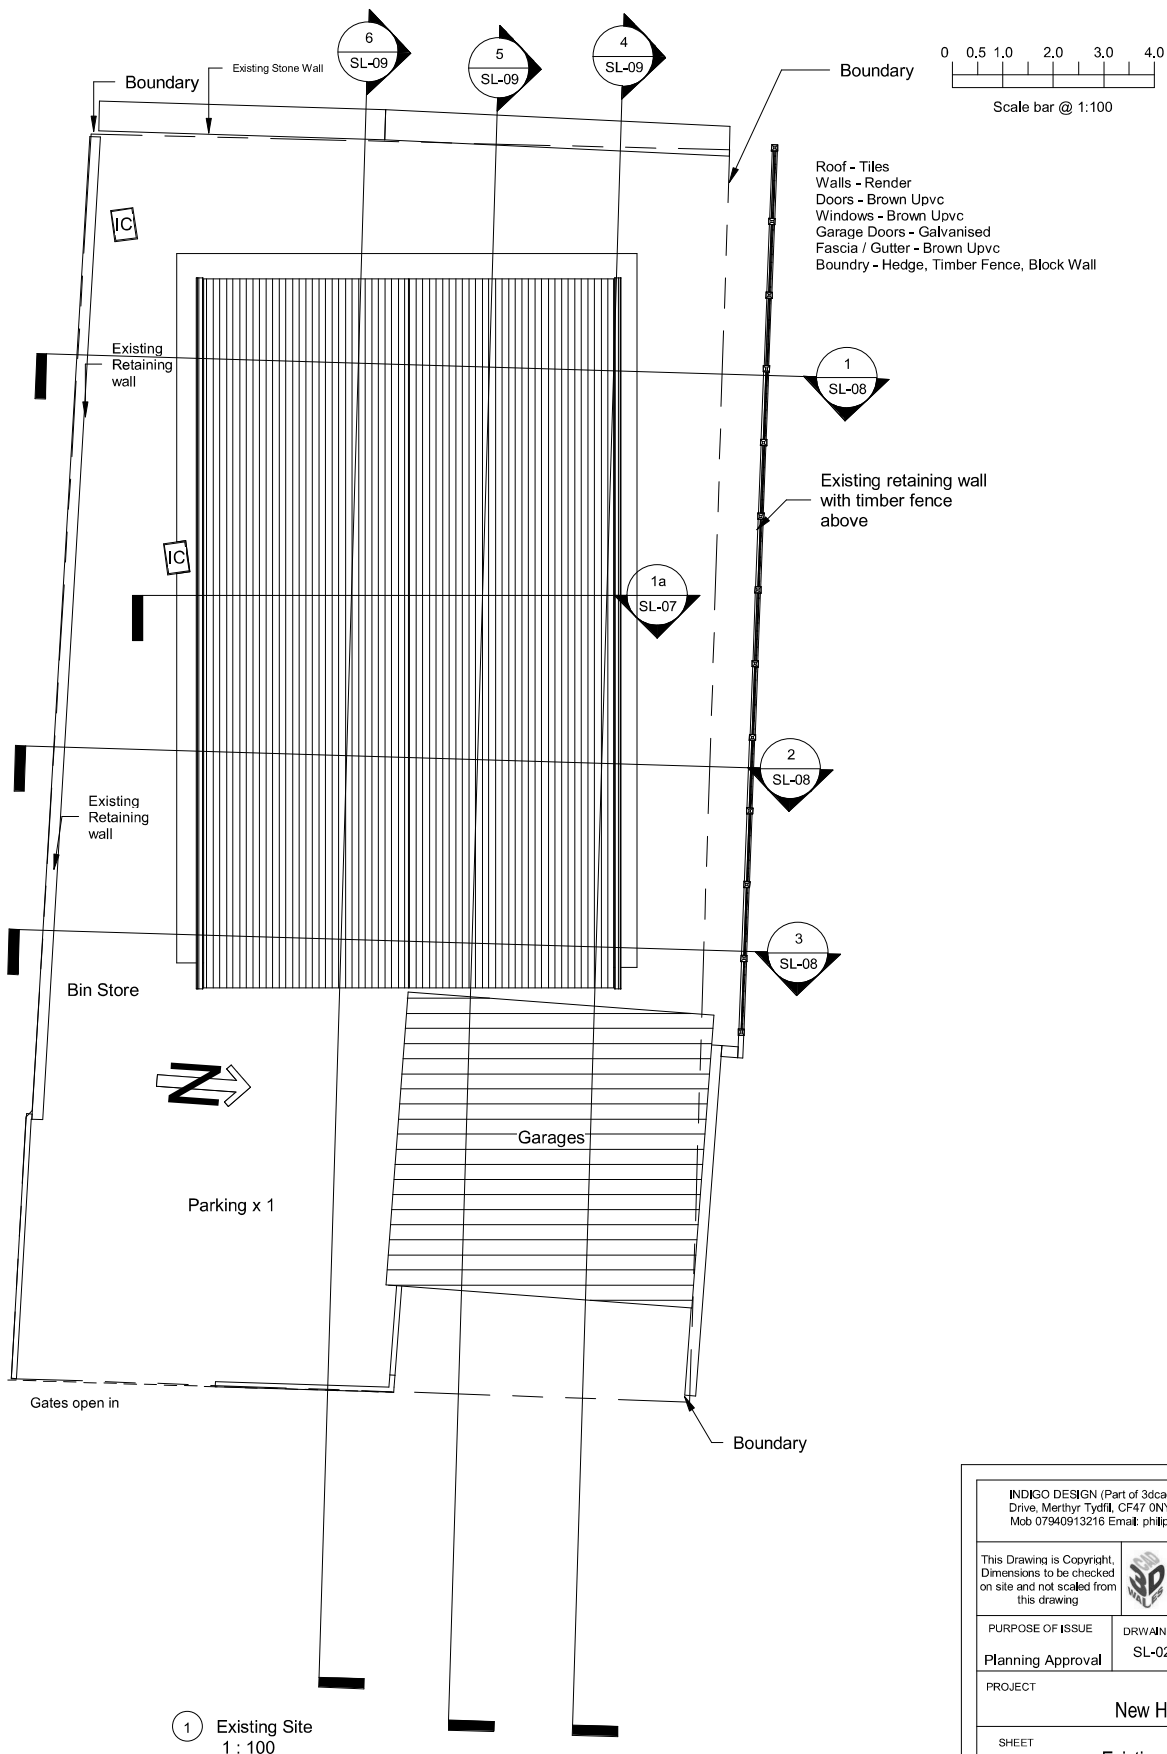

INDIGO DESIGN (Part of 3dcadwales Ltd) 5 Ashlea Drive, Merthyr Tydfil, CF47 0NY Tele 01685 385746 Mob 07940913216 Email: philip@3dcadwales.co.uk

This Drawing is Copyright, Dimensions to be checked on site and not scaled from this drawing



PURPOSE OF ISSUE

DRAWING NUMBER

Planning Approval

SL-02

PROJECT

New House

SHEET

Existing Site

Address 2 Somerset Lane, Cefn Coed, Merthyr Tydfil, CF48 2PA

Checked by

Drawn by

Scale (@ A3)

JH

PH

1 : 100

Rev No


Description

Date

A

Drawings Amended

22/04/2021

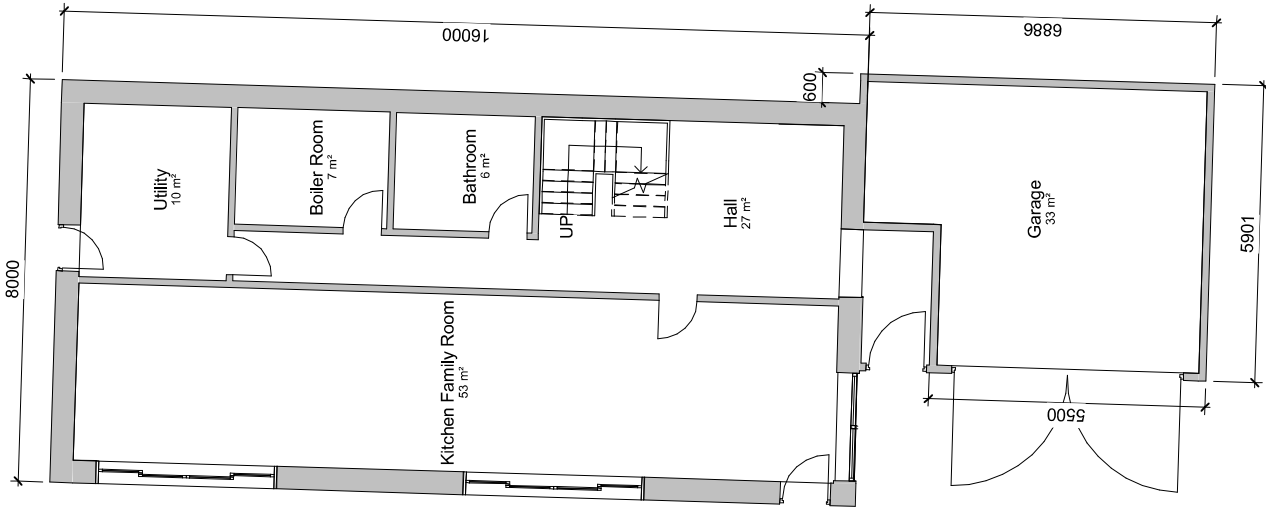

Proposed Ground Floor

PROJECT

New House

INDIGO DESIGN (Part of 30 Sawdusts Ltd) 5 Ashlea Drive,
 Merthyr Tydfil, CF48 2PA
 Tel: 07940913216 Email: enquiries@indigo-3d-design.co.uk

SHEET

Proposed Plans

Address

2 Somerset Lane, Cefn Coed, Merthyr
 Tydfil, CF48 2PA

This Drawing is Copyright,
 Dimensions to be checked
 on site and are not to be
 used for any other purpose
 than the drawing

PURPOSE OF ISSUE

Planning Approval



DRAWING NUMBER

SL-03




Rev No	Issue	Description	Date
A	Issue		24/11/2020


Checked by	Drawn by	Scale (@ A3)
JH	PH	1 : 100

 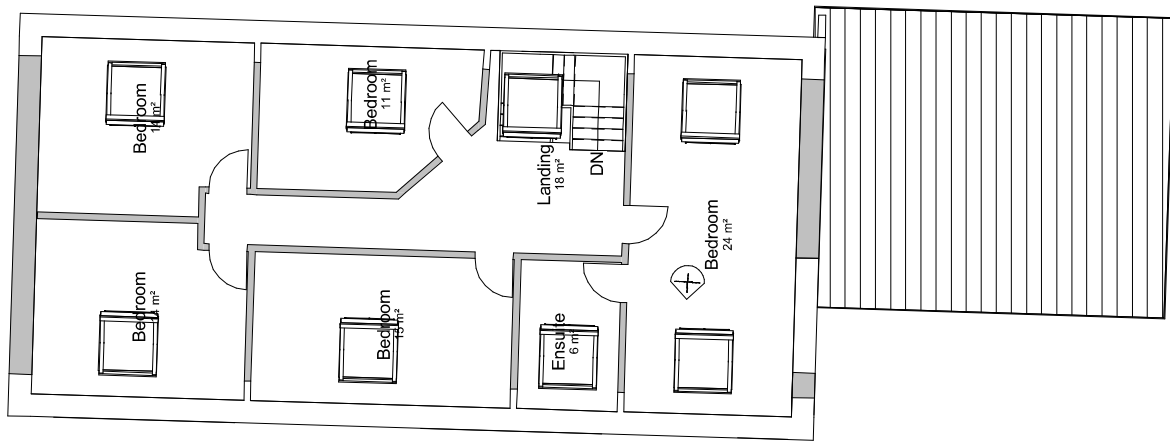

Scale bar @ 1:100

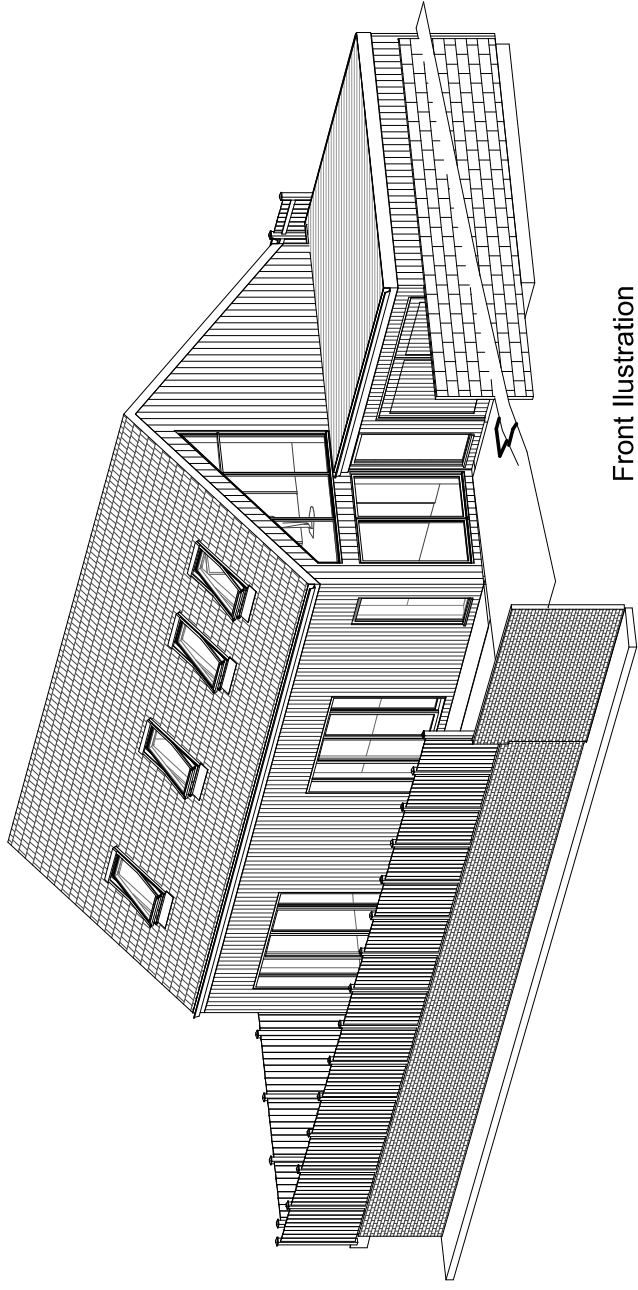


Front Illustration

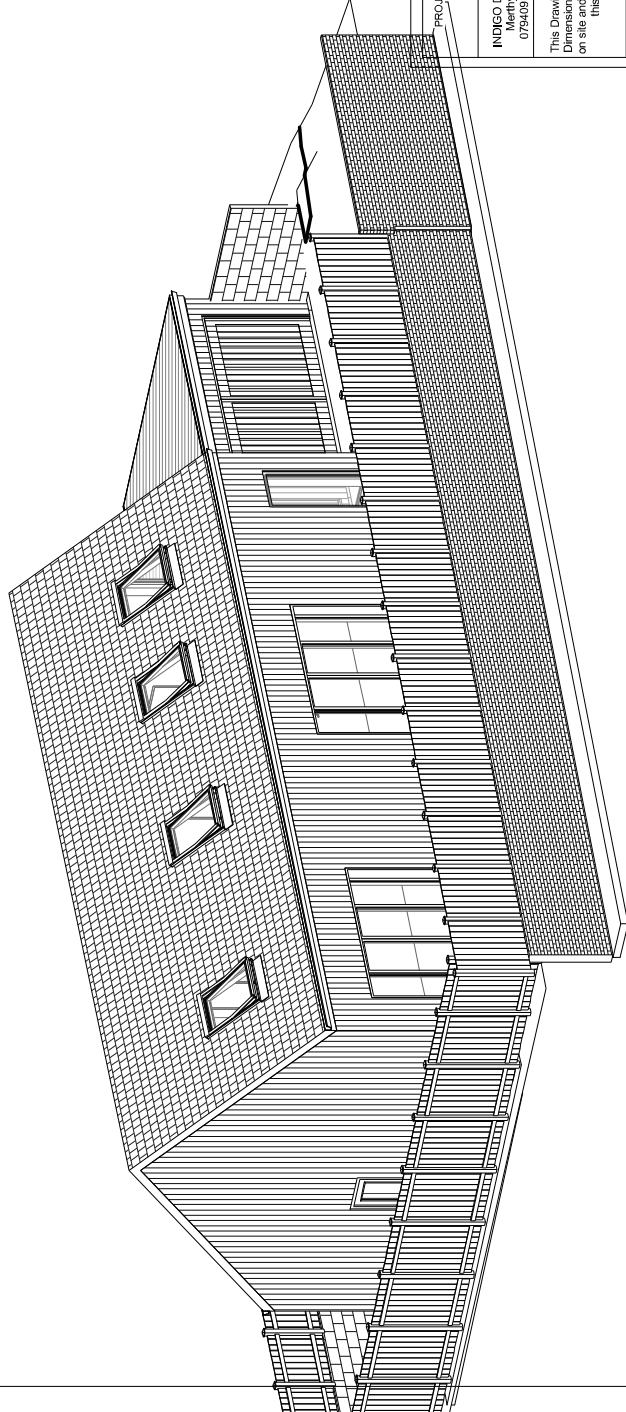


Rear Illustration

PROJECT		SHEET		Illustrations	
New House		2 Somerset Lane, Cefn Coed, Merthyr Tydfil, CF48 2PA		Address	
INDIGO DESIGN (Part of 3dconcrete Ltd) 5 Ashlea Drive, Walsby Tydfil, CF47 1AB 01655 385746 Mob - 07940913215 Email enquiries@indigo-3d-design.co.uk		Checked by SH		Drawn by JH	
This Drawing is Copyright, Dimensions to be checked on site and not scaled from the drawing		Scale (@ A3)		Rev No A	
PURPOSE OF ISSUE		Description		Date	
Planning Approval		Indigo 3d Design		24/11/2020	
DRAWING NUMBER		SL-06			

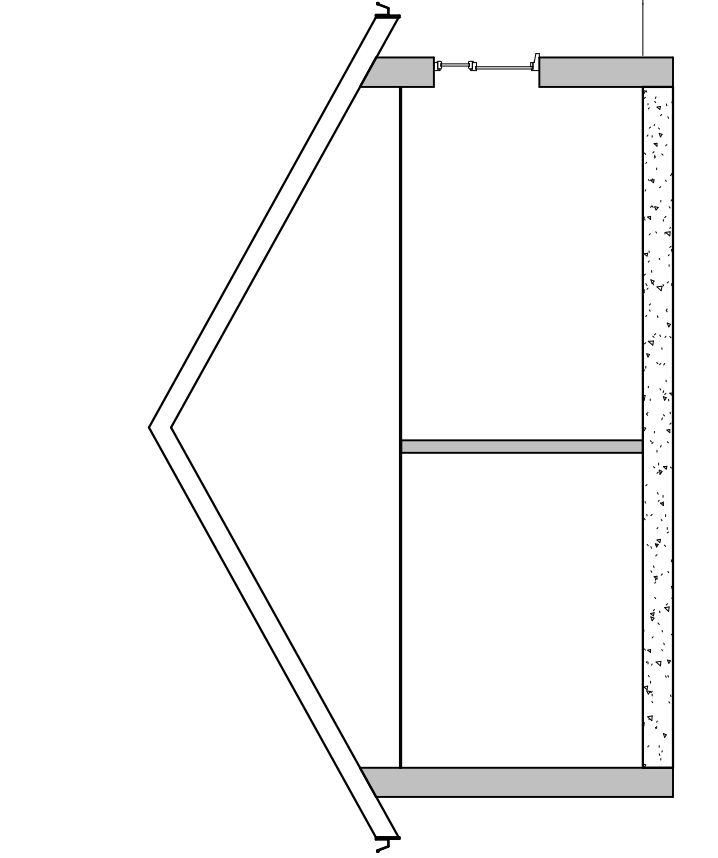


1a Existing House Section
1 : 50

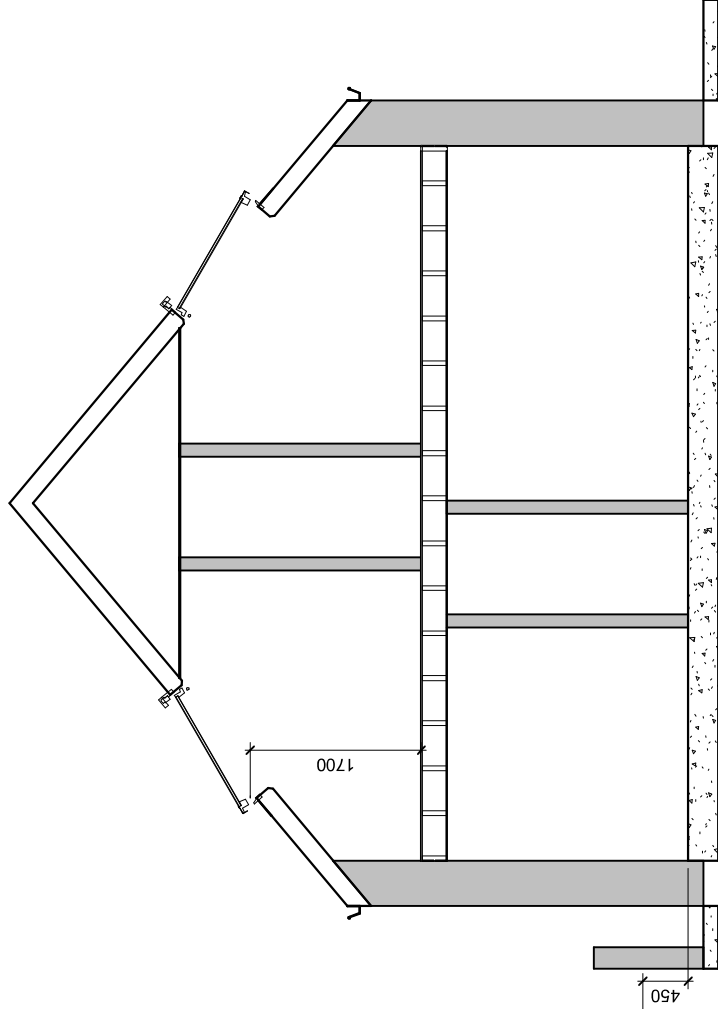


2a Proposed House Section
1 : 50


INDIGO DESIGN (Part of 3dcadwales Ltd) 5 Ashted Drive, Merthyr Tydfil, CF47 0NY Tel: 01685 385746 Mob: - 07940913216 Email: enquiries@indigo-3d-design.co.uk	
This Drawing is Copyright, Indigo Design and is to be used on site and not scaled from this drawing	
PURPOSE OF ISSUE Planning Approval	DRAWING NUMBER SL-07
PROJECT New House	
SHEET Existing and Proposed House Section	
Address 2 Somerset Lane, Cefn Coed, Merthyr Tydfil, CF48 2PA	
Checked by JH	Drawn by PH
Scale (@ A3) 1 : 50	
Rev/No A	Description Issue
B	Drawings Amended
	Date 24/11/2020
	22/04/2021

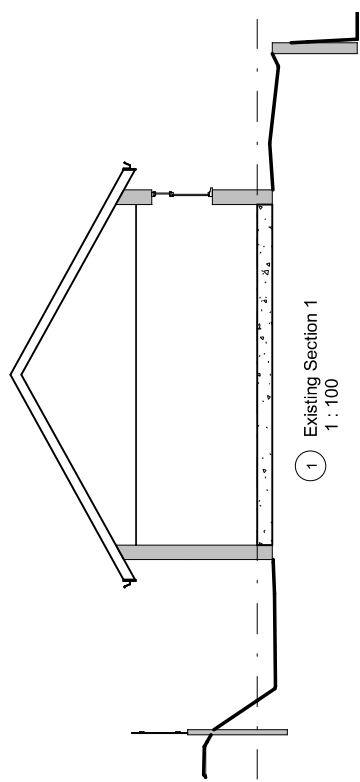


1 Existing Section 1
1 : 100

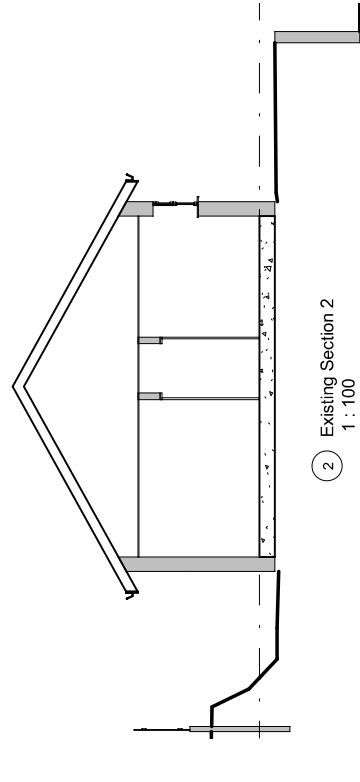


2 Existing Section 2
1 : 100

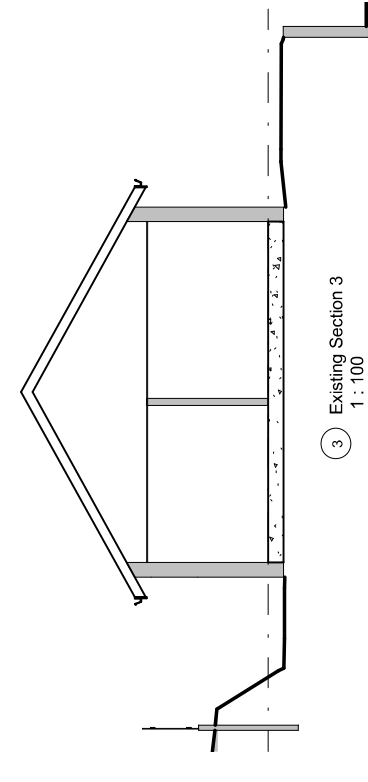


3 Existing Section 3
1 : 100

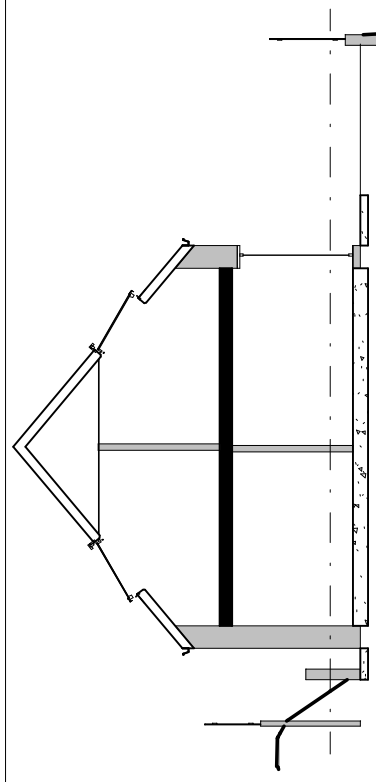

A Proposed Section A
1 : 100



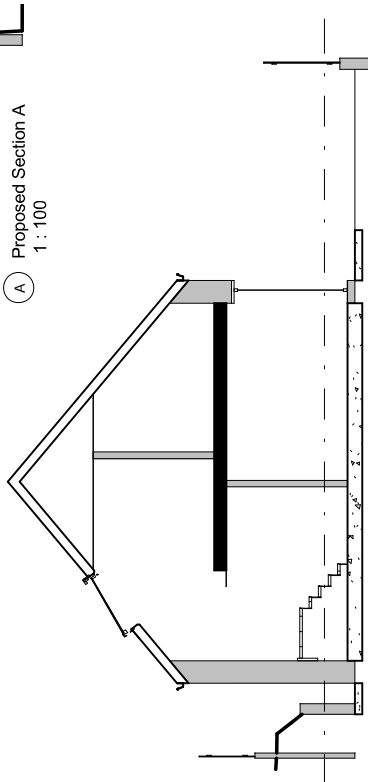


B Proposed Section B
1 : 100

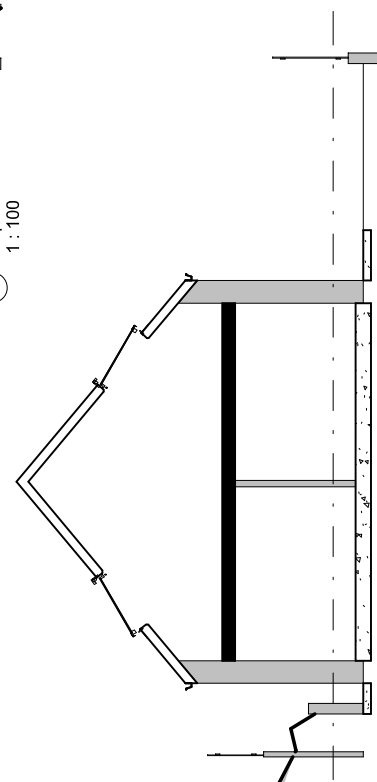

C Proposed Section C
1 : 100

PROJECT		SHEET		This Drawing is Copyright, Dimensions to be checked on site and are not to be scaled from this drawing	
New House		Existing and Proposed Sections 1-3 & A-C		Indigo 3d Design	
INDIGO DESIGN (Part of 3d Architecture Ltd) 5 Ashlea Drive, Merthyr Tydfil, CF48 2PA. Tel: 07940913216 Email: enquiries@indigo-3d-design.co.uk		Address		DRAWING NUMBER	
		2 Somerset Lane, Cefn Coed, Merthyr Tydfil, CF48 2PA		SL-08	
		PURPOSE OF ISSUE		Checked by	
		Planning Approval		JH	
				Drawn by	
				PH	
				Scale (@ A3)	
				1 : 100	
				Rev No	
				A	
				Description	
				Sections added	
				Date	
				05/02/2021	

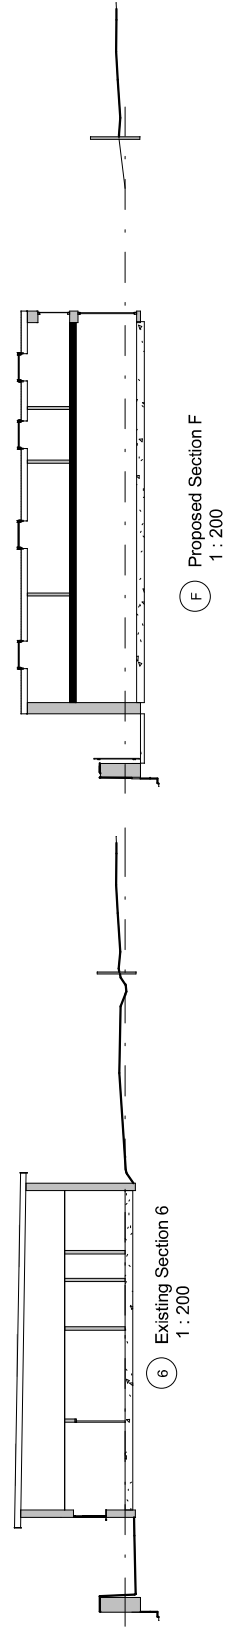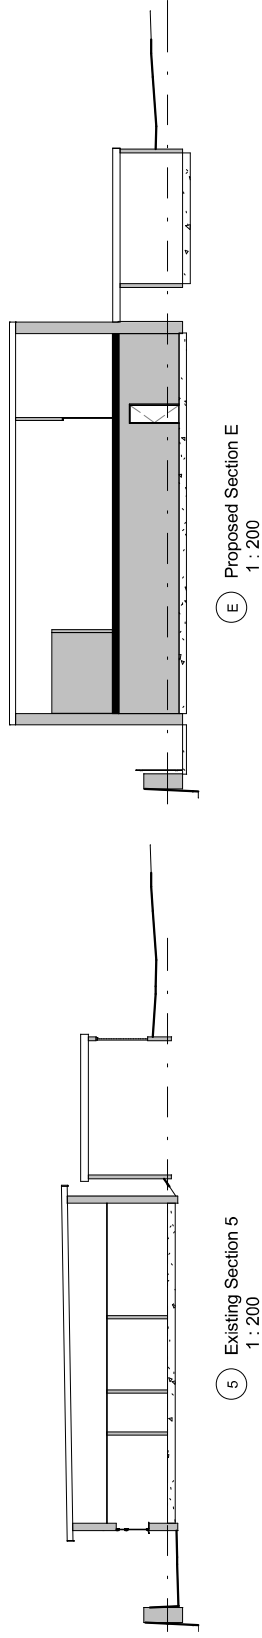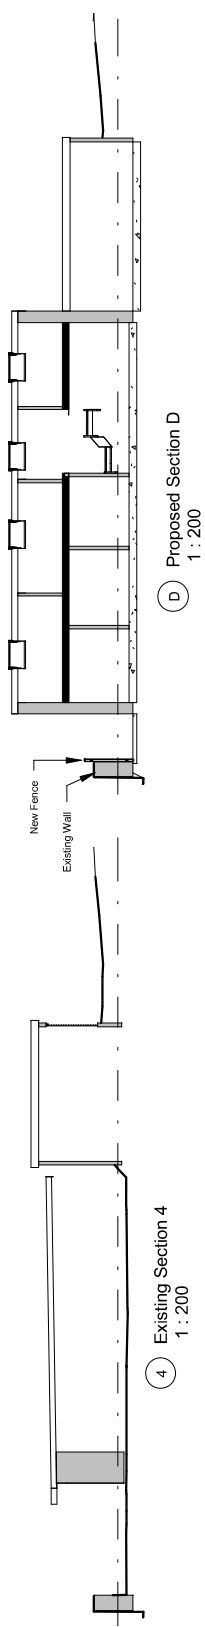

INDIGO DESIGN (Part of 3dcadwales Ltd) 5 Ashtea Drive,
Merthyr Tydfil, CF47 0NY Tel: 01685 385746 Mob -
07940913216 Email: enquiries@indigo-3d-design.co.uk

**Indigo 3d Design**

This Drawing is Copyright,
Indigo Design and shall not
be reproduced or used in any
manner on site and not scaled from
this drawing

PURPOSE OF ISSUE
Planning Approval

DRAWING NUMBER
SL-09

PROJECT
New House

SHEET
Existing and Proposed Sections 4-6 & D-F


Address
2 Somerset Lane, Cefn Coed, Merthyr
Tydfil, CF48 2PA

Checked by
JH

Drawn by
PH

Scale (@ A3)
1 : 200


Rev No	Description	Date
A	Drawings Amended	22/04/2021

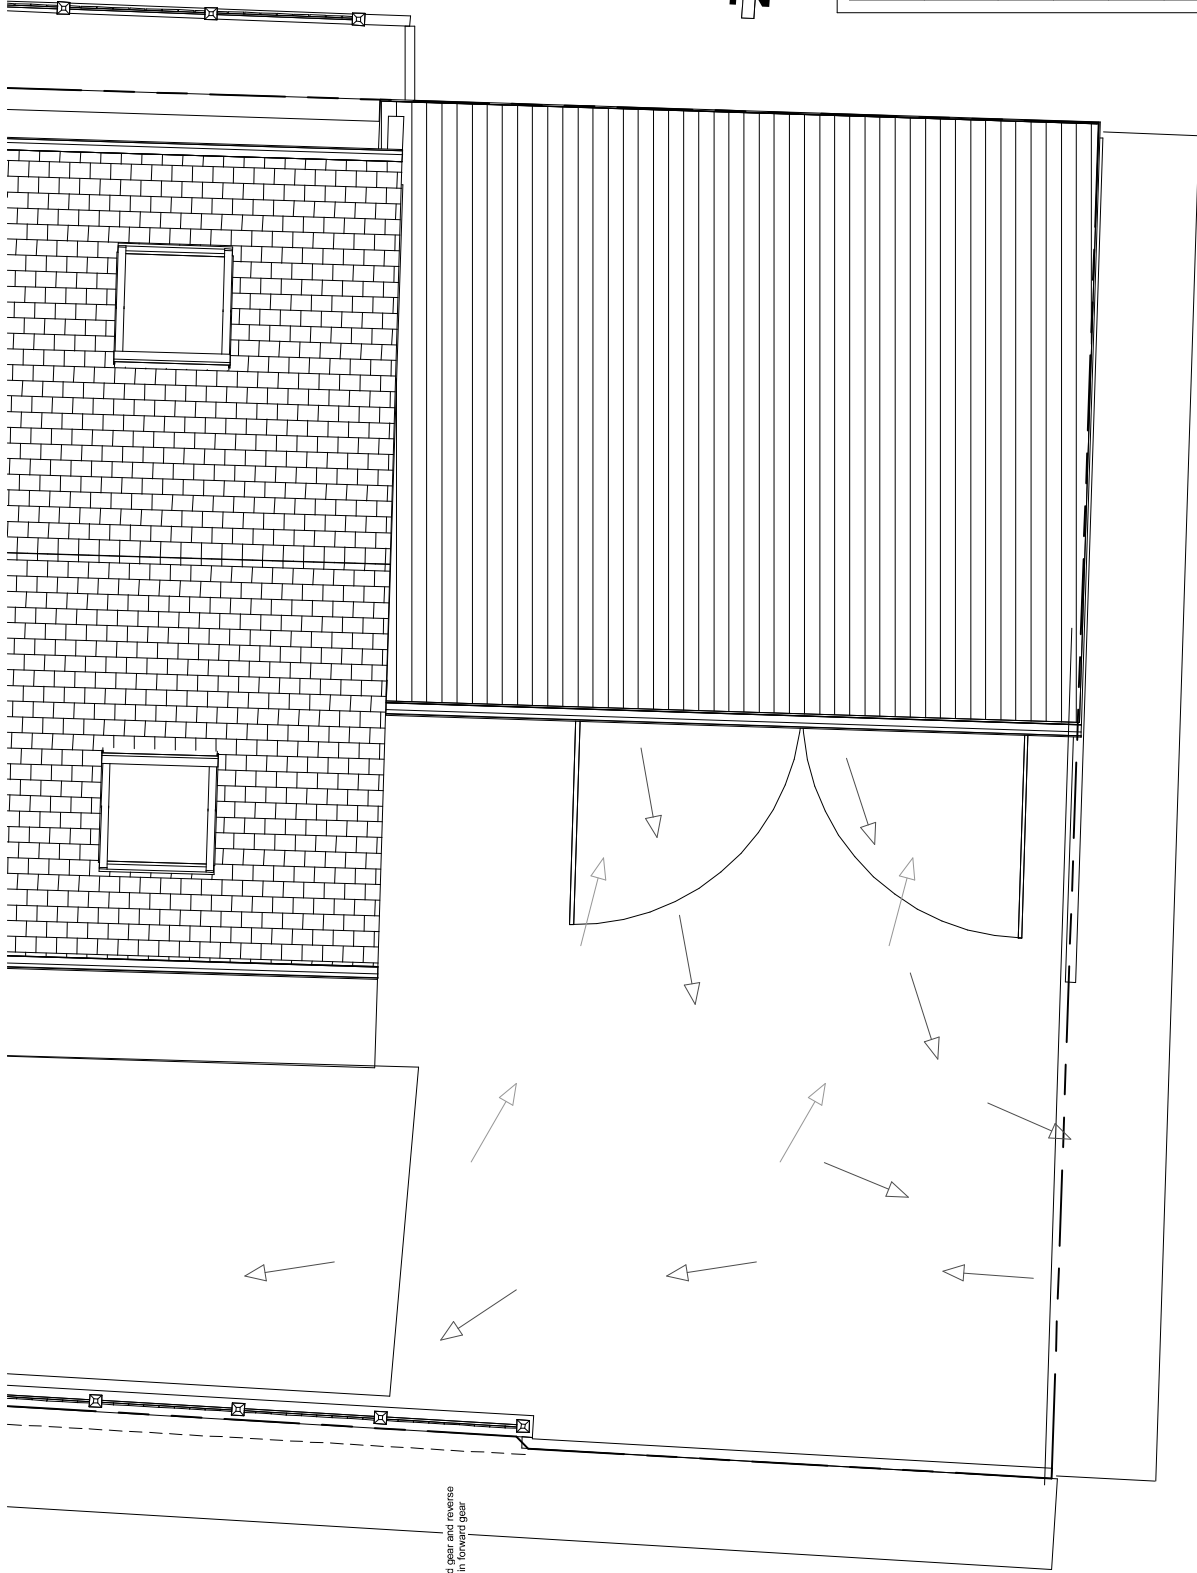

Vehicles enter the site in forward gear and reverse into garage so they can exit site in forward gear

Vehicle in forward gear

Vehicle in reverse gear

 

Scale bar @ 1:50

1 Proposed Vehicle Turning
1 : 50



INDIGO DESIGN (Part of 3dcadwales Ltd) 5 Ashtea Drive, Merthyr Tydfil, CF47 0NY Tel: 01685 385746 Mob - 07940913216 Email: enquiries@indigo-3d-design.co.uk	
This Drawing is Copyright, Indigo Design and shall not be reproduced or used in any way on site and not scaled from this drawing	
PURPOSE OF ISSUE	DRAWING NUMBER
Planning Approval	SL-10
PROJECT	
New House	
SHEET	
Proposed Vehicle Turning	
Address	
2 Somerset Lane, Cefn Coed, Merthyr Tydfil, CF48 2PA	
Checked by	Drawn by
JH	PH
Scale (@ A3)	
1 : 50	
Rev/No	Description
A	Planning, Section & Boundaries drawings
	Date
	04-01-2020