



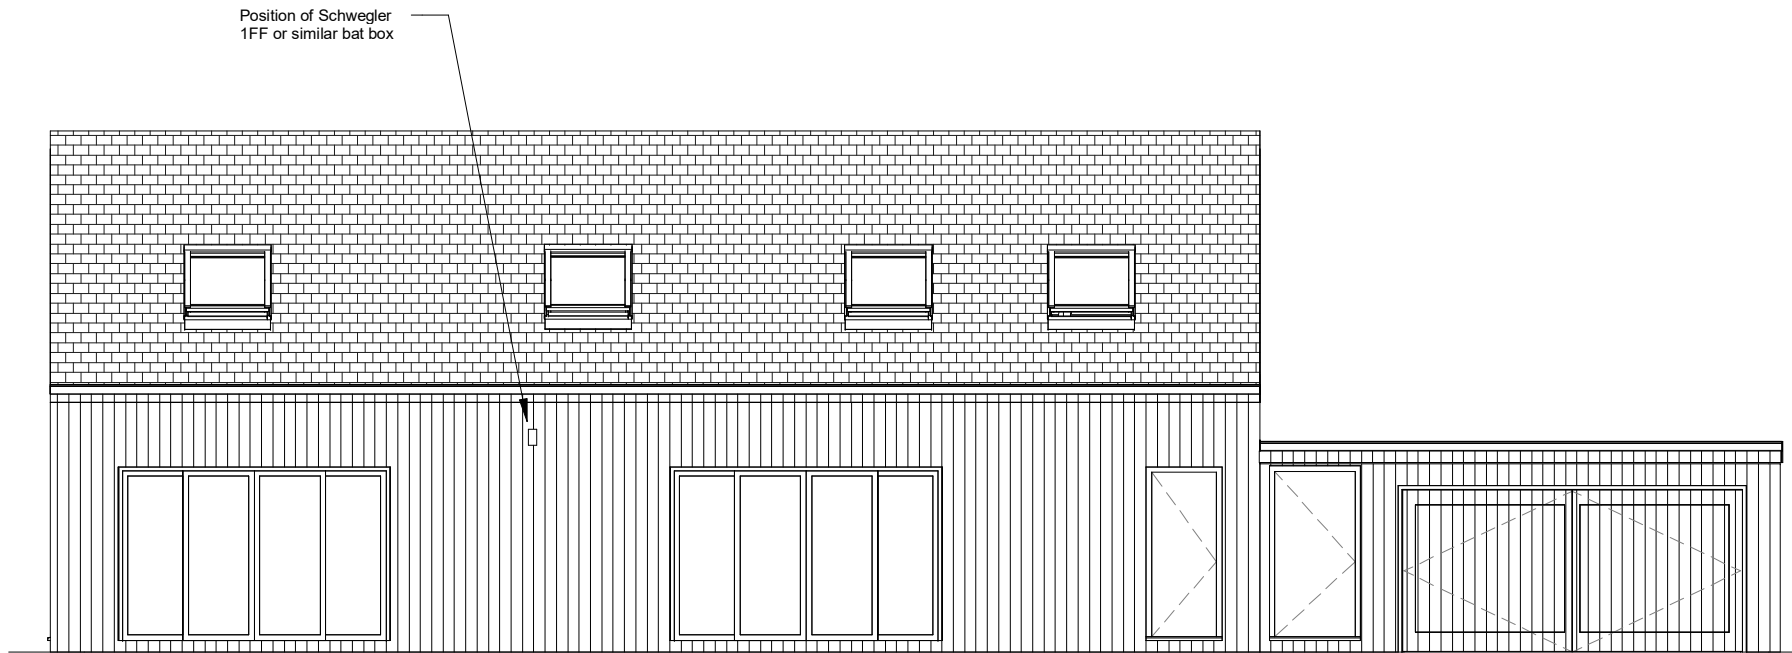


D Proposed South Elevation
1 : 100

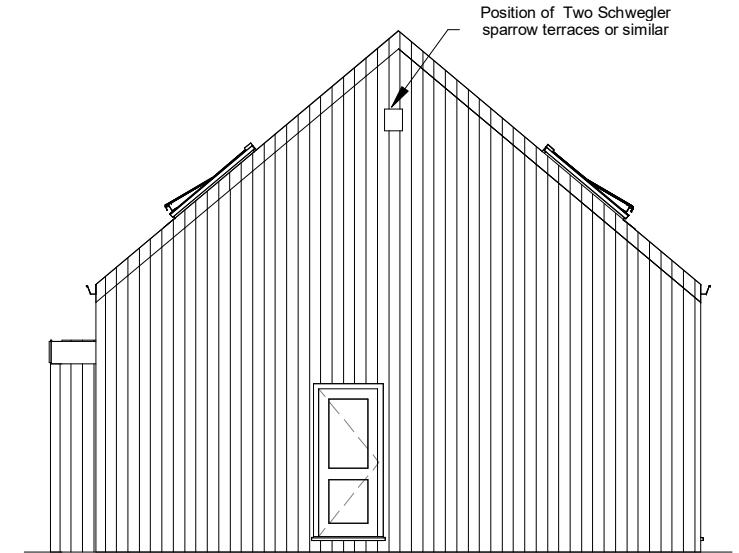


E Proposed West Elevation
1 : 100

Proposed Element	Materials and finishes
Roof	Slate
Walls	Timber Cladding
Doors	Black Aluminium
Windows	Black Aluminium
Garage Door	Timber Clad
Gutter	Black Aluminium
Boundary	Timber fence & Block wall

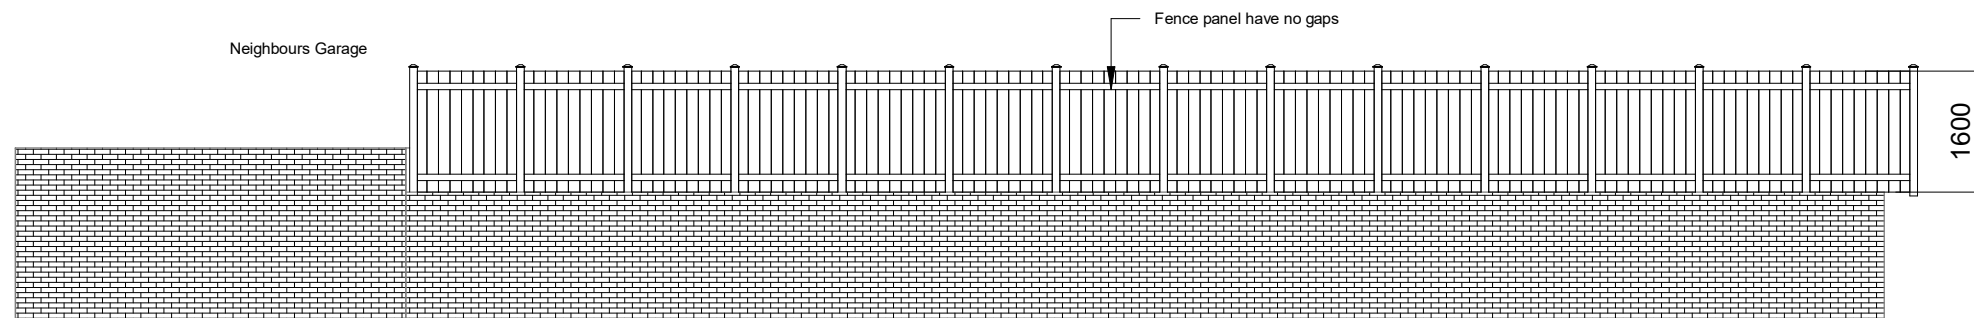

1 Proposed South Fence Elevation
1 : 100

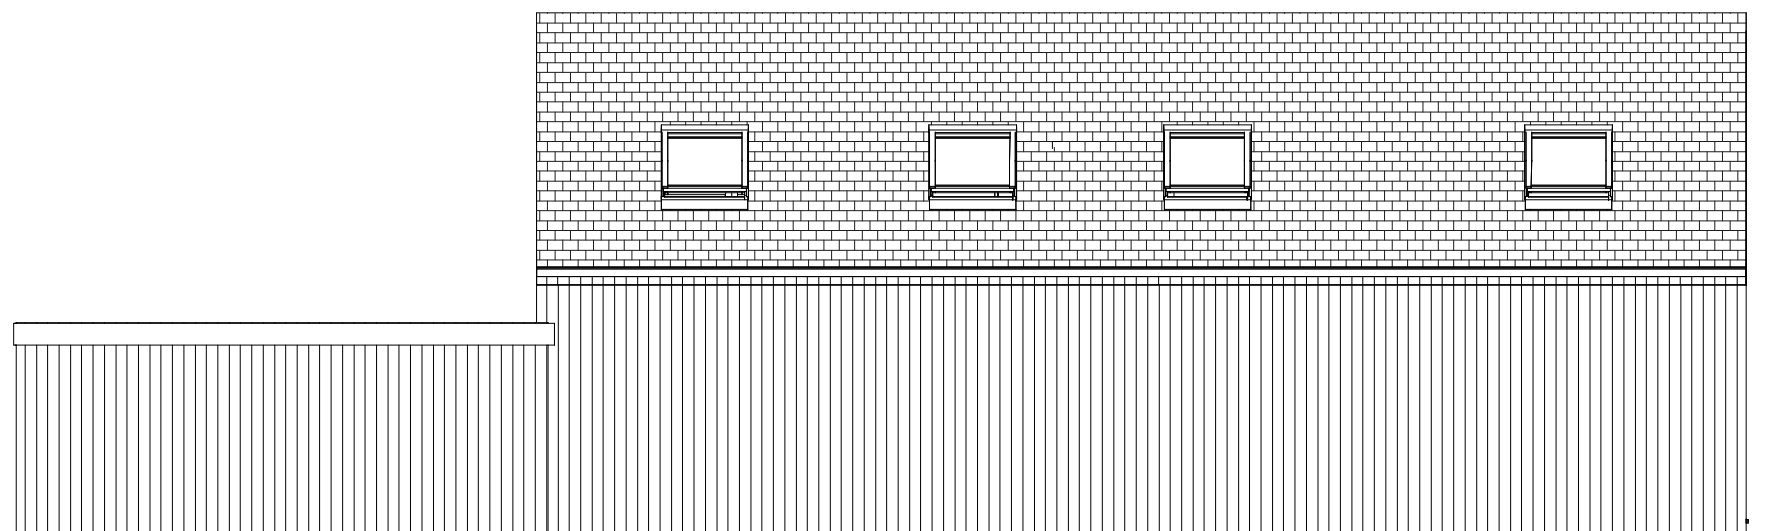

F Proposed North Elevation
1 : 100



G Proposed East Elevation
1 : 100



INDIGO DESIGN (Part of 3dcadwales Ltd) 5 Ashlea Drive,
Merthyr Tydfil, CF47 0NY Tele 01685 385746 Mob -
07940913216 Email: enquiries@indigo-3d-design.co.uk

This Drawing is Copyright,
Dimensions to be checked
on site and not scaled from
this drawing



PURPOSE OF ISSUE	DRWAING NUMBER
Planning Approval	SL-05

PROJECT	New House
---------	-----------

SHEET	Proposed Elevations
-------	---------------------

Address	2 Somerset Lane, Cefn Coed, Merthyr Tydfil. CF48 2PA
---------	---

Checked by	Drawn by	Scale (@ A3)
JH	PH	1 : 100

Rev No	Description	Date
C	Parking, Section & Boundaries amended	04-01-2020
D	Sections added	05/02/2021
E	Drawings Amended	22/04/2021
F	Fence Height Increased	29/07/2021
G	Bat Box added to southern el	16/08/2021