


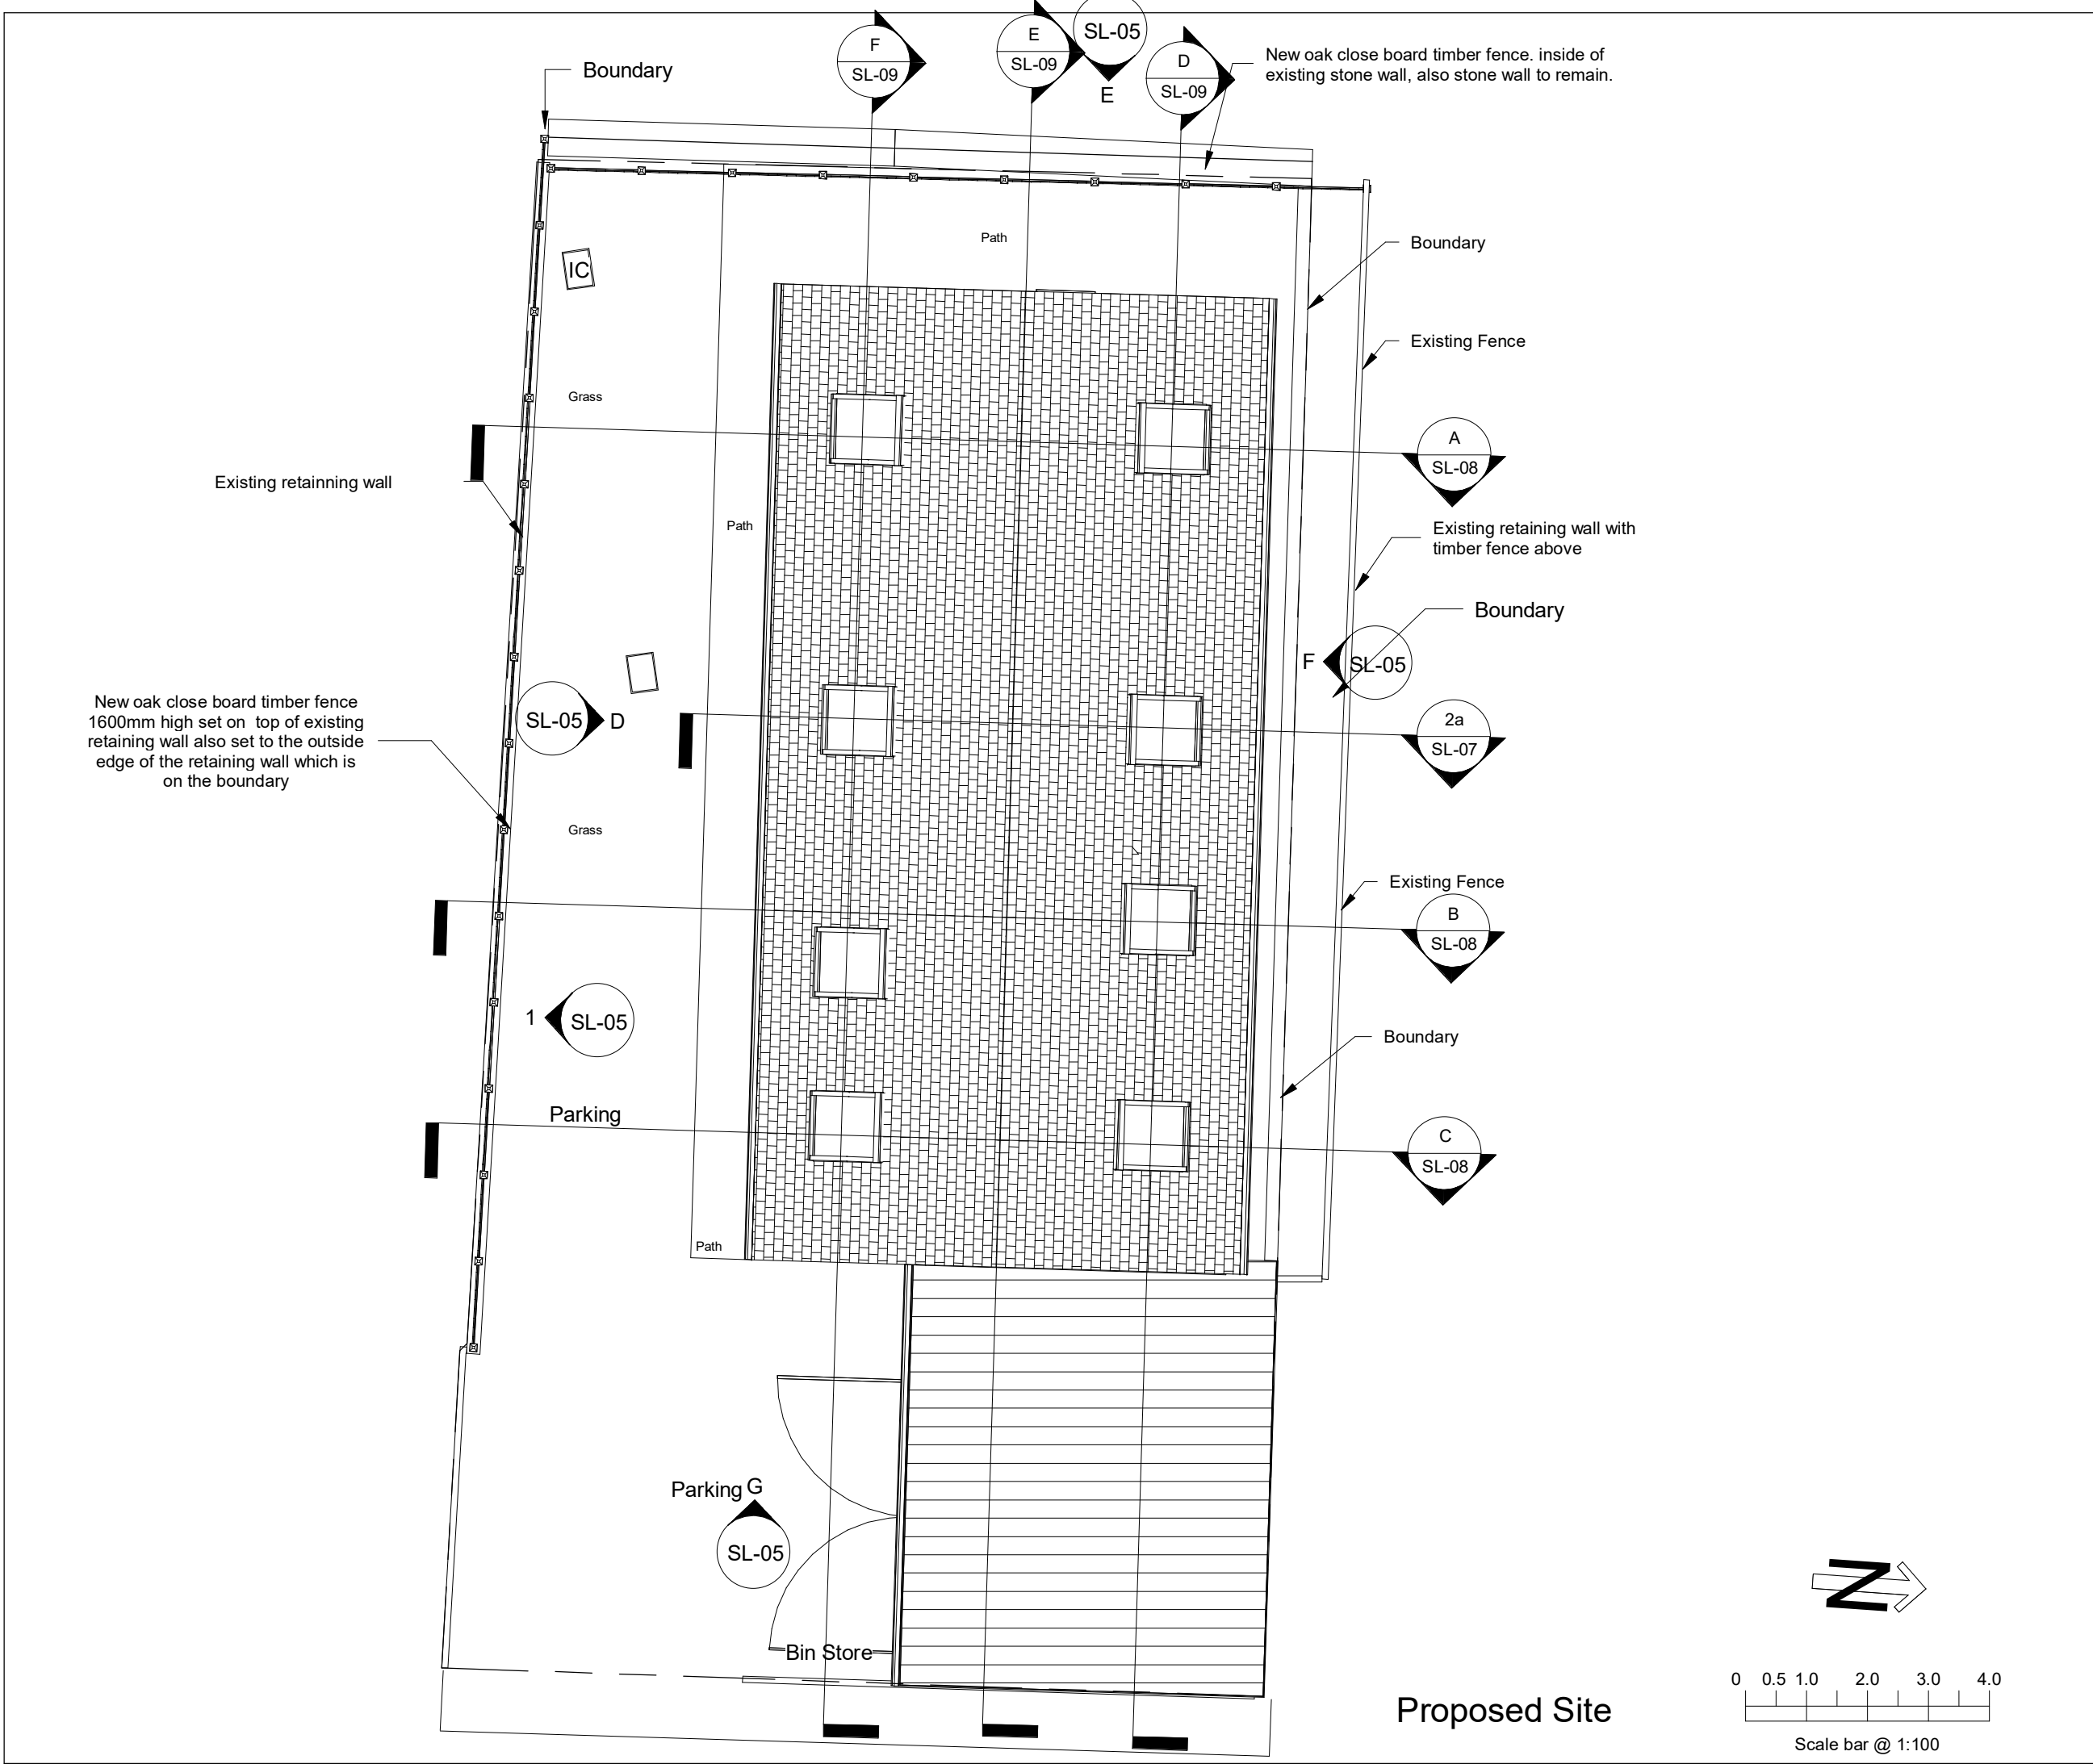

INDIGO DESIGN (Part of 3dcadwales Ltd) 5 Ashlea Drive,  
Merthyr Tydfil, CF47 0NY Tele 01685 385746 Mob -  
07940913216 Email: enquiries@indigo-3d-design.co.uk

This Drawing is Copyright,  
Dimensions to be checked  
on site and not scaled from  
this drawing



|                   |                |
|-------------------|----------------|
| PURPOSE OF ISSUE  | DRWAING NUMBER |
| Planning Approval | SL-04          |

|         |           |
|---------|-----------|
| PROJECT | New House |
|---------|-----------|

|       |                    |
|-------|--------------------|
| SHEET | Proposed Site Plan |
|-------|--------------------|

|         |                                                      |
|---------|------------------------------------------------------|
| Address | 2 Somerset Lane, Cefn Coed, Merthyr Tydfil. CF48 2PA |
|---------|------------------------------------------------------|

|            |          |              |
|------------|----------|--------------|
| Checked by | Drawn by | Scale (@ A3) |
| JH         | PH       | 1 : 100      |

| Rev No | Description                           | Date       |
|--------|---------------------------------------|------------|
| A      | Issue                                 | 24/11/2020 |
| B      | Parking, Section & Boundaries amended | 04-01-2020 |
| C      | Sections added                        | 05/02/2021 |
| D      | Fence Height Increased                | 29/07/2021 |