




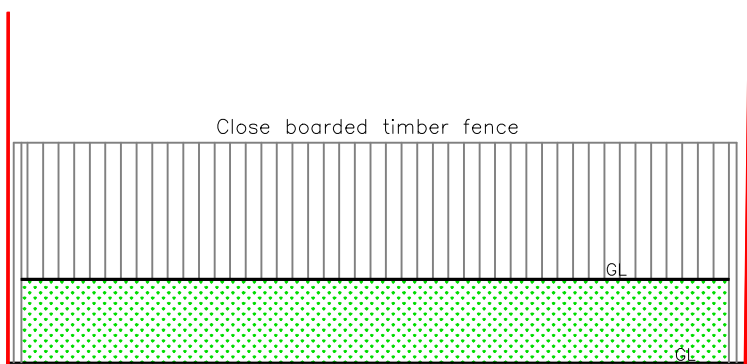

Existing Section
1:100
B-B

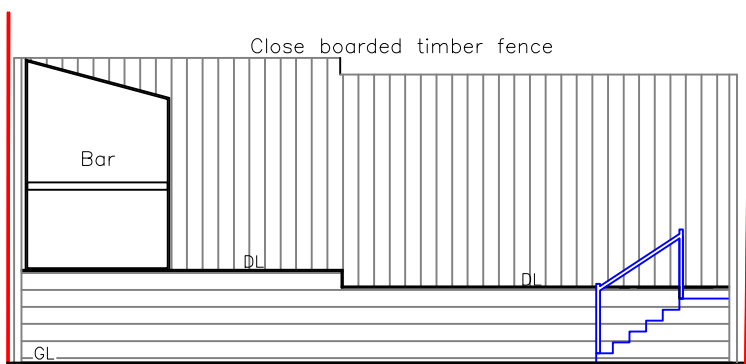

Proposed Section
1:100
B-B

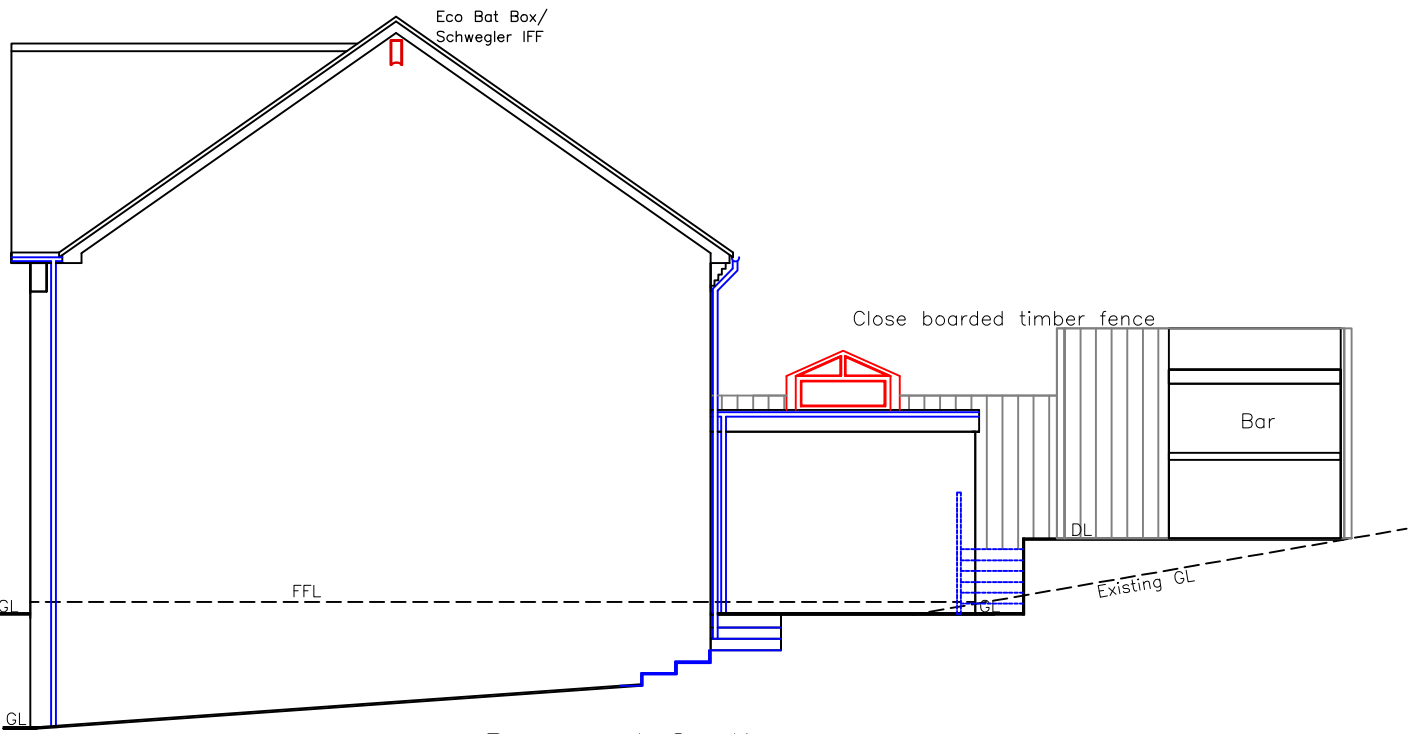

Proposed Section
1:100





Bug Hotel
Vivaro Pro Woodstone




Schwegler IFF
Flat Bat Box



Woodstone Estella Sparrow
Nest Box

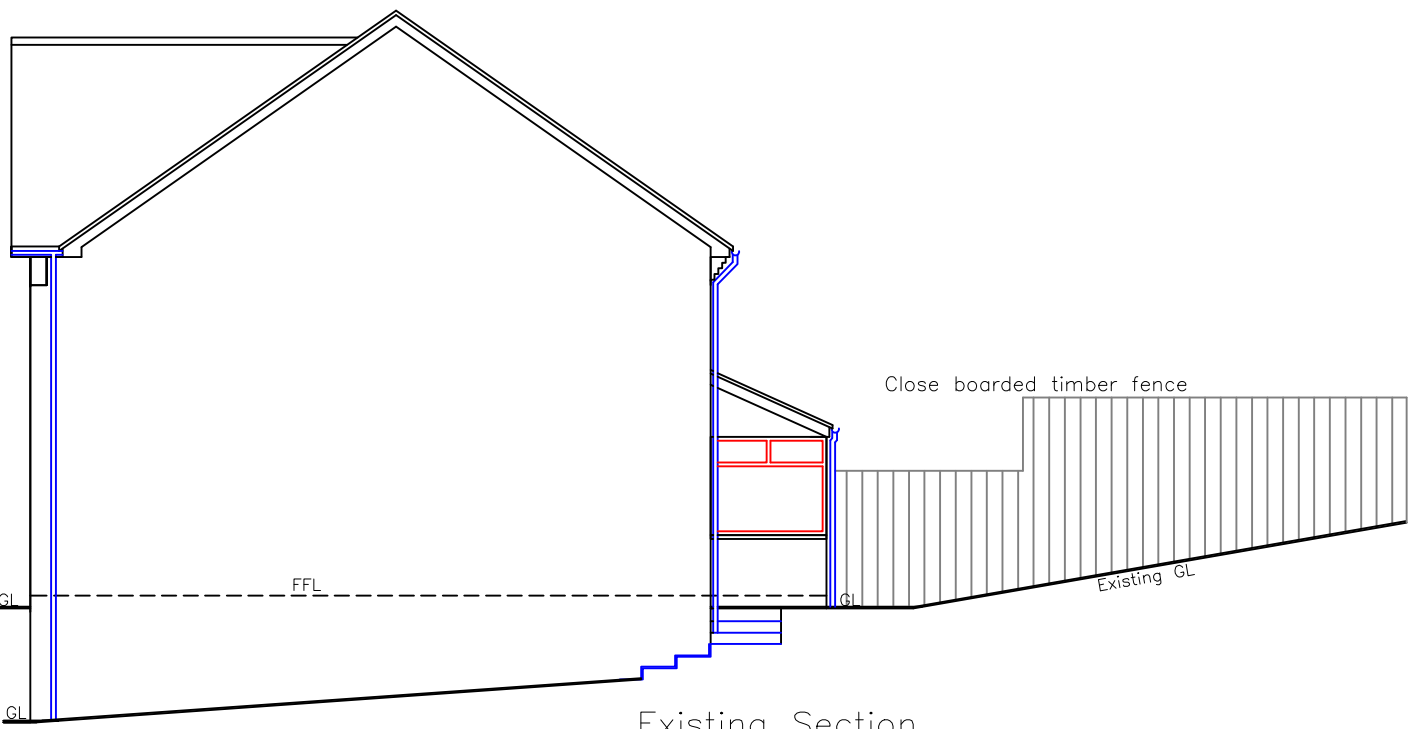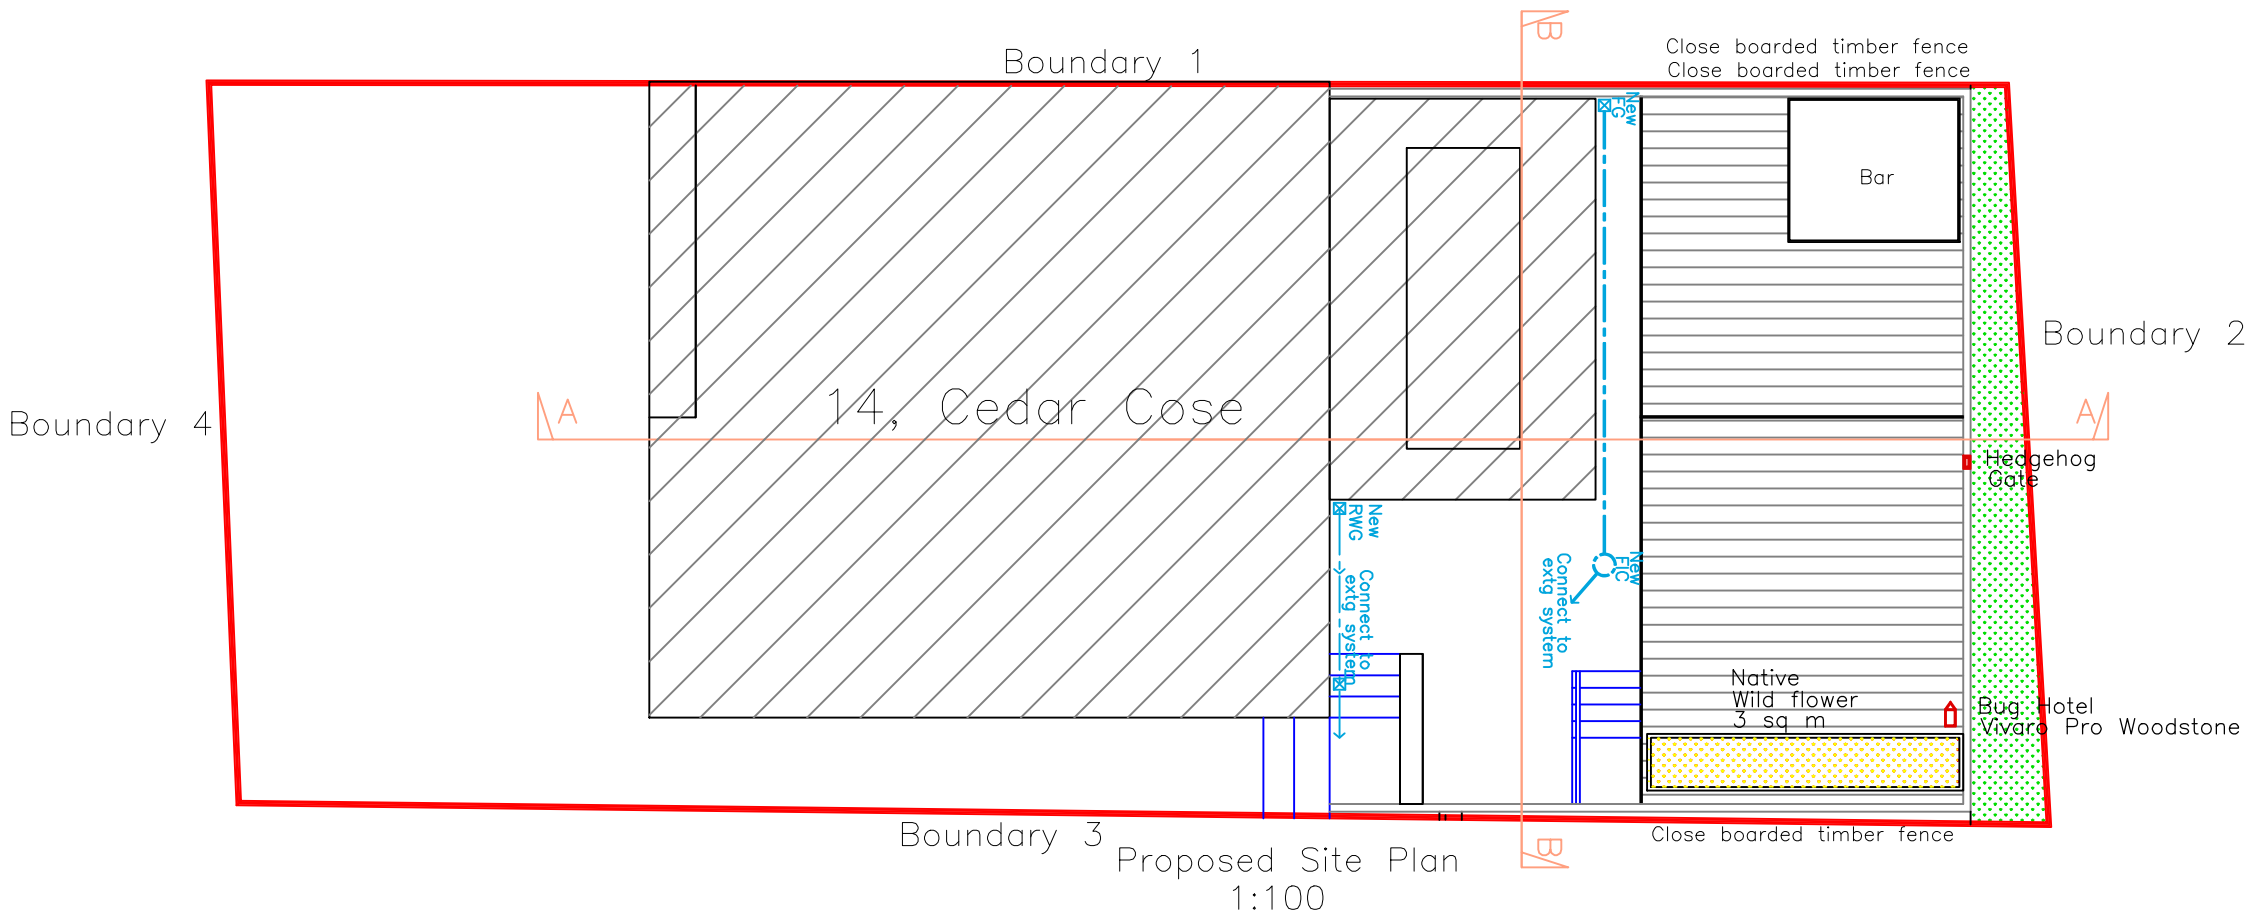

Existing Section
1:100
A-A

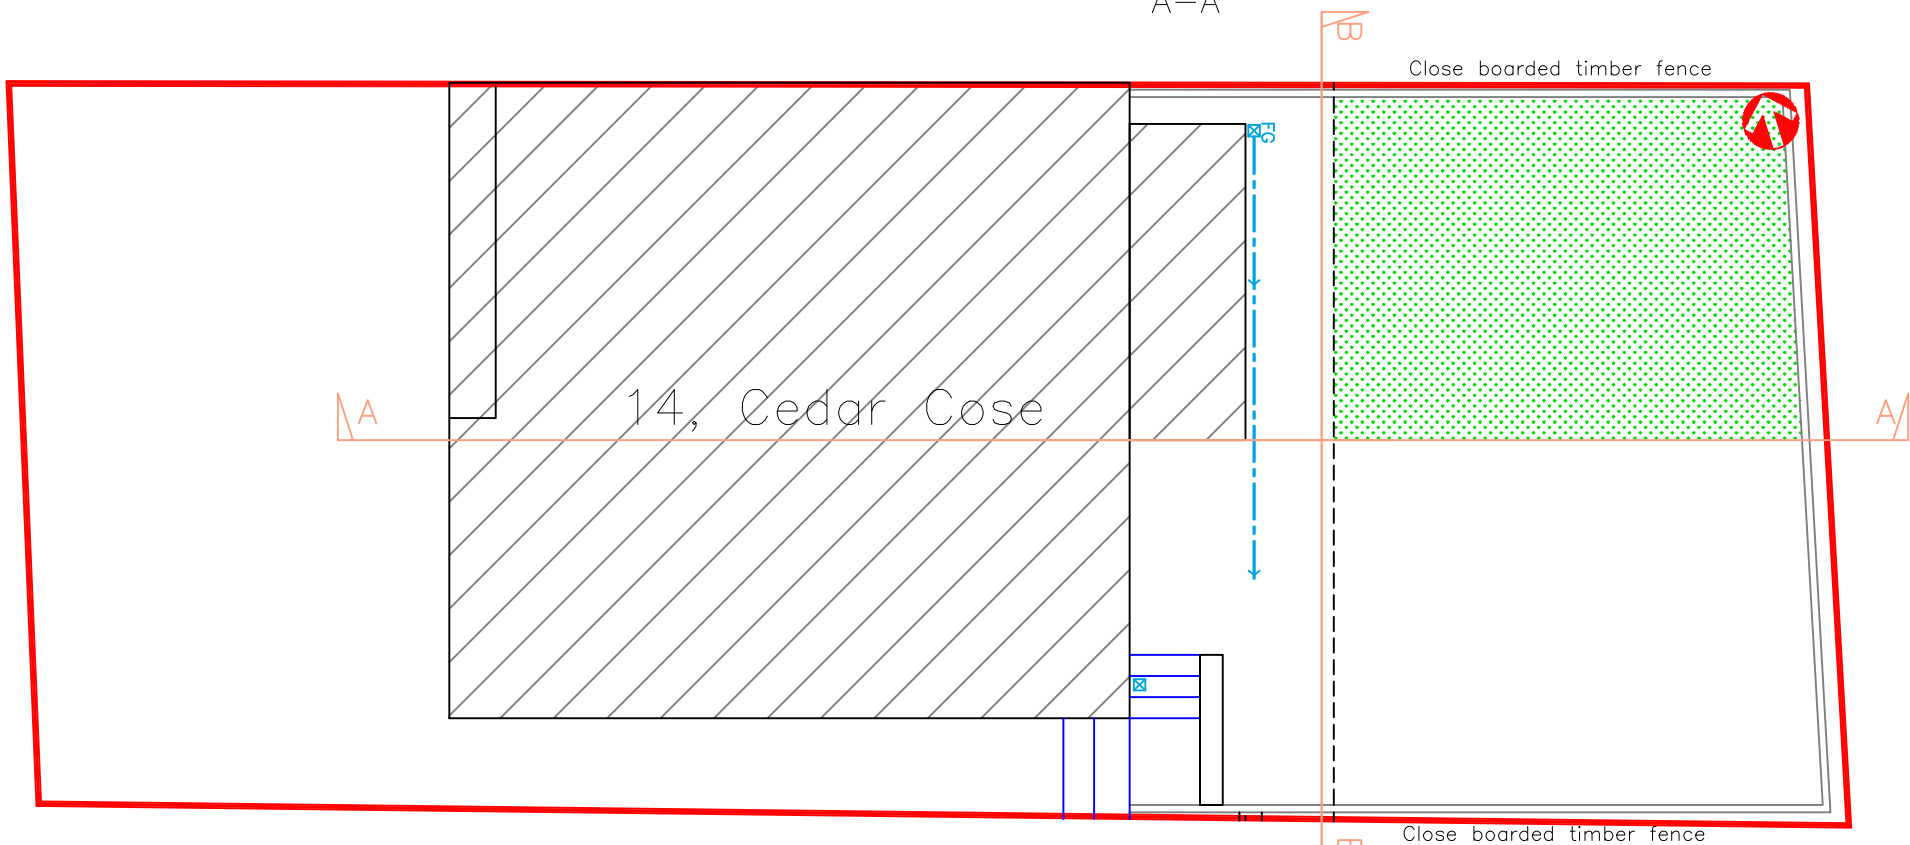

Existing Site Plan
1:100

- Hedgehog Gate
- Eco Bat Box/Schwegler IFF
- NHBS Sparrow Terrace Schwegler ISP Sparrow
- Bug Hotel Vivaro Pro Woodstone
- Native Wild flower 3 sq m

Finishes	
Roof:	Polymer rubber roof
External walls:	Face brick matching existing
Windows/Doors:	White uPVC
Fascia:	White uPVC
RWG's:	Black uPVC
Decking:	Grey composite board

		
Issued Only for Purpose Indicated		
Drawing Status: FOR PLANNING/B CON PURPOSES ONLY		
Address		
14, Cedar Close Twynrodyn Merthyr Tydfil CF47 0LX		
Project		
Proposed New Single Storey Rear Extension, Rear Garden Raised Decking and Internal Alterations		
Drawn by	Date	Scale
PT	APR 25	1:100
Title		Paper
Existing & Proposed Plans, & Sections		A2
		Drwg No
		CEDAR 14 002A