


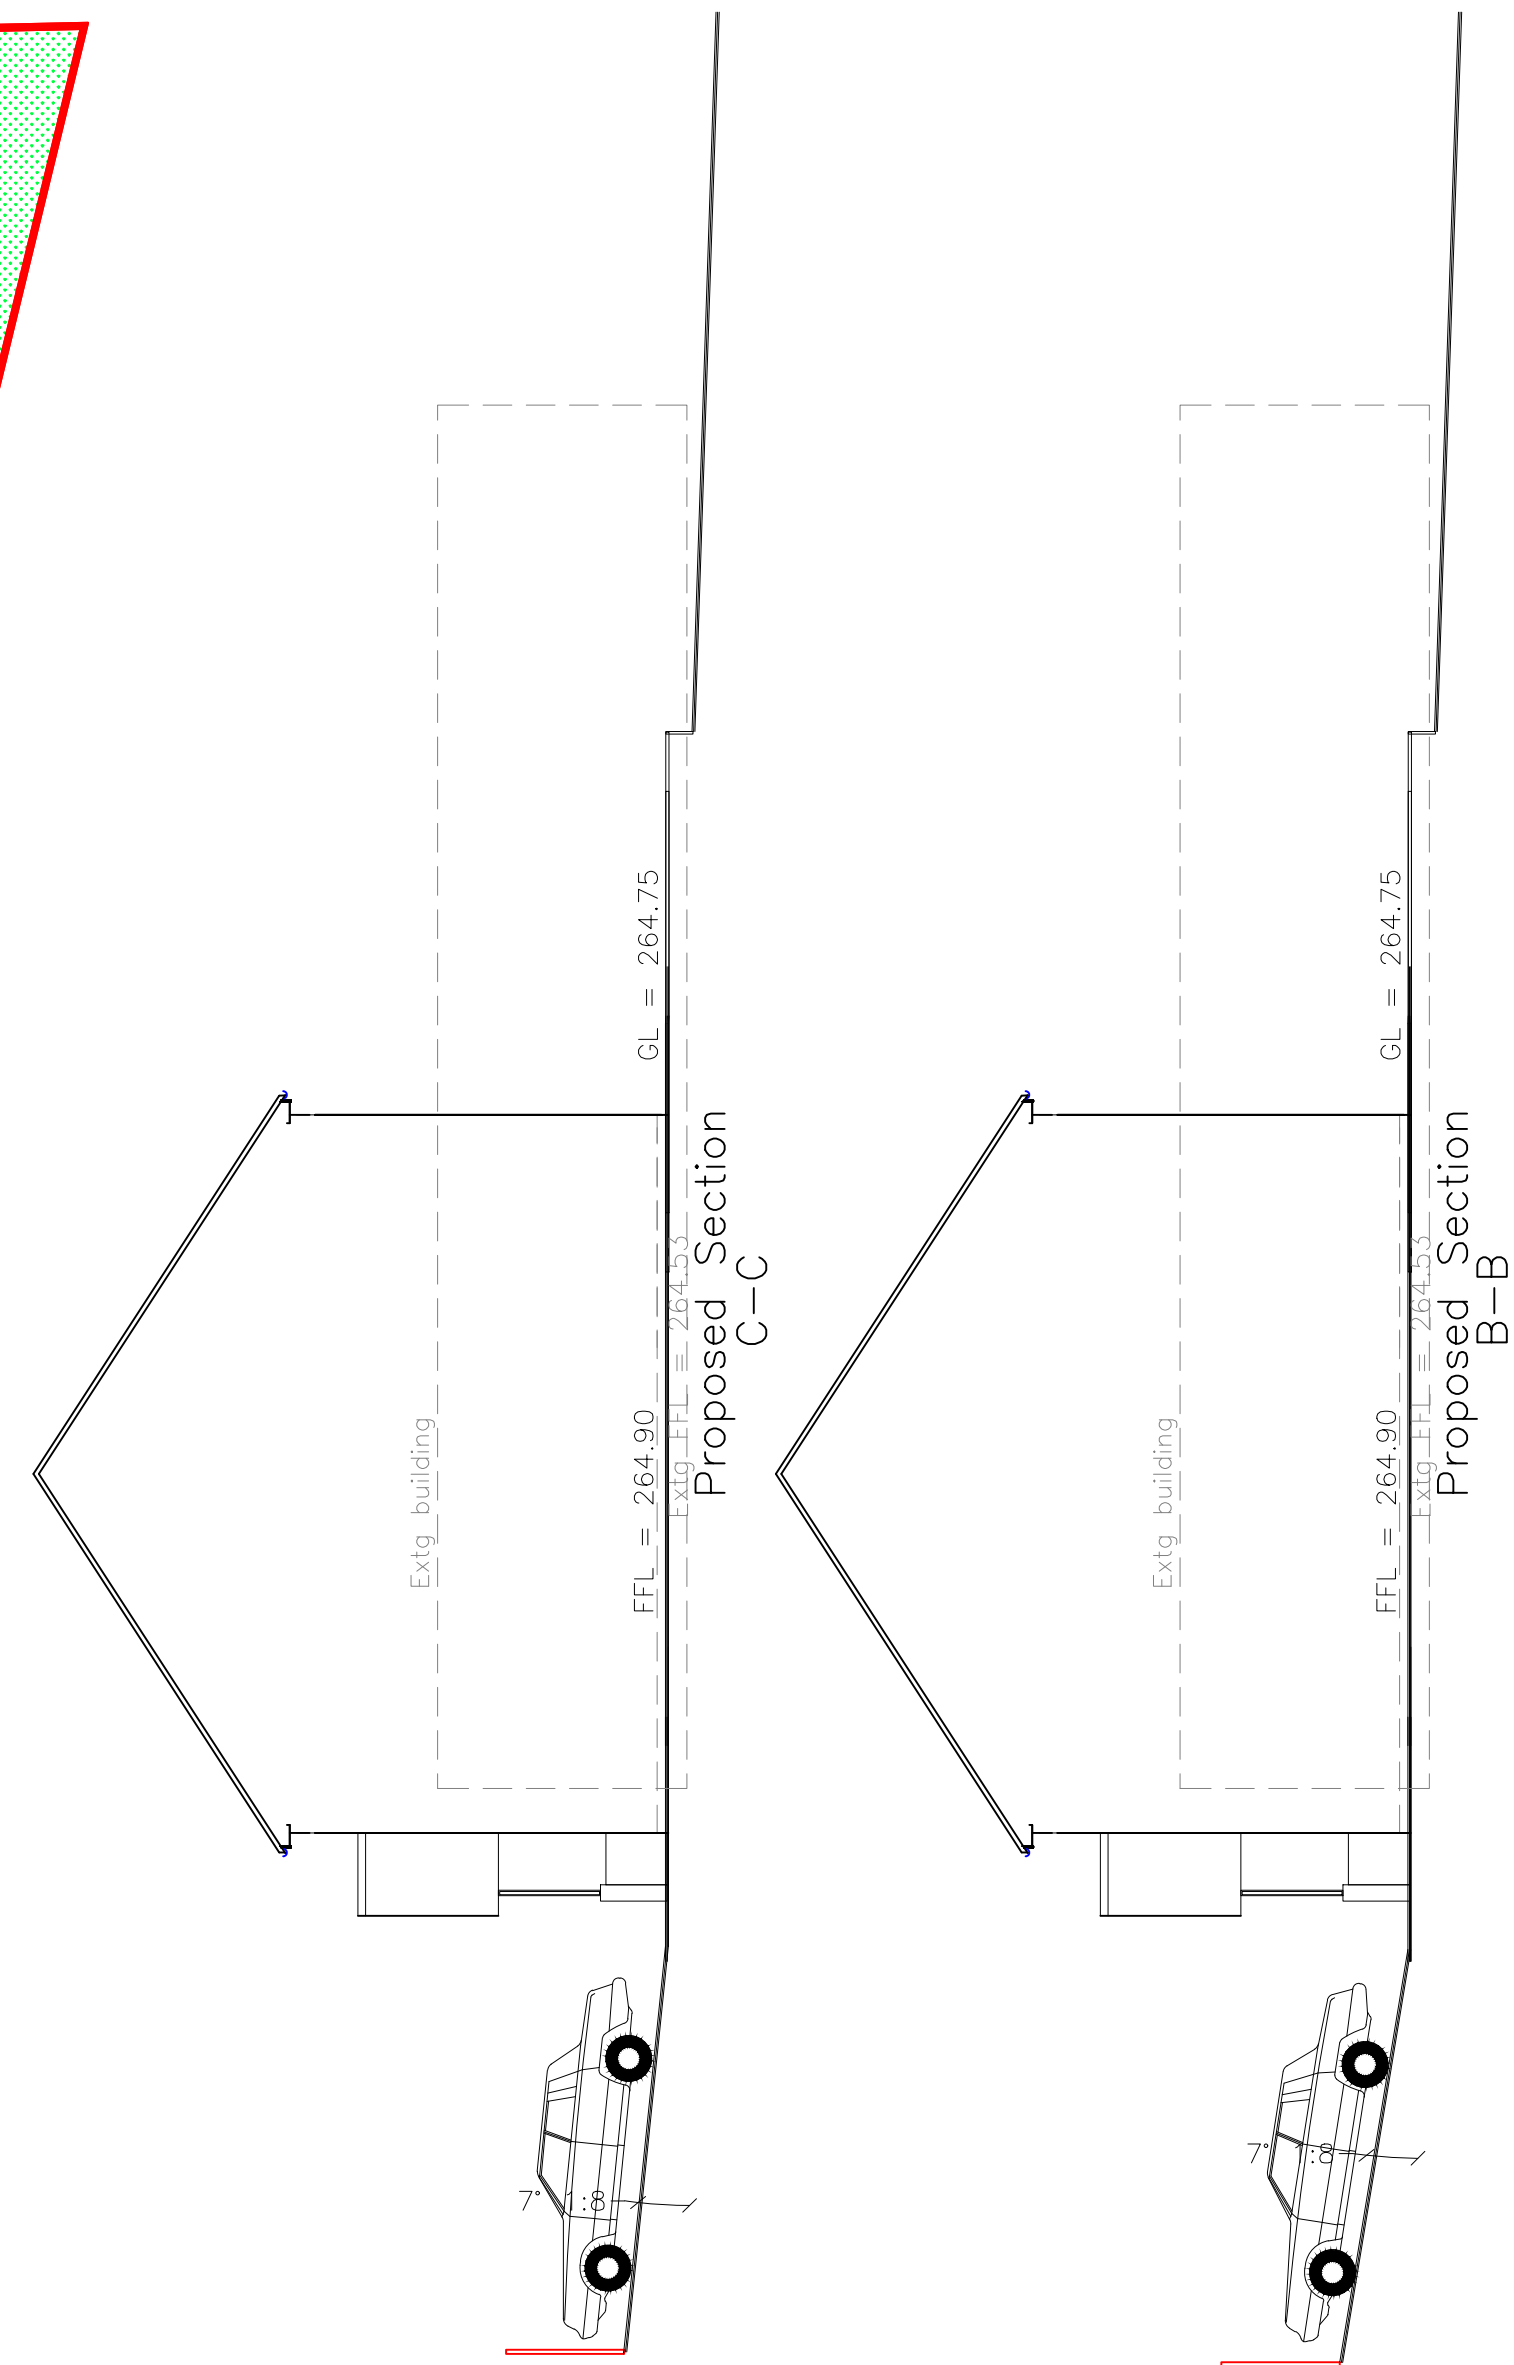

		Drawing Status: FOR PLANNING PURPOSES ONLY		
Finishes		Address	Former Trefechan Nursery Trefechan Merthyr Tydfil .07	
Roof:	Black Slate Tiles	Project	Proposed New 4 Three Bedroom Houses with Parking	
External walls:	Grey Face Brick			
Boundary:	Close boarded timber fence 1.8m high			
Windows/Doors:	Black uPVC (front elevation)			
Fascia/RWG's:	Black uPVC			
Hard Surface:	Tarmac & Patie Slabs			
		Drawn by	Date	Paper
Utopia Design Architectoral Services		PT	SEPT 26	A2
Building Planning Application Support Paul Thomas: BSc (Hons) Tel: 01685 559230. Mob: 07908 725065		Title	Scale	
Issued Only for Purpose Indicated			1:100	
		Proposed Site Plan	Drwg No	
			TREFECHAN RM FP 03B	