


Land adj. 36 Hylton Terrace, Bedlinog

Proposed Residential Development


approx. position



Indicative Front/Street Elevation

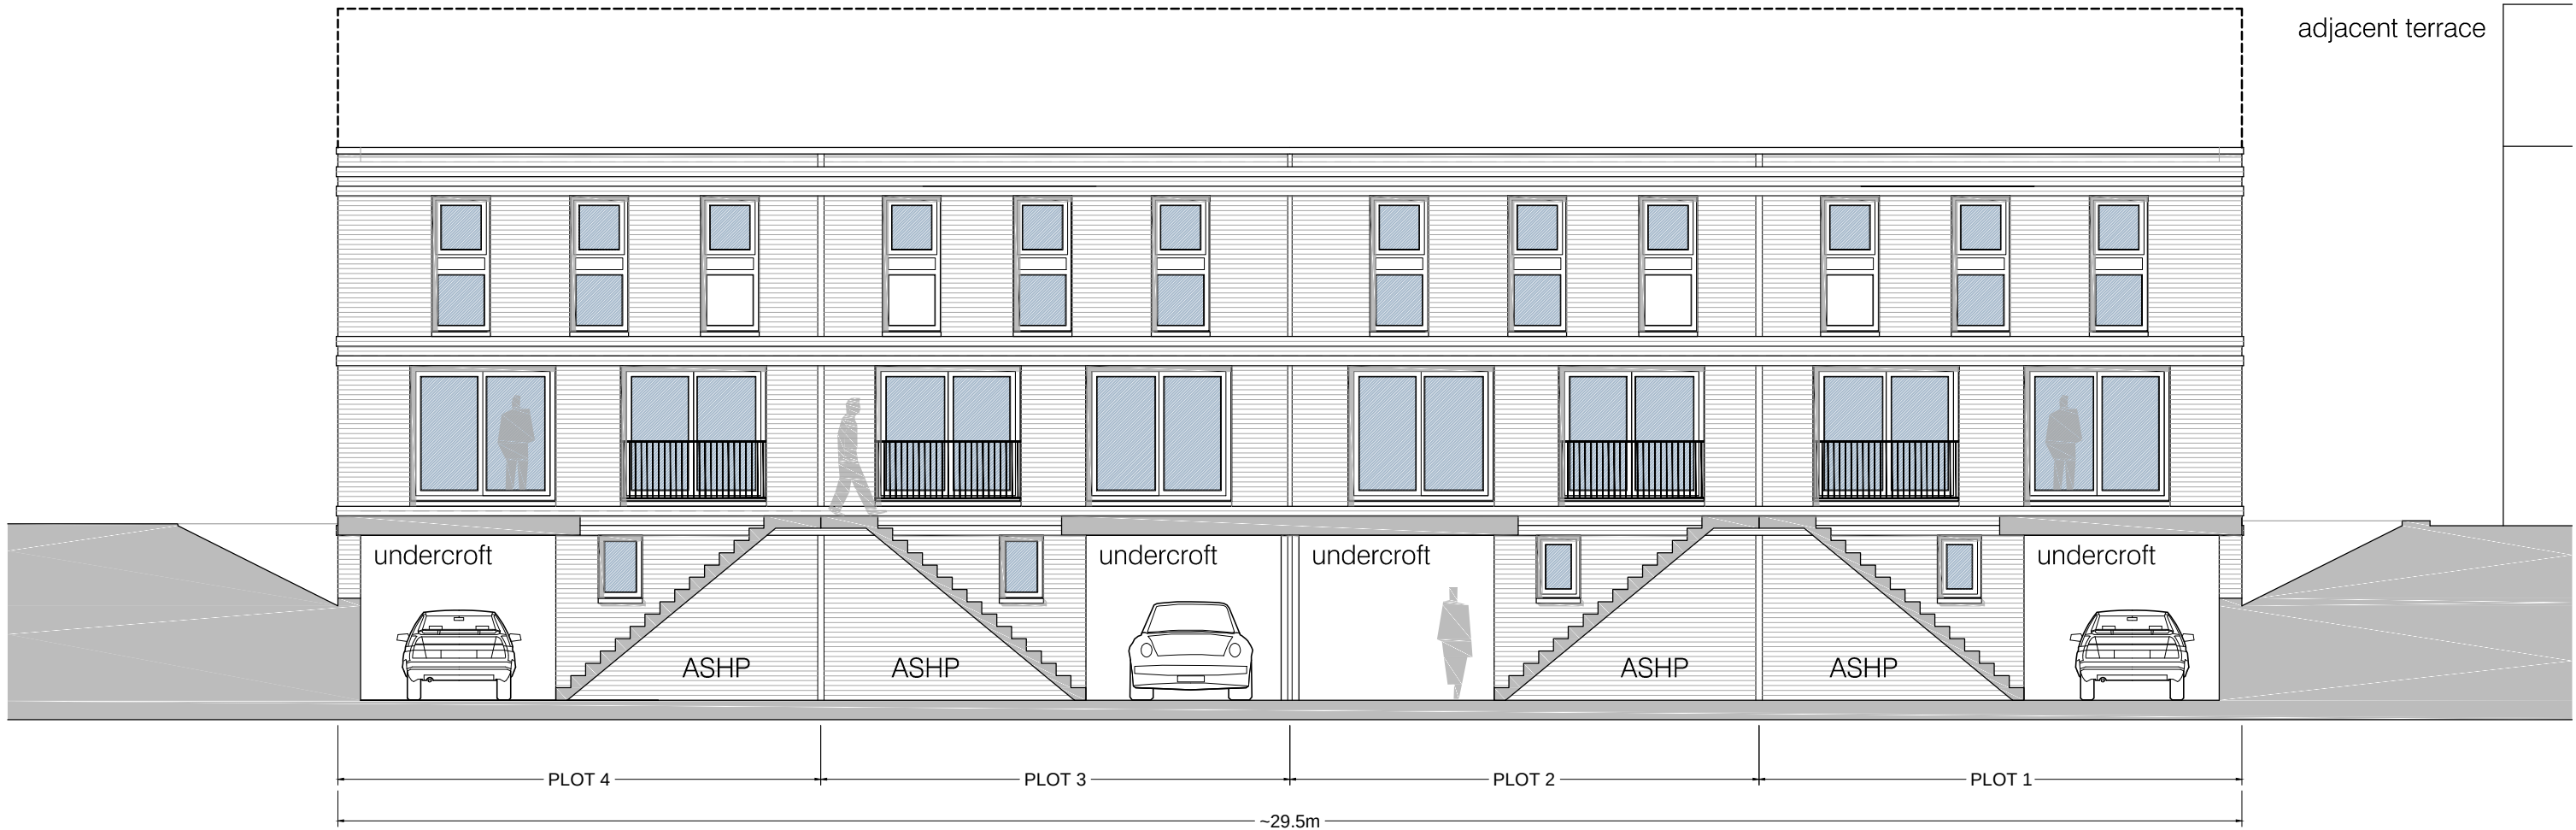

Indicative Rear Elevation

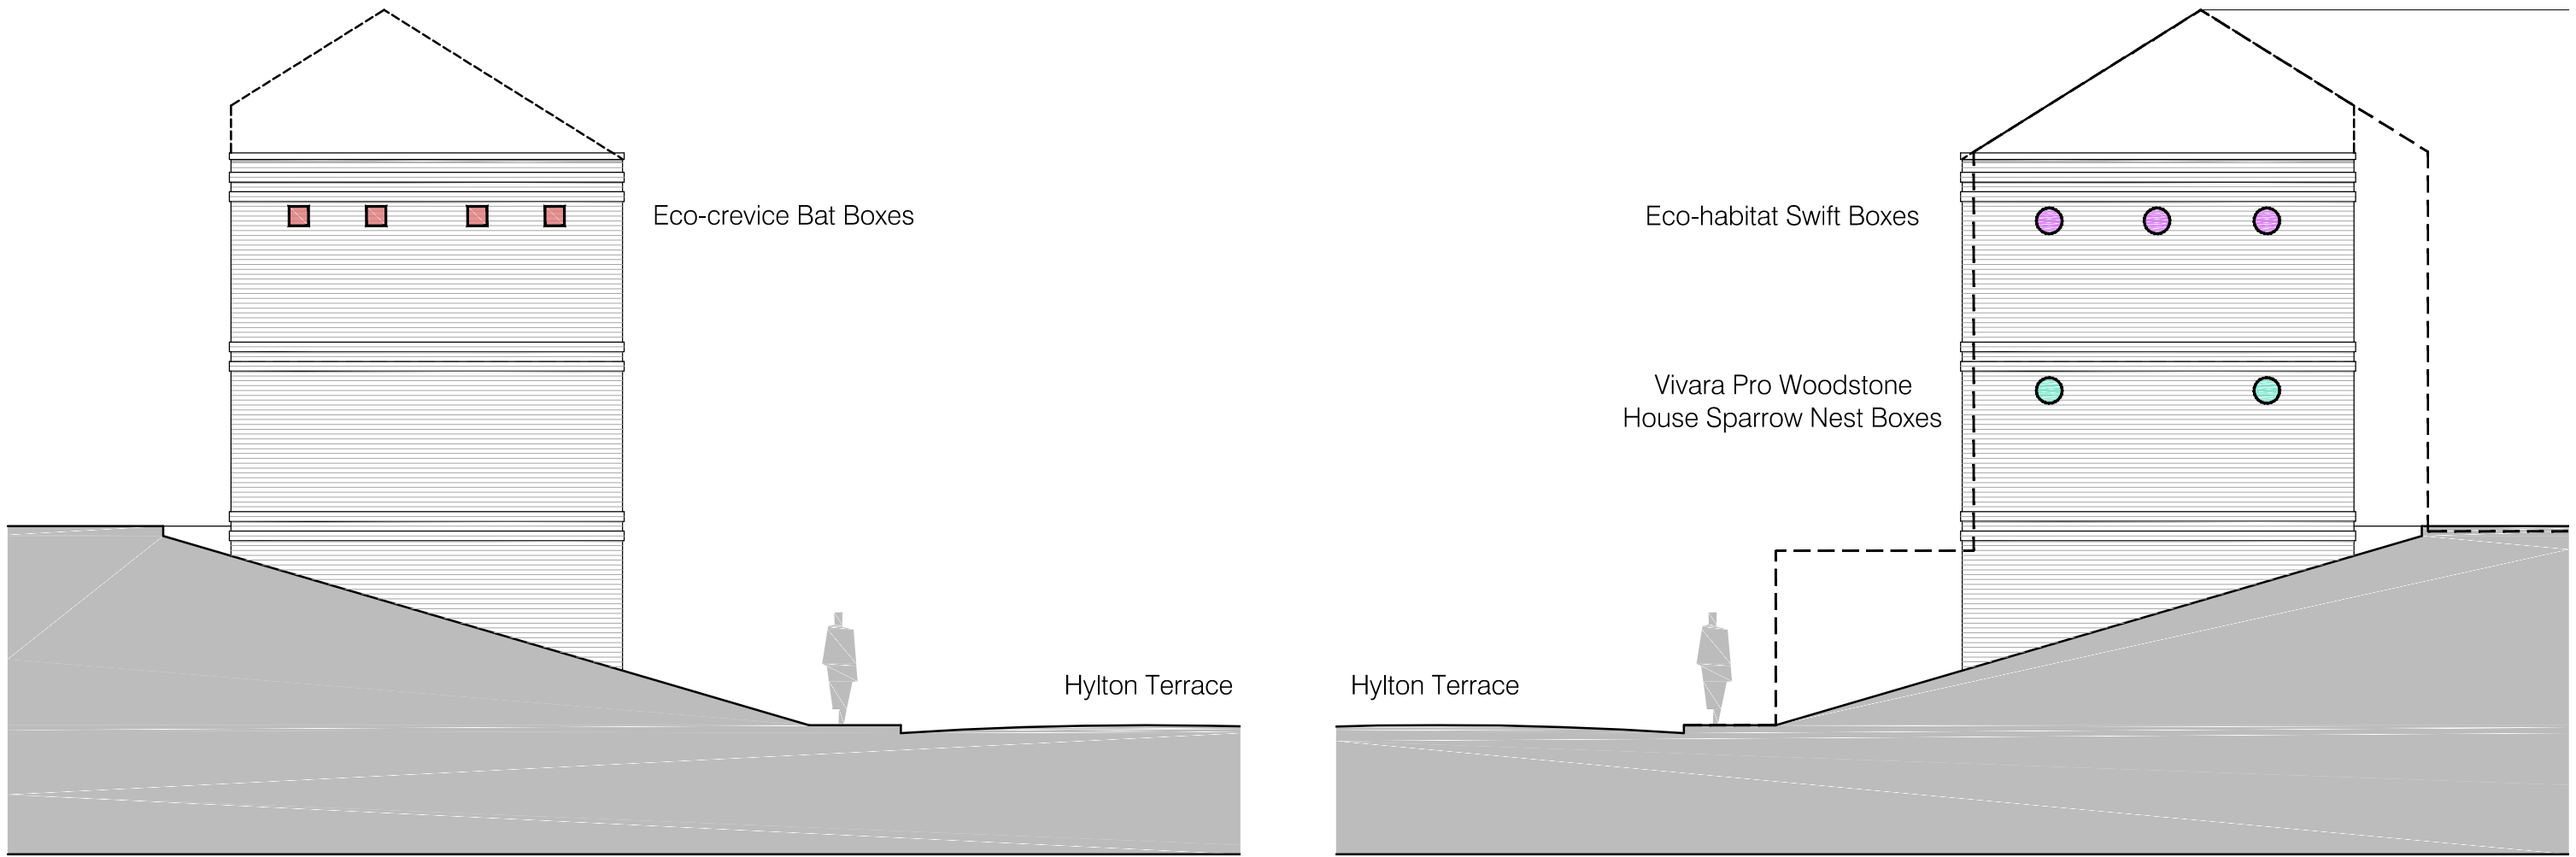

Indicative Side Elevations

PLEASE NOTE:

- ALL DIMENSIONS APPROXIMATE. & SUBJECT TO SITE CHECK
- DESIGN DOCUMENTATION TO BE READ IN FULL.
- REPORT ALL DISCREPANCIES TO ARCHITECT/ PD.
- NO SITE CHANGES WITHOUT A VALID INSTRUCTION.
- IF IN DOUBT SEEK CLARIFICATION.
- DO NOT COVER WORK PRIOR TO INSPECTION & APPROVAL.

20/09/24	CB	*	Extent of roof parameters added following LPA comments	C
31/08/24	CB	*	Ecology measures added	B
16/04/24	CB	*	Side Elevations Added	A
Date	Drawn	Check	Description	Rev.

ArdenKitt Architects
T 029 2132 8155 E ardenkitt@ardenkitt.co.uk www.ardenkitt.co.uk

Indicative Elevations				
Proposed residential development land adj. 36 Hylton Terrace, Bedlinog for Ruby Housing Solutions				
Date	Drawn	Check	Status	Job No. 2308
15/04/24	CB	***	RIBA 2	Dwg No. AL(00)006A
© 2023 Arden Kitt Associates Limited, Company Registered in Wales 06000029				Rev. C
				Scale 1:100 @ A2