




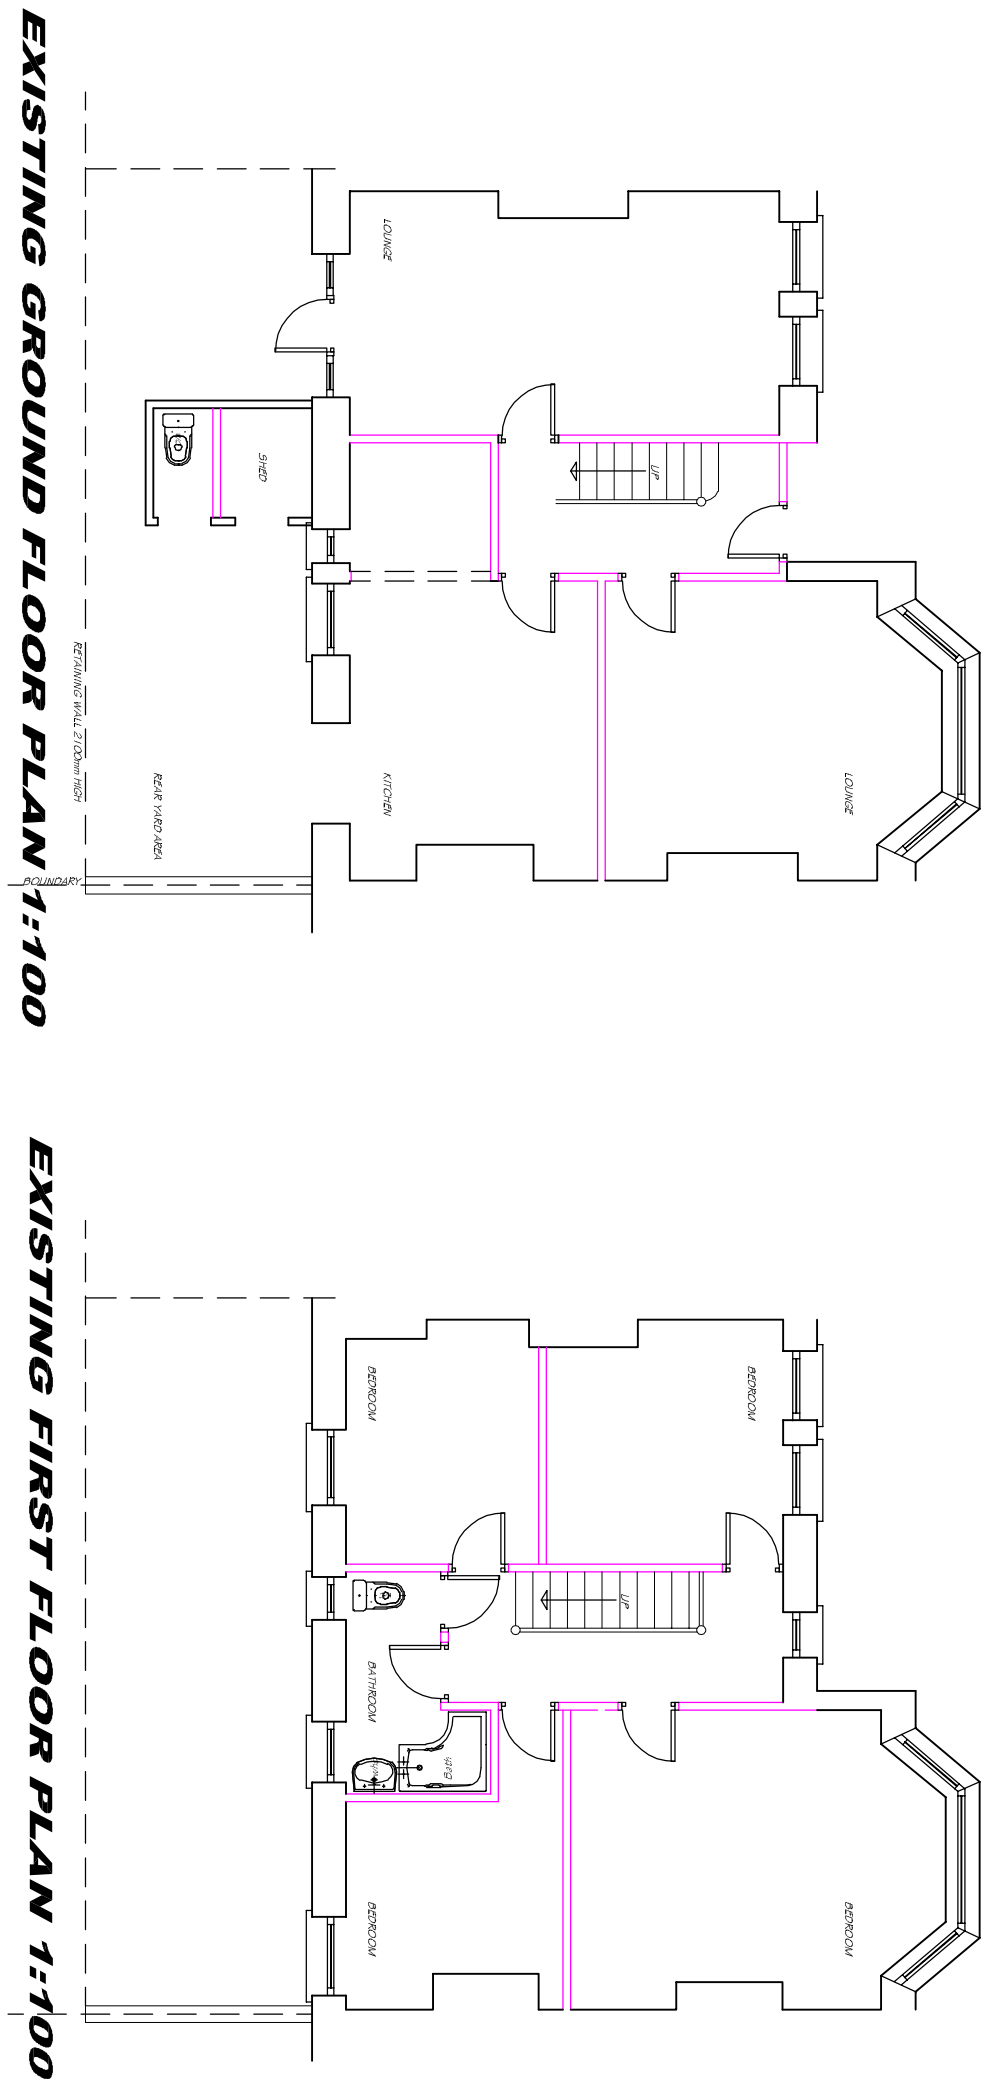


EXTERNAL FINISHES
ROOF:
CONCRETE INTERLOCKING TILES TO MATCH THE EXISTING.
WALLS:
CAVITY WALL CONSTRUCTION WITH SBC RENDER & PLASTER.
WINDOWS & DOORS:
UPVC DOUBLE GLAZED COLOUR TO MATCH THE EXISTING.
RAINWATER GOODS, FASCIA & BRACKENBARDS:
UPVC COLOUR TO MATCH EXISTING.

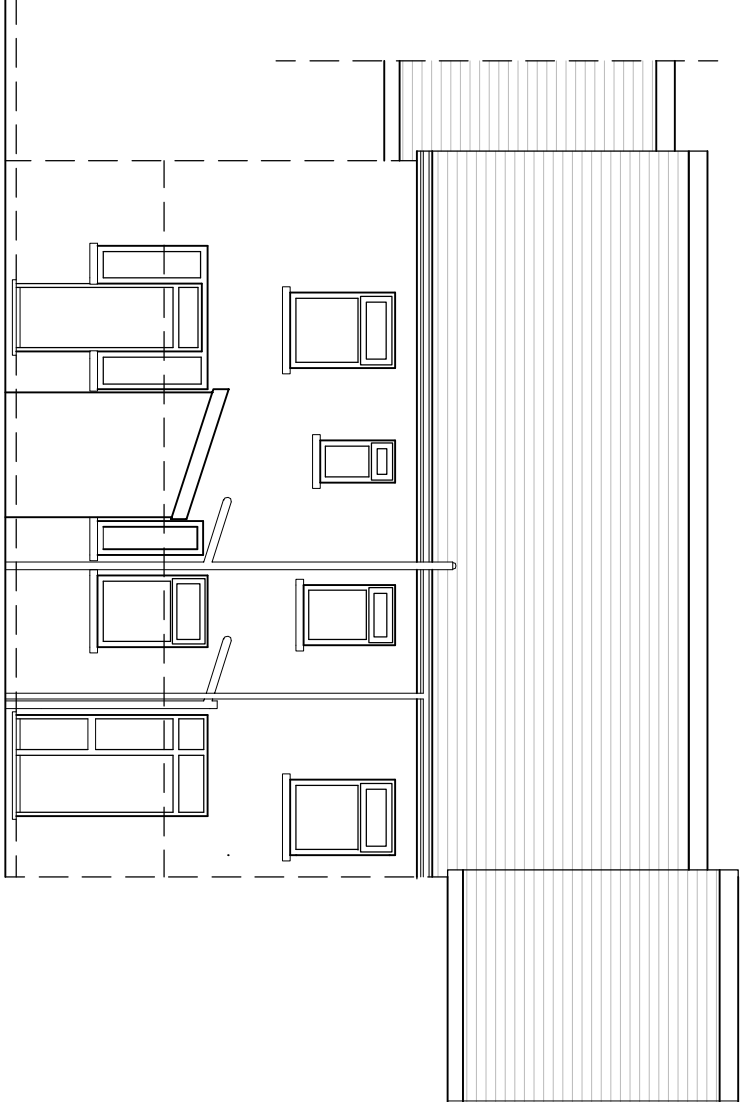


EXISTING REAR ELEVATION 1:100

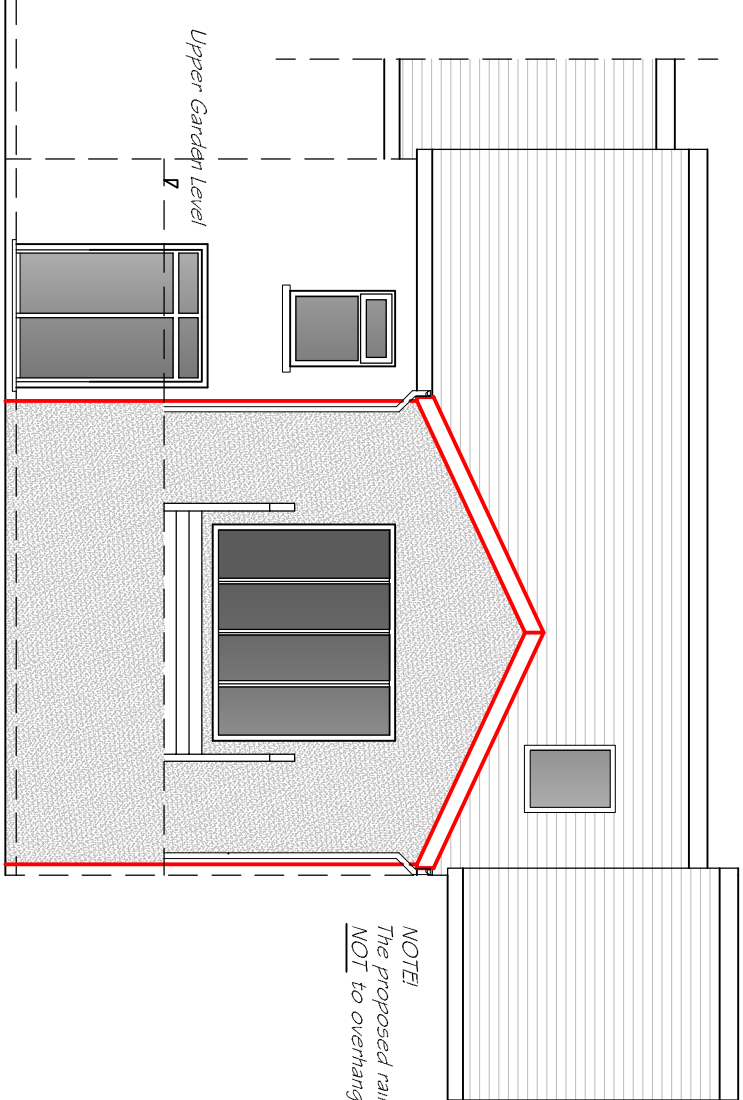


PROPOSED REAR ELEVATION 1:100

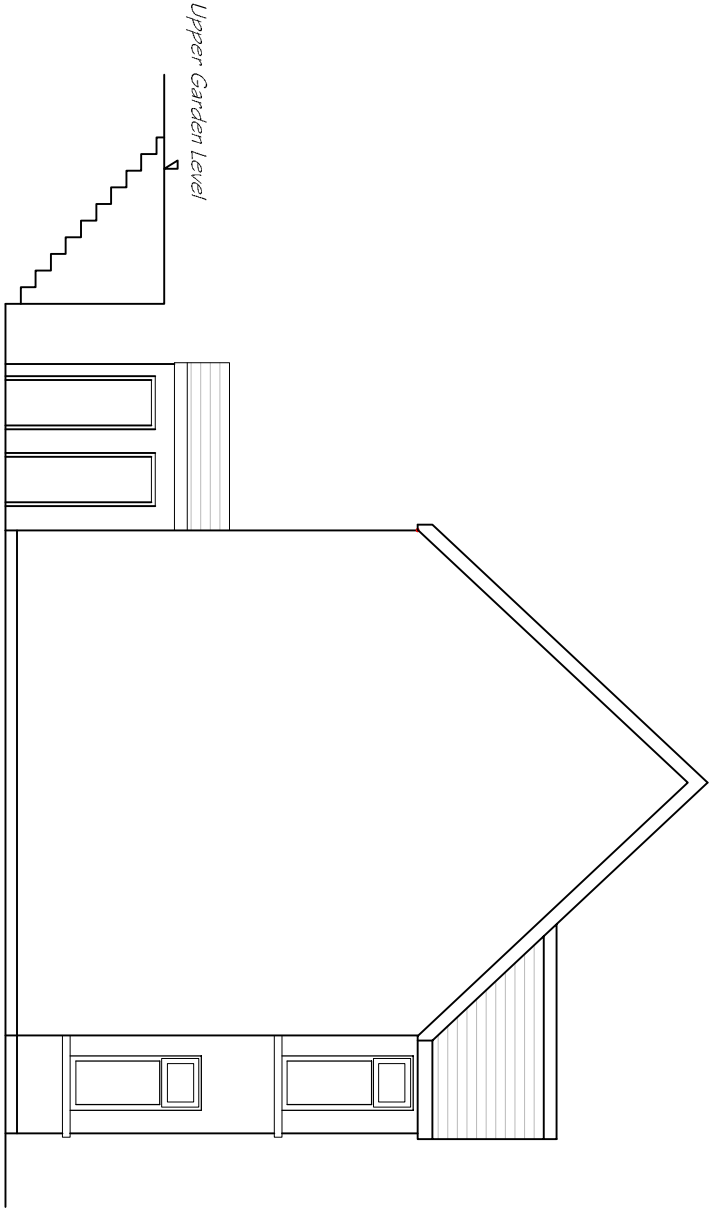


EXISTING SIDE ELEVATION 1:100

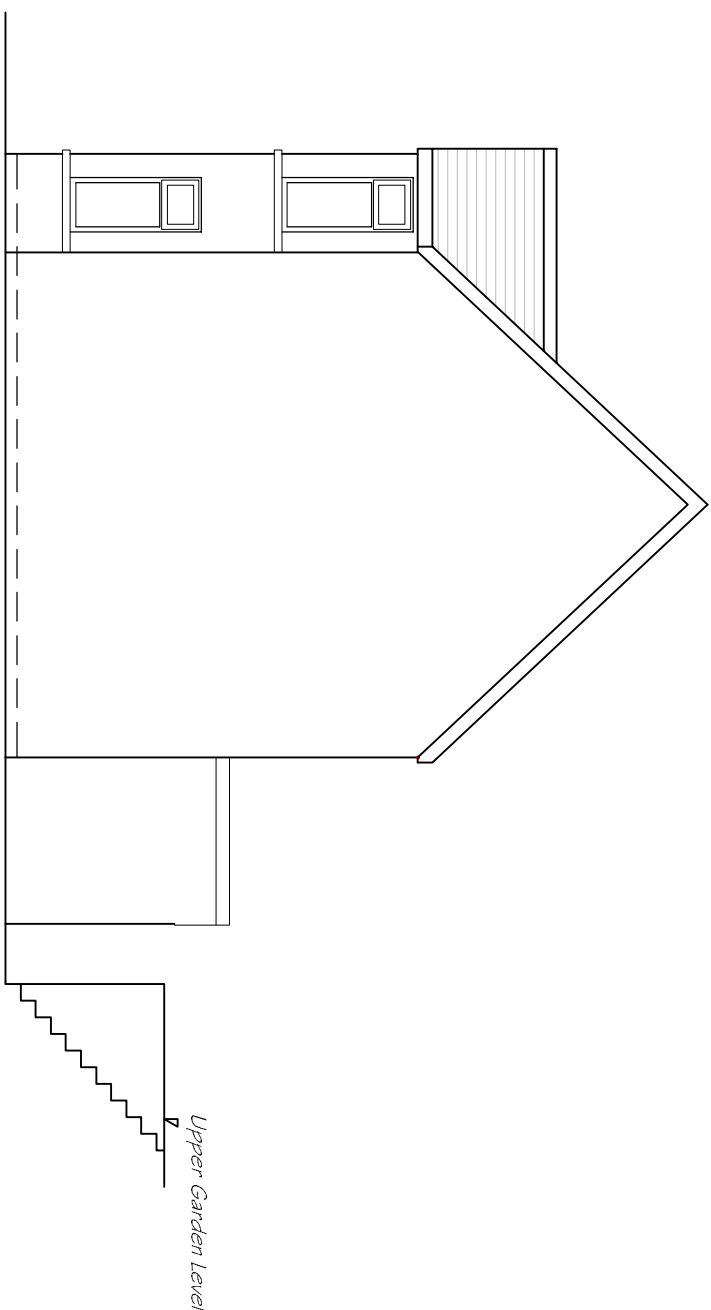


EXISTING SIDE ELEVATION 1:100

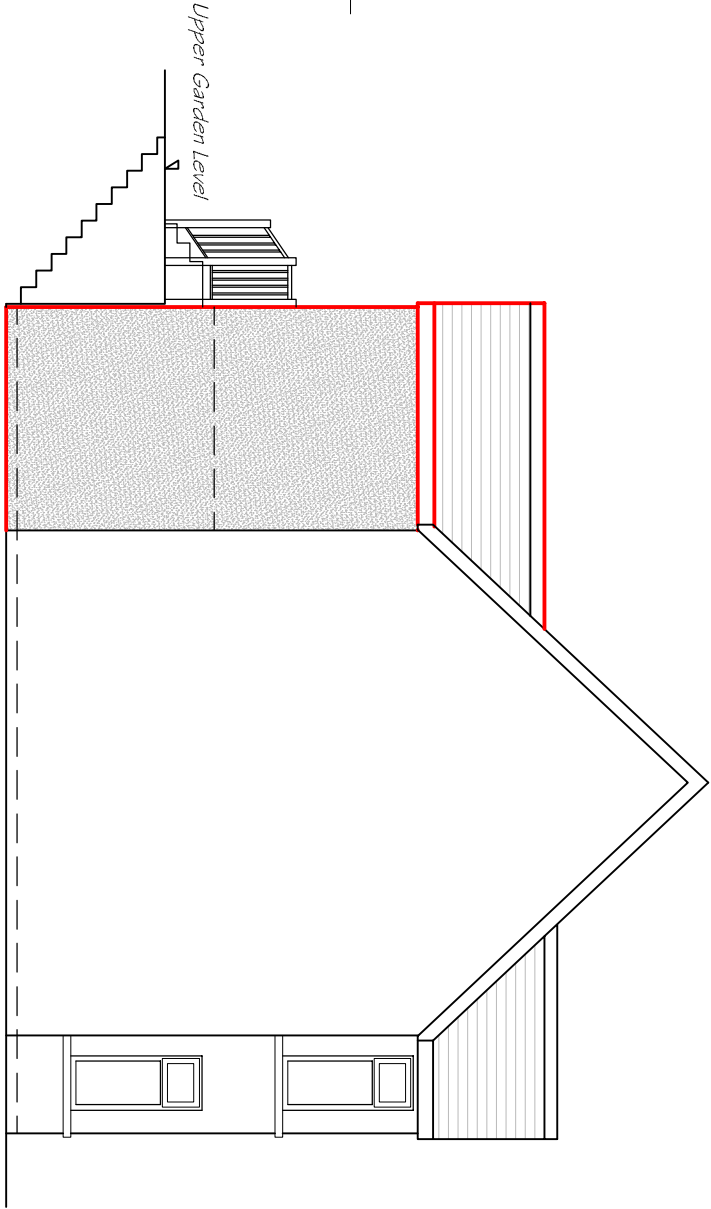


PROPOSED SIDE ELEVATION 1:100

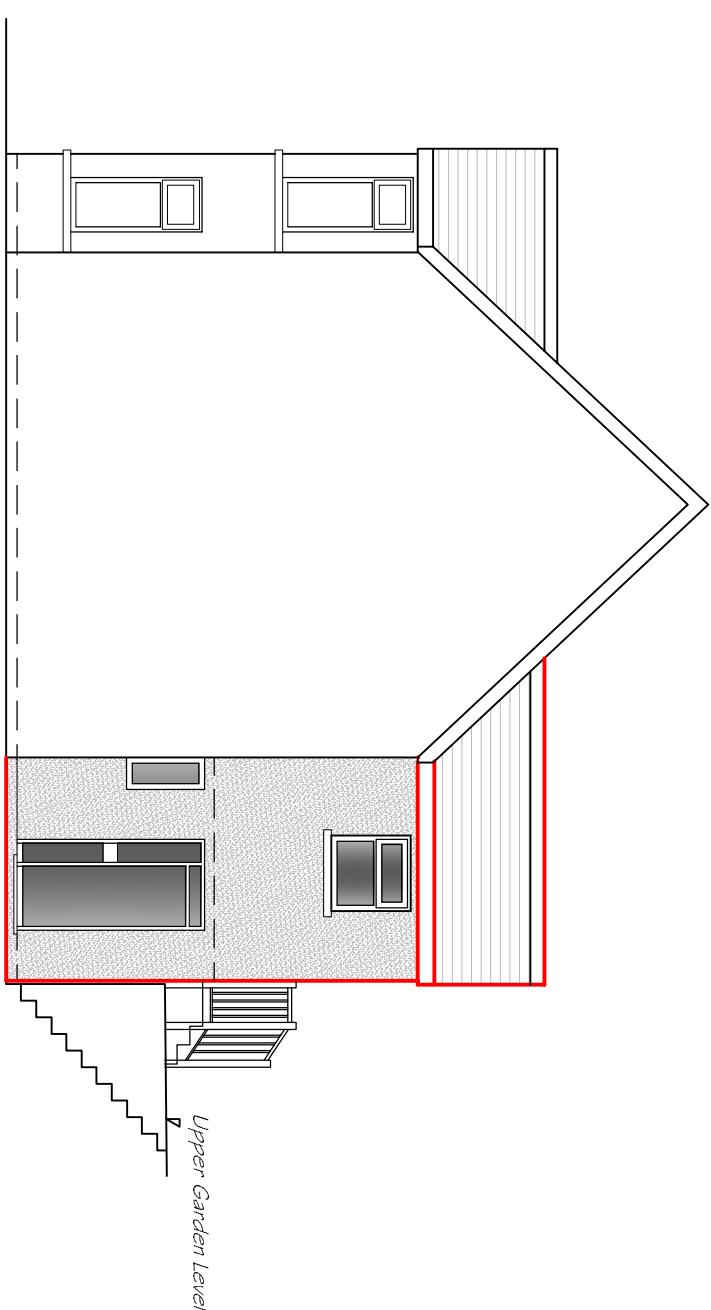

PROPOSED SIDE ELEVATION 1:100

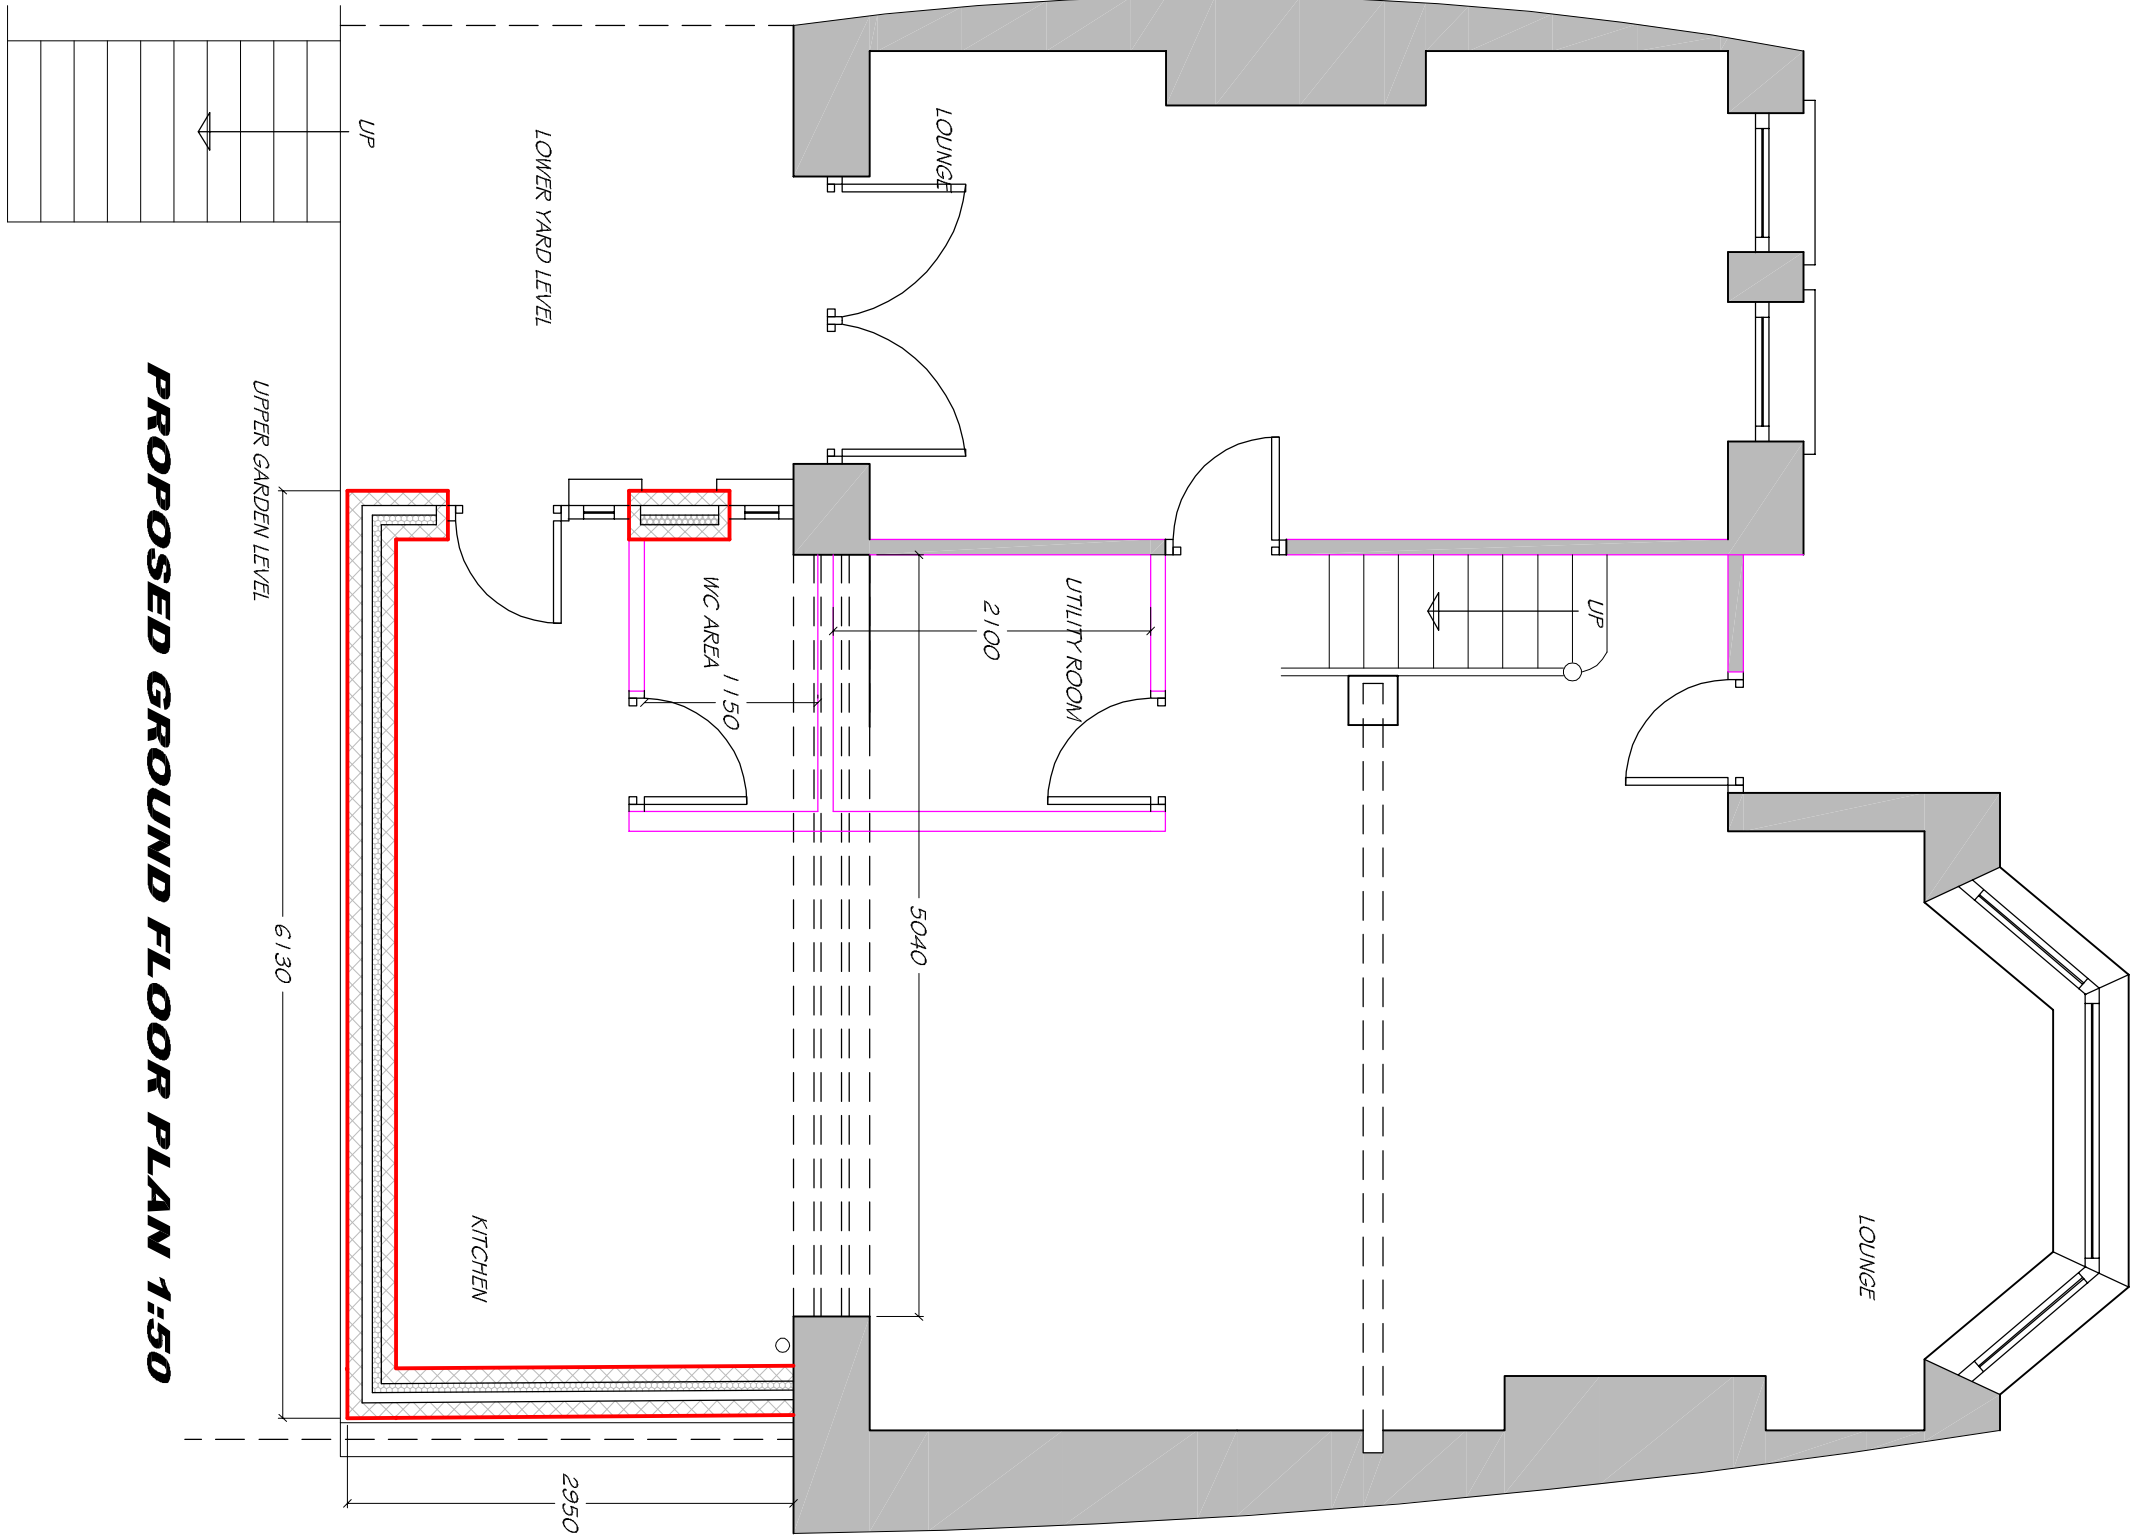


PROPOSED GROUND FLOOR PLAN 1:50

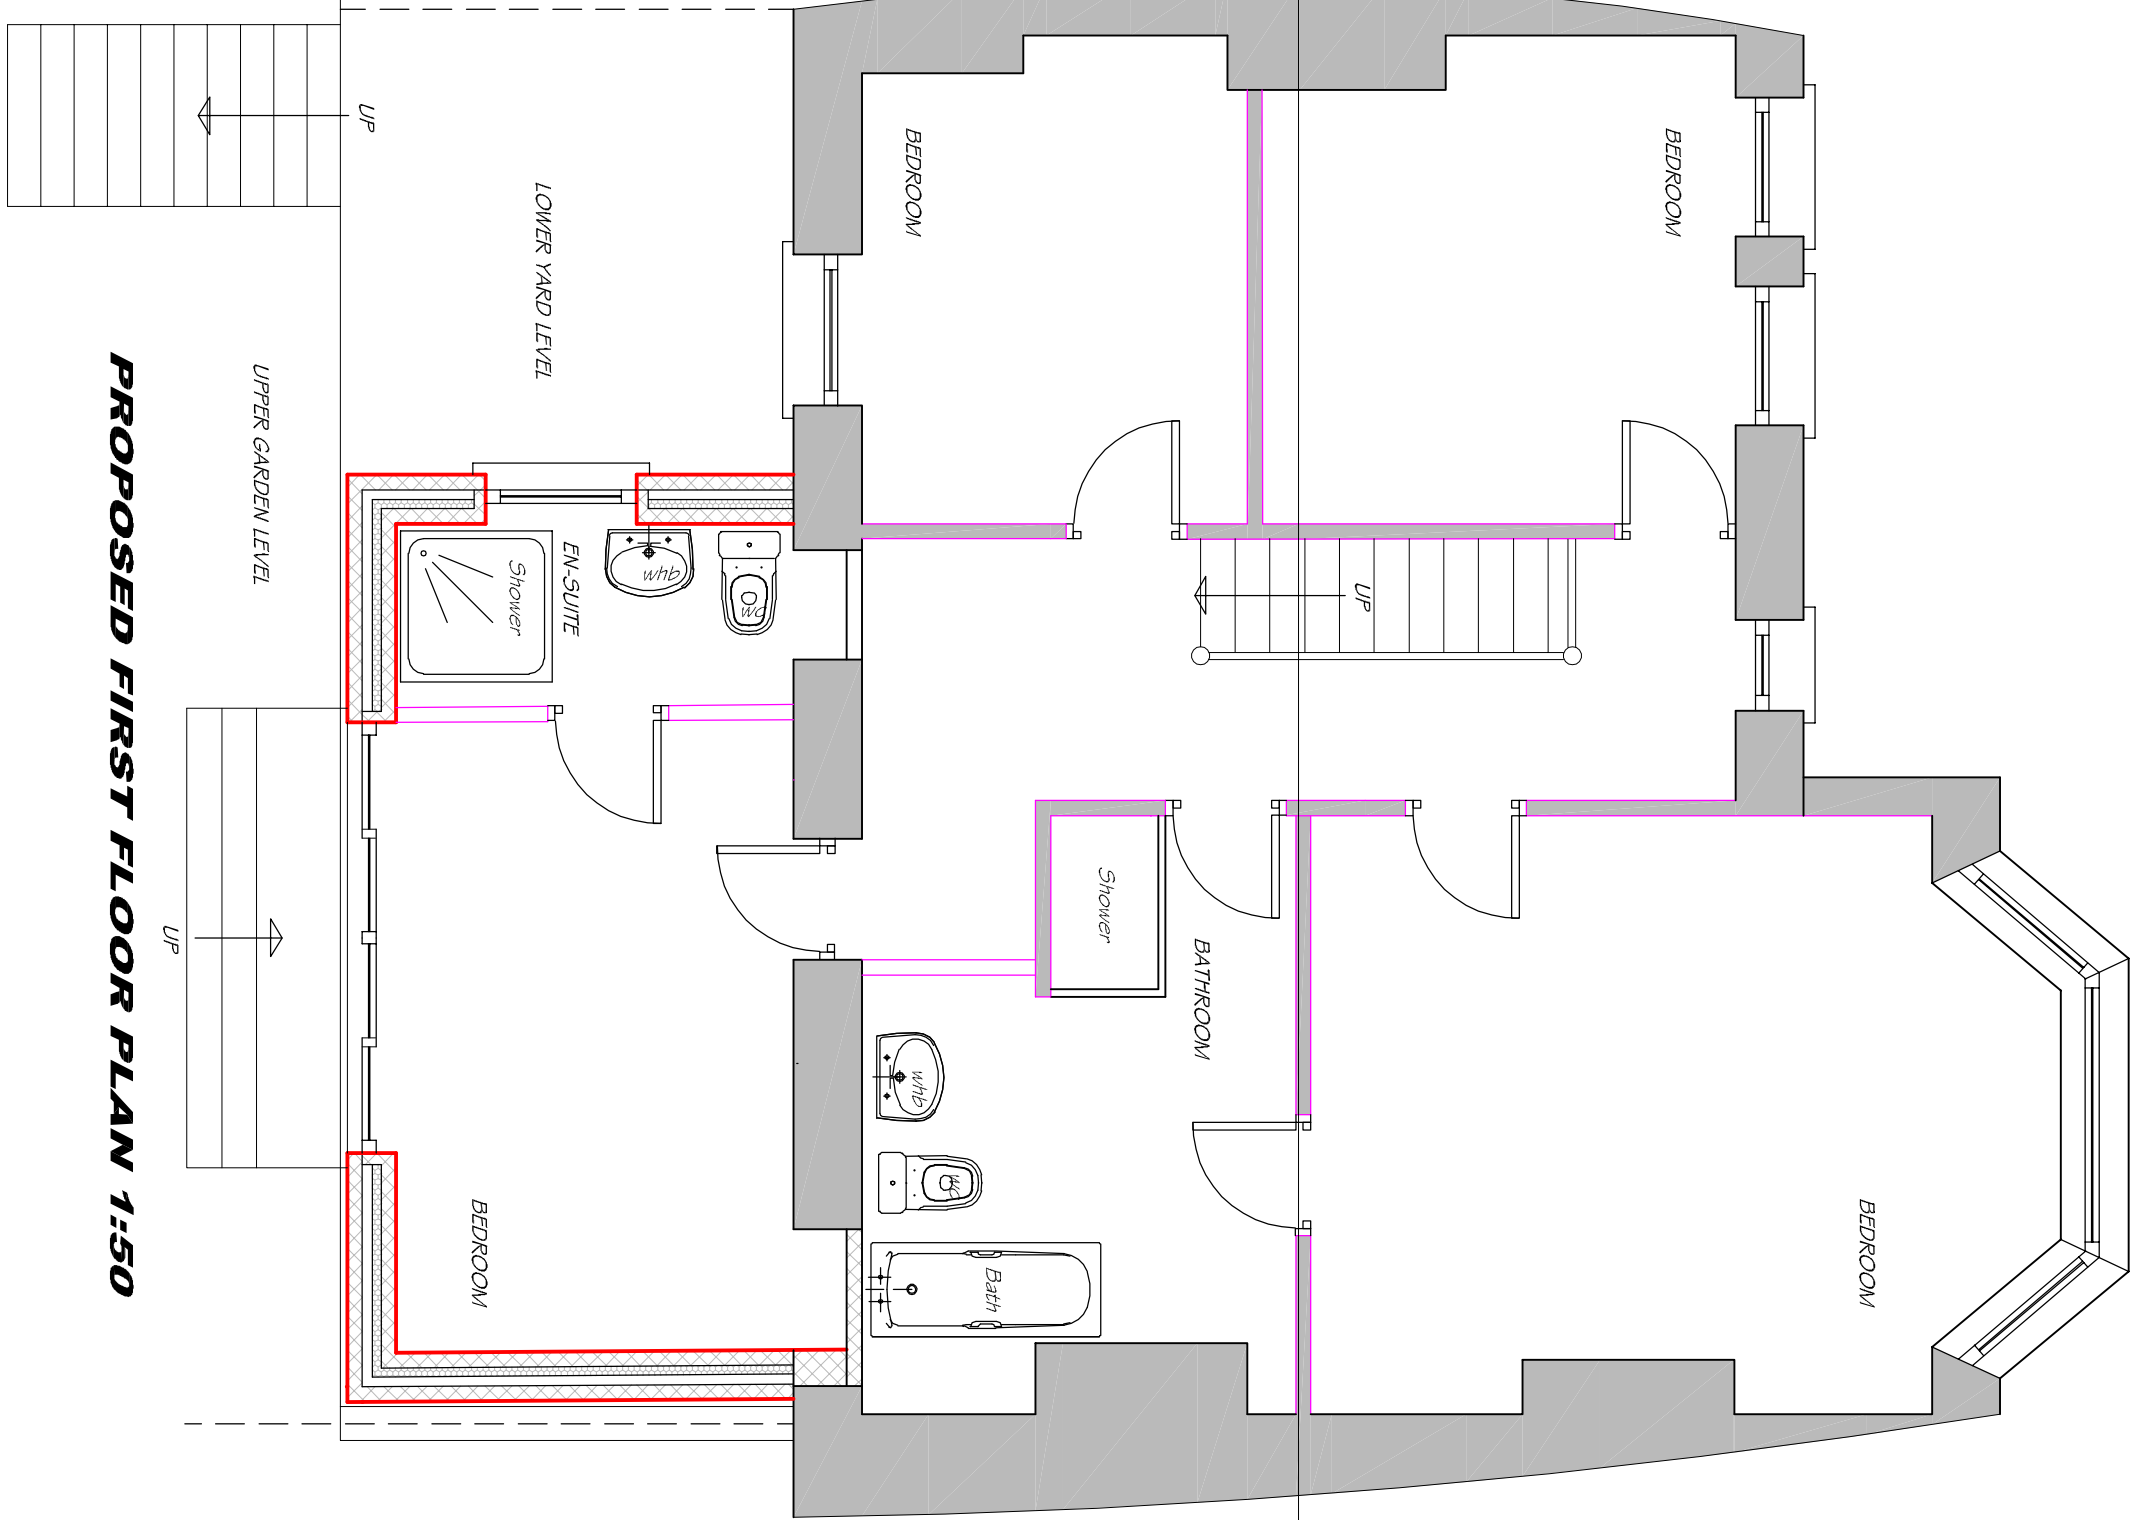

PROPOSED FIRST FLOOR PLAN 1:50

DRAWING
BS **URVEYING**
S **ERVICES**

© This drawing is copyright.
All measurements are subject to checking on site by the contractor.
Figured dimensions take precedence over scaled.
All working dimensions must be verified by the contractor on site
prior to the manufacture and ordering of materials and items.
All work and materials must comply with the current Building
Regulations and British Standards.
Prior to commencement the contractor must contact the relevant
authorities regarding the position of their apparatus.

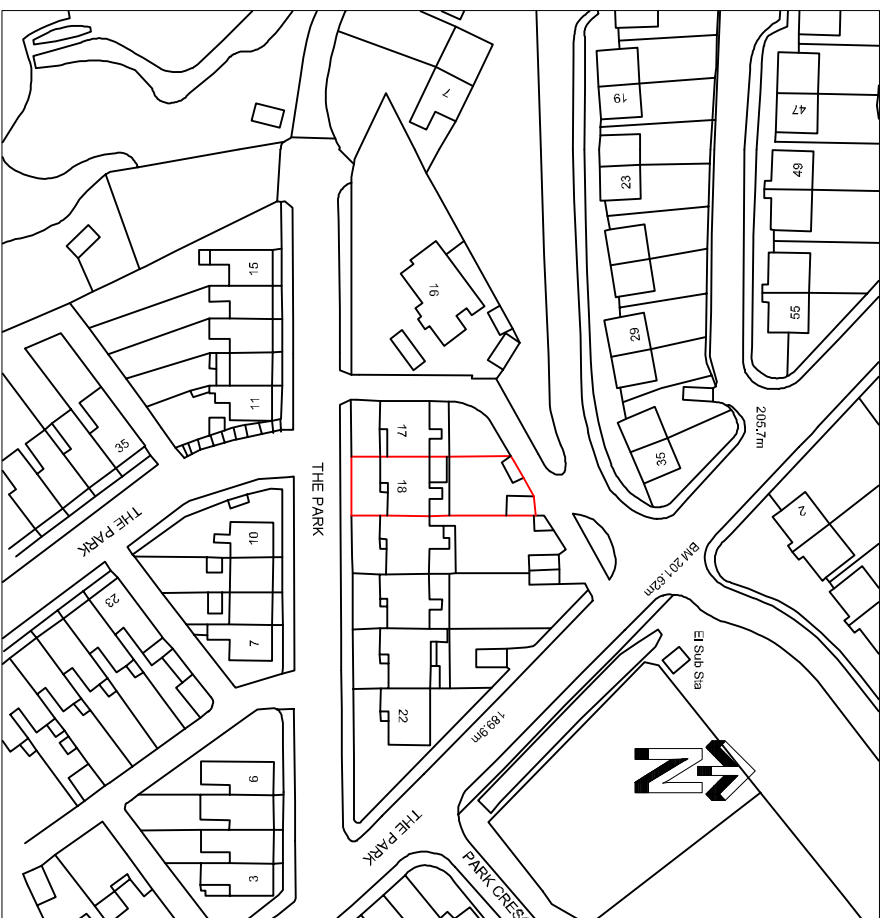

LOCATION PLAN 1:1250

PLANNING APPLICATION

Client: **MR PAUL VEALE**

Project: **PROPOSED TWO STOREY EXTENSION AT 18, THE PARK, TREHARRIS, MERTHYR TYDFIL**

Drawing Title: **EXISTING & PROPOSED PLANS, ELEVATIONS & SECTION**

Date: **JULY 2021**